



this drawing remains the property of fisch design limited and duplication of this drawing in whole or any part is strictly forbidden without prior written permission from fisch design ltd

all structural alterations are to be approved by a structural engineer


do not scale from this drawing, all dimensions to be checked on site

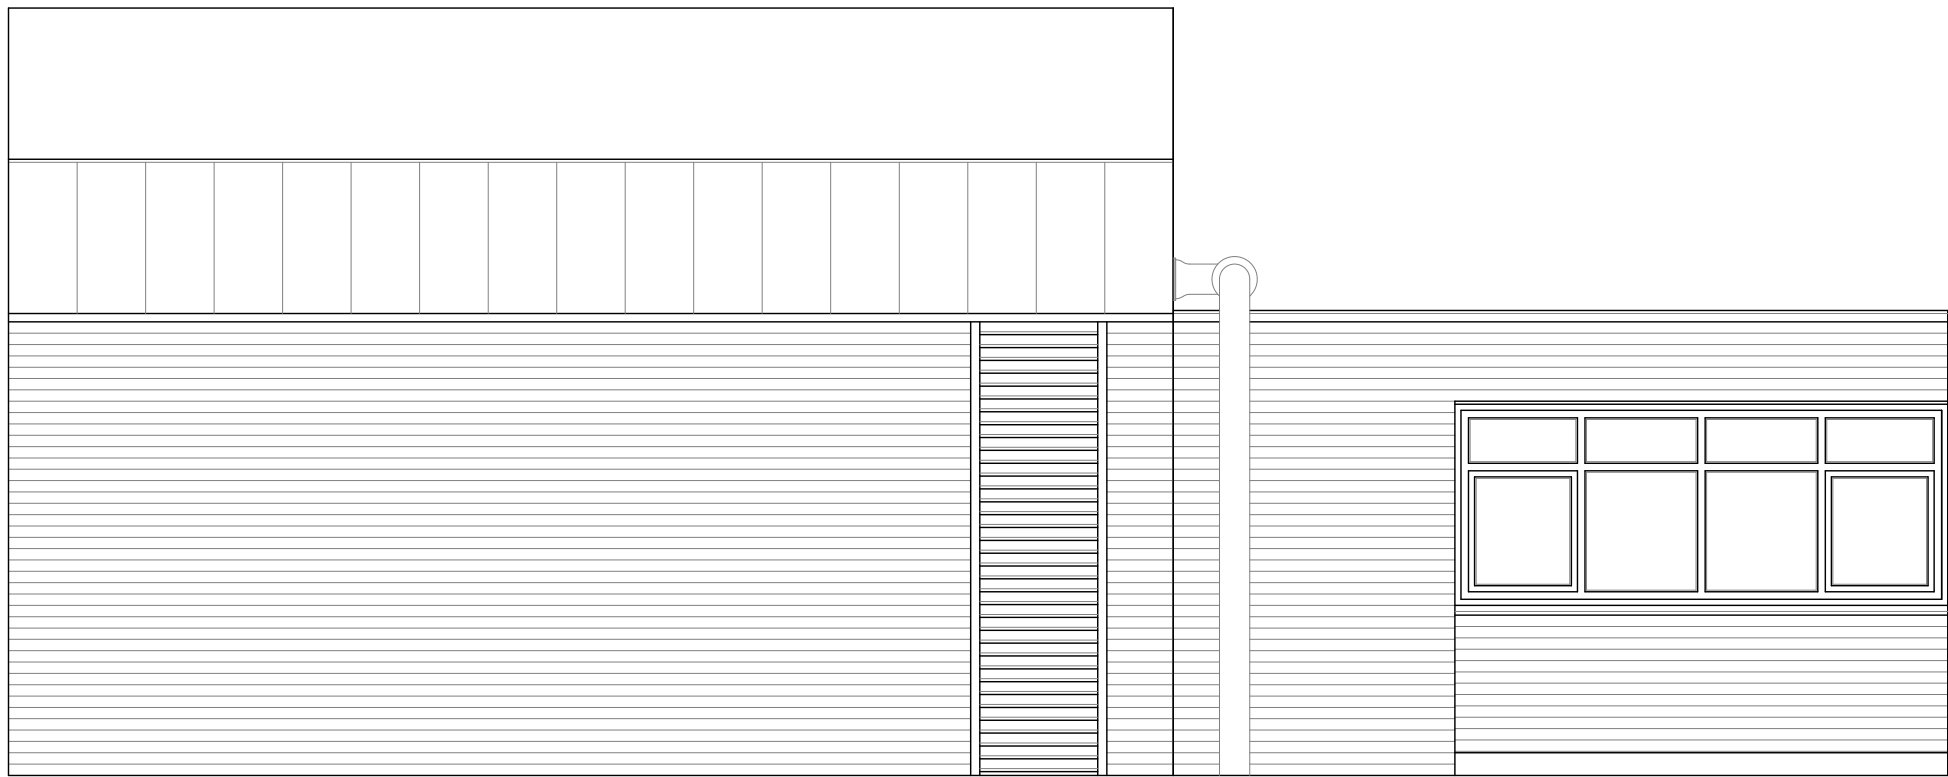


REAR SERVICE YARD - NORTH WEST ELEVATION
As Existing
1:50@A1

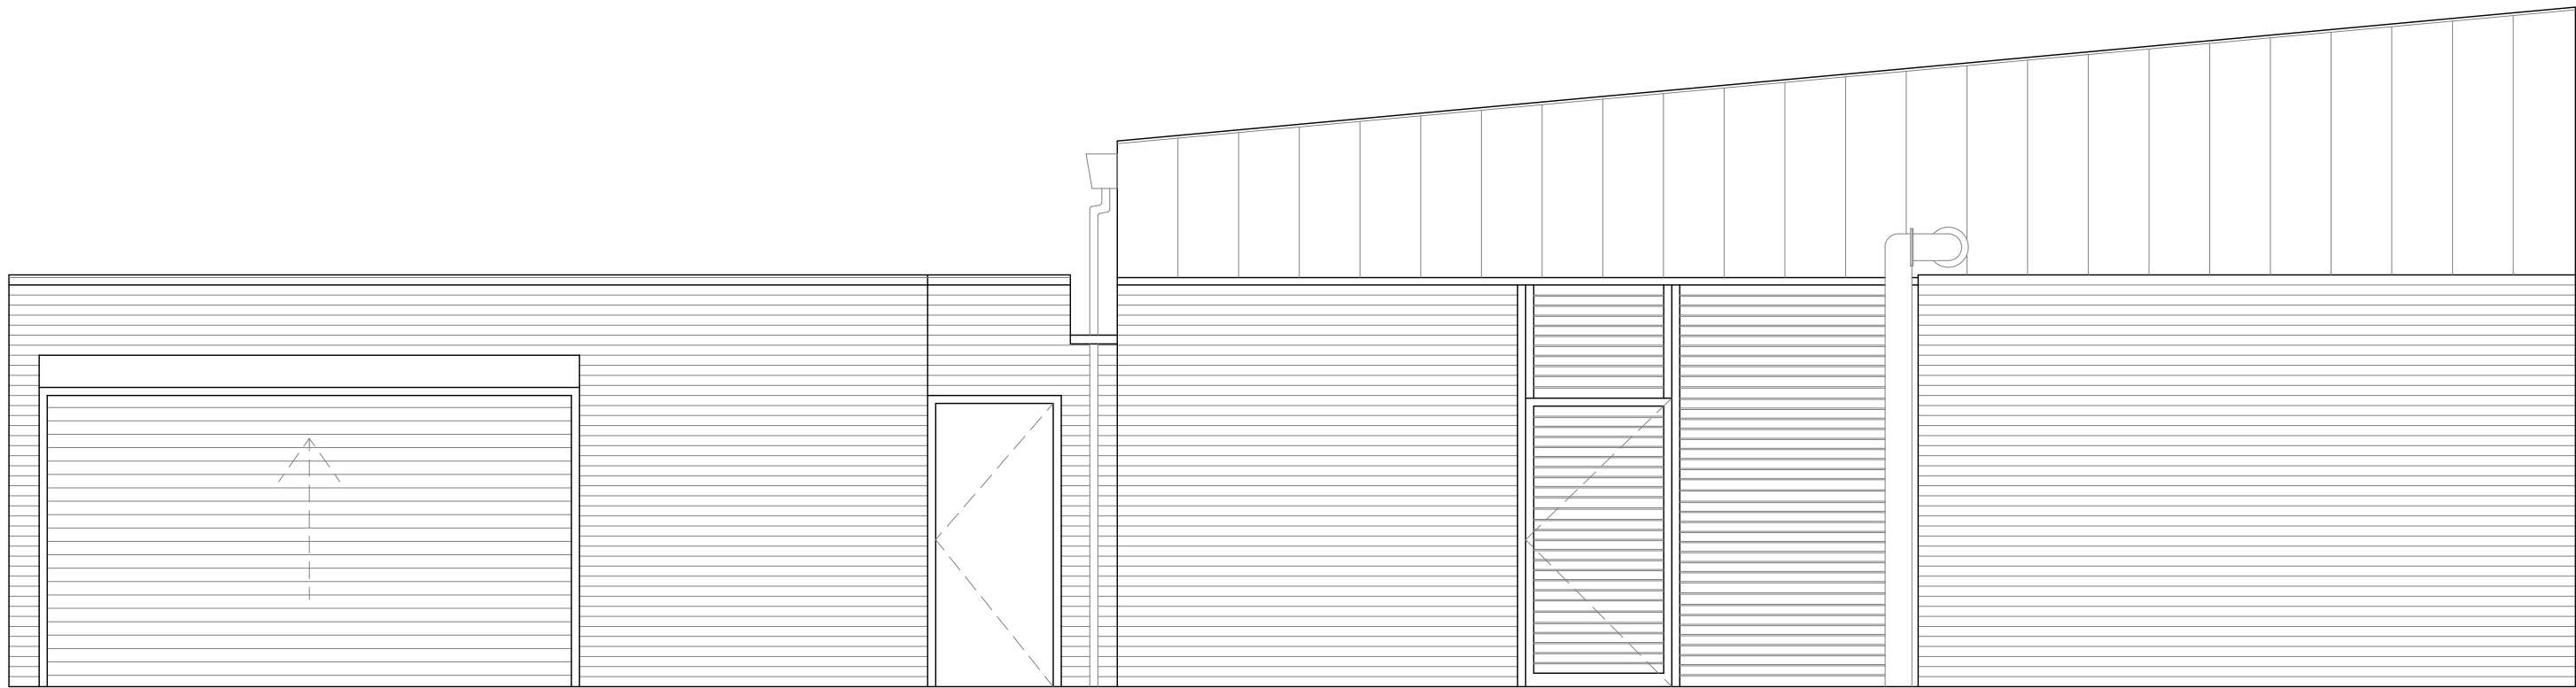

REAR SERVICE YARD - SOUTH WEST ELEVATION
As Existing
1:50@A1

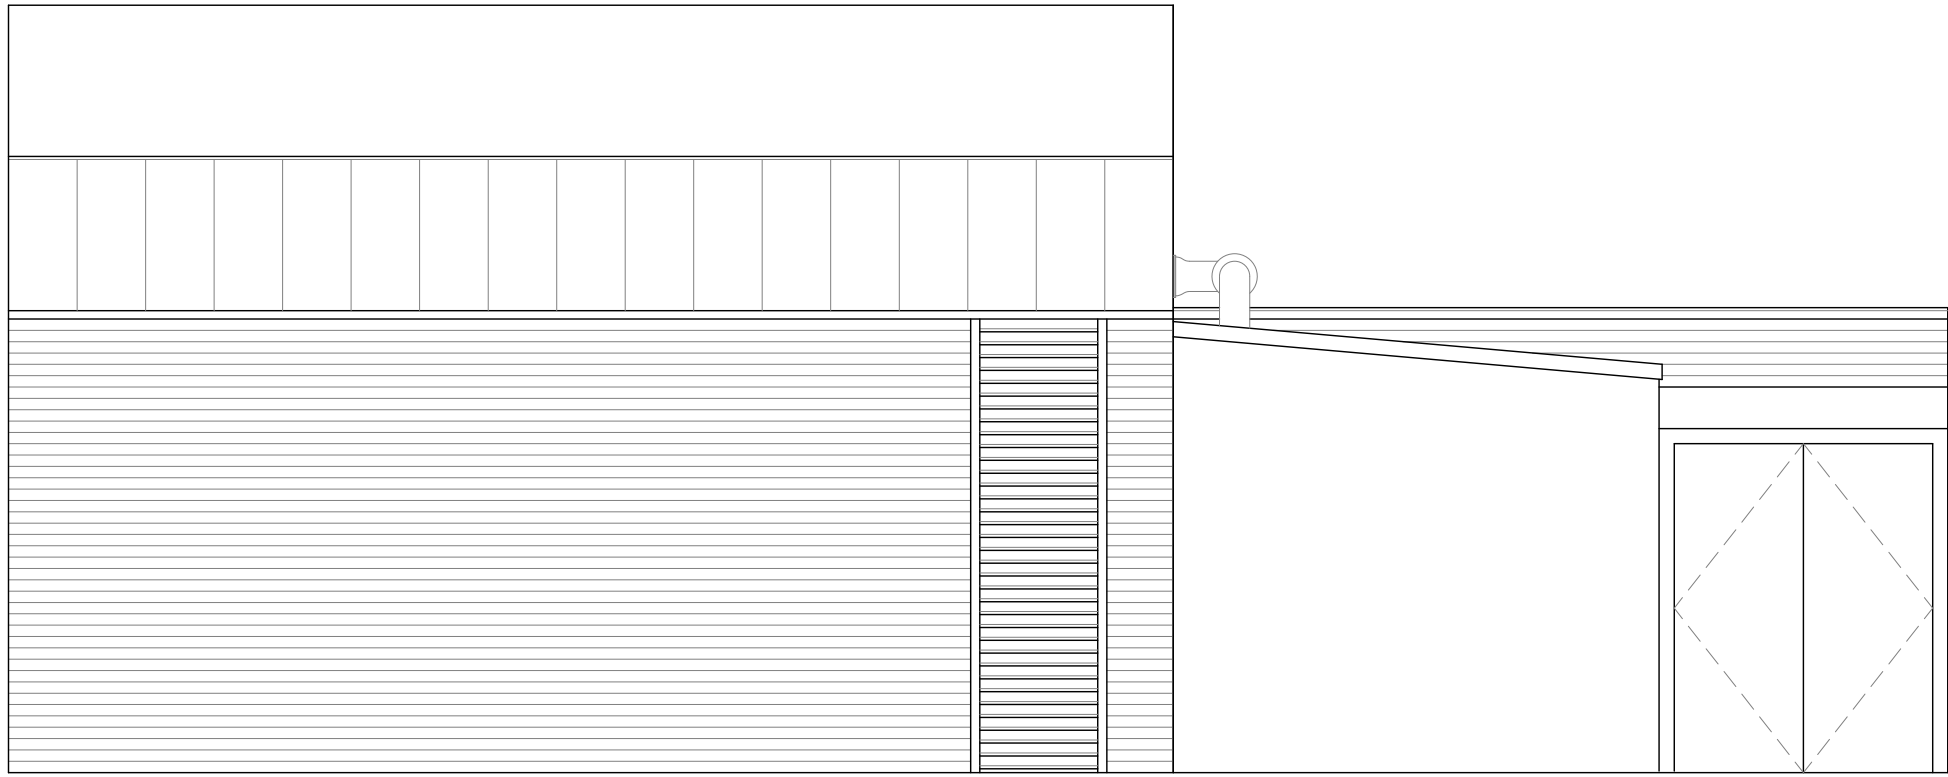

REAR SERVICE YARD - NORTH WEST ELEVATION
As Proposed
1:50@A1

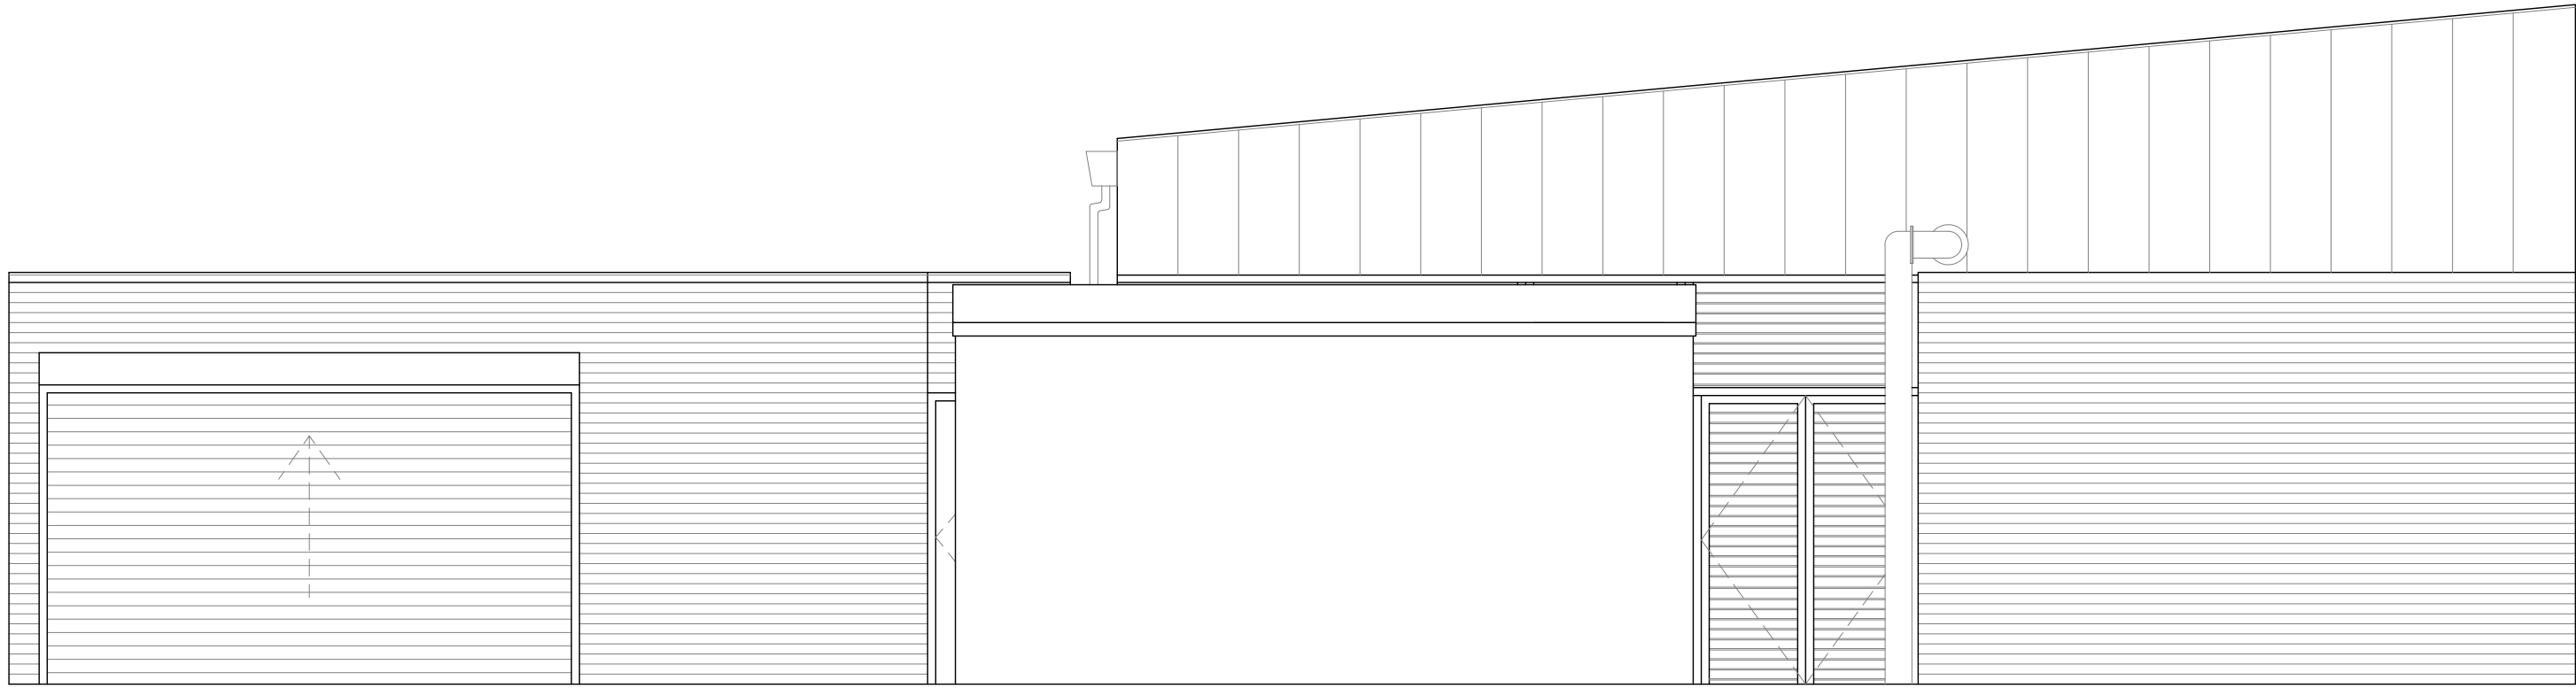

REAR SERVICE YARD - SOUTH WEST ELEVATION
As Proposed
1:50@A1

Rev A - 09.08.19 - JPL - Updates to roof

DWG NO:	1290-13	REVISION:	A
CLIENT:	Central England Coop		
PROJECT:	Bretby Crematorium Greary Lane Bretby, Burton-on-Trent DE15 0QE		
TITLE:	Elevations as Existing and Proposed		
ORIGIN:	JPL	CHECKED:	
SCALE:	1:100@A1	DATE:	01/08/19
fisch STRUCTURED CREATIVITY		FISCH DESIGN LTD 3 HERITAGE BUSINESS CENTRE DERBY ROAD, BELPER DERBYSHIRE, DE56 1SW	
+44 (0)1773 828222 / WWW.FISCHDESIGN.CO.UK / MAIL@FISCHDESIGN.CO.UK			