



NEW BRICKWORK IN
FLEMISH BOND. ALTO
MATCH EXISTING
(RED BRICK WITH LINE MORTAR)


NORTH ELEVATION





NEW PAINTED TIMBER
DOORS AND WINDOWS IN
EXISTING OPENINGS

WEST ELEVATION

GROUND FLOOR PLAN

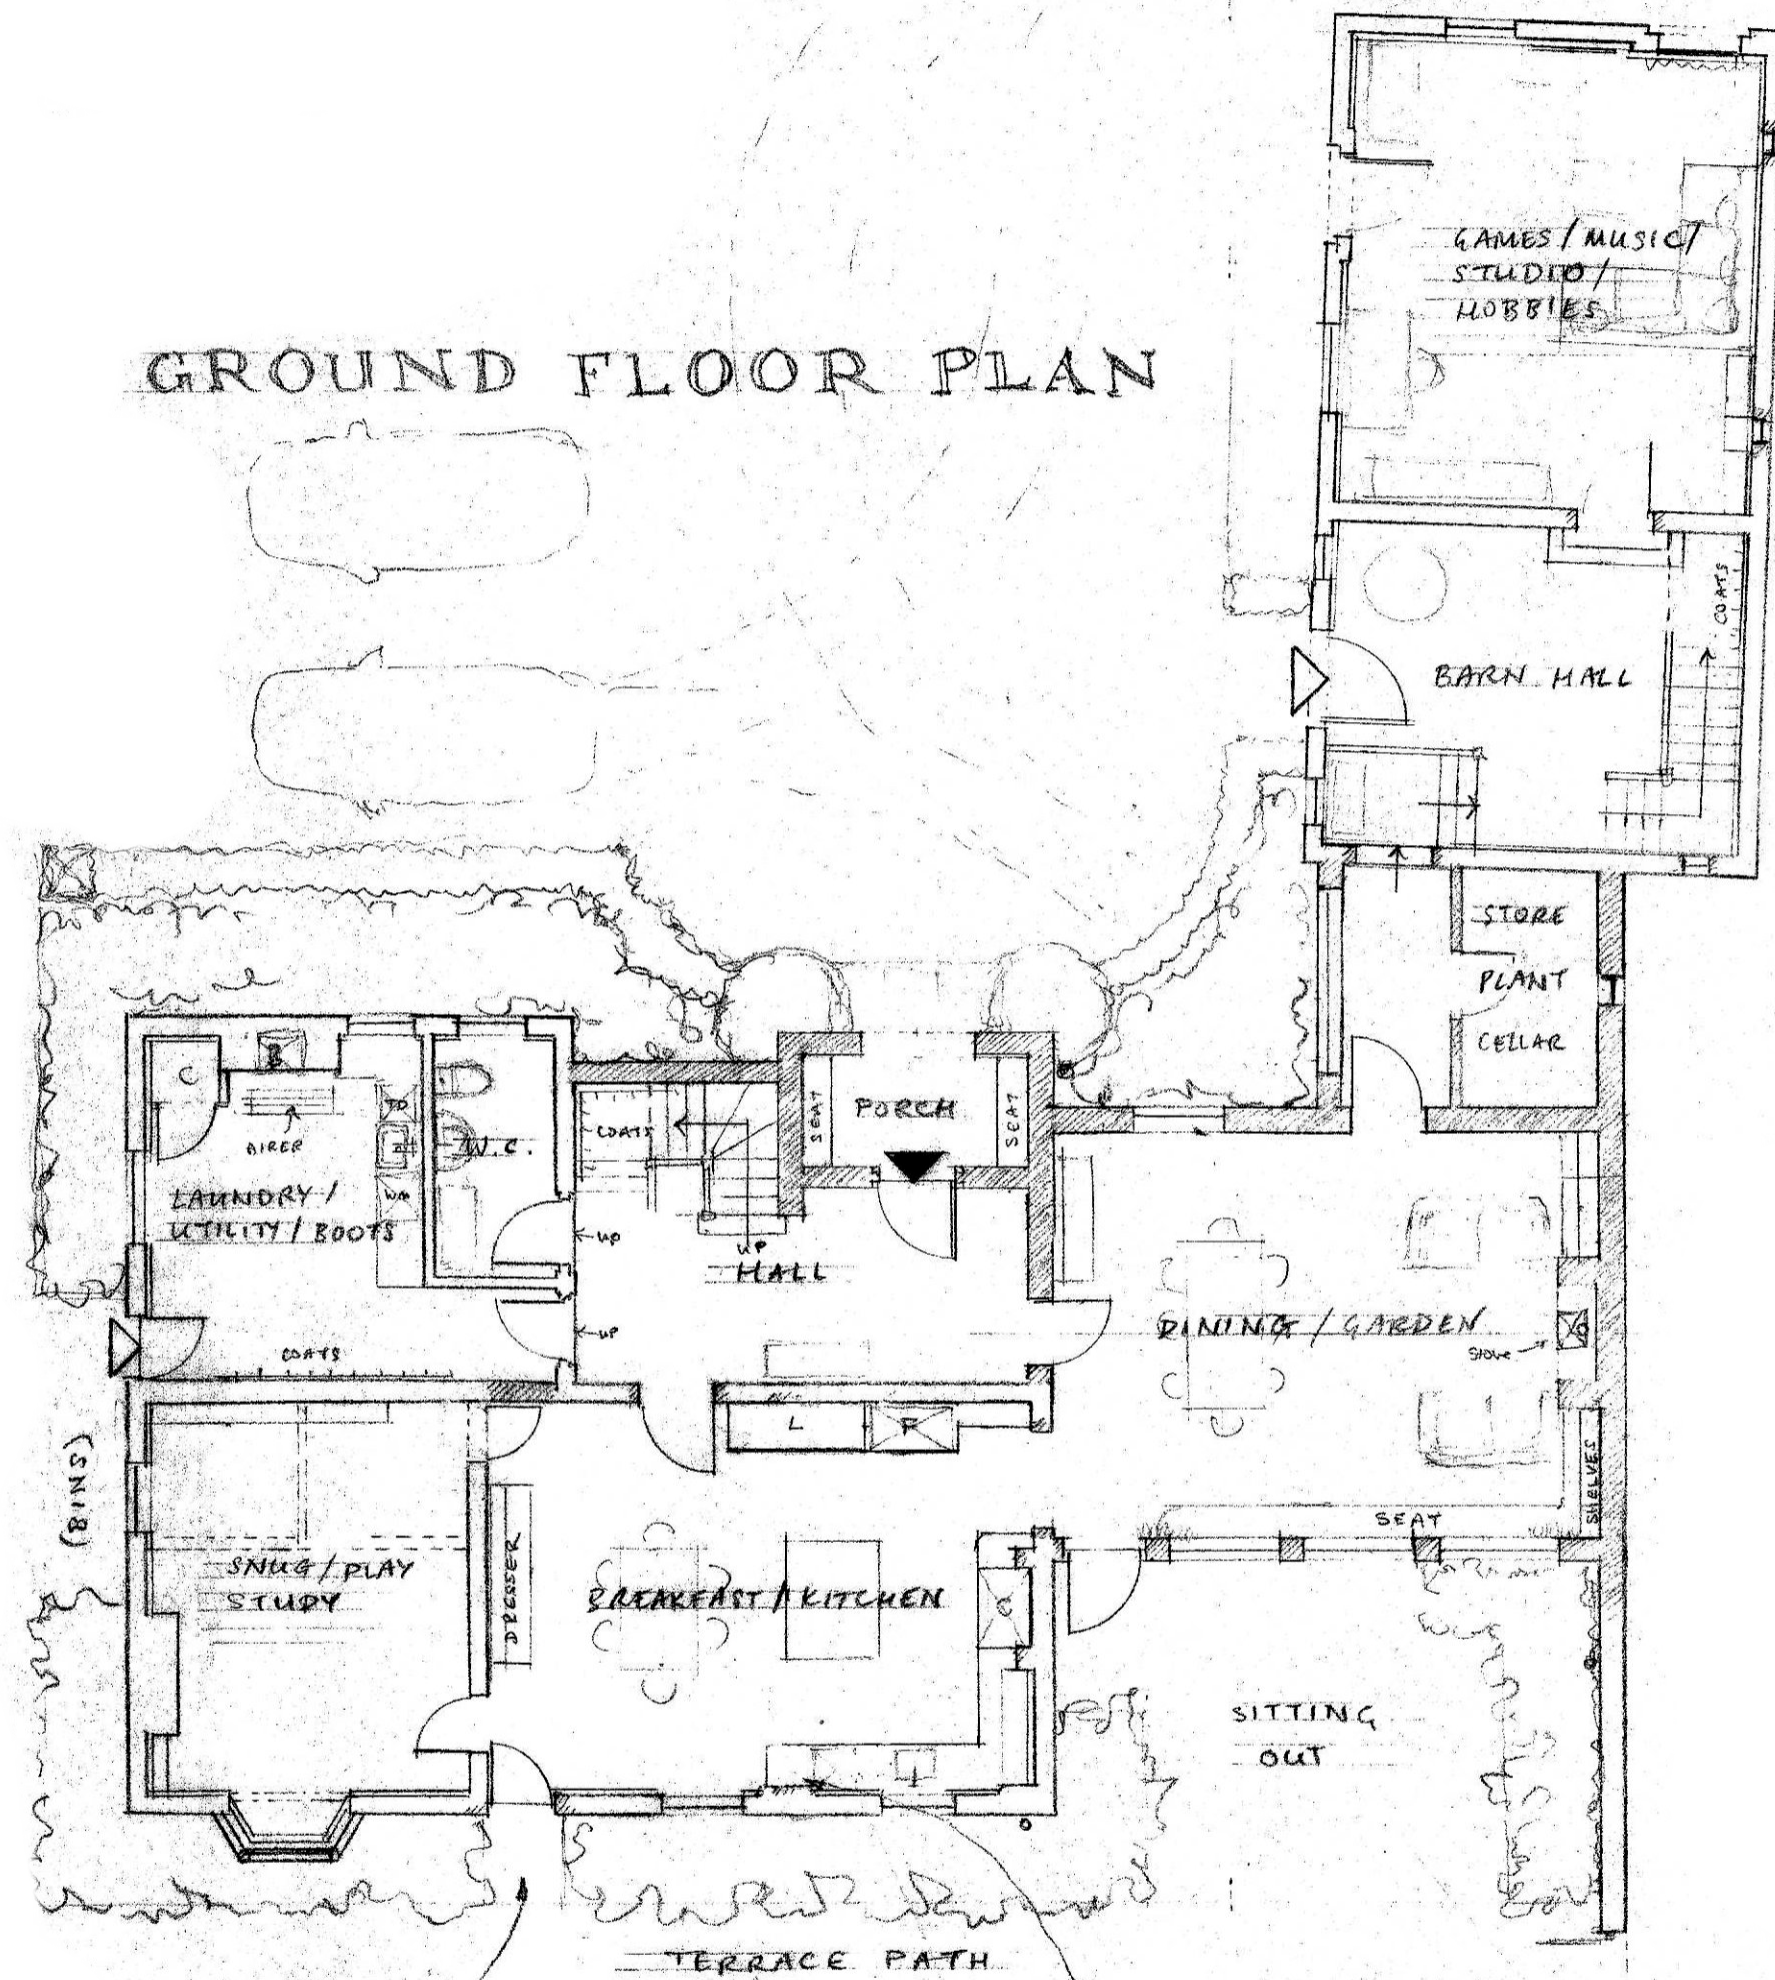

FIRST FLOOR PLAN

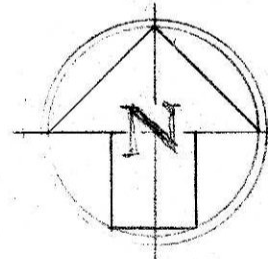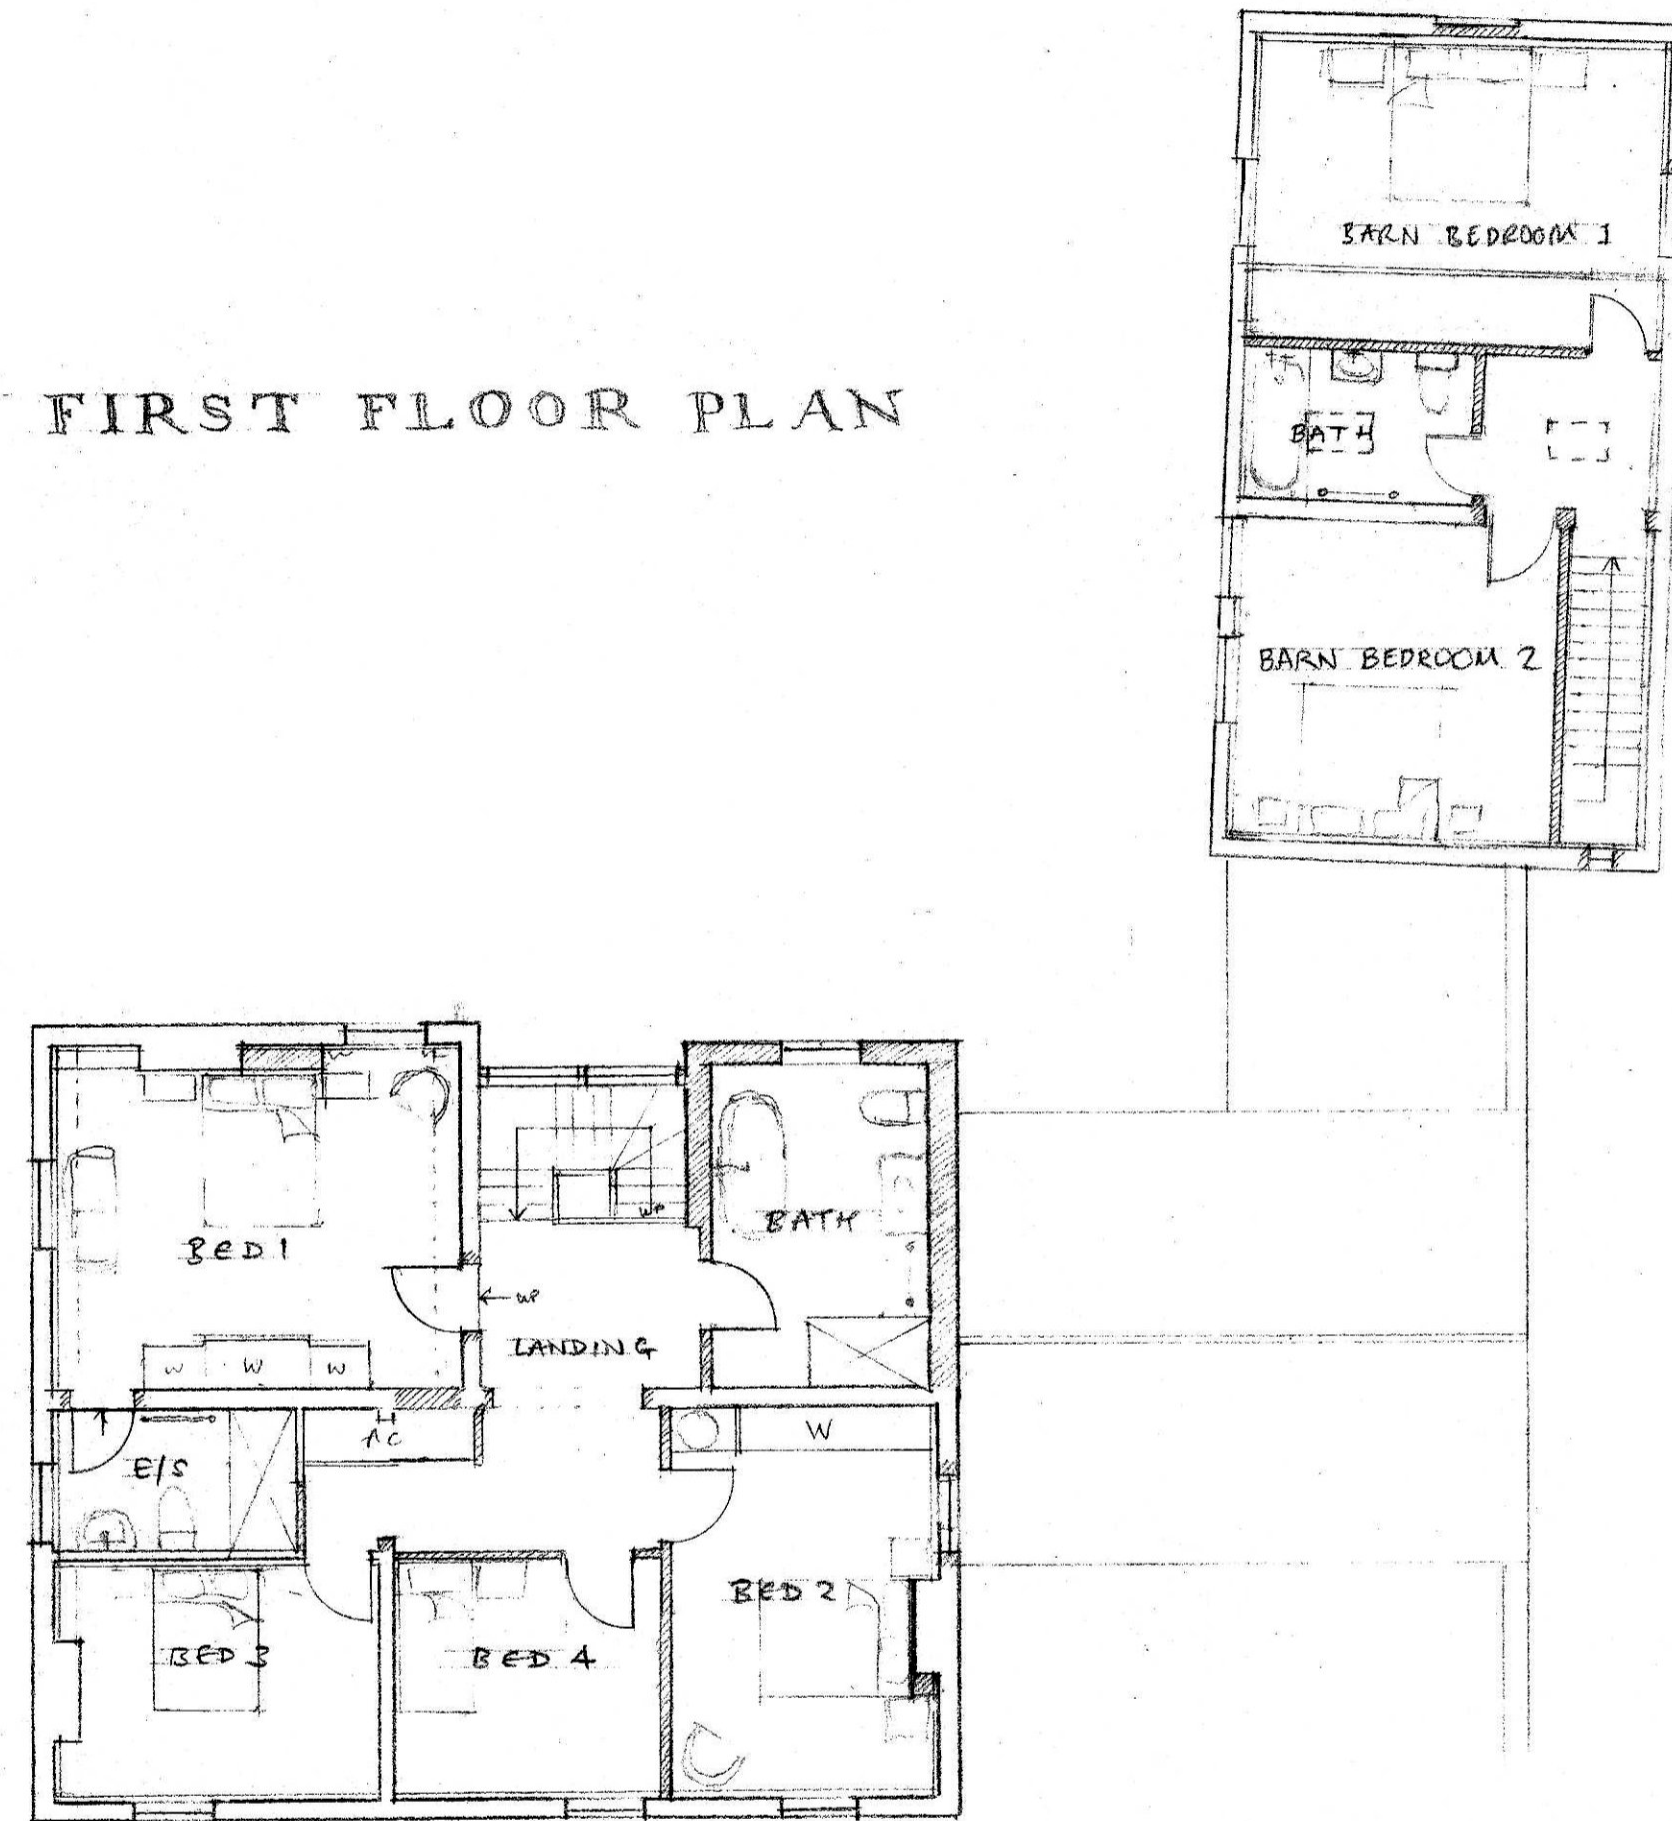

0 1 2 3 4 5 6 7 8 9 10m.



NEW 3/3 TIMBER SASHES (DOUBLE-GLAZED + SEALED)
PAINTED OFF-WHITE/PALE STONE COLOUR

SOUTH ELEVATION



EAST ELEVATION

REVISION 1: SCALE BAR ADDED, VEGETATION REMOVED
FOR PLANNING. MATERIALS NOTES ADDED - NJ.
ONE 3 TWO BARN BEDROOMS. SJ 3.3.2019

HOON MOUNT FARM

Hilton, Derbyshire

For Jessica Strawson and Matt Milson

PLANS & ELEVATIONS AS PROPOSED

Drawing No. HMF19.01.1

Scale: 1:100 @ A1

Date: 21.02.19

Drawn by: NJ

NICHOLAS VANBURGH

44-46 St. Augustines Street, Norwich, NR3 3AD

01603 928506 / 07854 939411

nicholas@nicholasvanburgh.co.uk

Nicholas Vanburgh Ltd. Registered in England No. 5953306

