


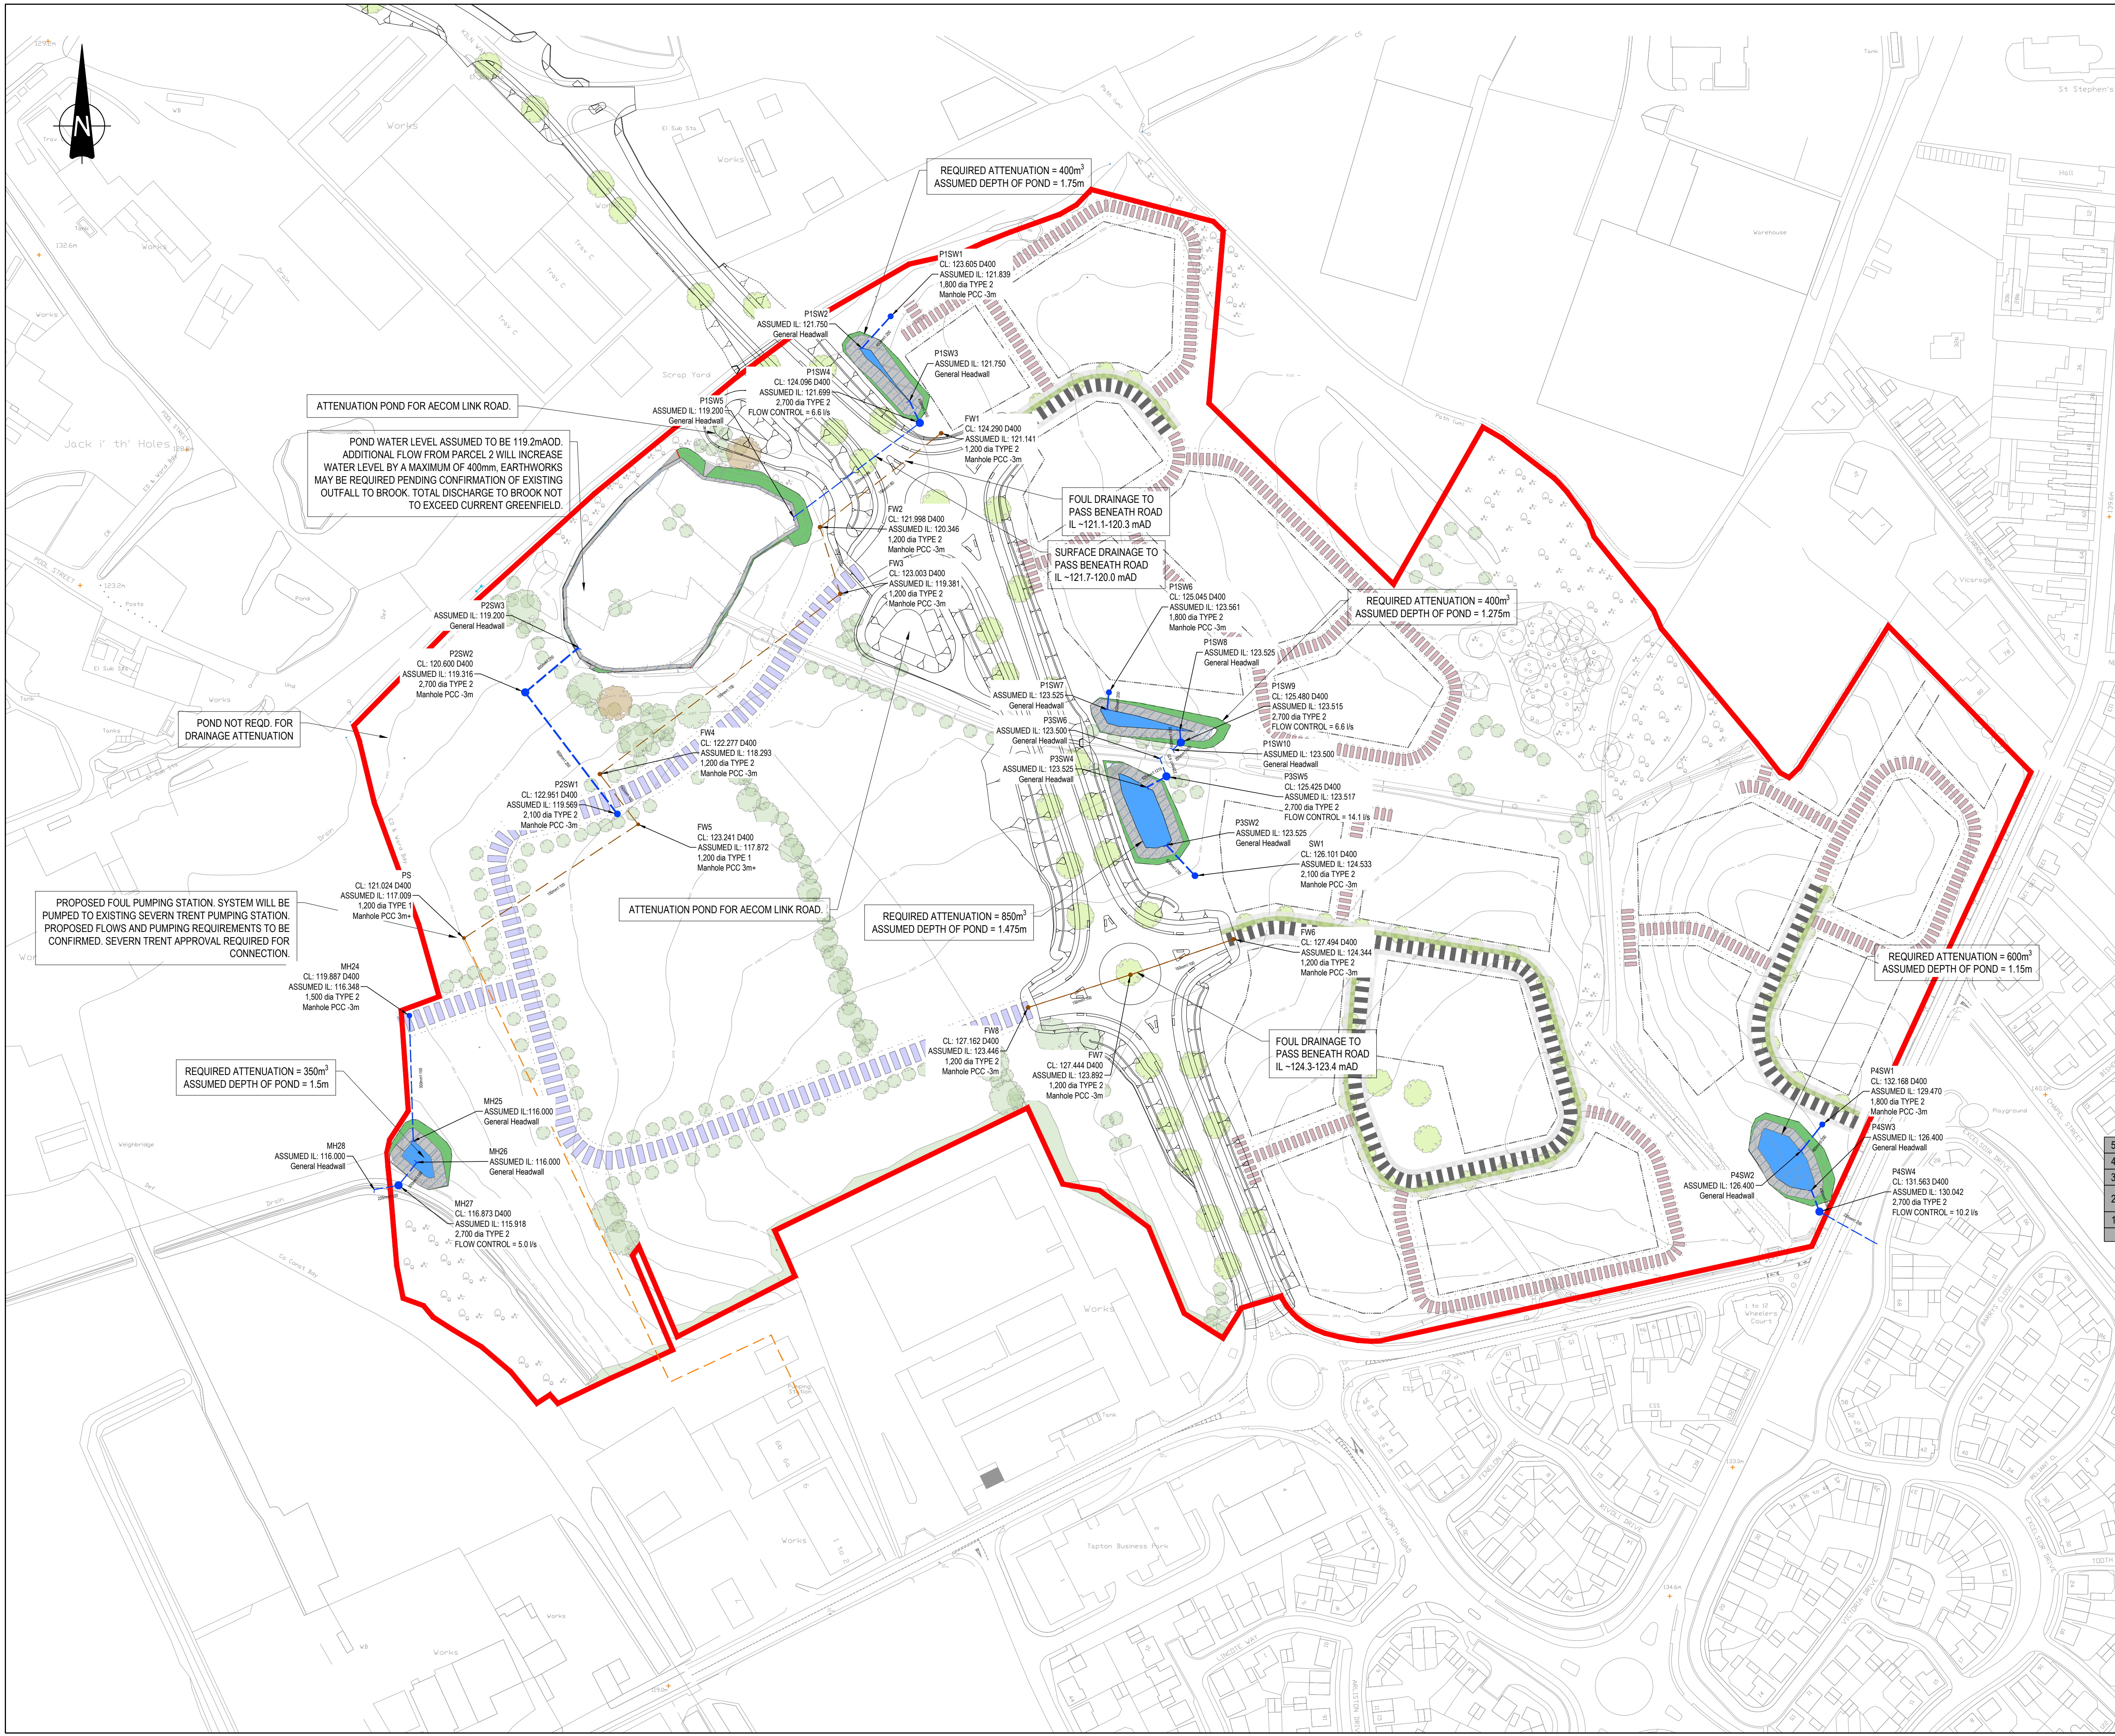

GENERAL NOTES:

1. THIS DRAWING IS TO BE READ IN CONJUNCTION WITH ALL RELEVANT ARCHITECTS AND ENGINEERS DRAWINGS AND SPECIFICATIONS.
2. DO NOT SCALE THIS DRAWING. ANY AMBIGUITIES, OMISSIONS AND ERRORS ON DRAWINGS SHALL BE BROUGHT TO THE ENGINEERS ATTENTION IMMEDIATELY. ALL DIMENSIONS MUST BE CHECKED / VERIFIED ON SITE.
3. ALL DIMENSIONS ARE IN MILLIMETRES UNLESS NOTED OTHERWISE.
4. FOR GENERAL NOTES REFER TO DRAWING.
5. PLOT LAYOUT TO BE CONFIRMED BY THE ARCHITECT.
6. ATTENUATION REQUIREMENTS ARE APPROXIMATE AND TO BE CONFIRMED AT DETAILED DESIGN STAGE.
7. NO INFILTRATION IS ACCOUNTED FOR IN THE RESULTS SHOWN.

KEY

SITE BOUNDARY

PROPOSED ATTENUATION POND - DISCHARGE LIMITED BY HYDROBRAKE CHAMBERS

SWMH

SFA SW SEWER

FWMH

SFA FW SEWER

INDICATIVE FOUL RISING MAIN

5	P05	MASTERPLAN AMENDMENTS	23/07/19	JDB	AR
4	P04	BOUNDARIES AMENDED	19/07/19	JDB	AR
3	P03	UPDATED FOR PLANNING	17/07/19	JDB	WIP
2	P02	UPDATED TO INCLUDE AECOM HIGHWAY DRAINAGE & CHANGES TO MASTERPLAN	12/03/19	RM	AR
1	P01	ISSUED FOR CO-ORDINATION (S1)	26/04/18	JDB	AD
Rev.		Description	Drawn	By	Check



Merchant Exchange, 17-19 Whitworth Street, West Manchester M1 5WG
0161 235 2394
manchester@curtins.com
www.curtins.com

Civils & Structures • Transport Planning • Environmental • Infrastructure • Geotechnical • Conservation & Heritage • Principal Designer
Birmingham • Bristol • Cambridge • Cardiff • Dublin • Edinburgh • Glasgow • Kentish • Leeds • Liverpool • London • Manchester • Nottingham

Status: ISSUED FOR CO-ORDINATION

S1

Project: HARWORTH ESTATES
WOODVILLE

Dwg Title: SKETCH
OUTLINE DRAINAGE PLAN

Size:	A1	Date:	02/05/2018	Drawn By:	JDB	Designed By:	JDB	Checked By:	AD
Scale:	1:1,250	Project No:	067895	Originator:	CUR	Volume:	00	Level:	XX
		Type:	DR	Role:	D	Category/Number:	03001		P05