
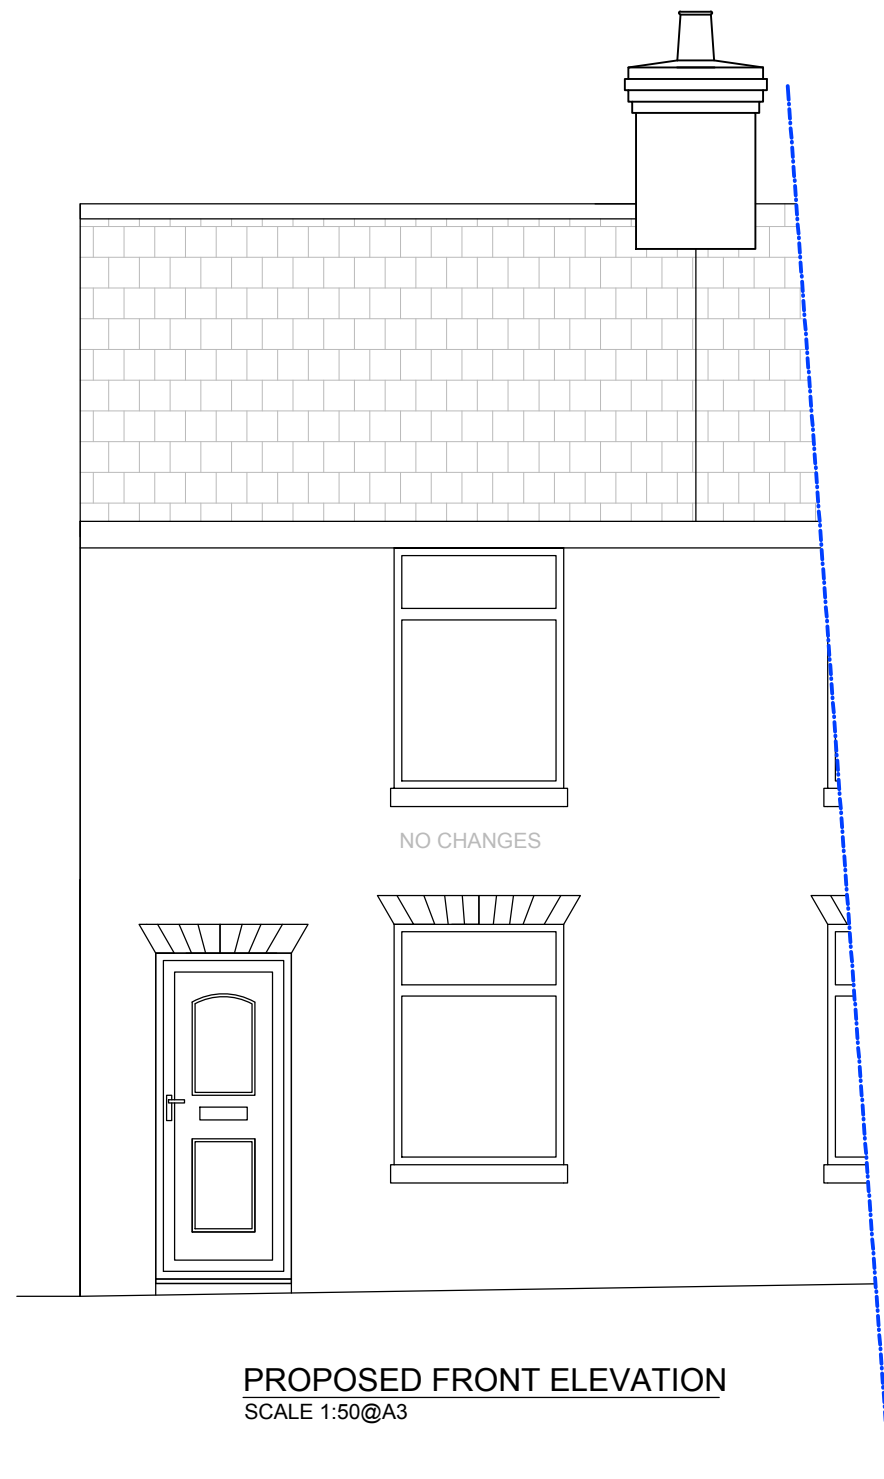


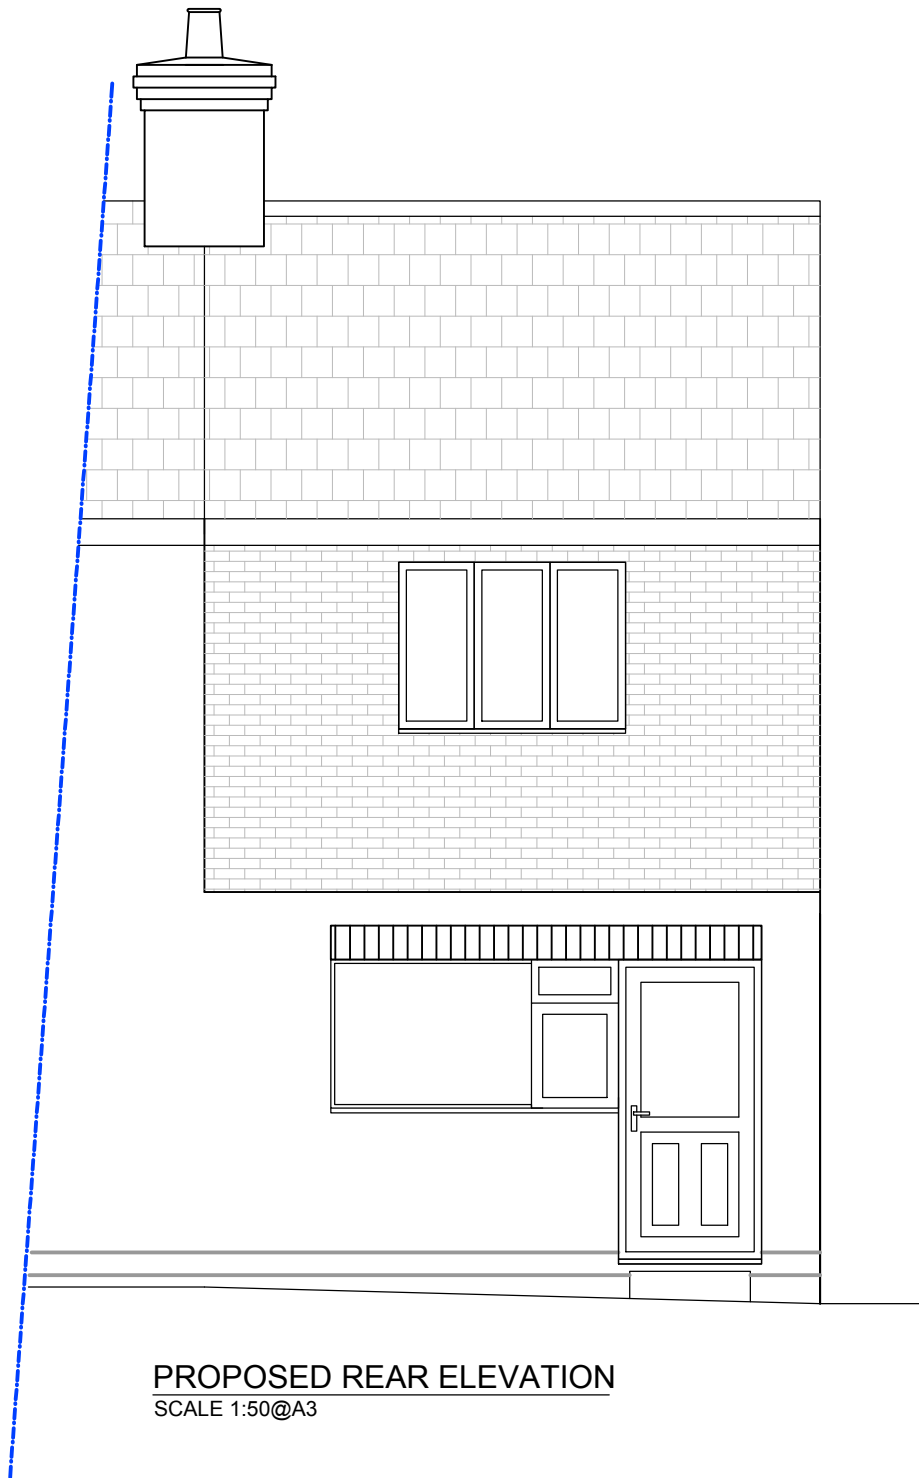

|   |      |                       |
|---|------|-----------------------|
| © Copyright Reserved, TUK Surveyors Ltd   |      |                       |
| All dimensions and levels to be checked on site by main contractor prior to preparation of site and construction.   |      |                       |
| Drawings can be scaled for planning purposes only, do not scale for construction.   |      |                       |
| The drawing is to be read in conjunction with all relevant consultant and/or specialist drawings and documentation. Any discrepancies or variations should be notified to TUK Surveyors Ltd   |      |                       |
| Notes:   |      |                       |
| PLANNING   |      |                       |
|   |      |                       |
| Rev   | Date | Notes                 |
| <div><div></div><div><div>TUK Surveyors Ltd</div><div>1 Potter St, Melbourne, Derby DE73 8HW</div><div>T: 01332 660057</div><div>E: <a href="mailto:info@tuksurveyors.co.uk">info@tuksurveyors.co.uk</a></div><div>w: <a href="http://www.tuksurveyors.co.uk">www.tuksurveyors.co.uk</a></div><div></div></div></div> |      |                       |
| Client: <b>Mr &amp; Mrs Alam, South Street, Melbourne, Derby</b>   |      |                       |
| Project Title: <b>Proposed First Floor Extension</b>   |      |                       |
| Drawing Title: <b>Proposed Front and Rear Elevations</b>   |      |                       |
| Drawn By: <b>PT</b>   |      | Date: <b>07/08/19</b> |
| Scale: <b>As per drawing at A3</b>   |      |                       |
| Project Ref: <b>AD-1946</b>   |      |                       |
| Drawing No: <b>1946-A-P02</b>   |      | Rev:                  |