




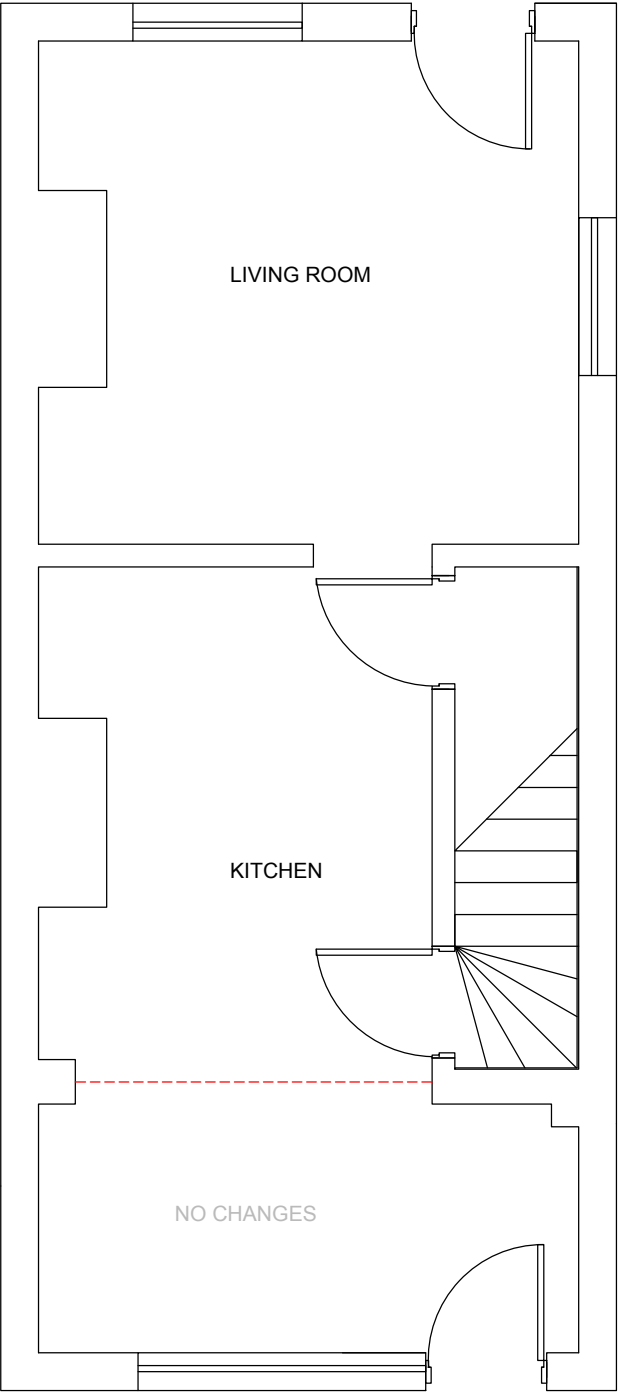

PROPOSED GROUND FLOOR PLAN
SCALE 1:50@A3

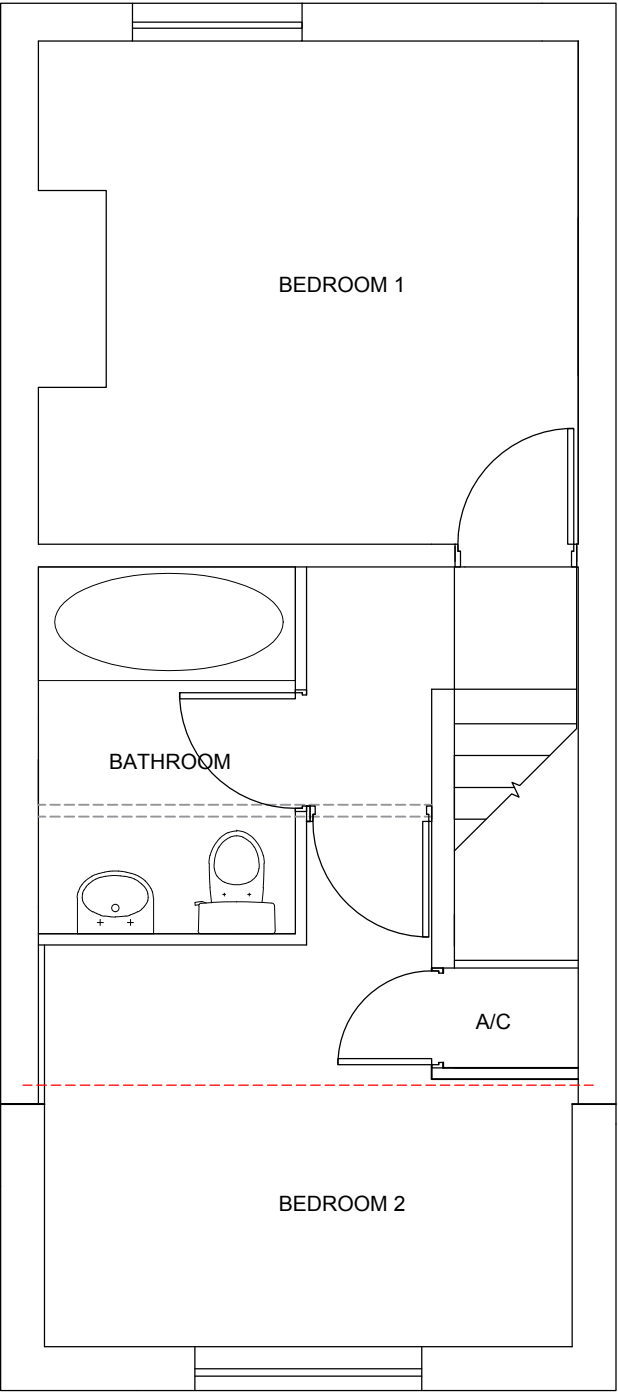

PROPOSED FIRST FLOOR PLAN
SCALE 1:50@A3

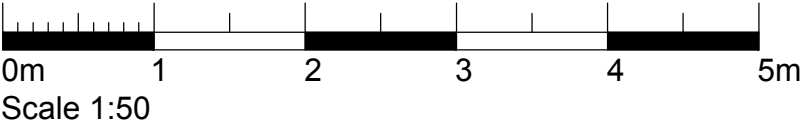

© Copyright Reserved, TUK Surveyors Ltd

All dimensions and levels to be checked on site by main contractor prior to preparation of site and construction.

Drawings can be scaled for planning purposes only, do not scale for construction.

The drawing is to be read in conjunction with all relevant consultant and/or specialist drawings and documentation. Any discrepancies or variations should be notified to TUK Surveyors Ltd

Notes:

PLANNING

Rev	Date	Notes								
 TUK Surveyors Ltd 1 Potter St, Melbourne, Derby DE73 8HW T: 01332 660057 E: info@tuksurveyors.co.uk w: www.tuksurveyors.co.uk  RICS Client: Mr & Mrs Alam, South Street, Melbourne, Derby Project Title: Proposed First Floor Extension Drawing Title: Proposed Floor Plans <table><tr><td>Drawn By: PT</td><td>Date: 07/08/19</td></tr><tr><td colspan="2">Scale: As per drawing at A3</td></tr><tr><td colspan="2">Project Ref: AD-1946</td></tr><tr><td>Drawing No: 1946-A-P01</td><td>Rev:</td></tr></table>			Drawn By: PT	Date: 07/08/19	Scale: As per drawing at A3		Project Ref: AD-1946		Drawing No: 1946-A-P01	Rev:
Drawn By: PT	Date: 07/08/19									
Scale: As per drawing at A3										
Project Ref: AD-1946										
Drawing No: 1946-A-P01	Rev:									