



Existing Side Elevation (1:100)



Existing Rear Elevation (1:100)

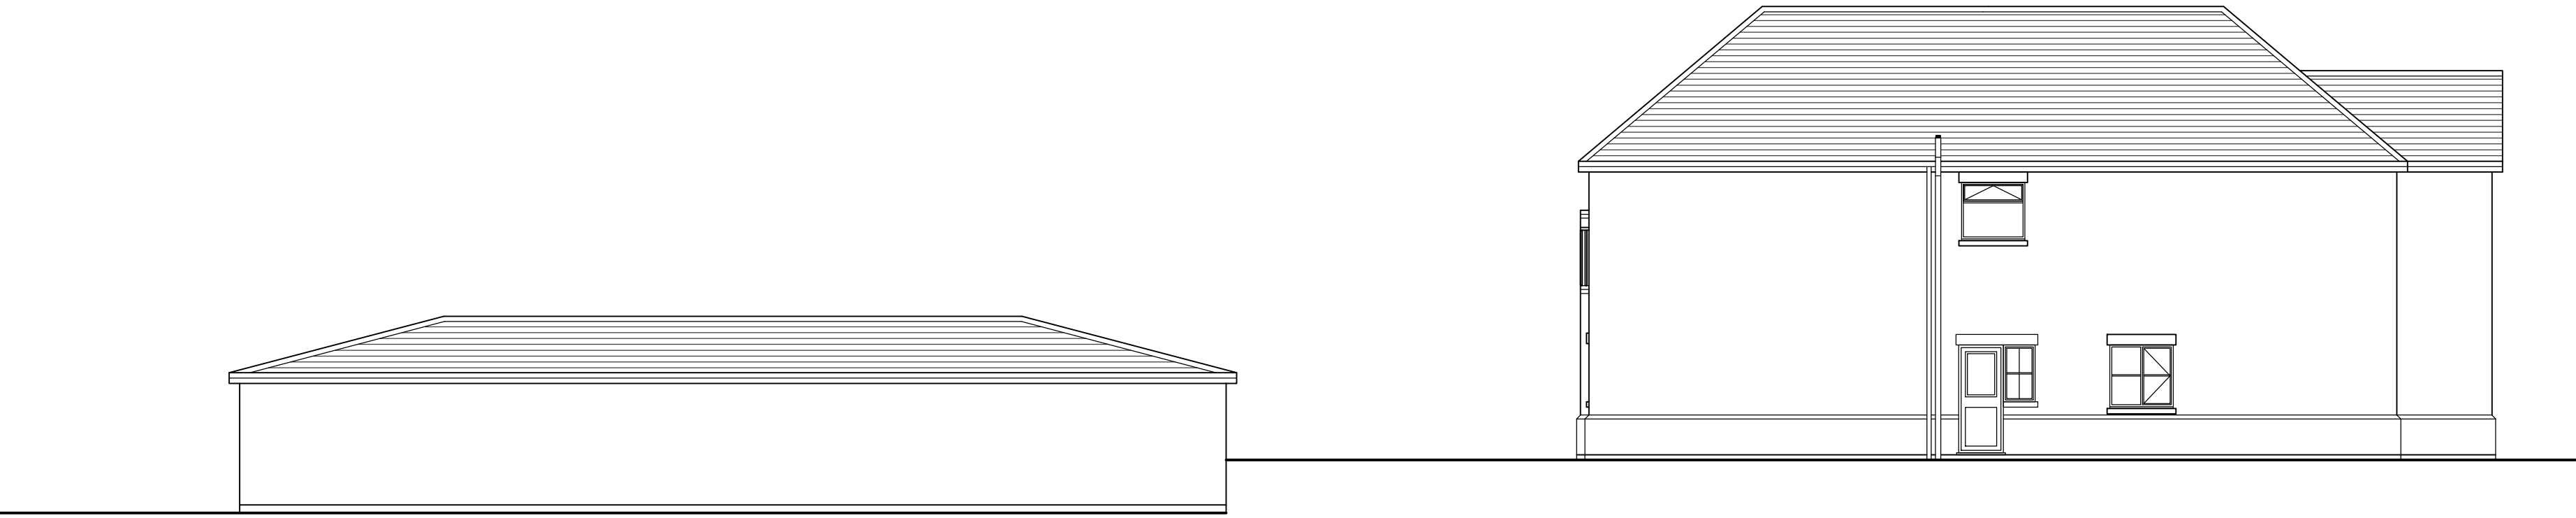


Existing Side Elevation (1:100)

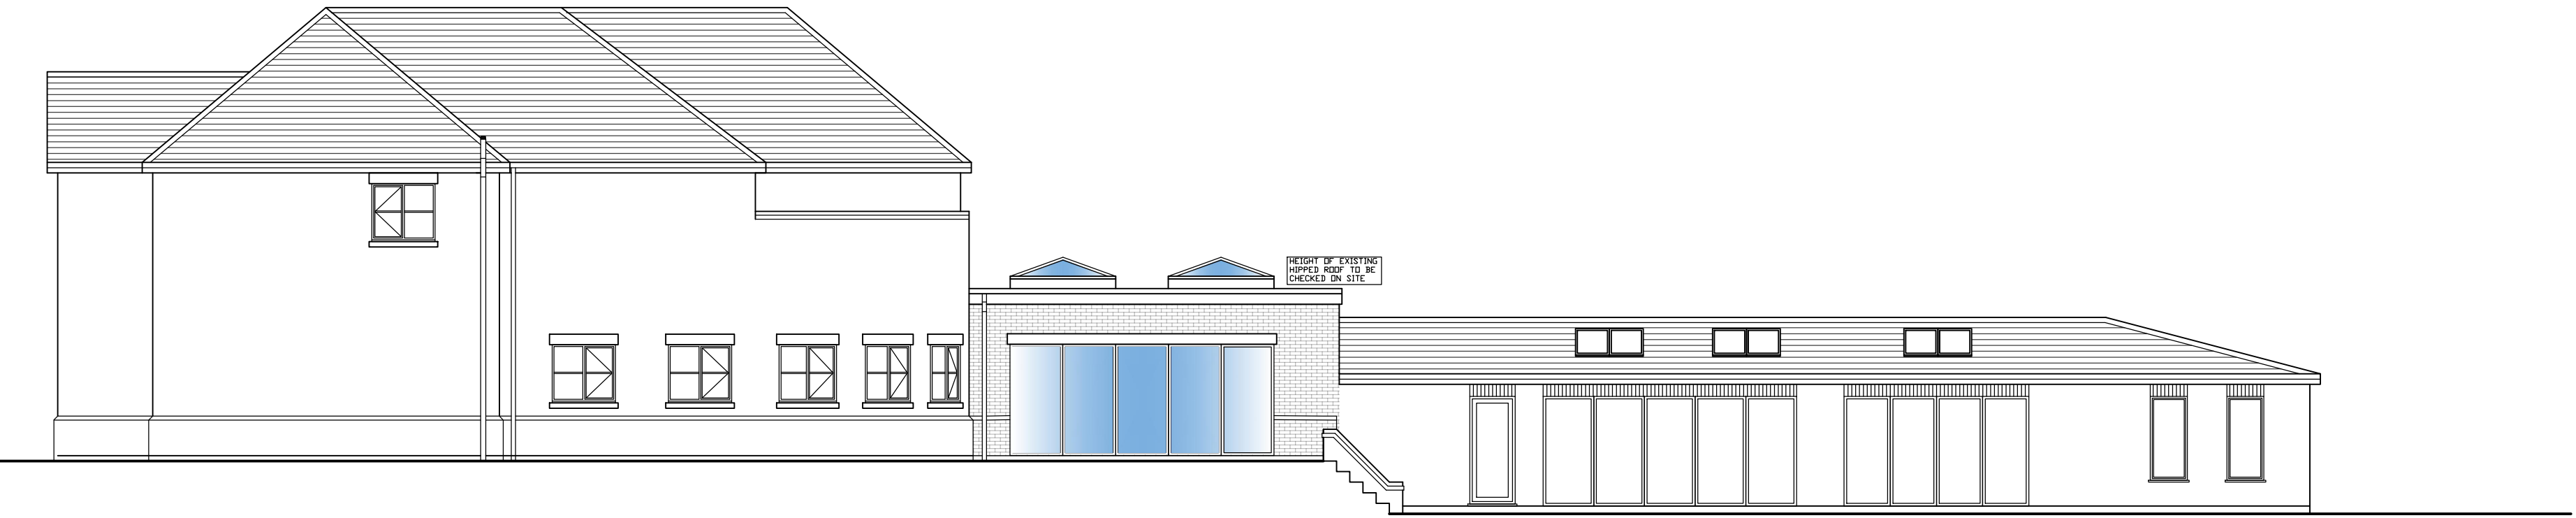

Proposed Side Elevation (1:100)



Proposed Rear Elevation (1:100)

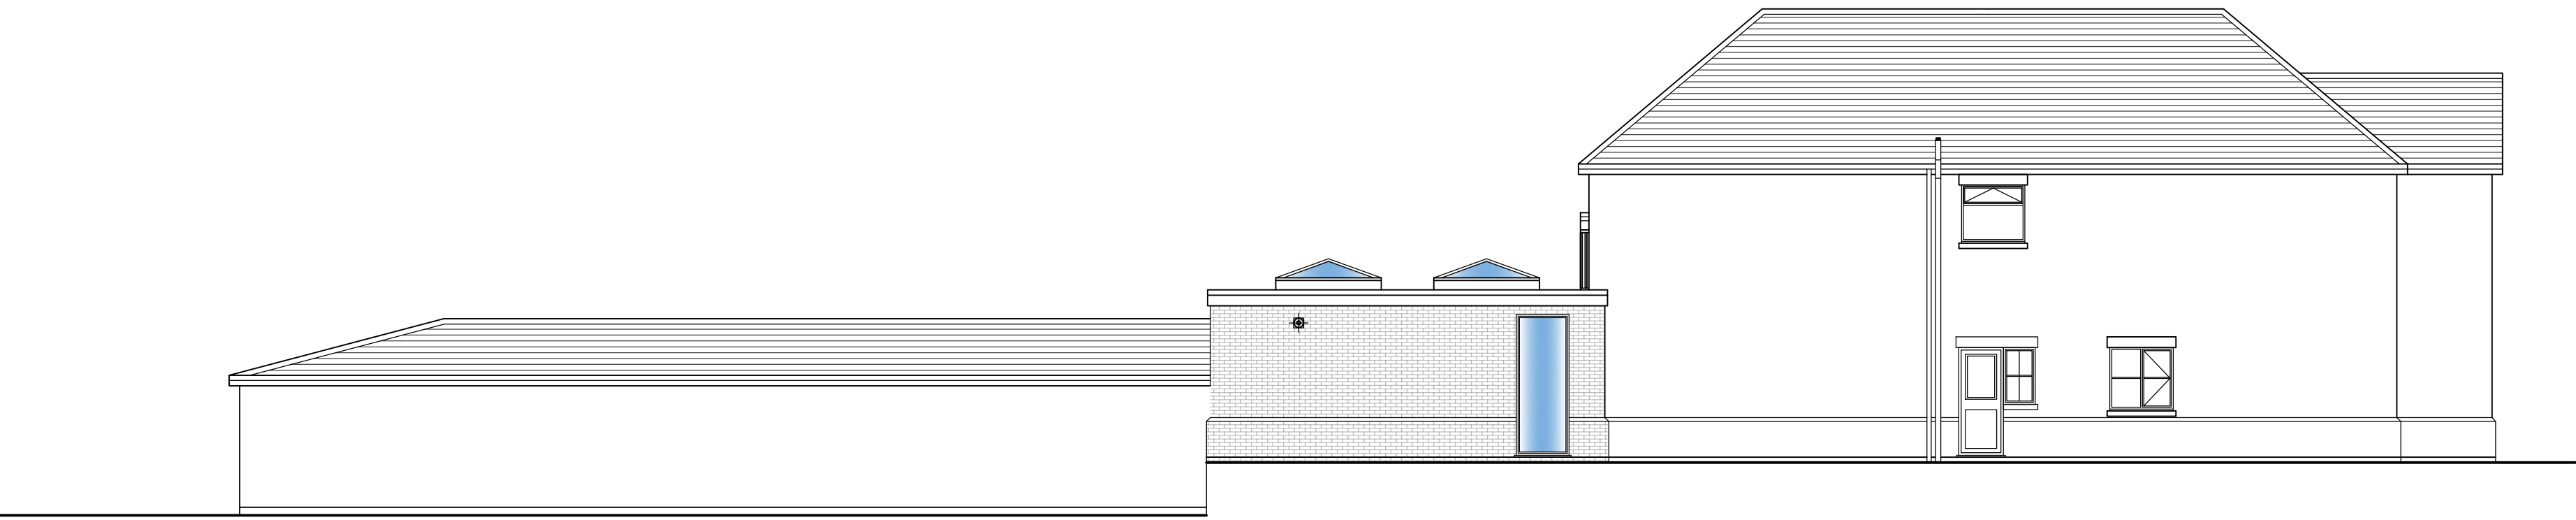


Proposed Side Elevation (1:100)

The Laurels, Weston Road



All dimensions to be checked on site
All drainage positions and inverts to be checked on site.
No work to commence until receipt of Water authority approval.
It is the responsibility of the property owner to comply with the party wall act where building near to a boundary.

Revision	Date	Description	Drawn By
C	16.8.19	Side window enlarged to 2m from 800mm. Window set 875mm from corner of building, window to be floor ceiling. Gas fire moved to right hand side to allow for TV in middle. Gas added side window. CLIENT TO CHECK WITH MINOR WORKS. IF WINDOWS CAN BE BOLT ON TO EXISTING BL FOLD DOORS	WN
B	14.8.19	Large lantern removed and replace with 2 x smaller lanterns, ceiling lighting altered. 1 x 600mm window removed and 1 x 600 window enlarged to 800mm and made floor to ceiling in height.	WN

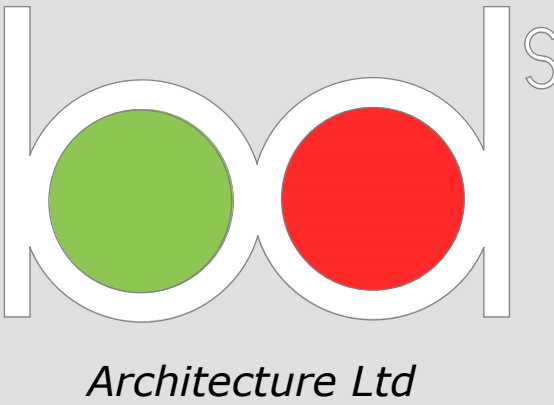

Derby Office
2 Broomfield Cottages, Morley, Derby, DE7 6DN
T. 01332 830313
T. 0115 8320289
Nottingham
20 Fletchergate, Nottingham, NG1 2FZ
T. 01785 593026
M. 07974 438575
E. Tim@kods.co.uk
W. www.BDSARCHITECTURE.CO.UK

Project
The Laurels, Weston Road

Drawn by	Date	Proposal	Project
Will North	04 Feb 19	Extension	1646TL 001 Rev C