


PROPOSED DETAIL



REAR

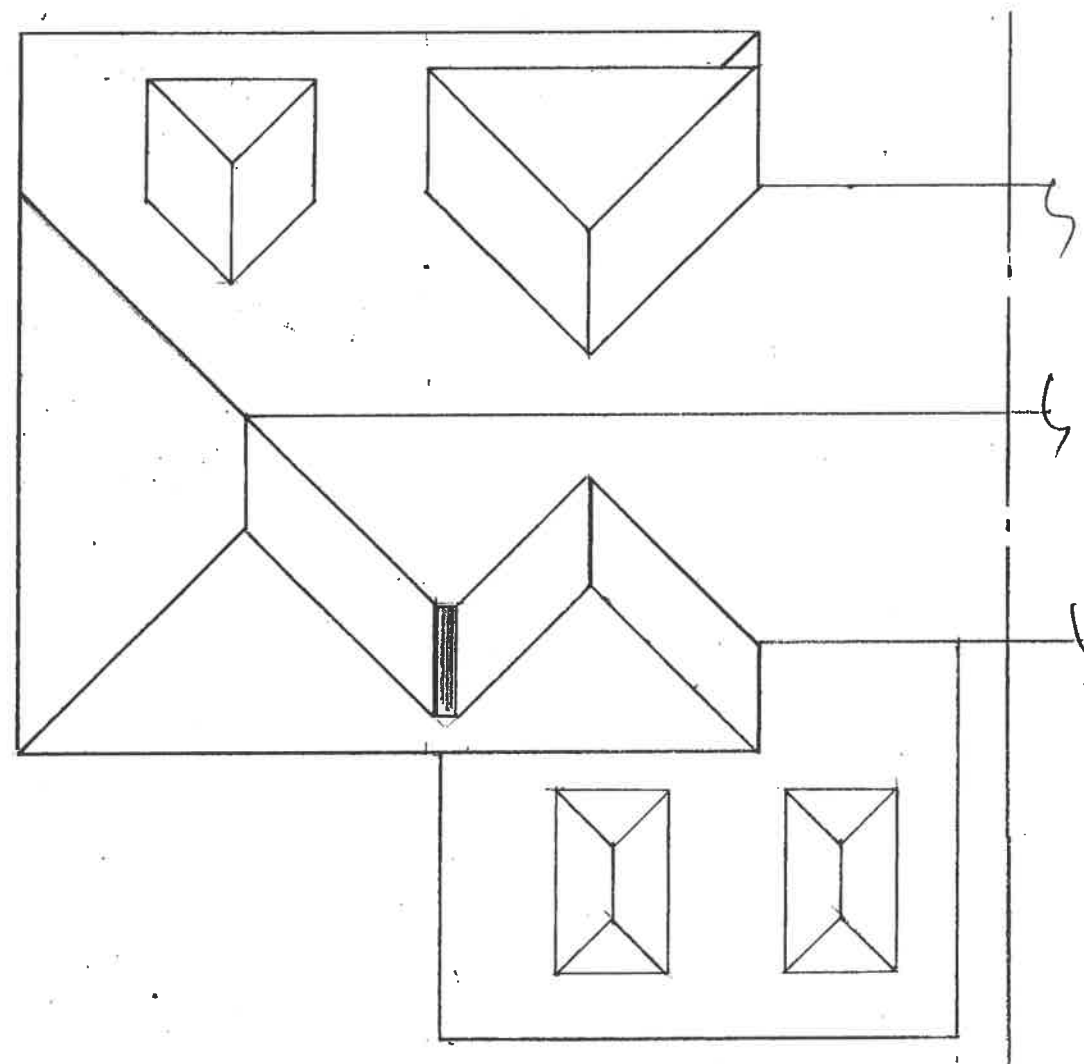


ROOF PLAN

Streetwise



BLOCK/SITE PLAN
AREA 90m x 90m
SCALE 1:500 on A4
CENTRE COORDINATES: 429915, 333430

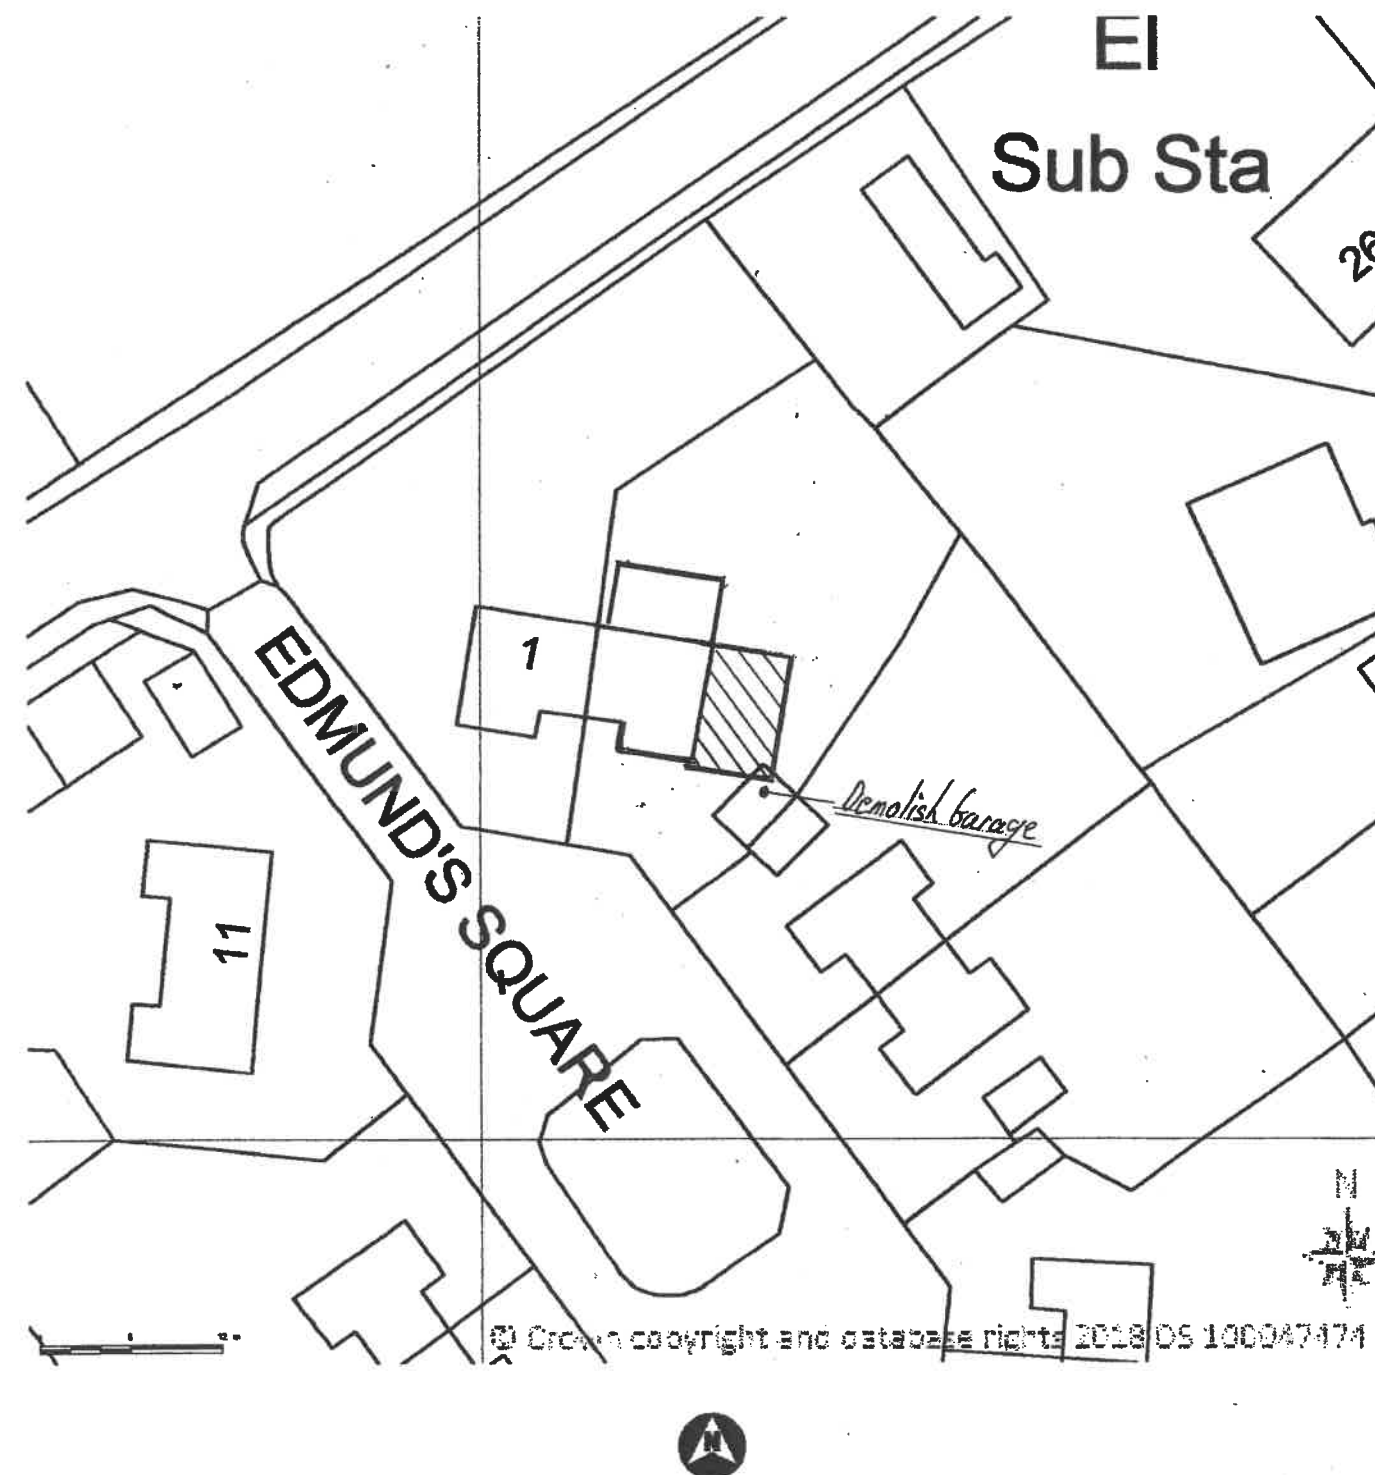

Philip C Anthony – Building Services Consultant 40 Uttoxeter Road, Mickleover, Derby. DE3 9GE.

Tel. 01332 513539 mobile. 078701 48111 email philip@pcac.wanadoo.co.uk

Project: Proposed Building work for Mr D Smith at 2 Edmunds Square Mickleover Derby DE3 0DU

Scale: 1:100 at A3

Drawing No. 3007-19/ sheet 2 of 3 Rev 0.