

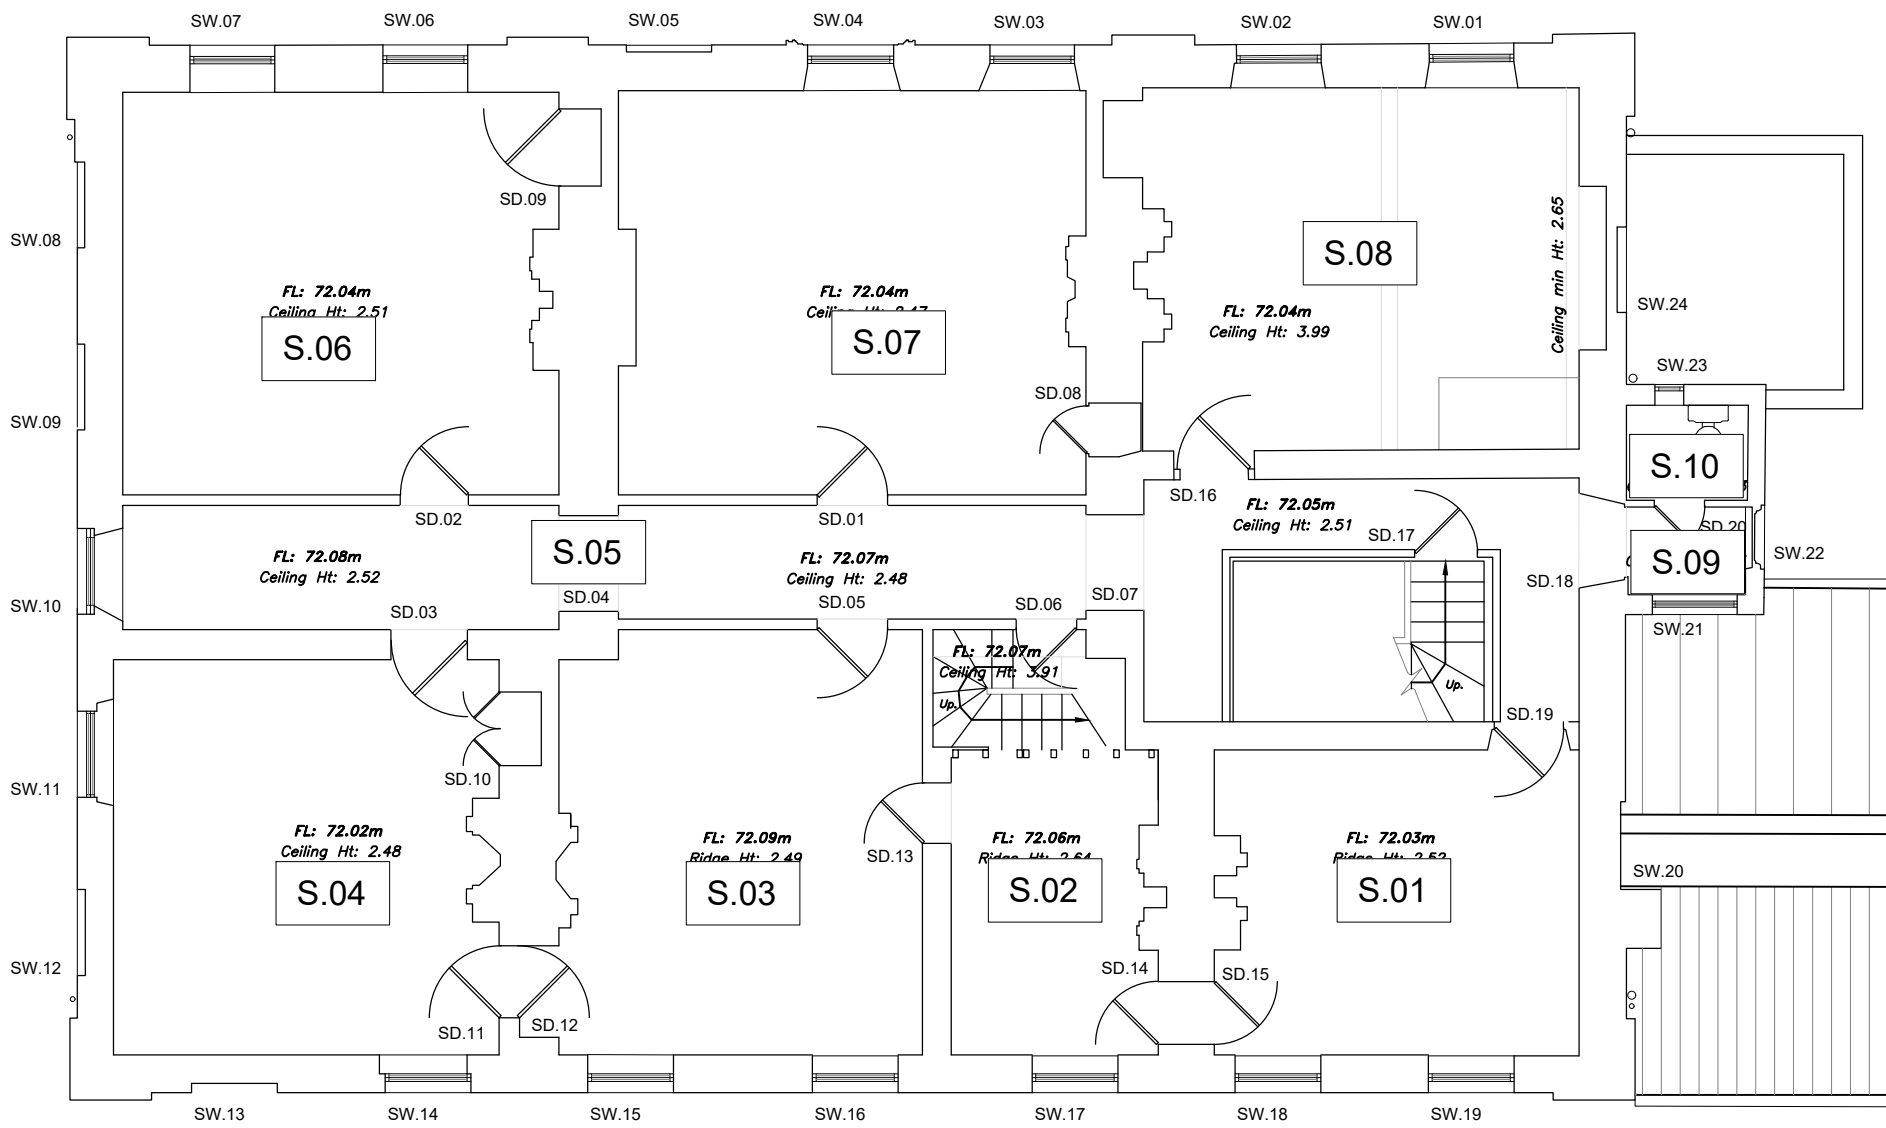
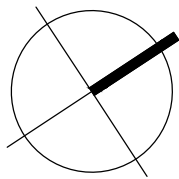


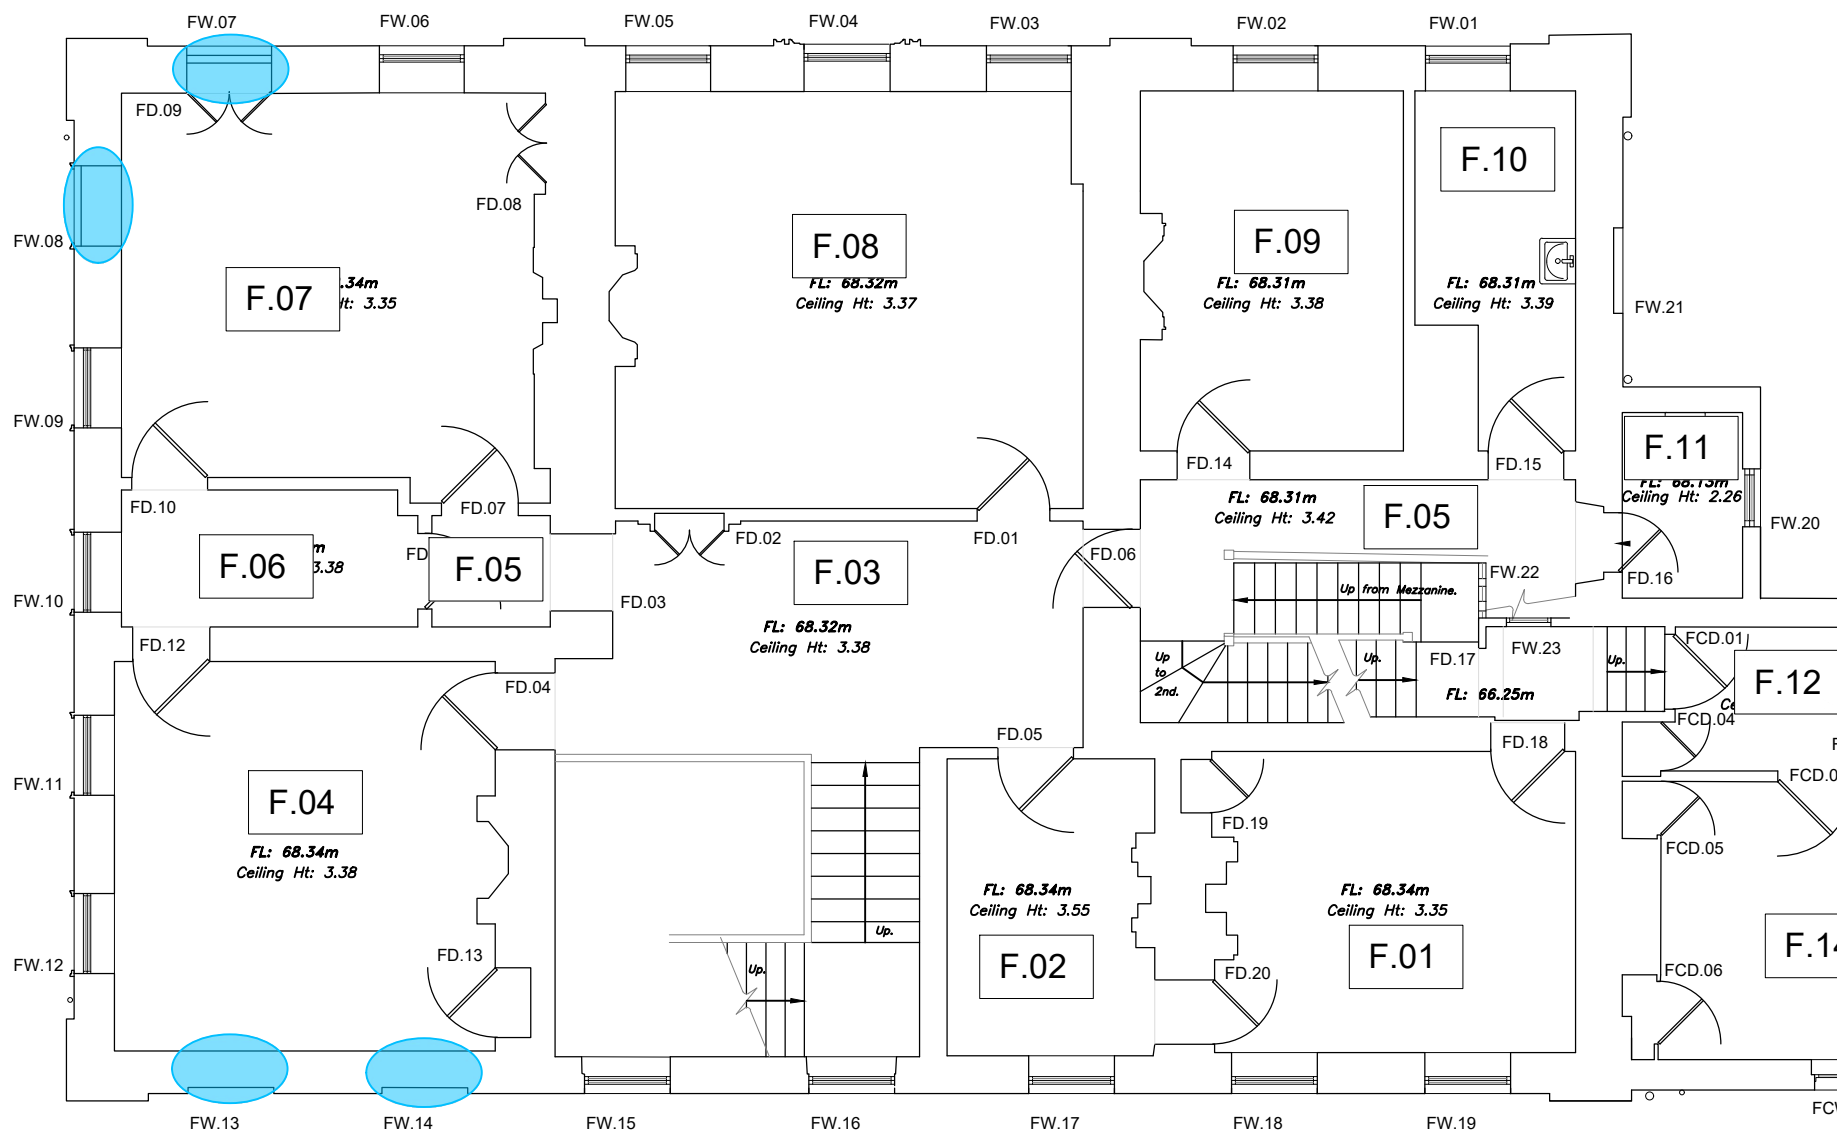


Second Floor Plan

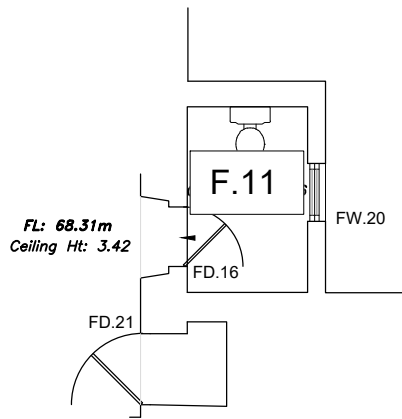

First Floor Plan

FIRST FLO

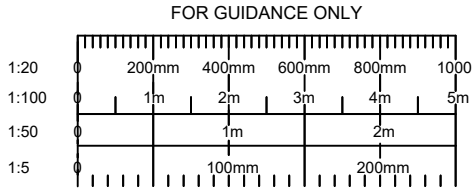

Safety Health and Environmental Information

A2

The following risks are identified as unusual or unfamiliar to a competent contractor

CONSTRUCTION RISKS

There are no significant or unfamiliar risks

DEMOLITION RISKS (FUTURE)

There are no significant or unfamiliar risks

It is assumed that all work will be carried out by a competent contractor working, where appropriate, to an approved method statement

Notes:



4no. windows to be re-instated, previously approved (LBC application reference: 9/2019/0293)

REV DETAILS DATE CHECKED



brownhill hayward brown
chartered architects

01543 254357 - mail@bhbarchitects.co.uk

Alteration and Repair to Walton Hall

Existing First & Second Floor Plan

Mr & Mrs Lyell

SURVEY DRAWING

DRAWN JLL

CHECKED AM

DRAWING NO.

3405 - 12

REV /

DATE Aug'19

SCALE 1:100 @ A2



The copyright of this drawing and design is vested in the Architect and must not be copied or reproduced without written consent. All dimensions given are to be verified on site by the responsible contractor. Do not scale dimensions from this drawing.

