

The following risks are identified as unusual or unfamiliar to a competent contractor

CONSTRUCTION RISKS

There are no significant or unfamiliar risks

DEMOLITION RISKS (FUTURE)


There are no significant or unfamiliar risks

It is assumed that all work will be carried out by a competent contractor working, where appropriate, to an approved method statement


Notes:

Blue notes indicate areas of work that have current planning and Listed Building consent approval and do not require further approval. Please refer to applications 9/2019/0293 (Planning Consent granted) and 9/2019/0319 (Listed Building Consent granted).


Red dots indicate proposed work which this application seeks Listed Building Consent/ Planning Consent for.

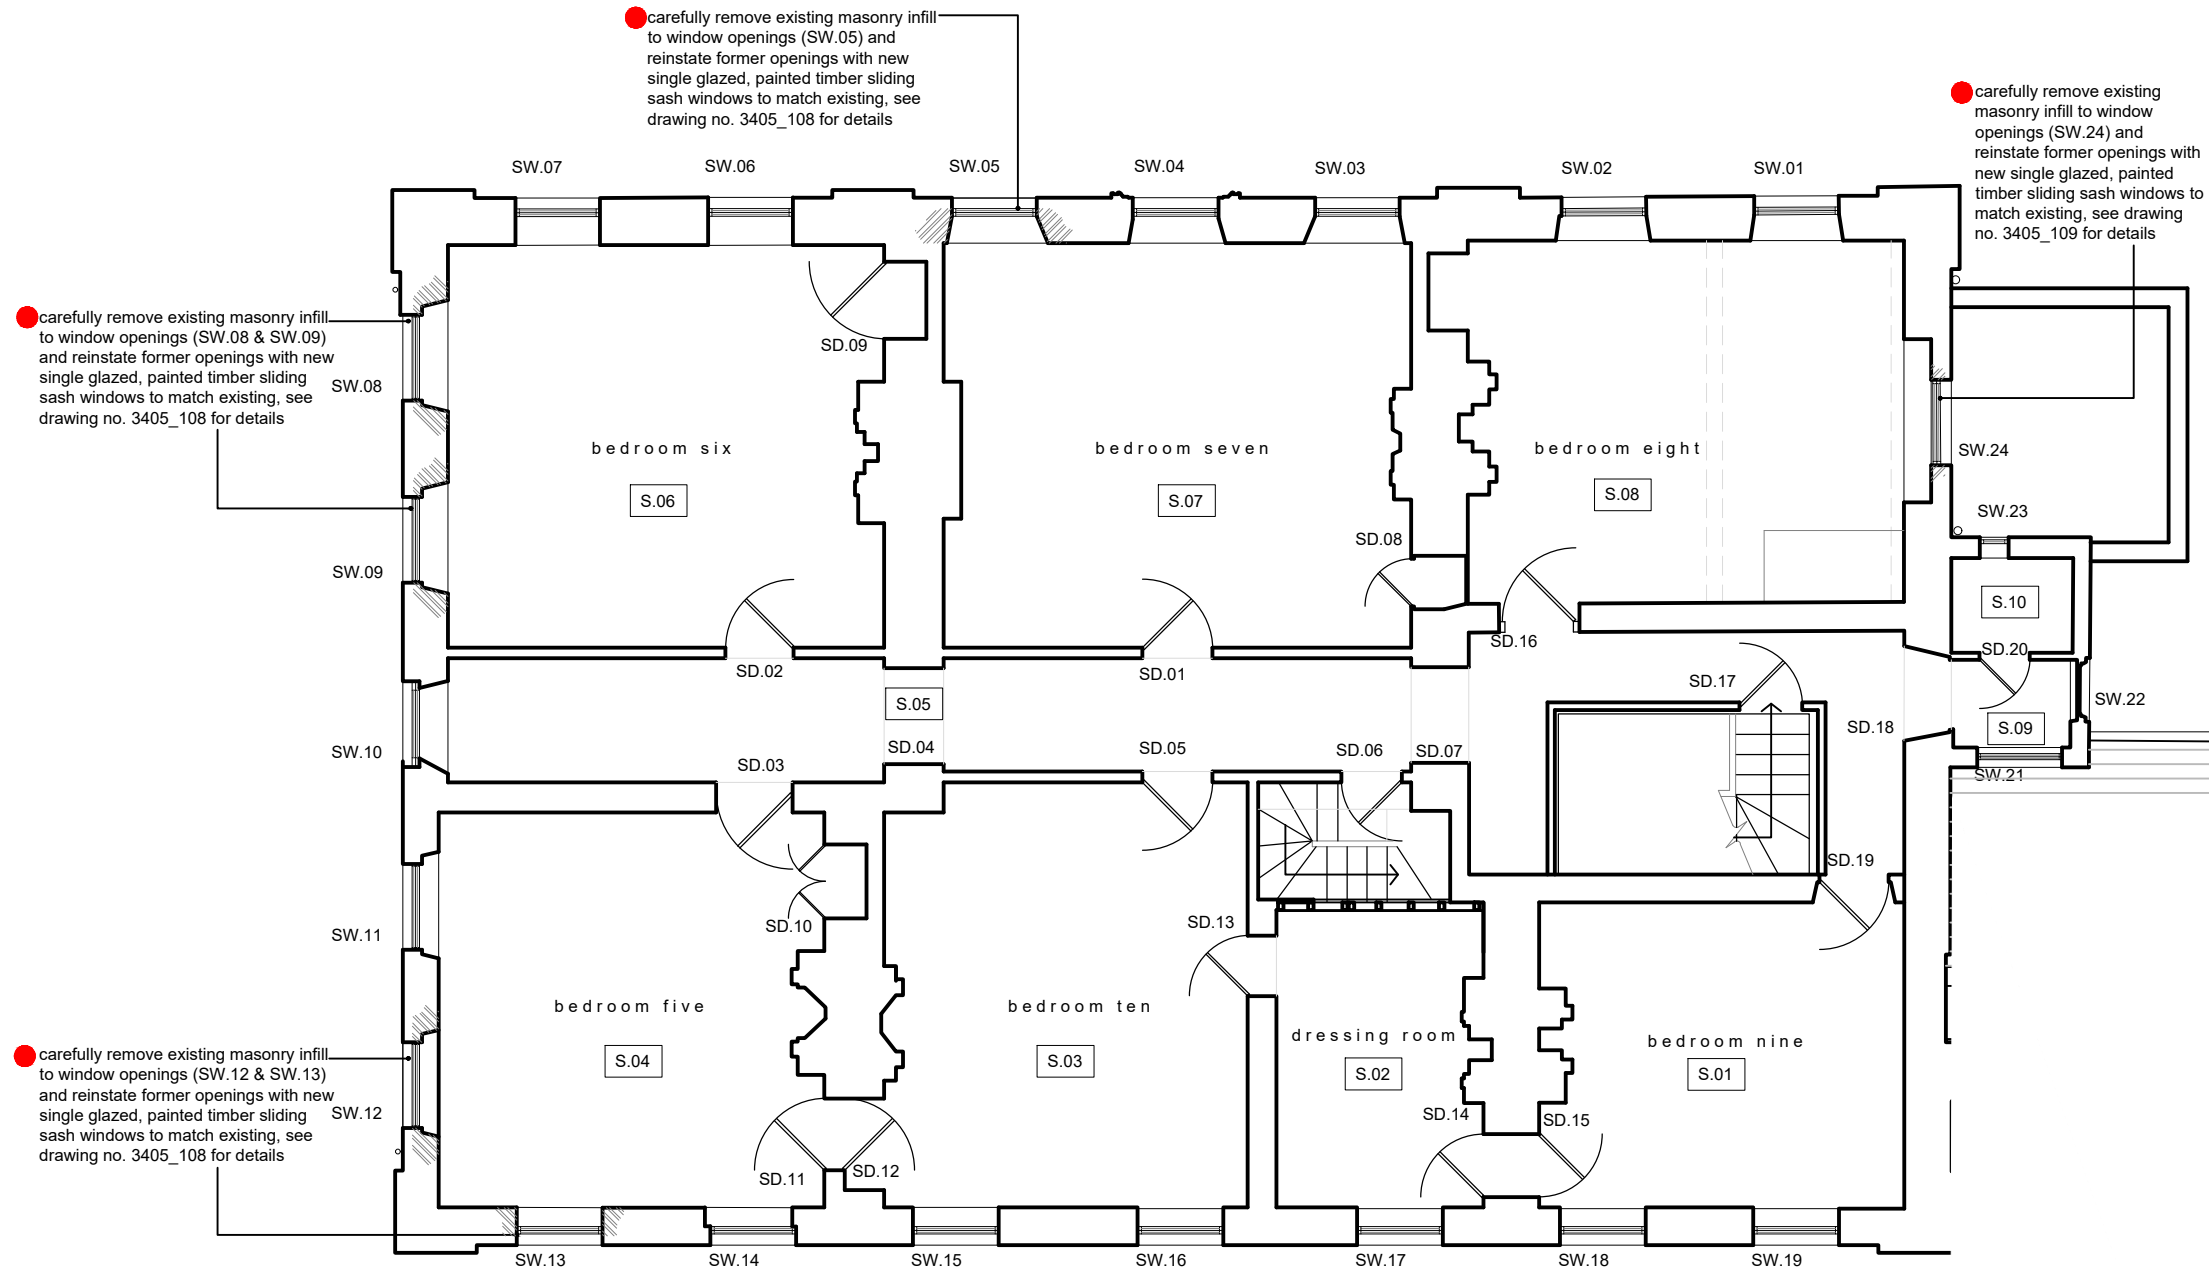

Second Floor Plan

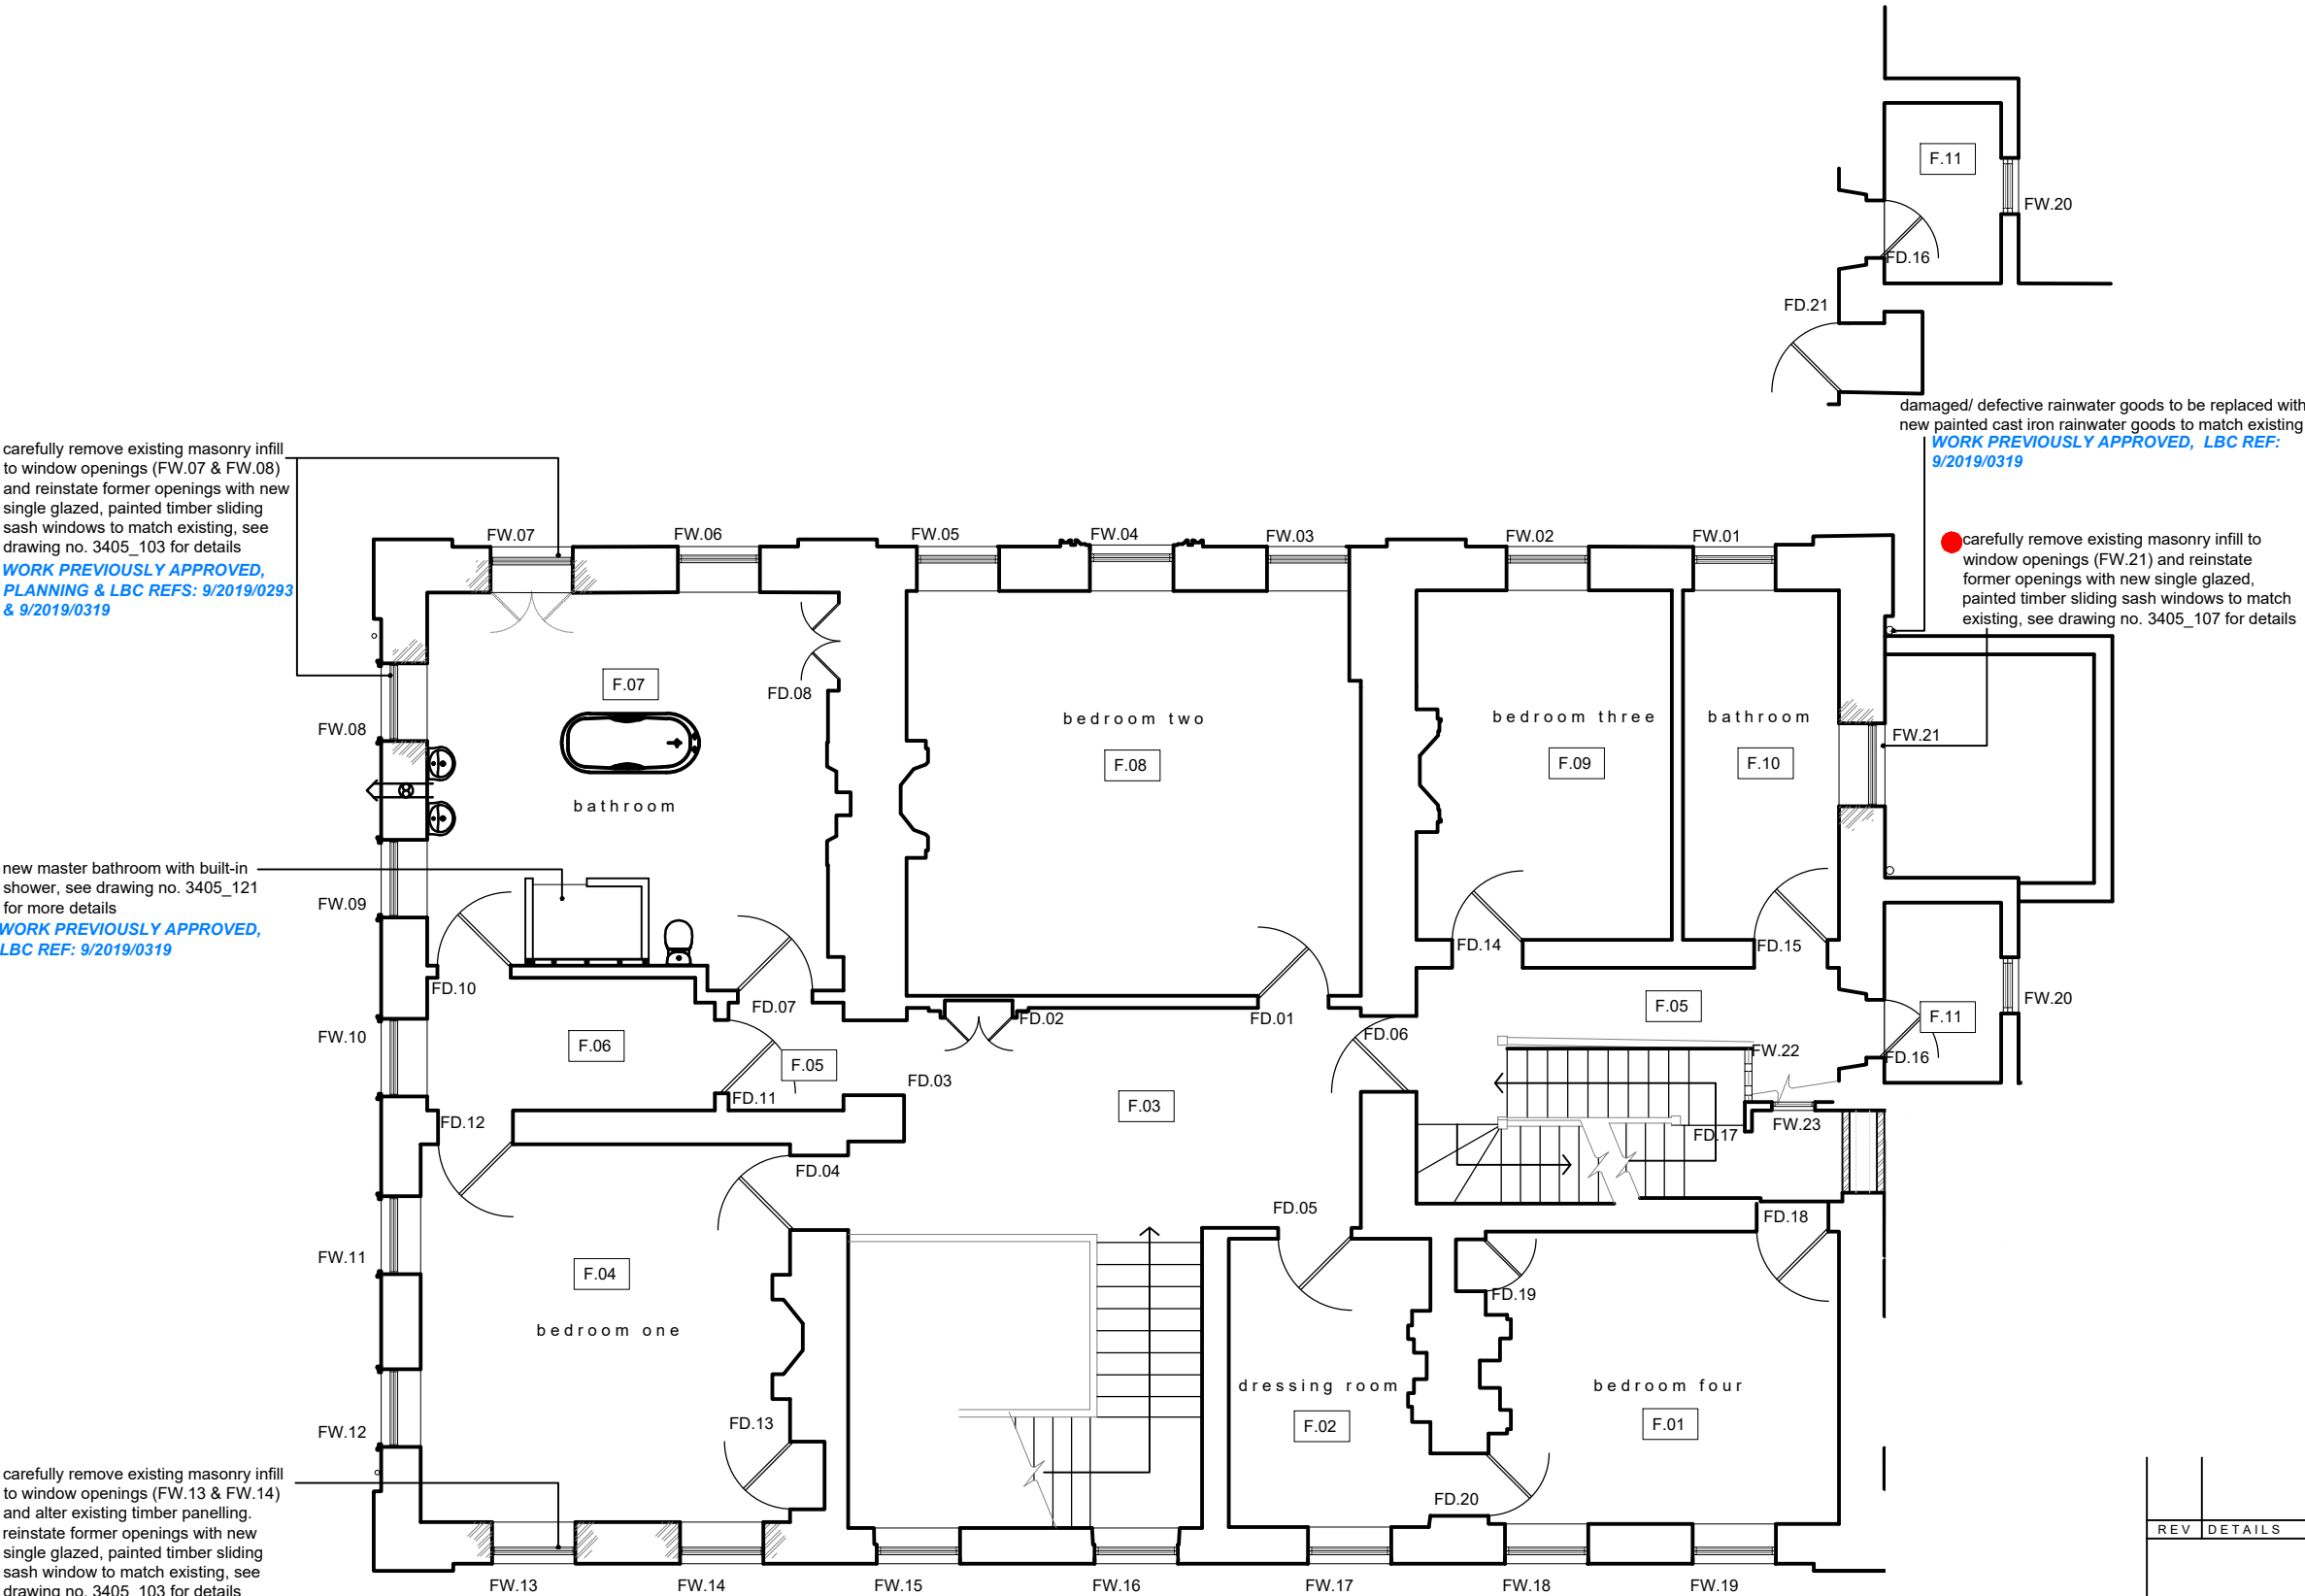

First Floor Plan

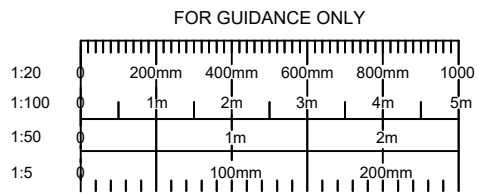

REV	DETAILS		DATE CHECKED
 brownhill hayward brown chartered architects			
01543 254357 - mail@bhbarchitects.co.uk			
Alteration and Repair to Walton Hall		DRAWING NO.	
Proposed FF & SF Plan		3405-33	
Mr & Mrs Lyell		REV / DATE	Aug '19
PLANNING & LBC		DRAWN AM	CHECKED CC
		SCALE	1:100 @ A2
		The copyright of this drawing and design is vested in the Architect and must not be copied or reproduced without written consent. All dimensions given are to be verified on site by the responsible contractor. Do not scale dimensions from this drawing.	
			