

The following risks are identified as unusual or unfamiliar to a competent contractor

CONSTRUCTION RISKS

There are no significant or unfamiliar risks

DEMOLITION RISKS (FUTURE)


There are no significant or unfamiliar risks

It is assumed that all work will be carried out by a competent contractor working, where appropriate, to an approved method statement


Notes:




4no. windows to be re-instated, previously approved (LBC application reference: 9/2019/0293)

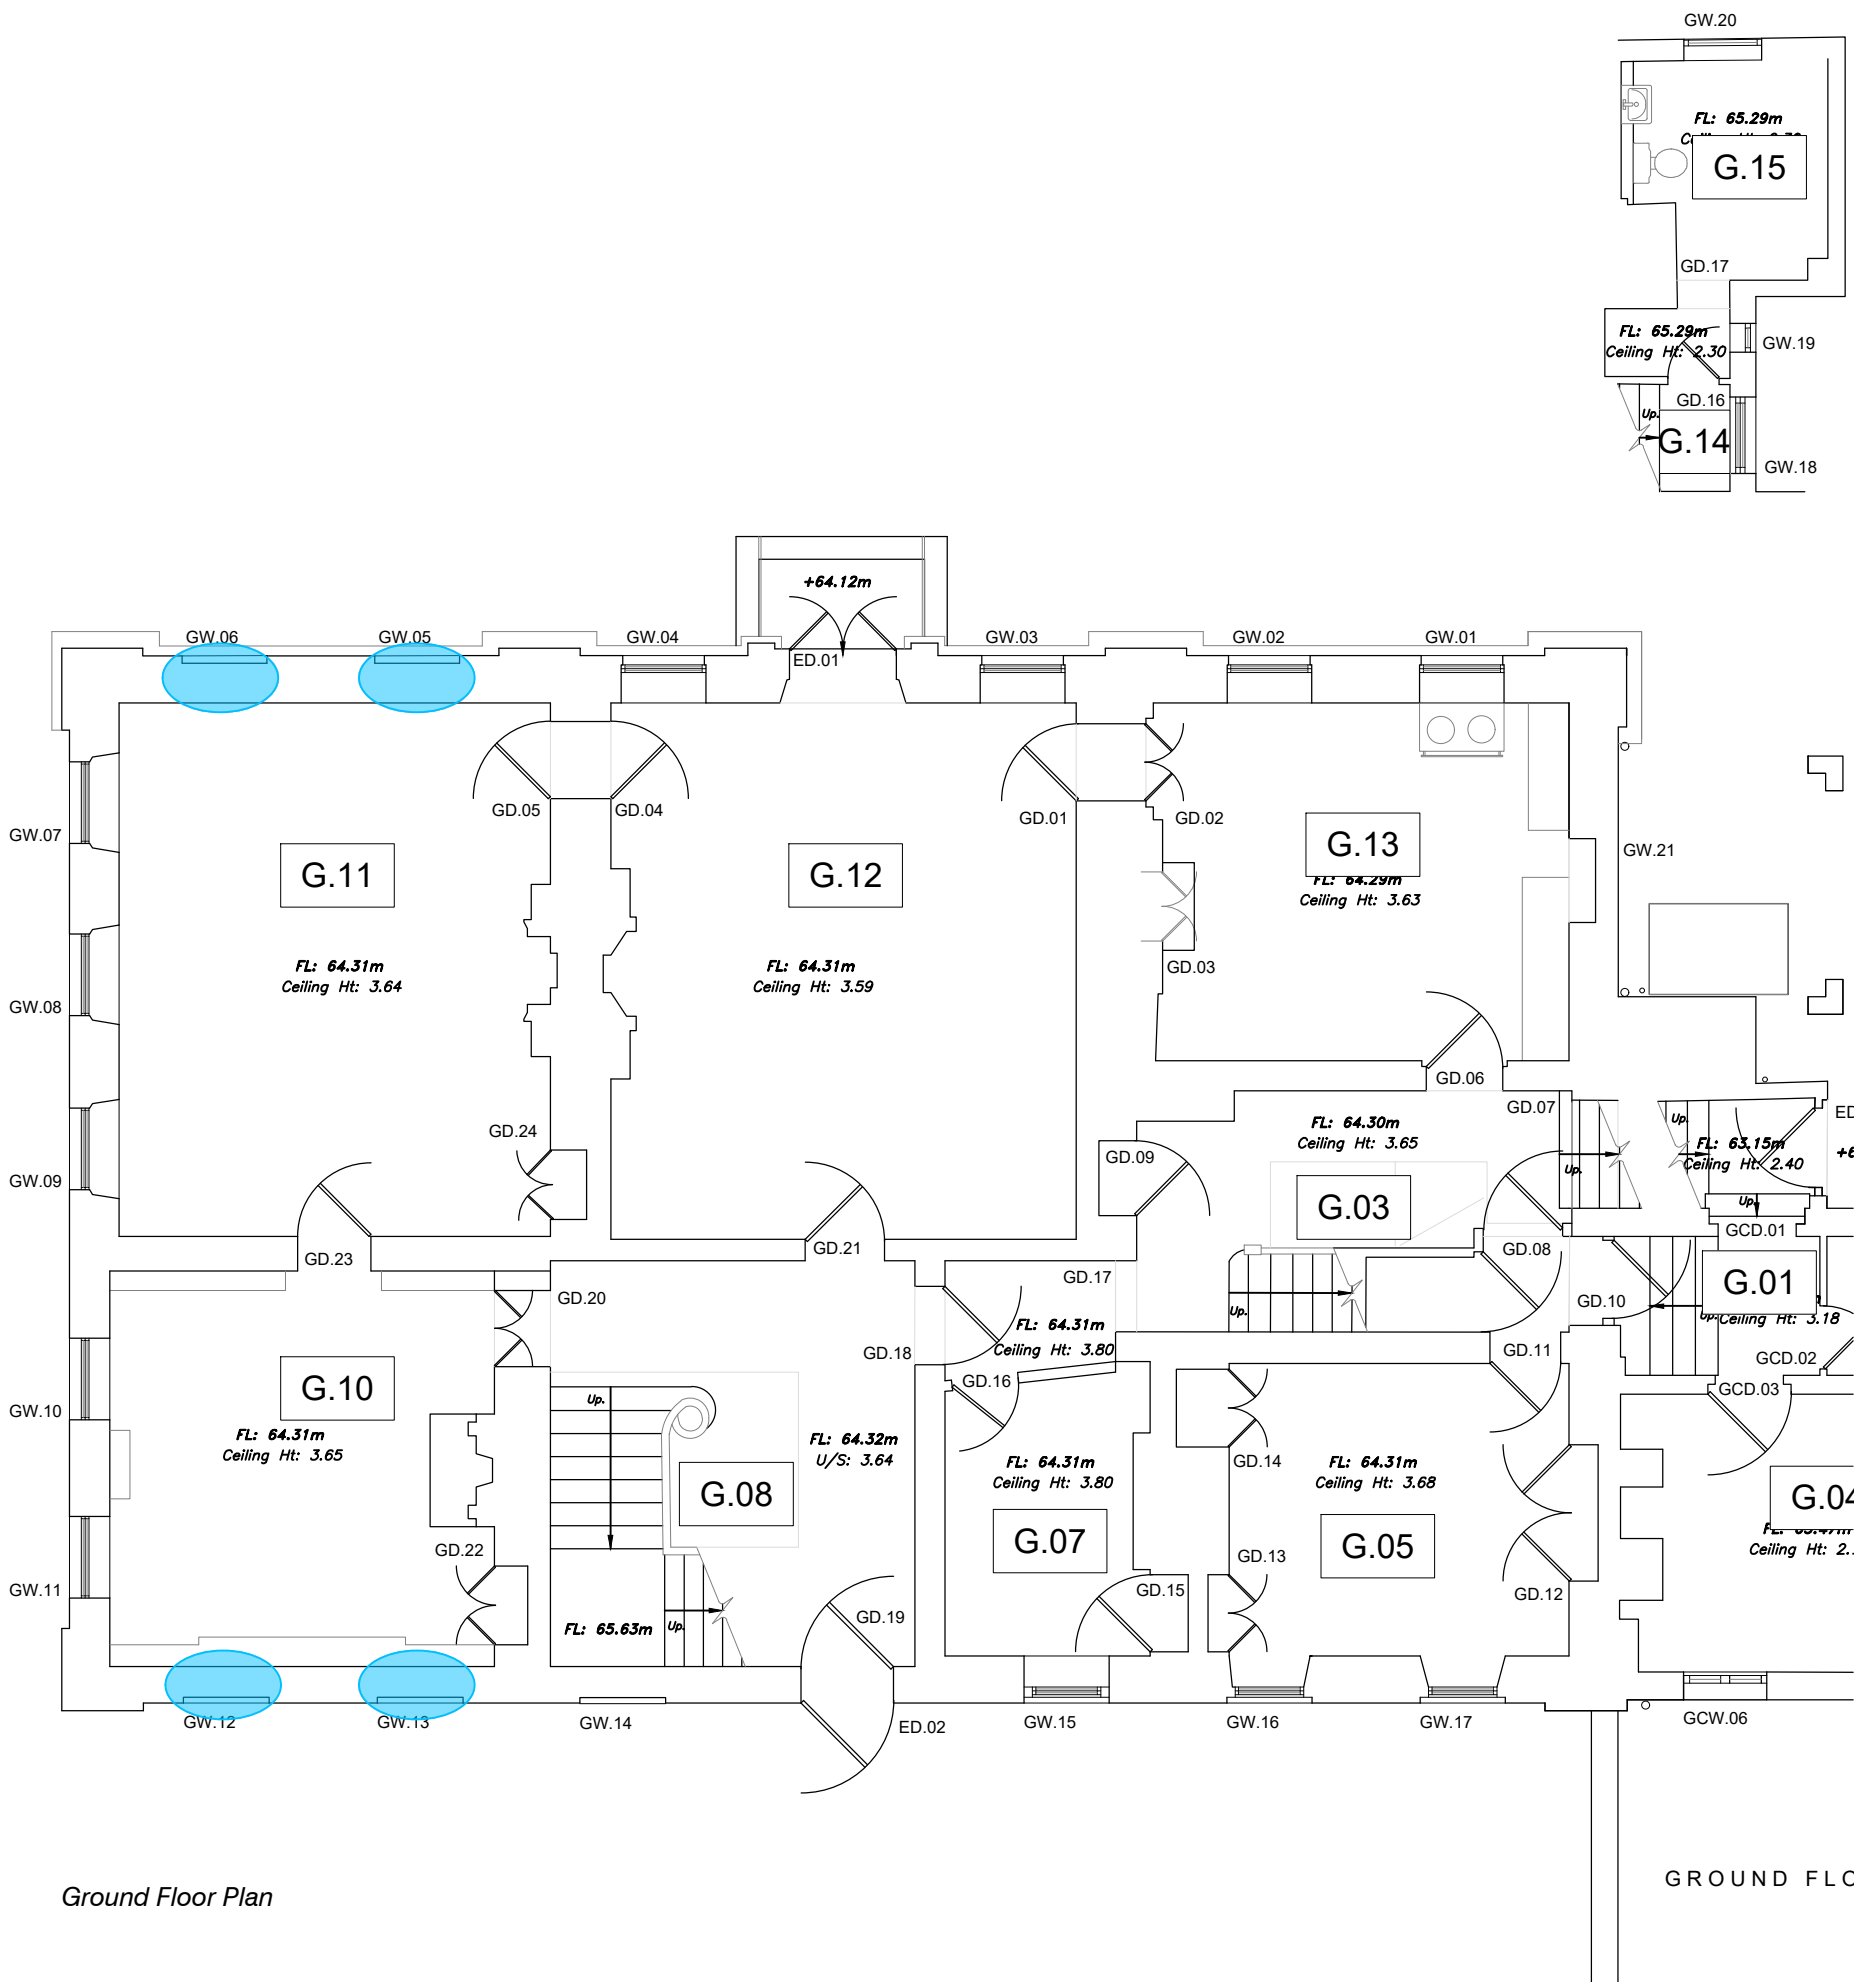

Ground Floor Plan

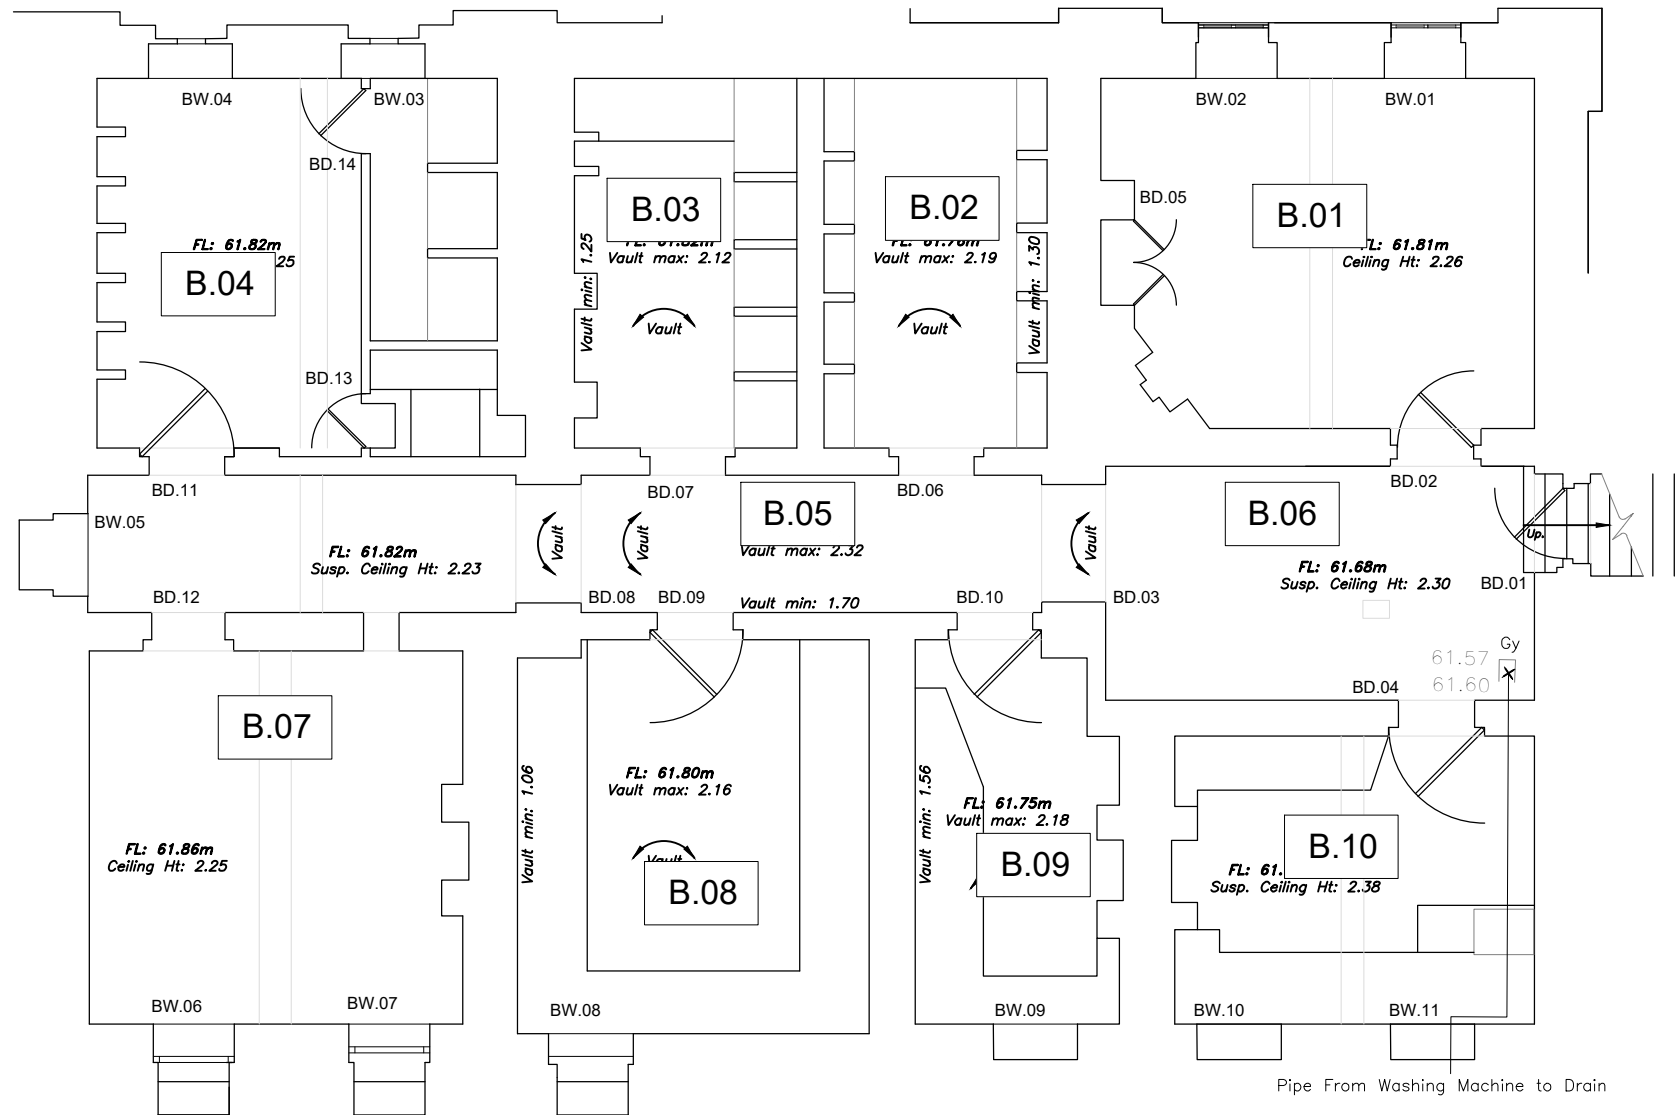

Basement Plan

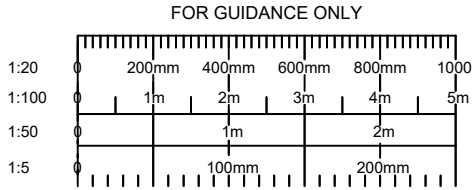

Alteration and Repair to Walton Hall
Existing Basement & Ground Floor Plan

Mr & Mrs Lyell
SURVEY DRAWING
JLL
AM



The copyright of this drawing and design is vested in the Architect and must not be copied or reproduced without written consent. All dimensions given are to be verified on site by the responsible contractor. Do not scale dimensions from this drawing.



DRAWING NO.
3405 - 11
REV /
DATE
Aug '19

SCALE
1:100 @ A2