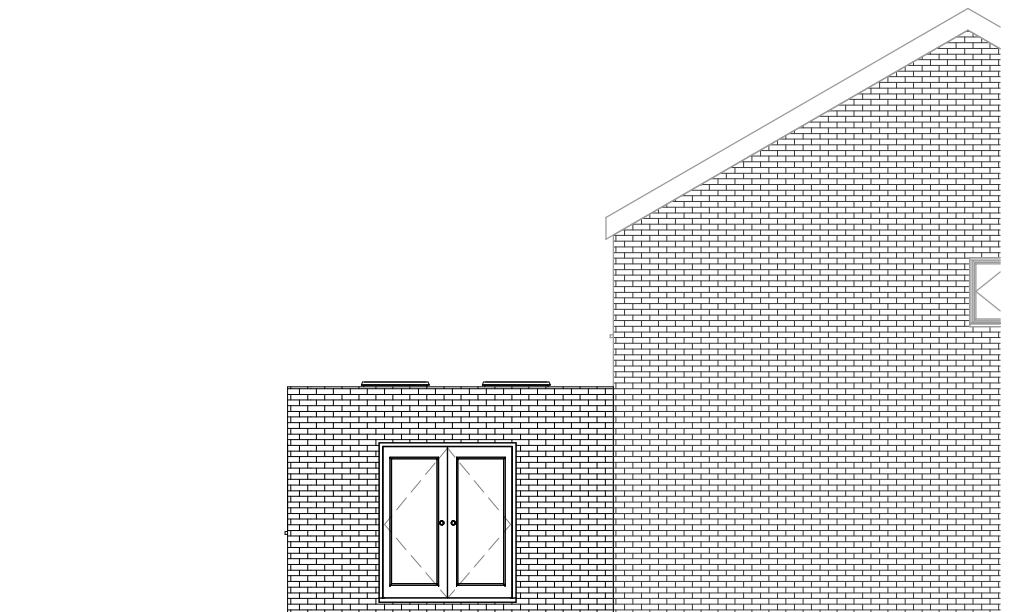
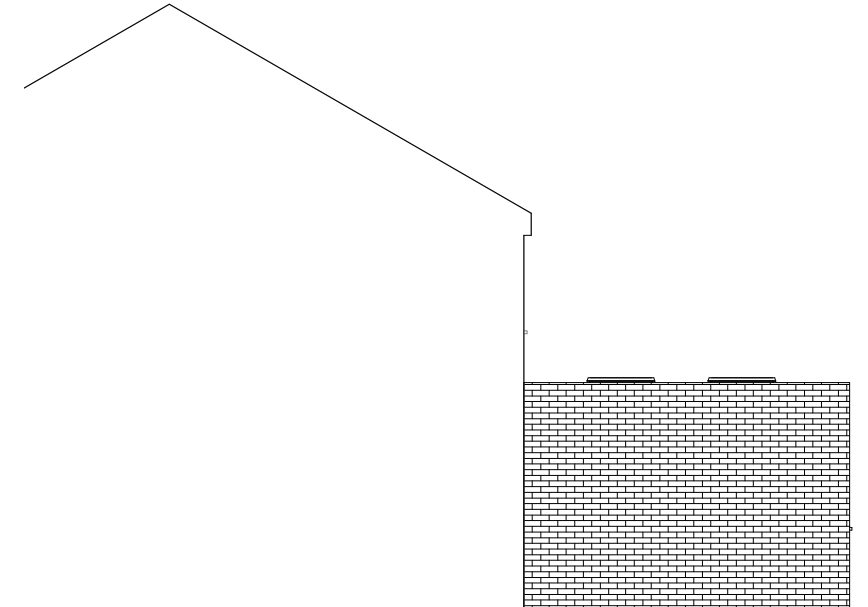
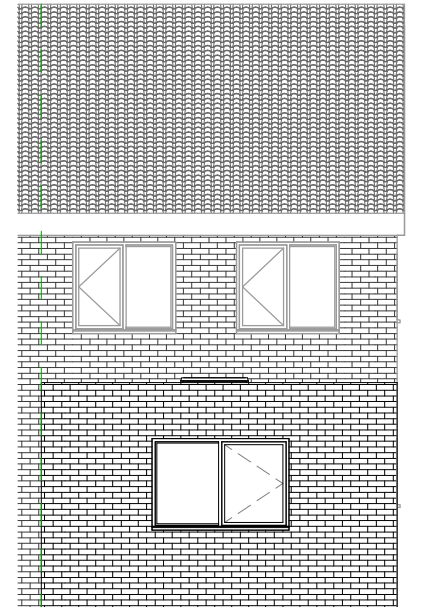
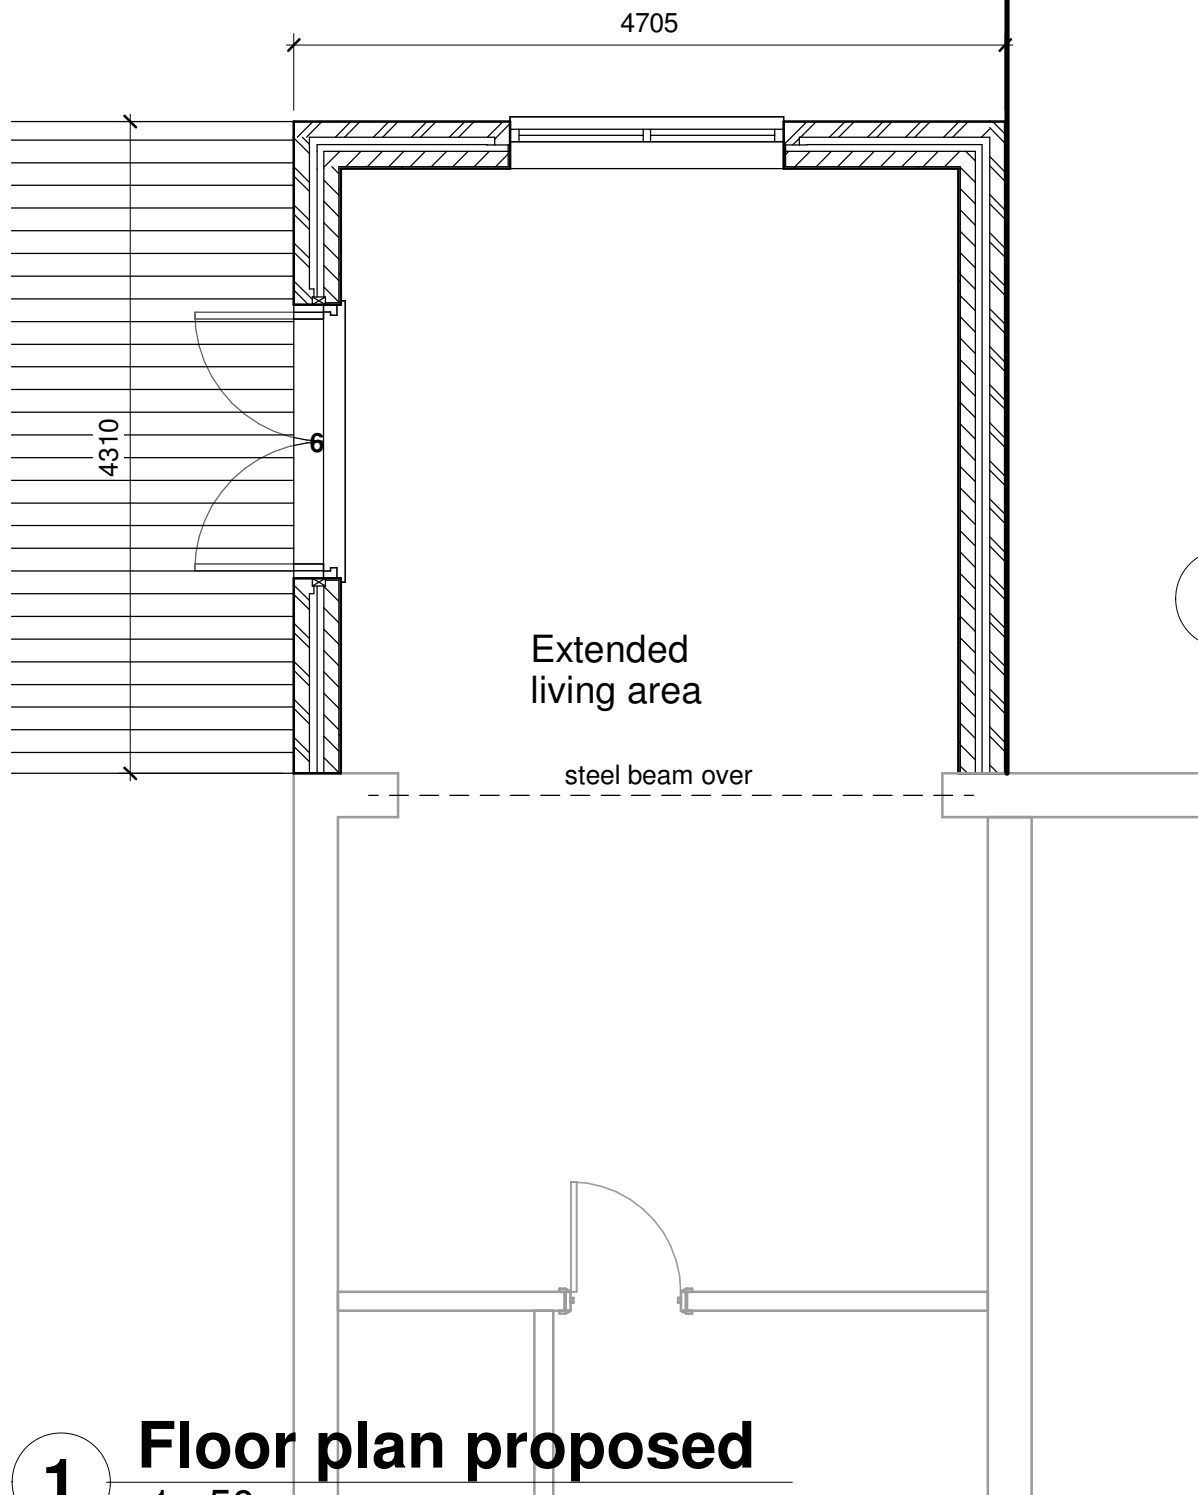


No.	Description	Date
A	Boundary line added to rear elevation	30/07/19

Plan It 3D info@planit3d.design			
CODE	STATUS	SUITABILITY DESCRIPTION	PURPOSE OF ISSUE
			PLANNING

PROJECT	1 Pingle Place
SHEET	Proposed

CLIENT MC		
Date Issue Date	Project number Project Number	Scale (@ A3) As indicated
Drawn by AB	DRAWING NUMBER A101	REV
Checked by AB		A