




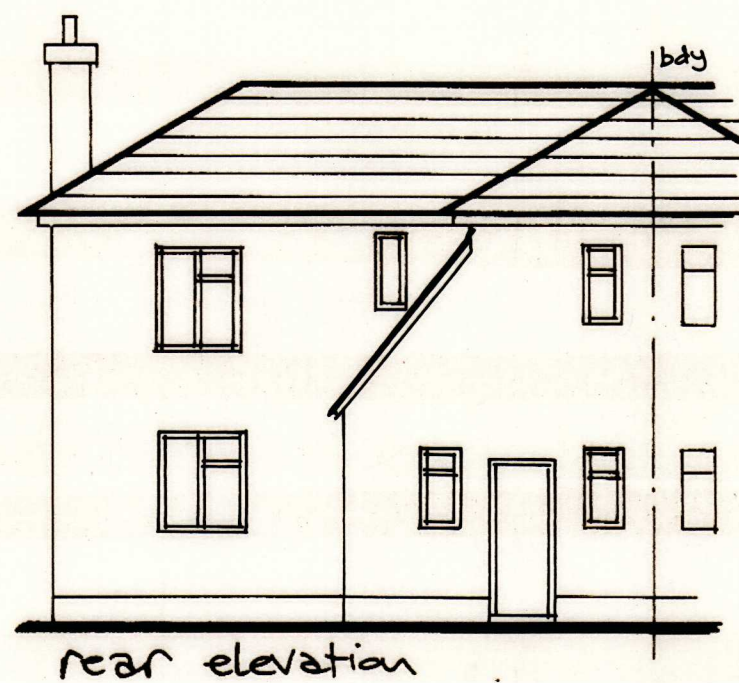



rear elevation

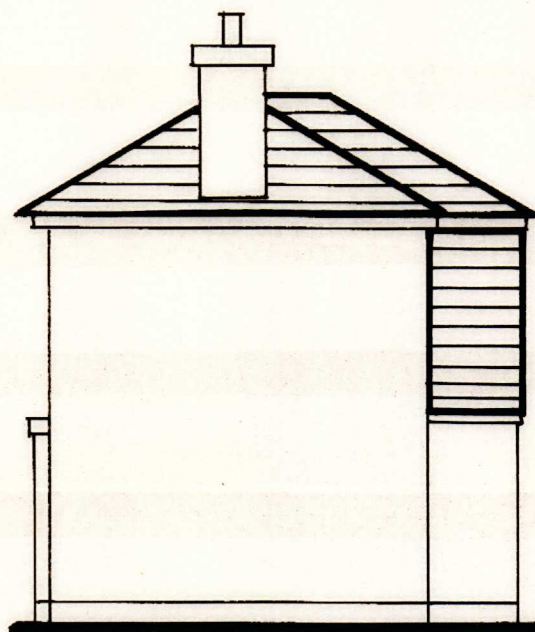

side elevation

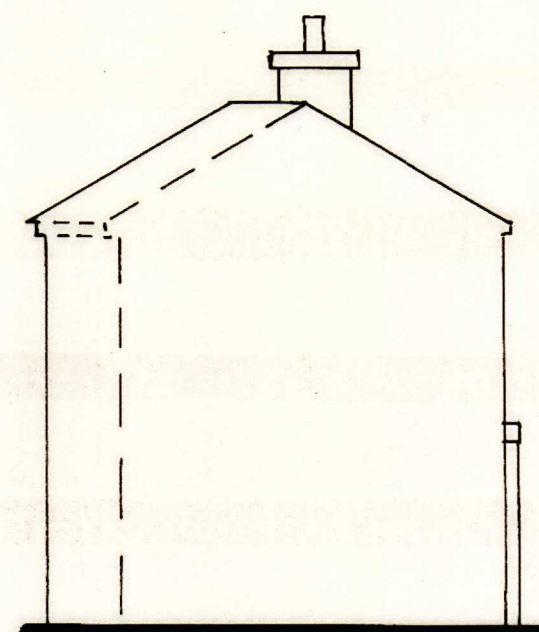

side elevation

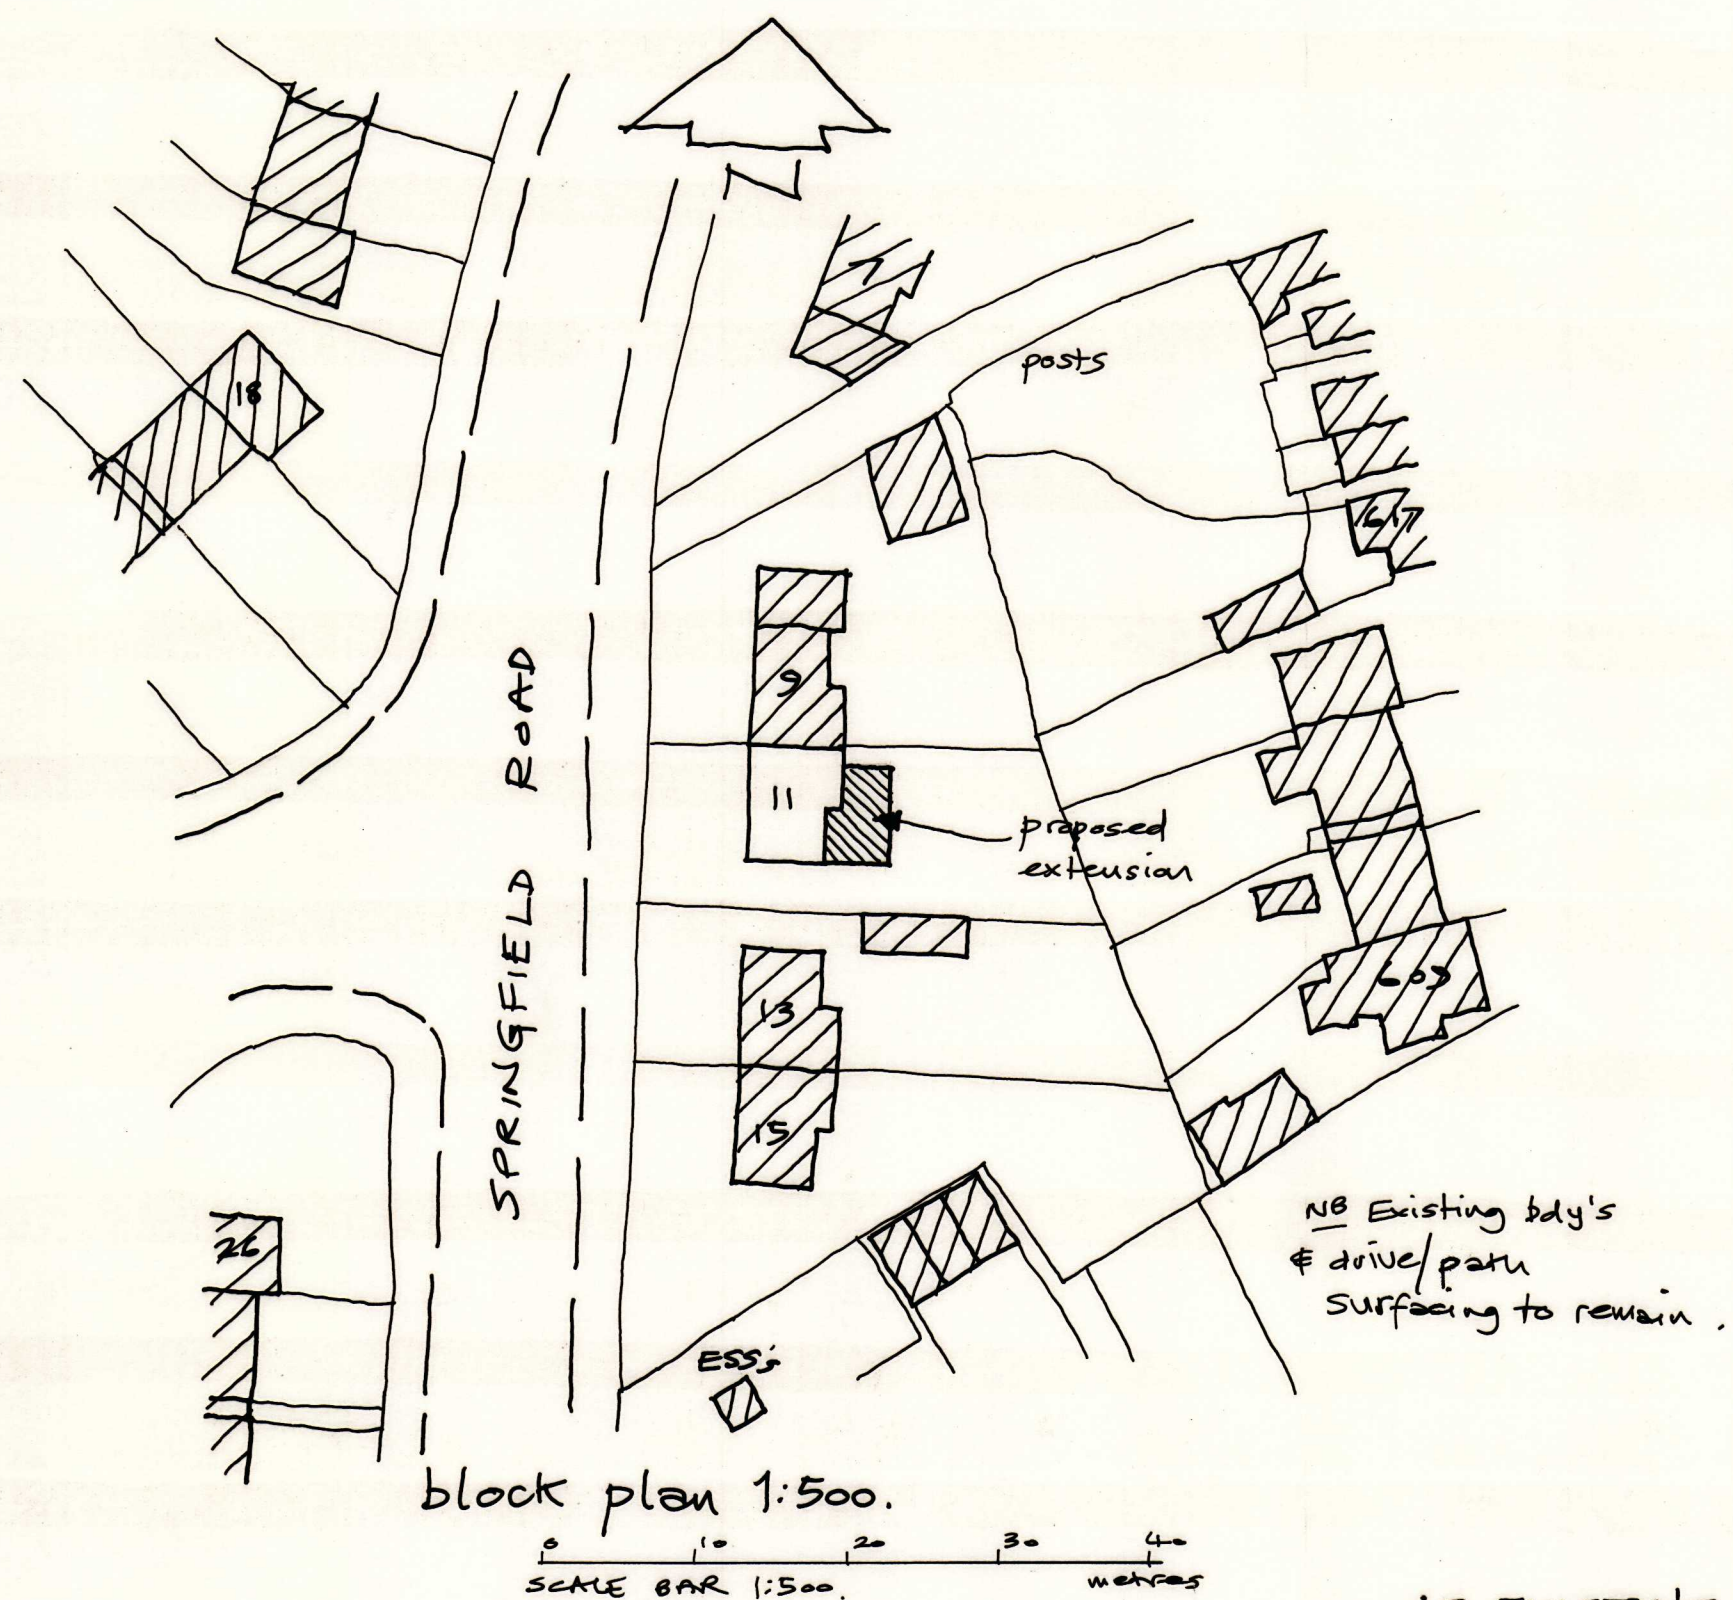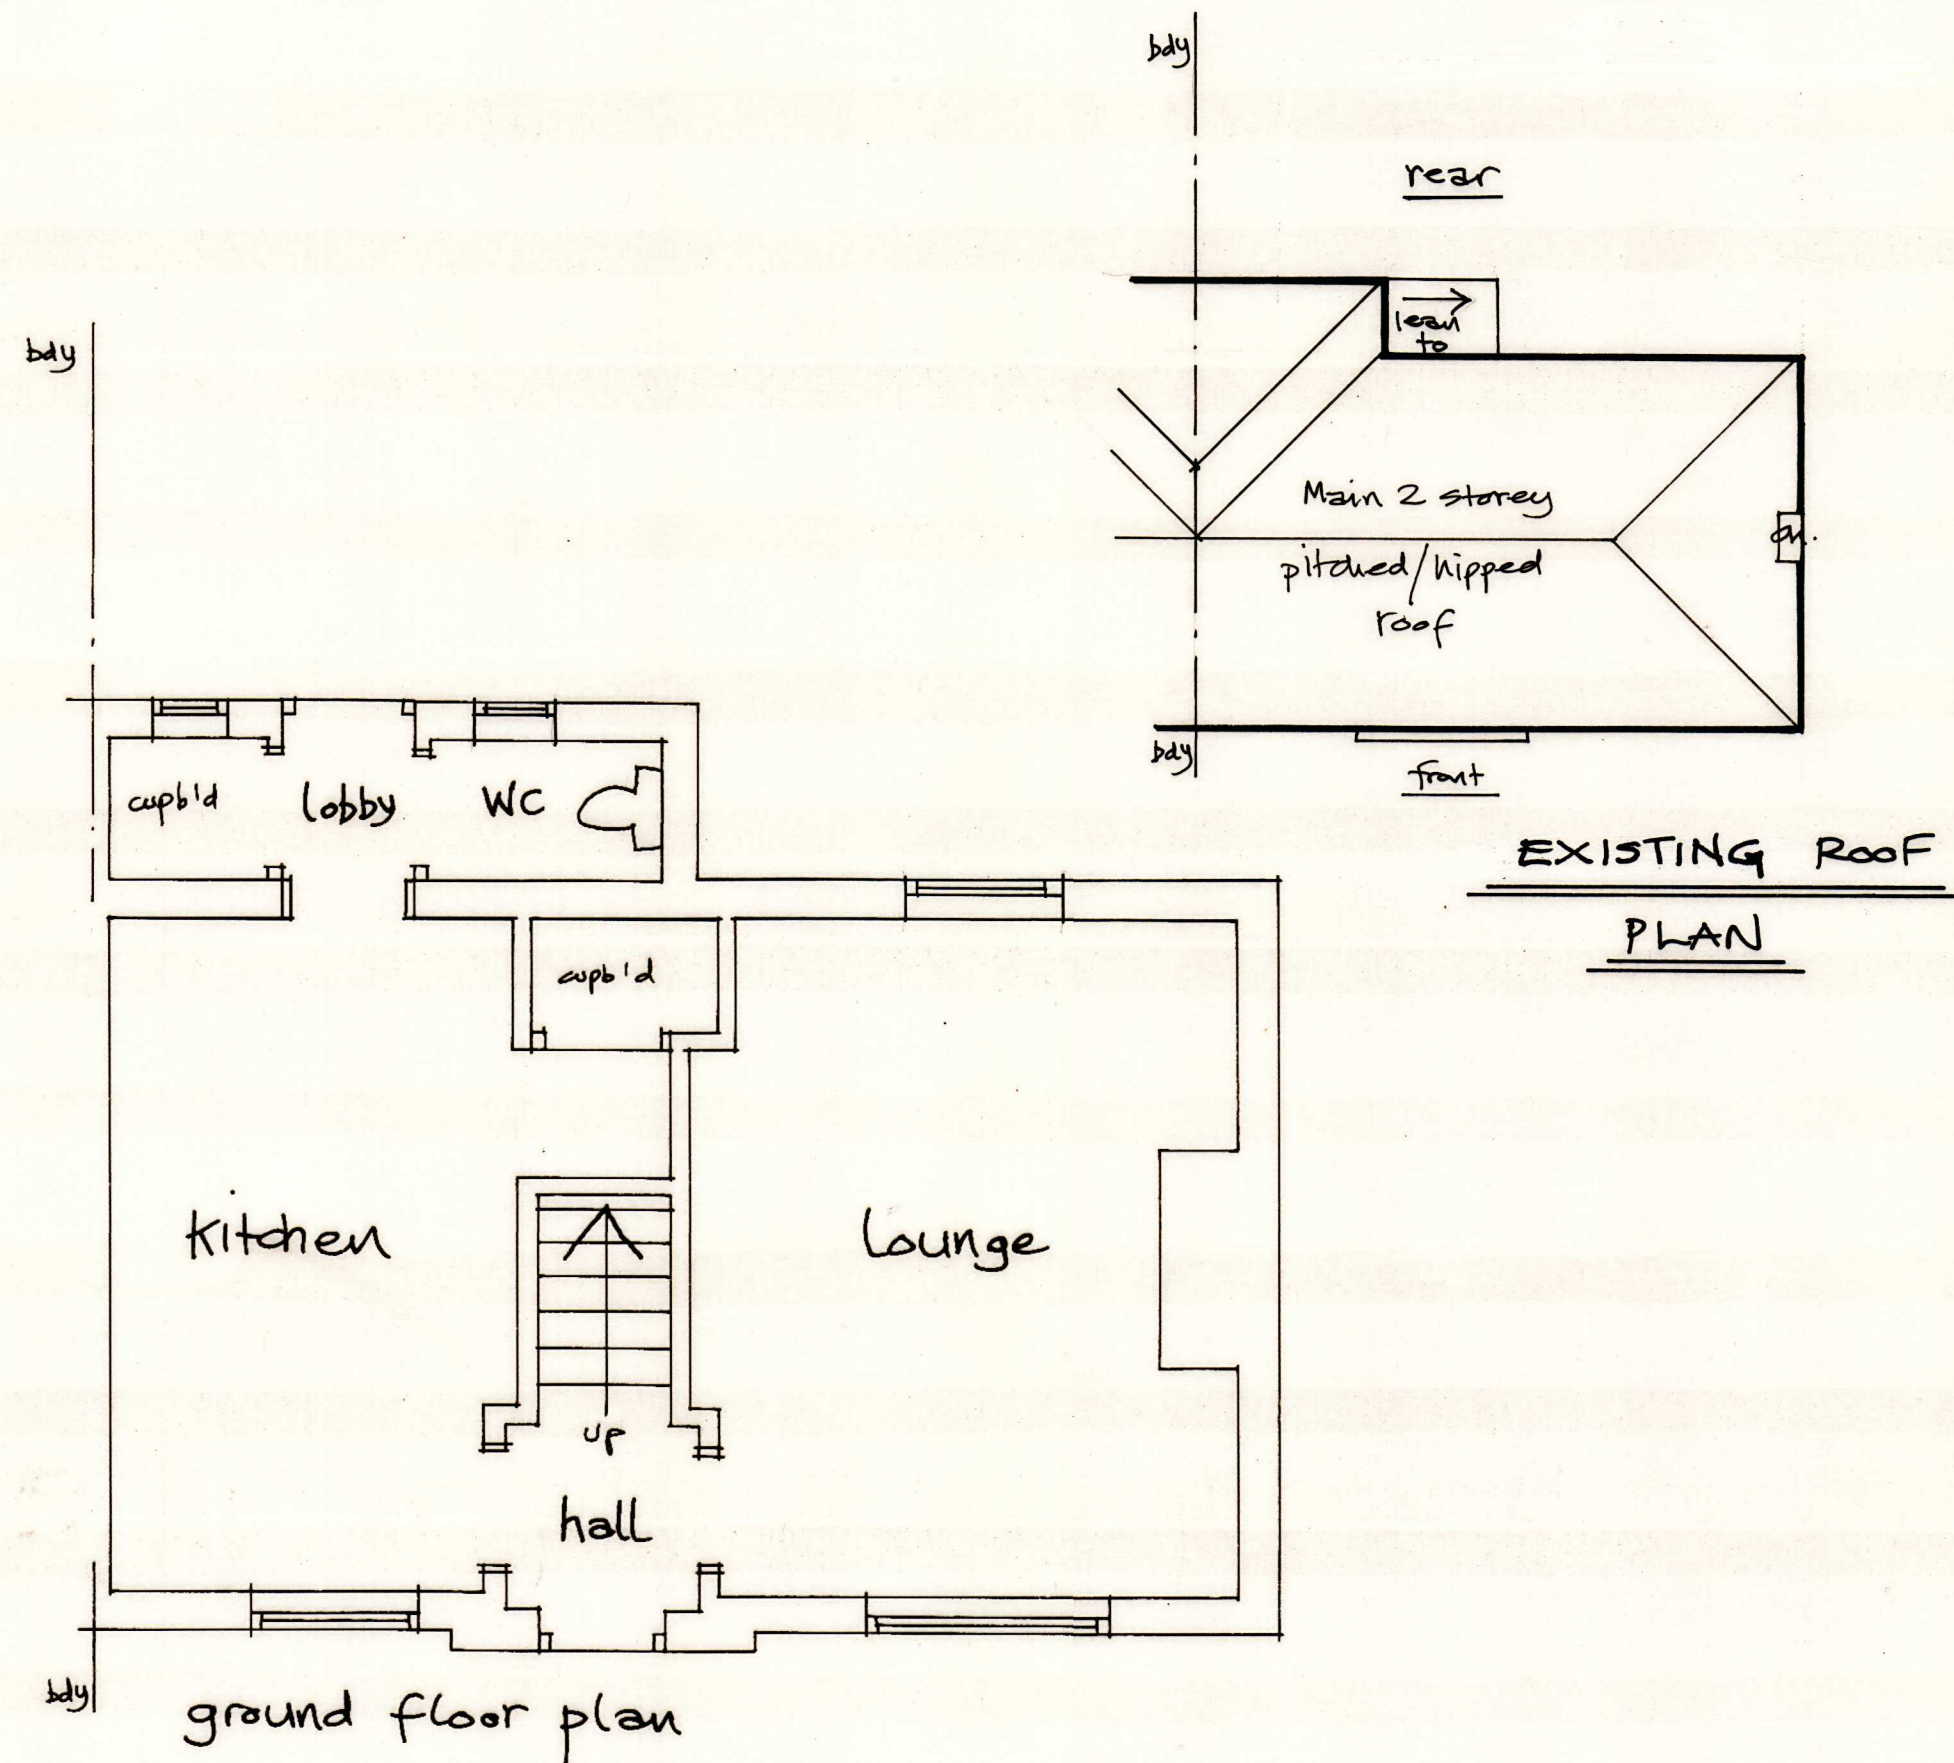

AS EXISTING.

0 1 2 3 4 5 metres

SCALE BAR 1:50.

0 2 4 6 metres

SCALE BAR 1:100

All dimensions to be checked
on site

PAPER SIZE A2

Proposed extension at 11, Springfield Road, Midway.

N. Astle, 36A, Queen St., Church Gresley, Swadlowcliffe, DE11 9LZ. Tel (01283) 212361.

Scales: 1:50, 1:100 (UOS) Date: August 2019. Drg. no: NA/LPSR/1.