



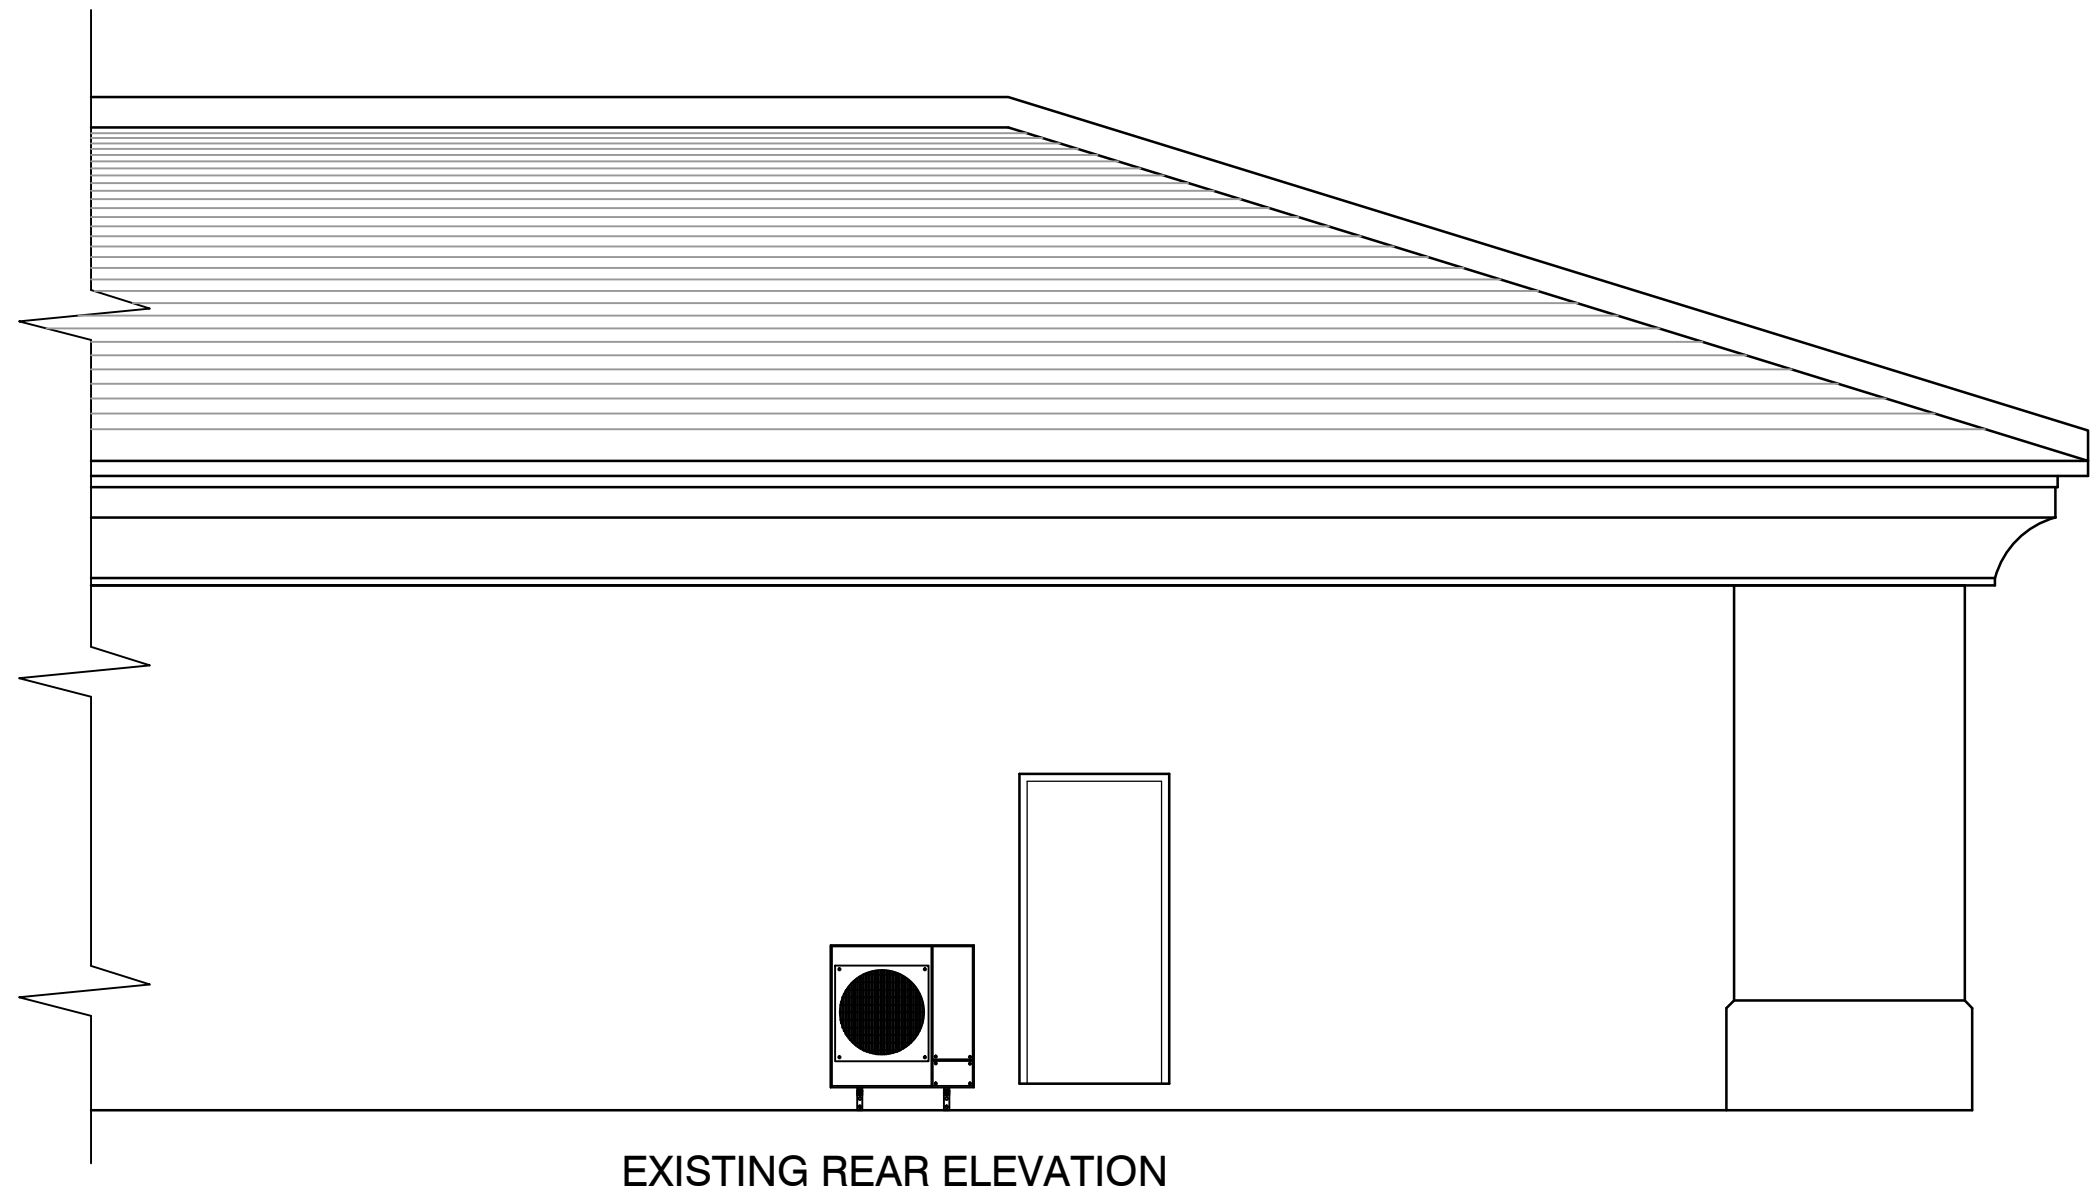


EXISTING REAR ELEVATION

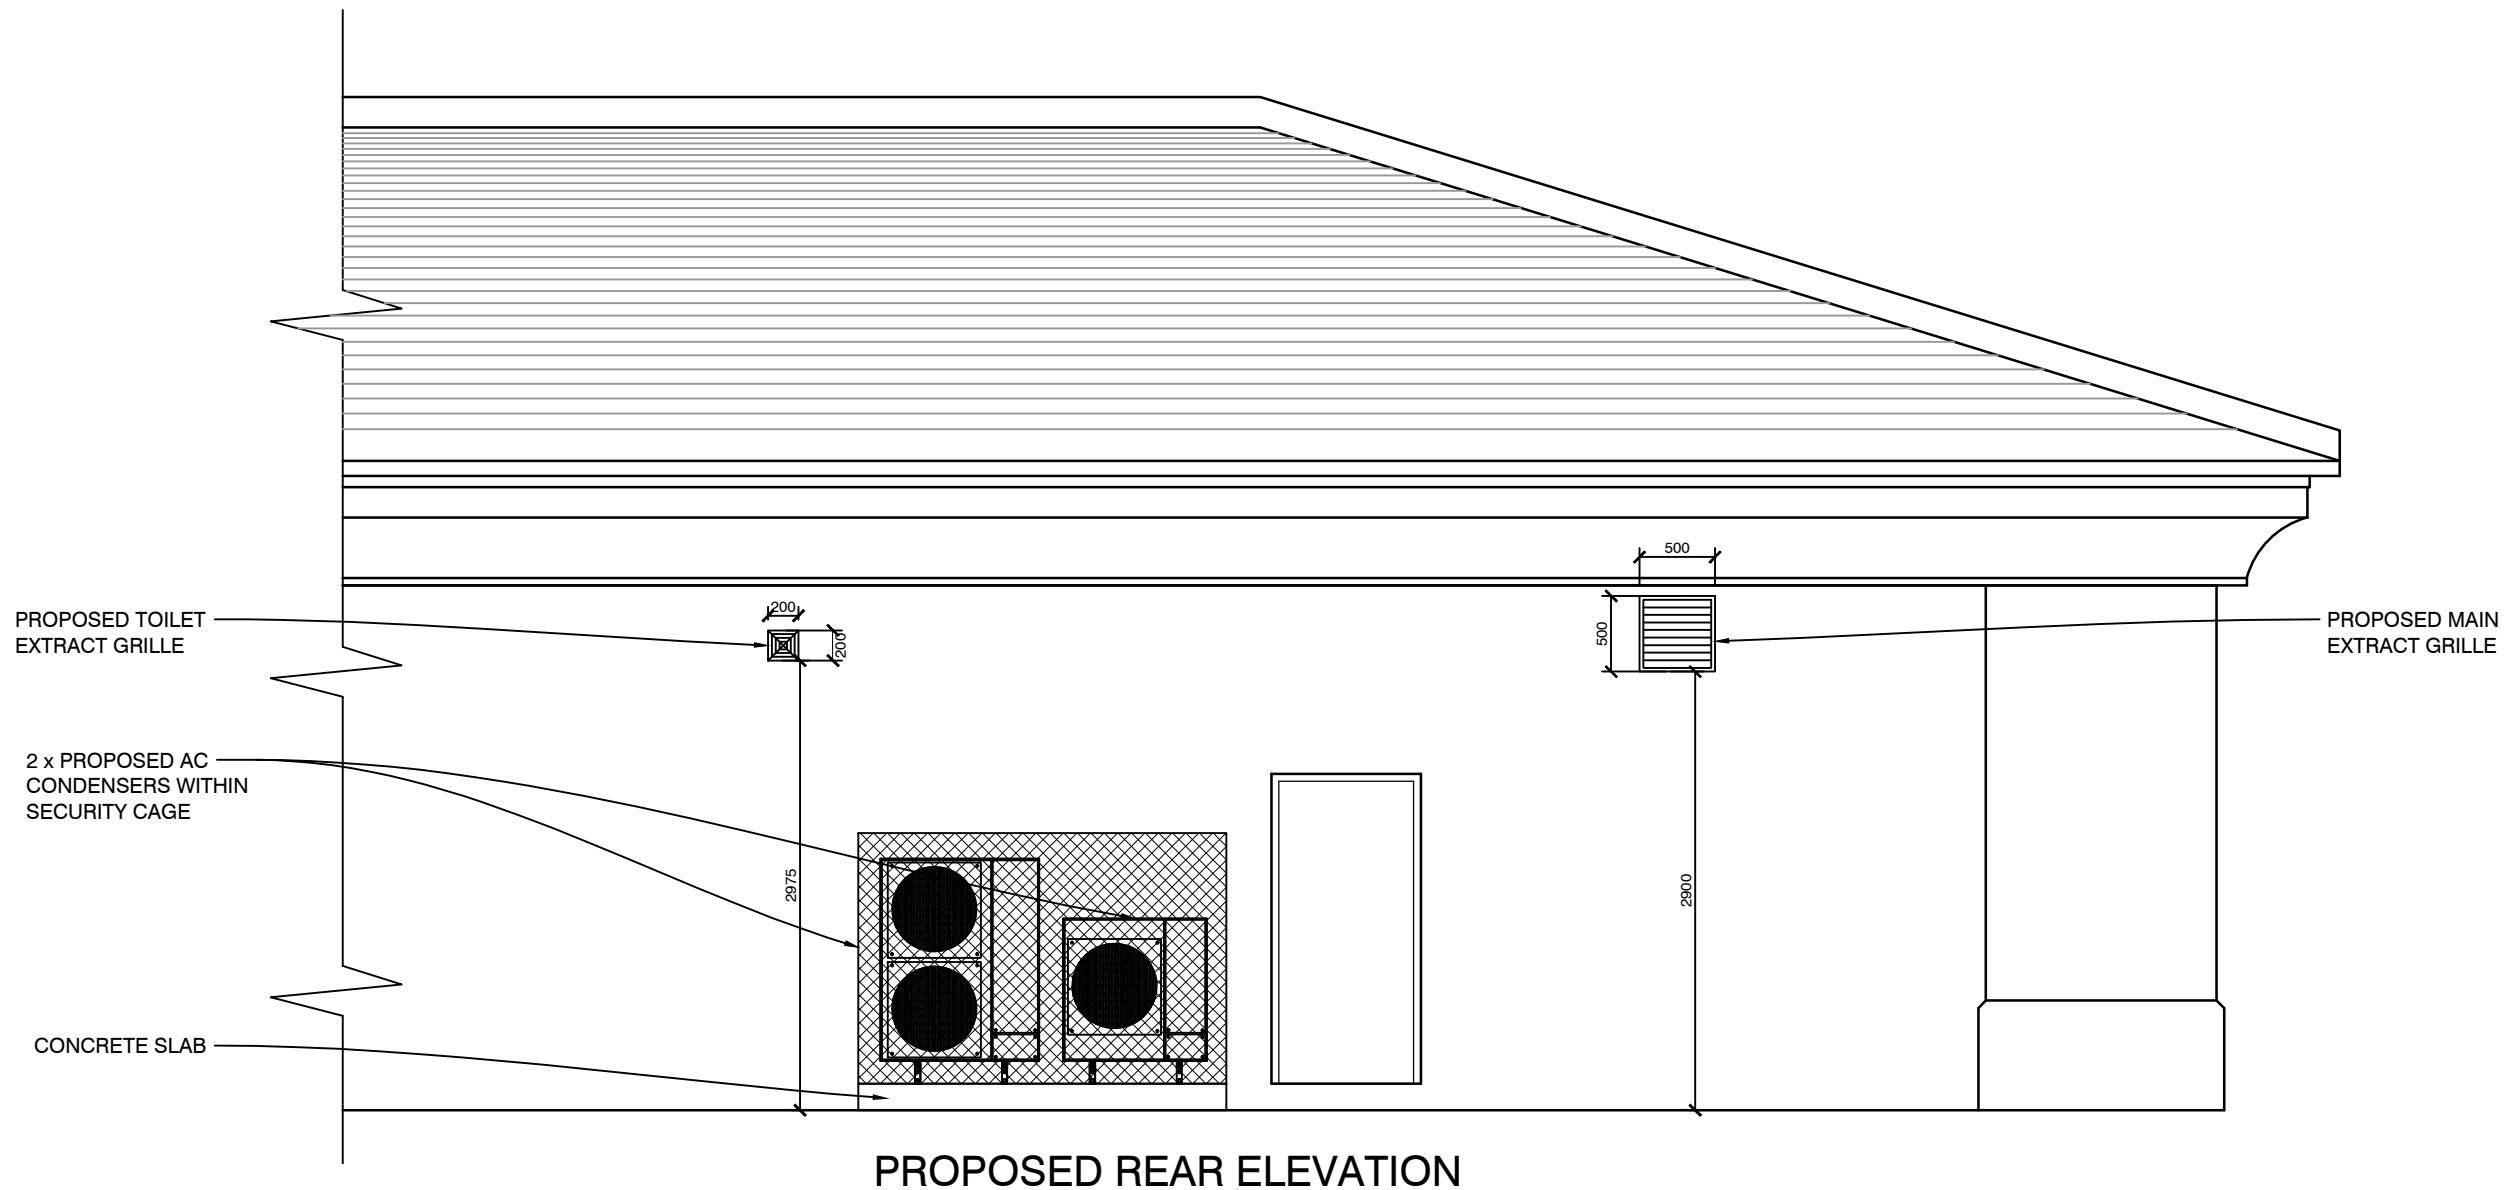

PROPOSED REAR ELEVATION

AC CONDENSER DIMENSIONS

SCALE 1:20

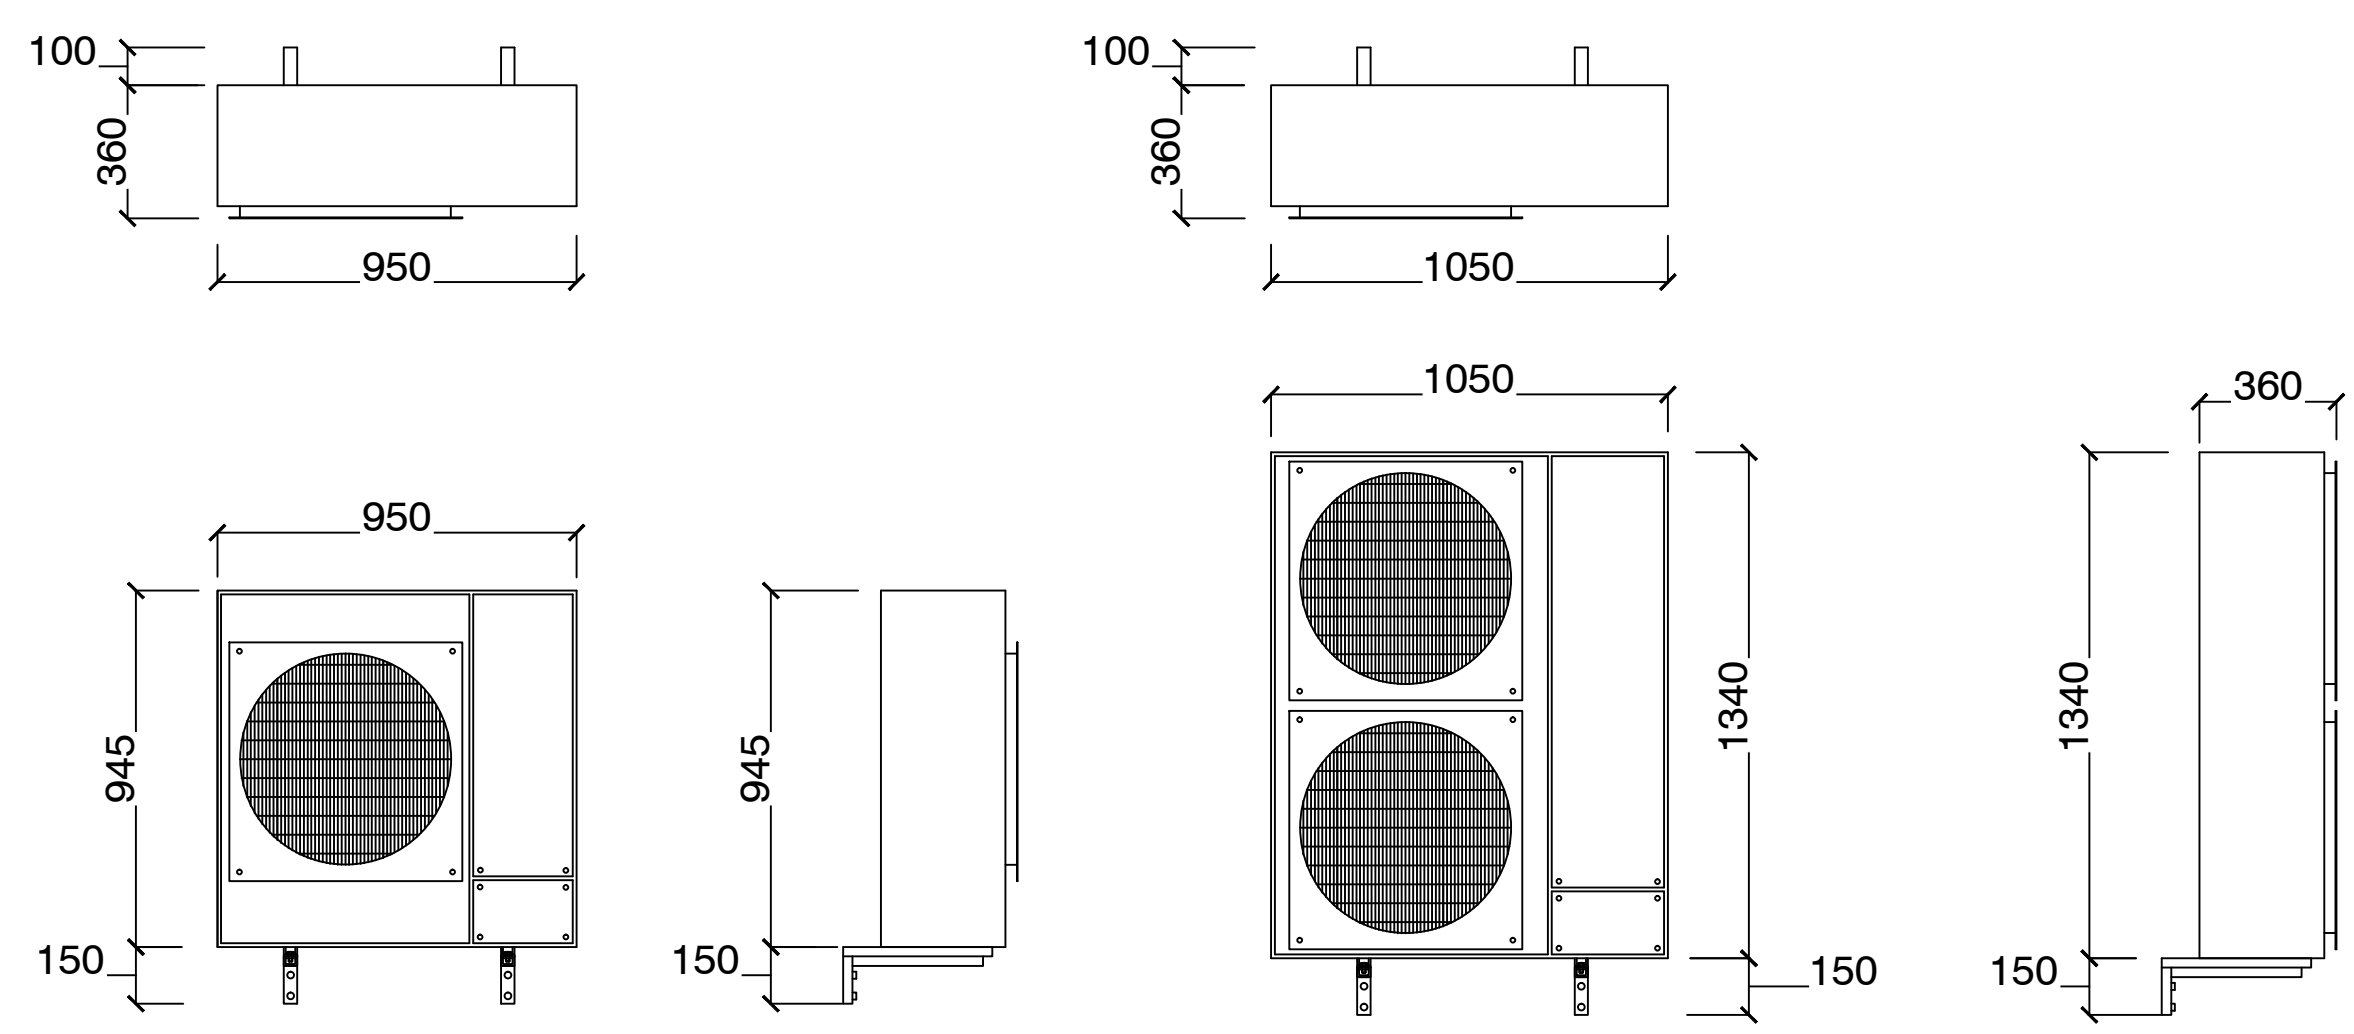

REV	DESCRIPTION	DATE	NAME
			
GREGGS Plc (WEST) MAINSTREAM WAY SALTLEY BIRMINGHAM B7 4SN Tel: (0121) 605 1122			
Shop S Number & Name WOODVILLE HIGH STREET			
Title PROPOSED PLANNING & ADVERTS			
Site Address UNIT 1, 42 HIGH STREET, WOODVILLE, SWADLINCOTE, DERBYSHIRE, DE11 7EA			
Gross Building Area 136 Sq m		Proposed Customer Area N/A	
Drawing No. RWST/S5327			Rev.
Date 22.05.19		Scale 1:50	@ A1
Drawn by TS	Scale Bar 		
Issued 24-May-19			