



- 1 Brickwork - bond and type to match existing brick and mortar joints
- 2 Slim pressed metal eaves with inset gutter. Roof to be GRP
- 3 Double glazed window units
- 4 Double glazed bi-fold door aluminium finish
- 5 Smooth rendered frontage units

General Notes:
DO NOT SCALE FROM THIS DRAWING.
WORK TO FIGURED DIMENSIONS ONLY


Planning



REAR Elevation PROPOSED

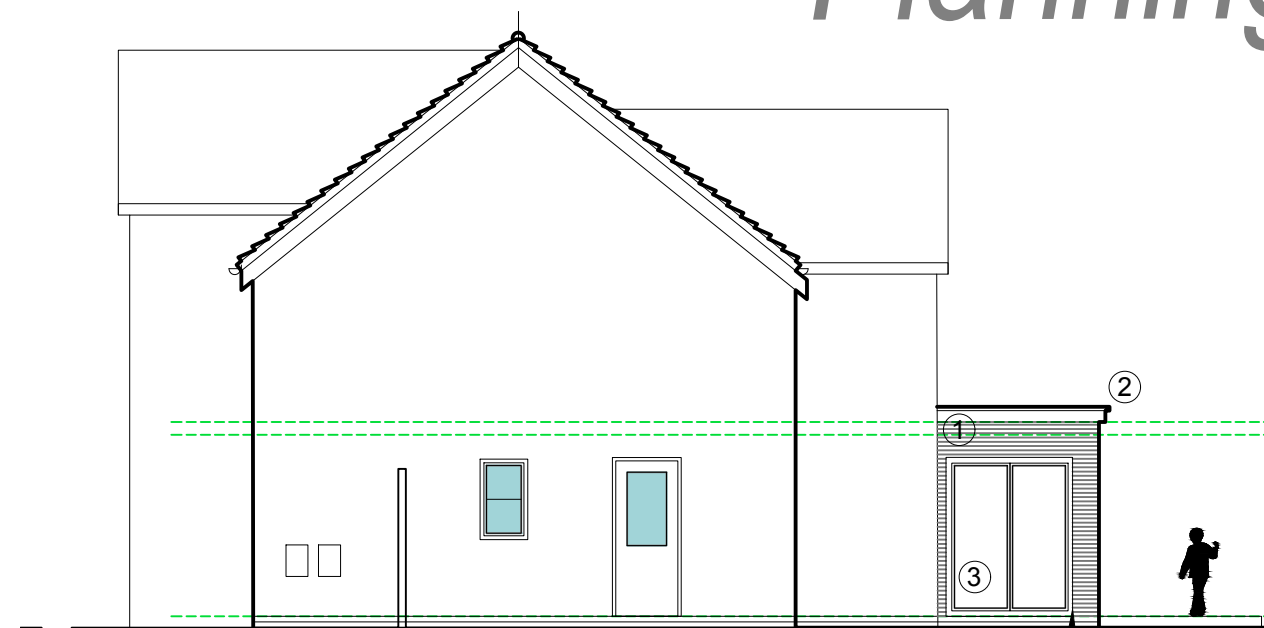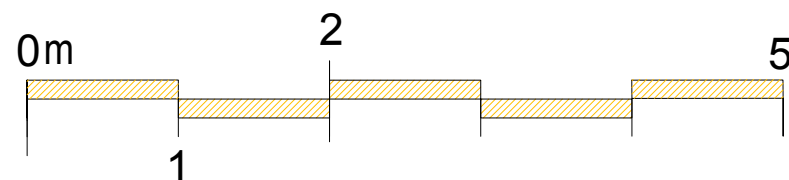


SIDE Elevation PROPOSED

 


CONTRASTING BRICKWORK TO SIDES OF ELEVATION AND TO PART OF FRONTAGE TO OFFSET NON-CENTRALLY POSITIONED BI-FOLD

CONTRASTING BRICKWORK TO SIDES OF ELEVATION AND TO PART OF FRONTAGE TO OFFSET NON-CENTRALLY POSITIONED BI-FOLD

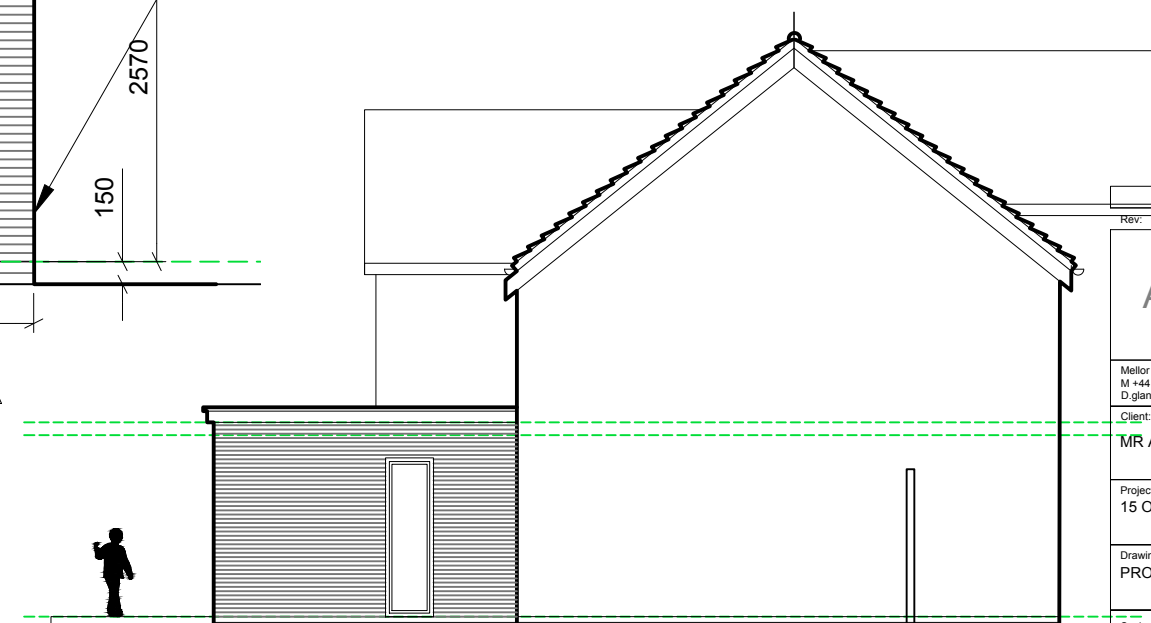

SIDE Elevation PROPOSED

 

Rev:	Details:	By / Chk:	Date:
Airewas architecture			
Mellor Barns • 8 Park Road • Airewas • DE13 7AG M +44 (0)7854 191670 • D.glancy@airewasarchitecture.com			
Client: MR AND MRS VERNON			
Project: 15 ORCHARD CLOSE			
Drawing Title: PROPOSED ELEVATIONS			
Scale: AS NOTED			@ A3
Status: DRAFT			
This drawing is copyright of Airewas Architecture Ltd. Do not scale from this drawing - Refer to figured dimensions only. Contractor to notify Airewas Architecture of any discrepancies or site variations immediately.			
0297-AL (0) 006			-