



Planning

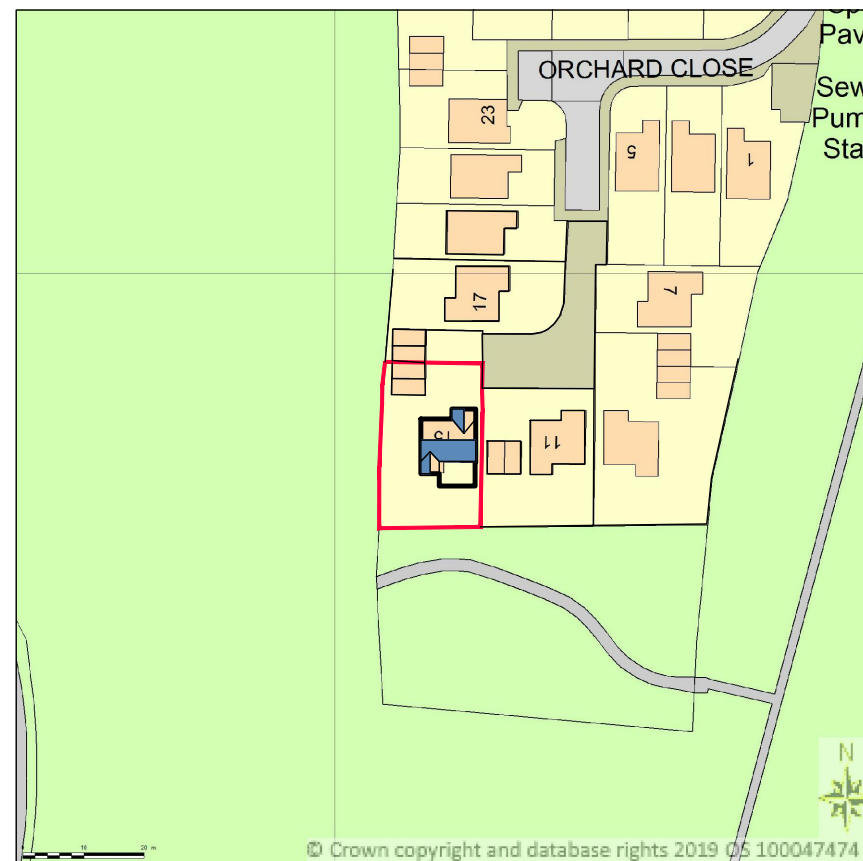

LOCATION PLAN 1:1250@A3
Licence 100047474

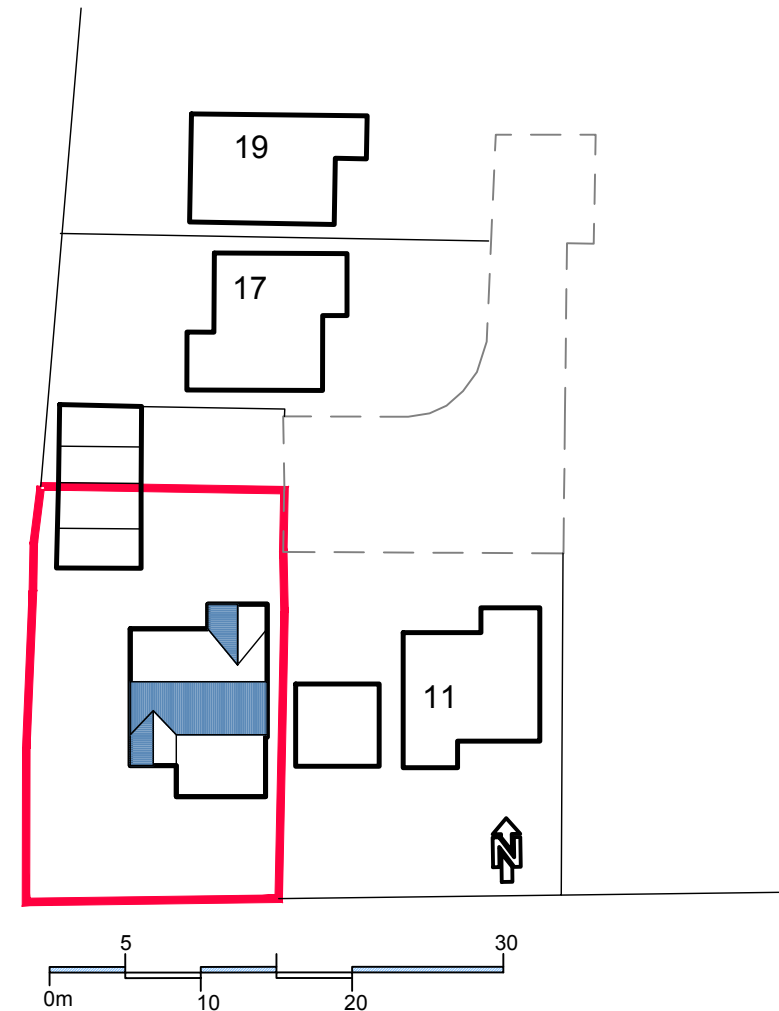

SITE PLAN 1:500@A3

Rev:	Details:	By / Chk:	Date:
Airewas architecture			
Mellor Barns • 8 Park Road • Airewas • DE13 7AG M +44 (0)7854 191670 • D.glancy@airewasarchitecture.com			
Client: MR AND MRS VERNON			
Project: 15 ORCHARD CLOSE			
Drawing Title: LOCATION PLAN			
Scale: AS NOTED			@ A3
Status: PLANNING			
This drawing is copyright of Airewas Architecture Ltd. Do not scale from this drawing - Refer to figured dimensions only. Contractor to notify Airewas Architecture of any discrepancies or site variations immediately.			
0297-AL (0) 003			-