


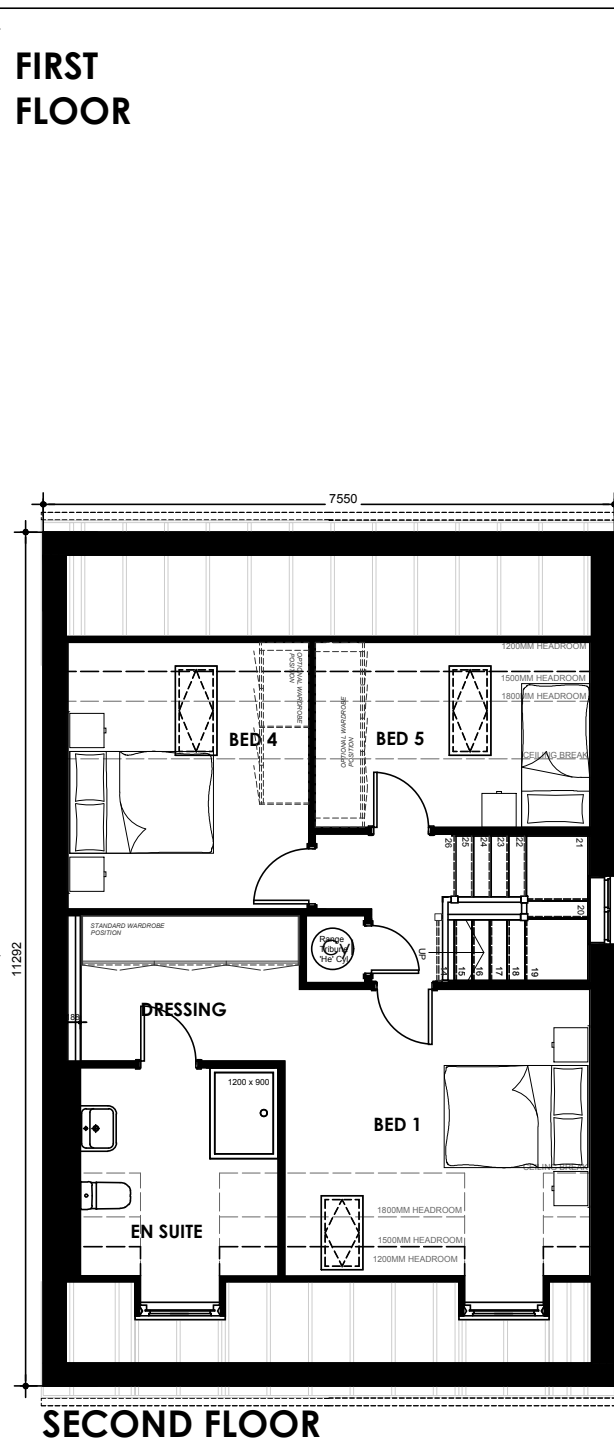
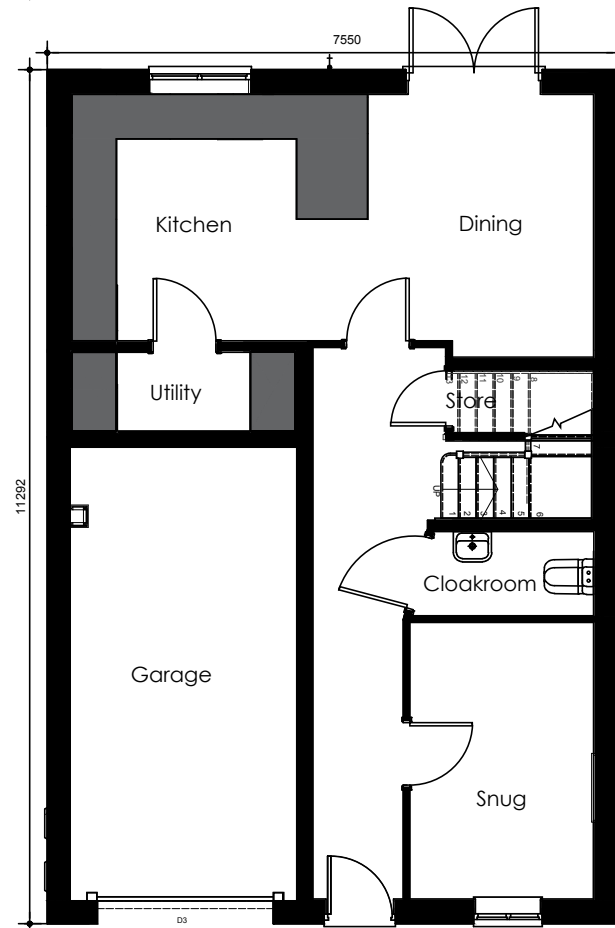


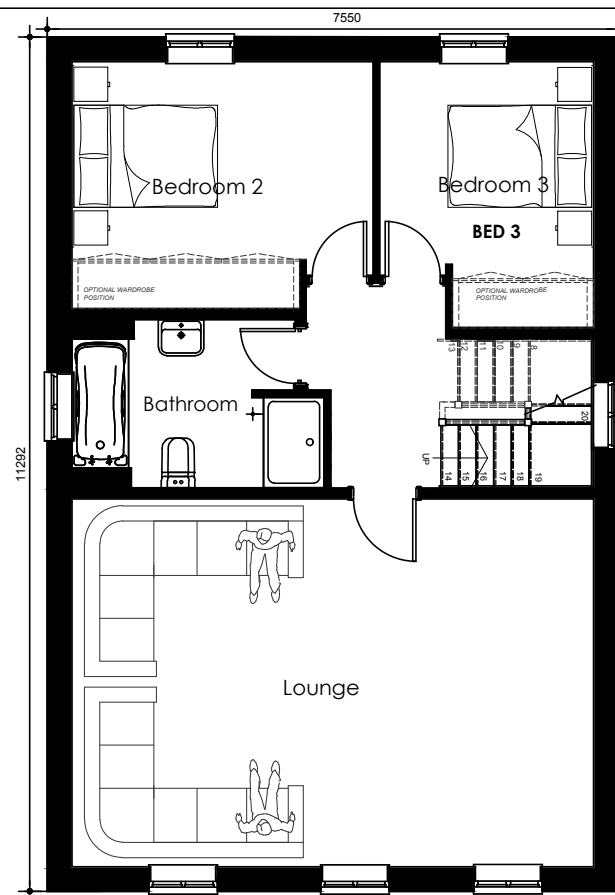


FRONT ELEVATION
PLEASE NOTE EXTRACT FANS AND METER BOXES TO BE LOCATED ON FRONT ELEVATION WHEN HANDING **DOES NOT** PERMIT SIDE ELEVATION TERMINATION POINTS.

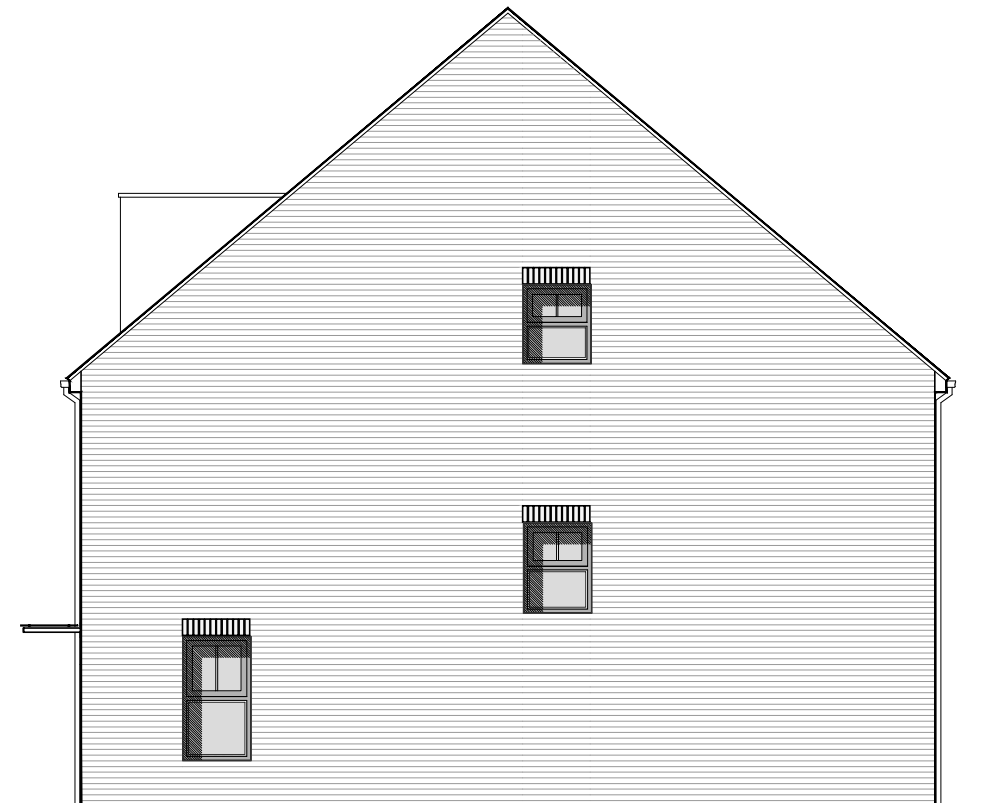

SIDE ELEVATION

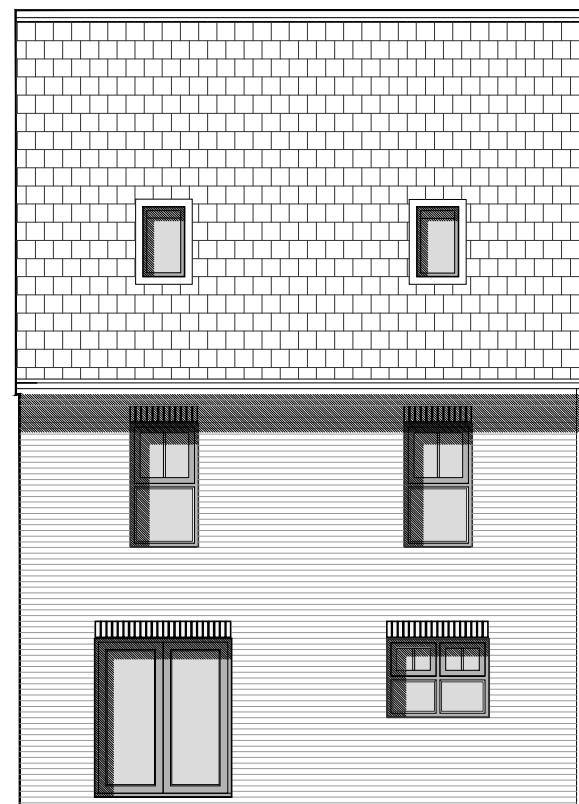

REAR ELEVATION
PLEASE NOTE EXTRACT FANS AND METER BOXES TO BE LOCATED ON FRONT ELEVATION WHEN HANDING **DOES NOT** PERMIT SIDE ELEVATION TERMINATION POINTS.

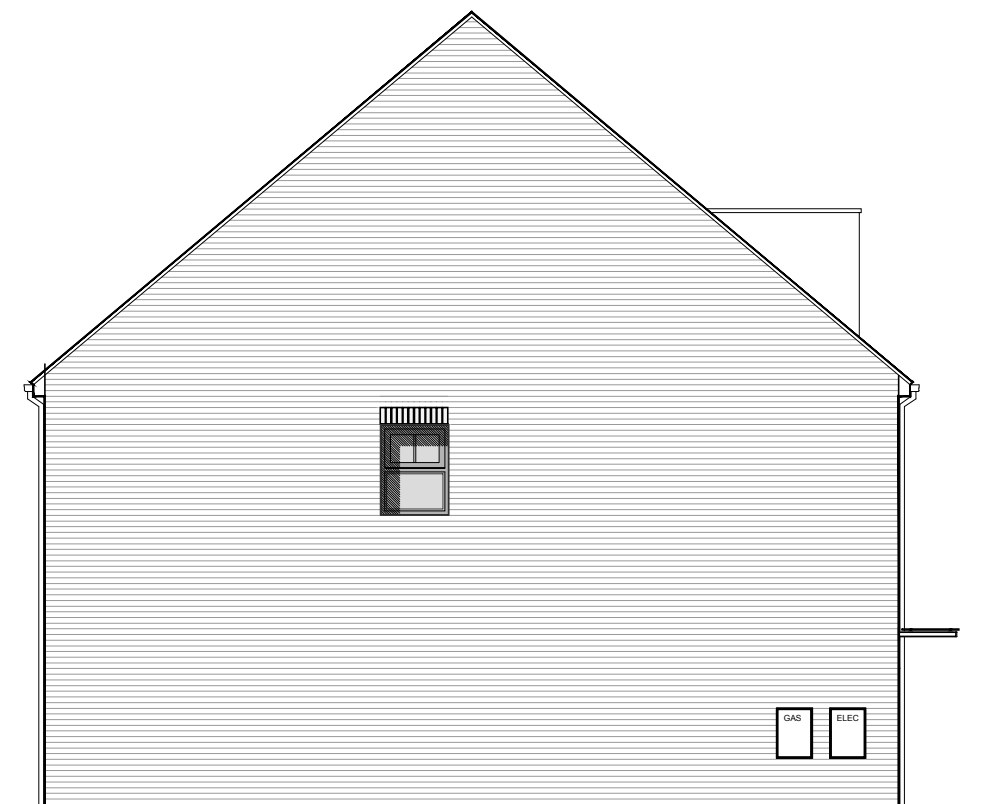

SIDE ELEVATION

HOUSE TYPE CODE- MY 02-V3-5	TITLE- PLANNING DRAWING BRICK		SCALE- 1:100	DRAWN BY- MS	strata homes limited, quay point, lakeside, doncaster, DN4 5PL homes by 
RANGE- #MAKEITYOURS	SHEET No.- 11	REV- -	DATE- NOV 15	CHECKED - TECH	

www.stratahomes.co.uk
T 01302 308508 F 01302 308501