




Proposed Side Elevation (1:50)




Proposed Front Elevation (1:50)



Proposed Side Elevation (1:50)

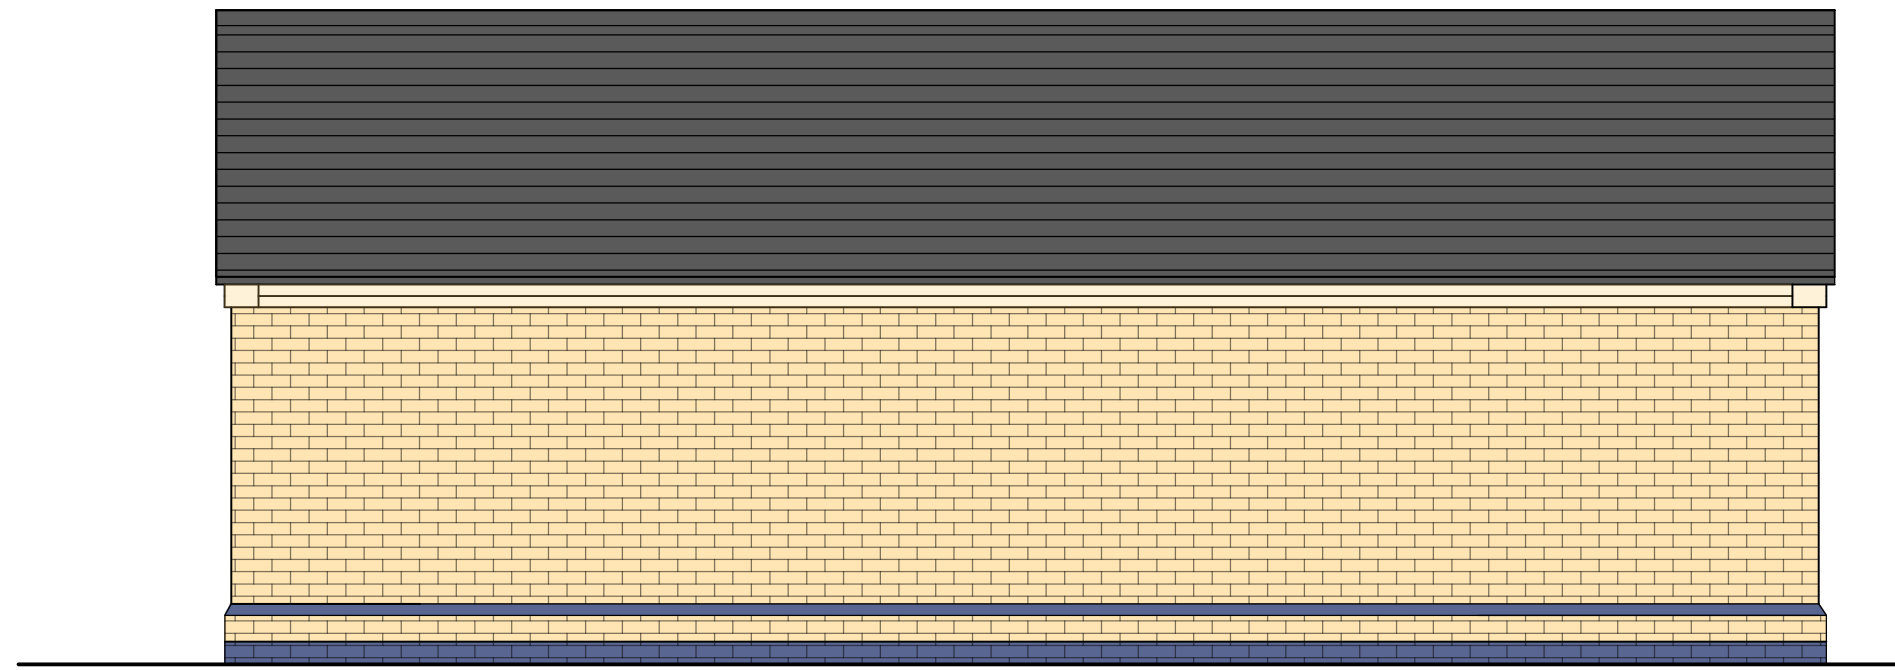

Proposed Rear Elevation (1:50)

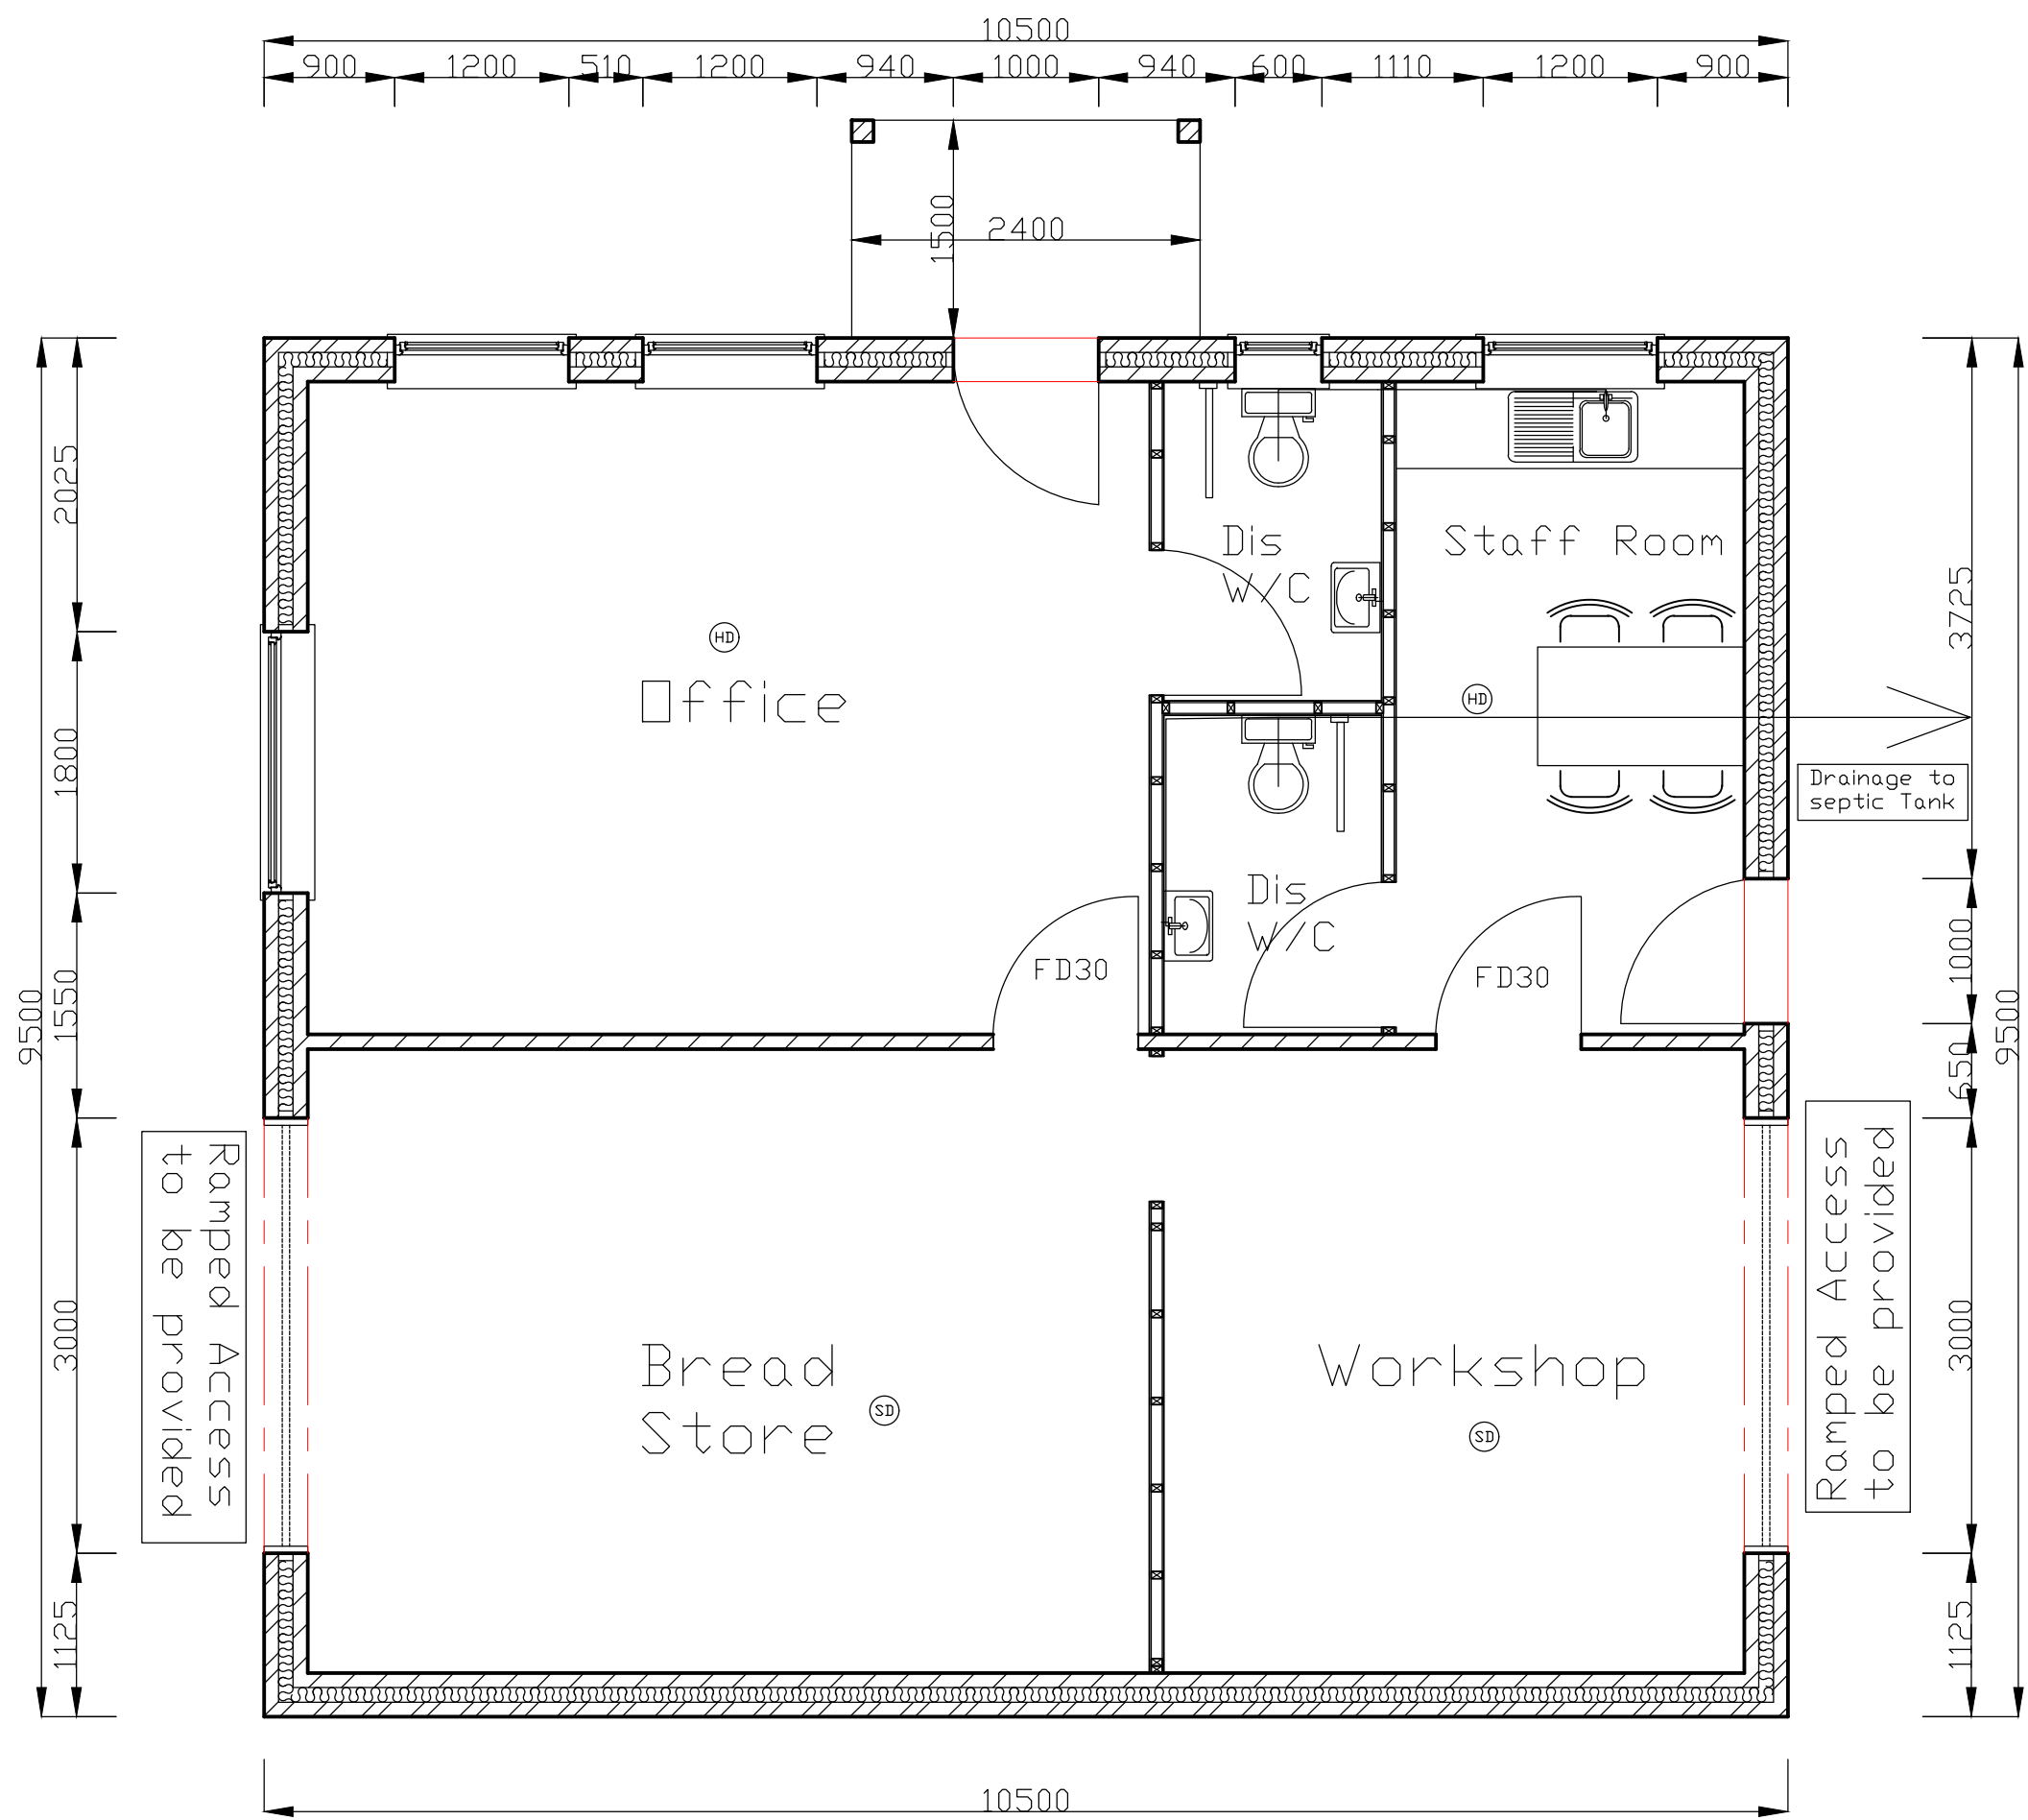

Proposed Ground Floor Plan (1:50)



All dimensions to be checked on site
All drainage positions and inverts to be checked on site. No work to commence until receipt of Water authority approval.
Always comply with the party wall act where building near to a boundary.

bd_s
Architectural Design

Deputy office:
28 Cromwell Cottages, Morley, Derby, DE7 4DN
Nottingham
20 The Foregate, Nottingham, NG1 2EL

T: 01302 853313
T: 0115 6300289
M: 0774 438575
E: info@bds.co.uk
www.bds.co.uk

Project
WindyRidge, Burton Rd, Findern

Drawn by Will North	Date 01 Dec 17	Drawing Office	Drwg Nr 289WR 062 Rev
-------------------------------	--------------------------	--------------------------	------------------------------------