



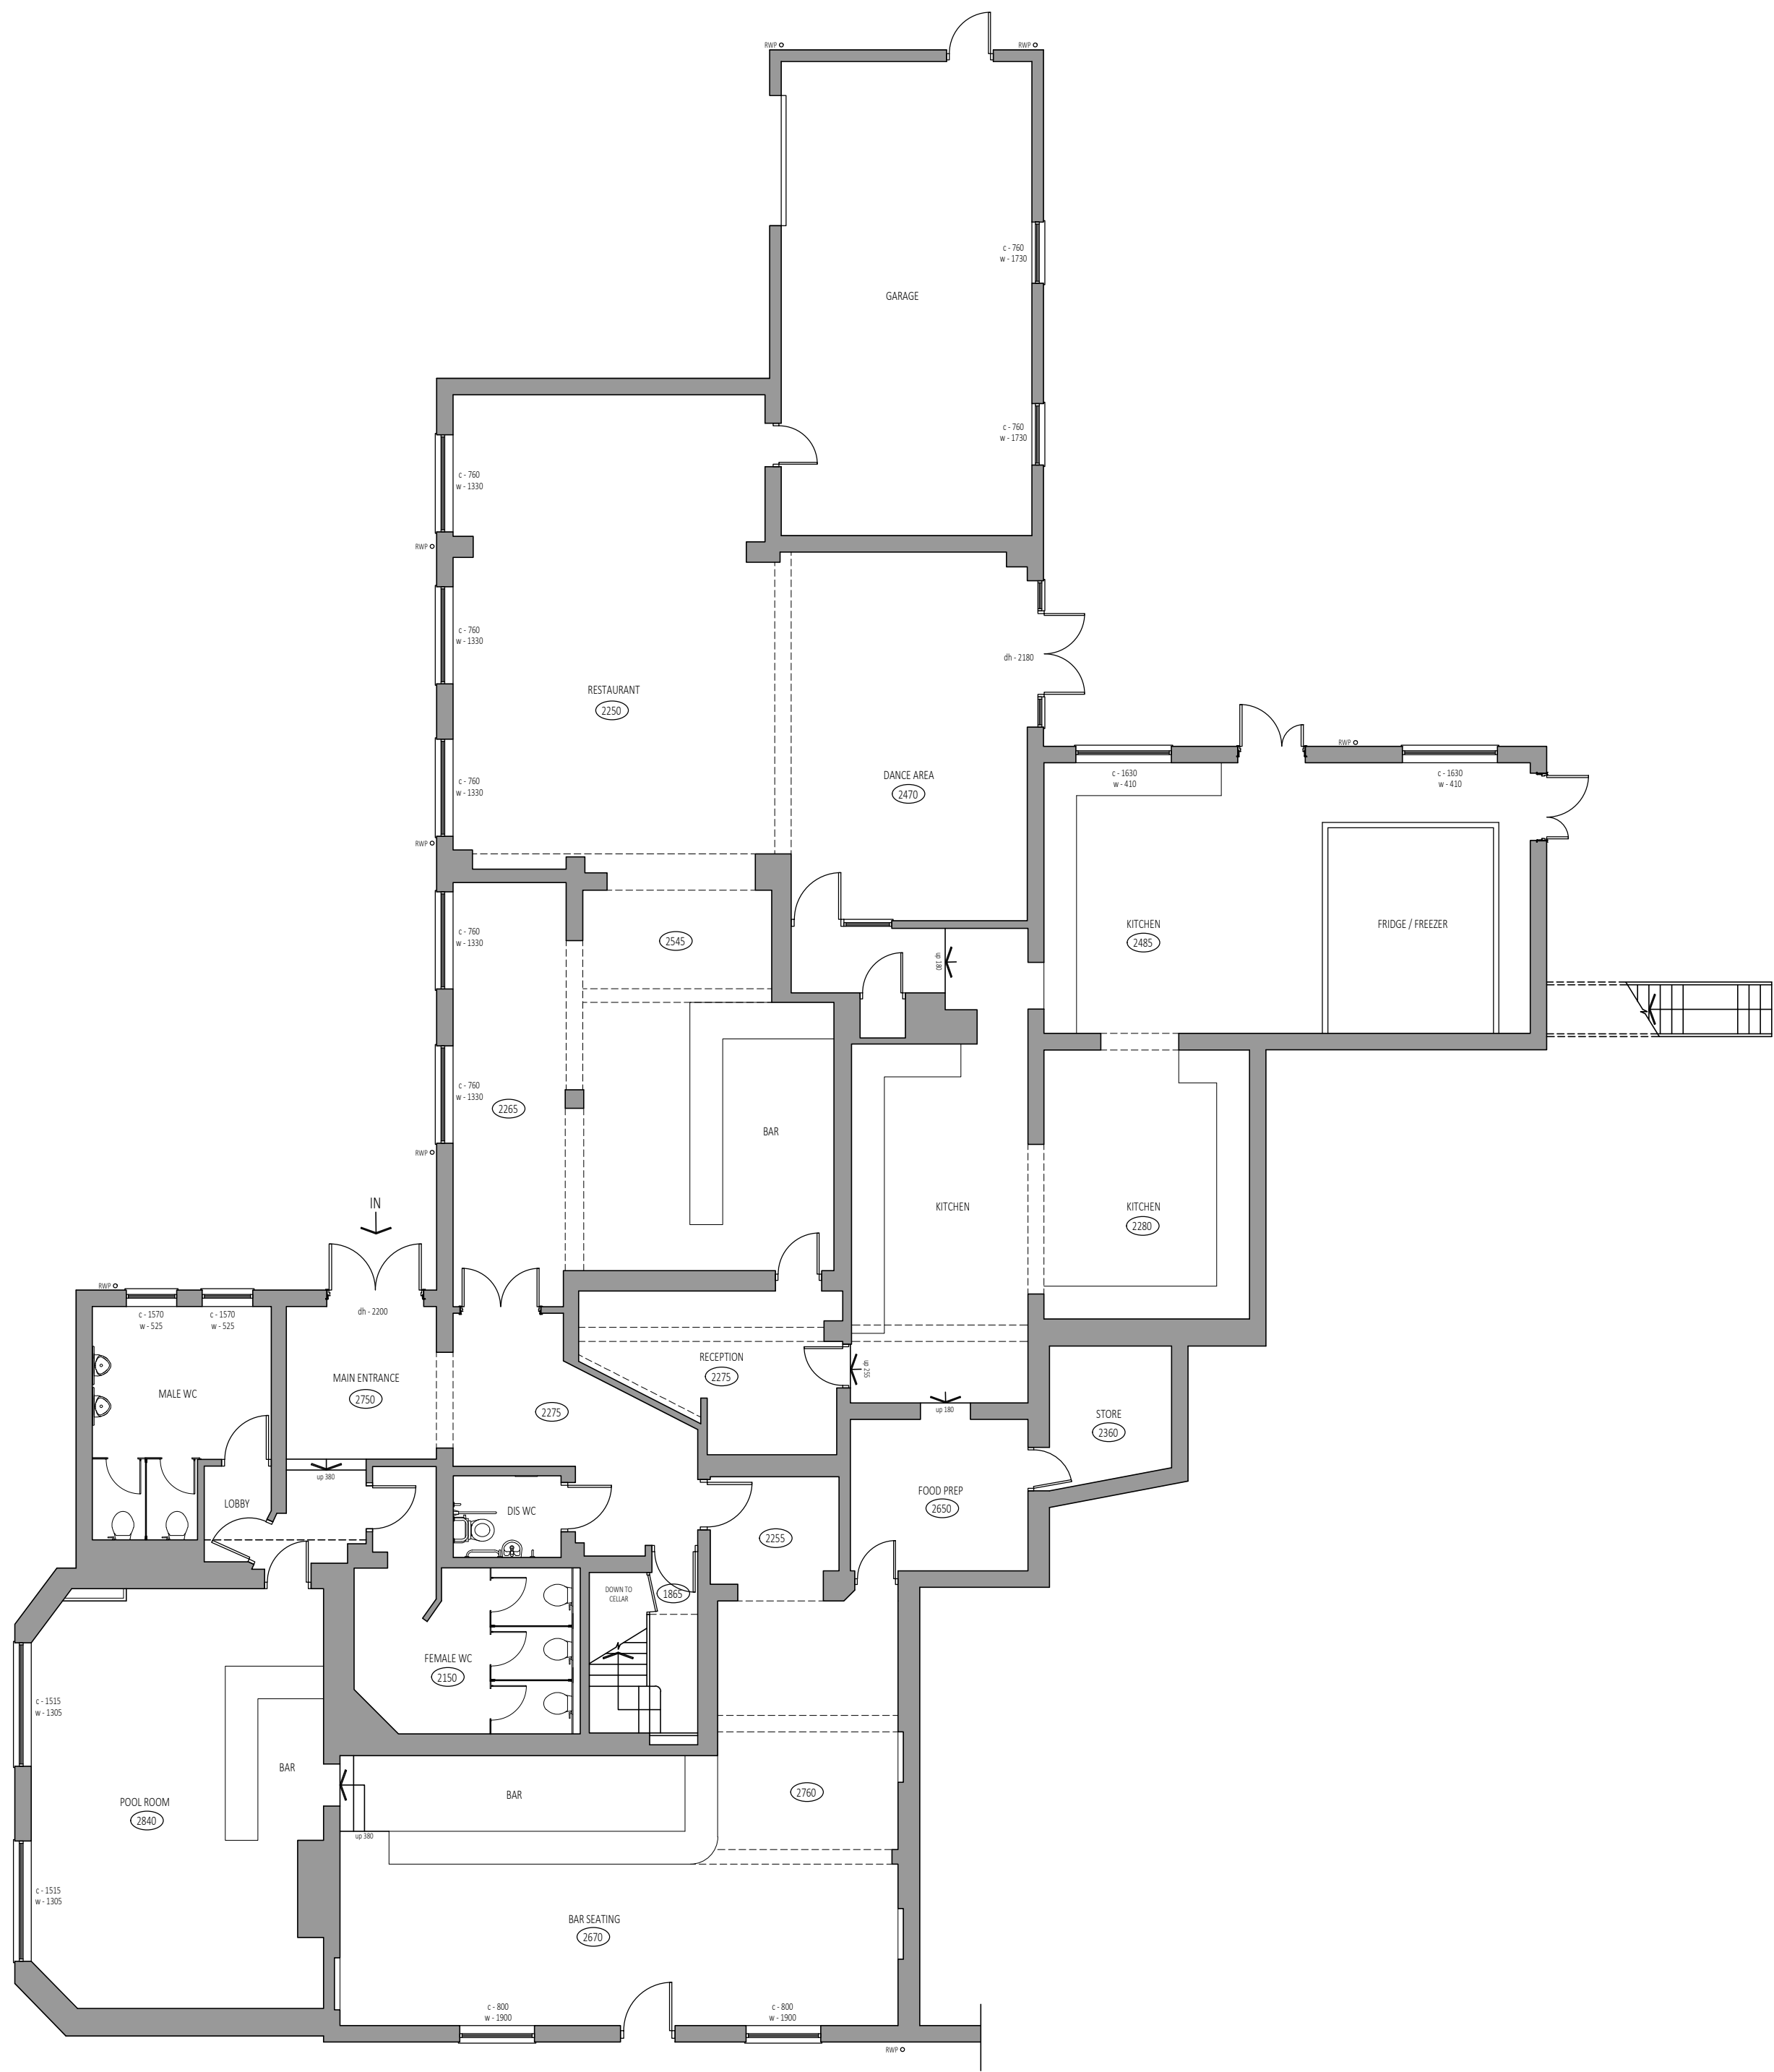


Ground Floor Plan  
Scale 1:100

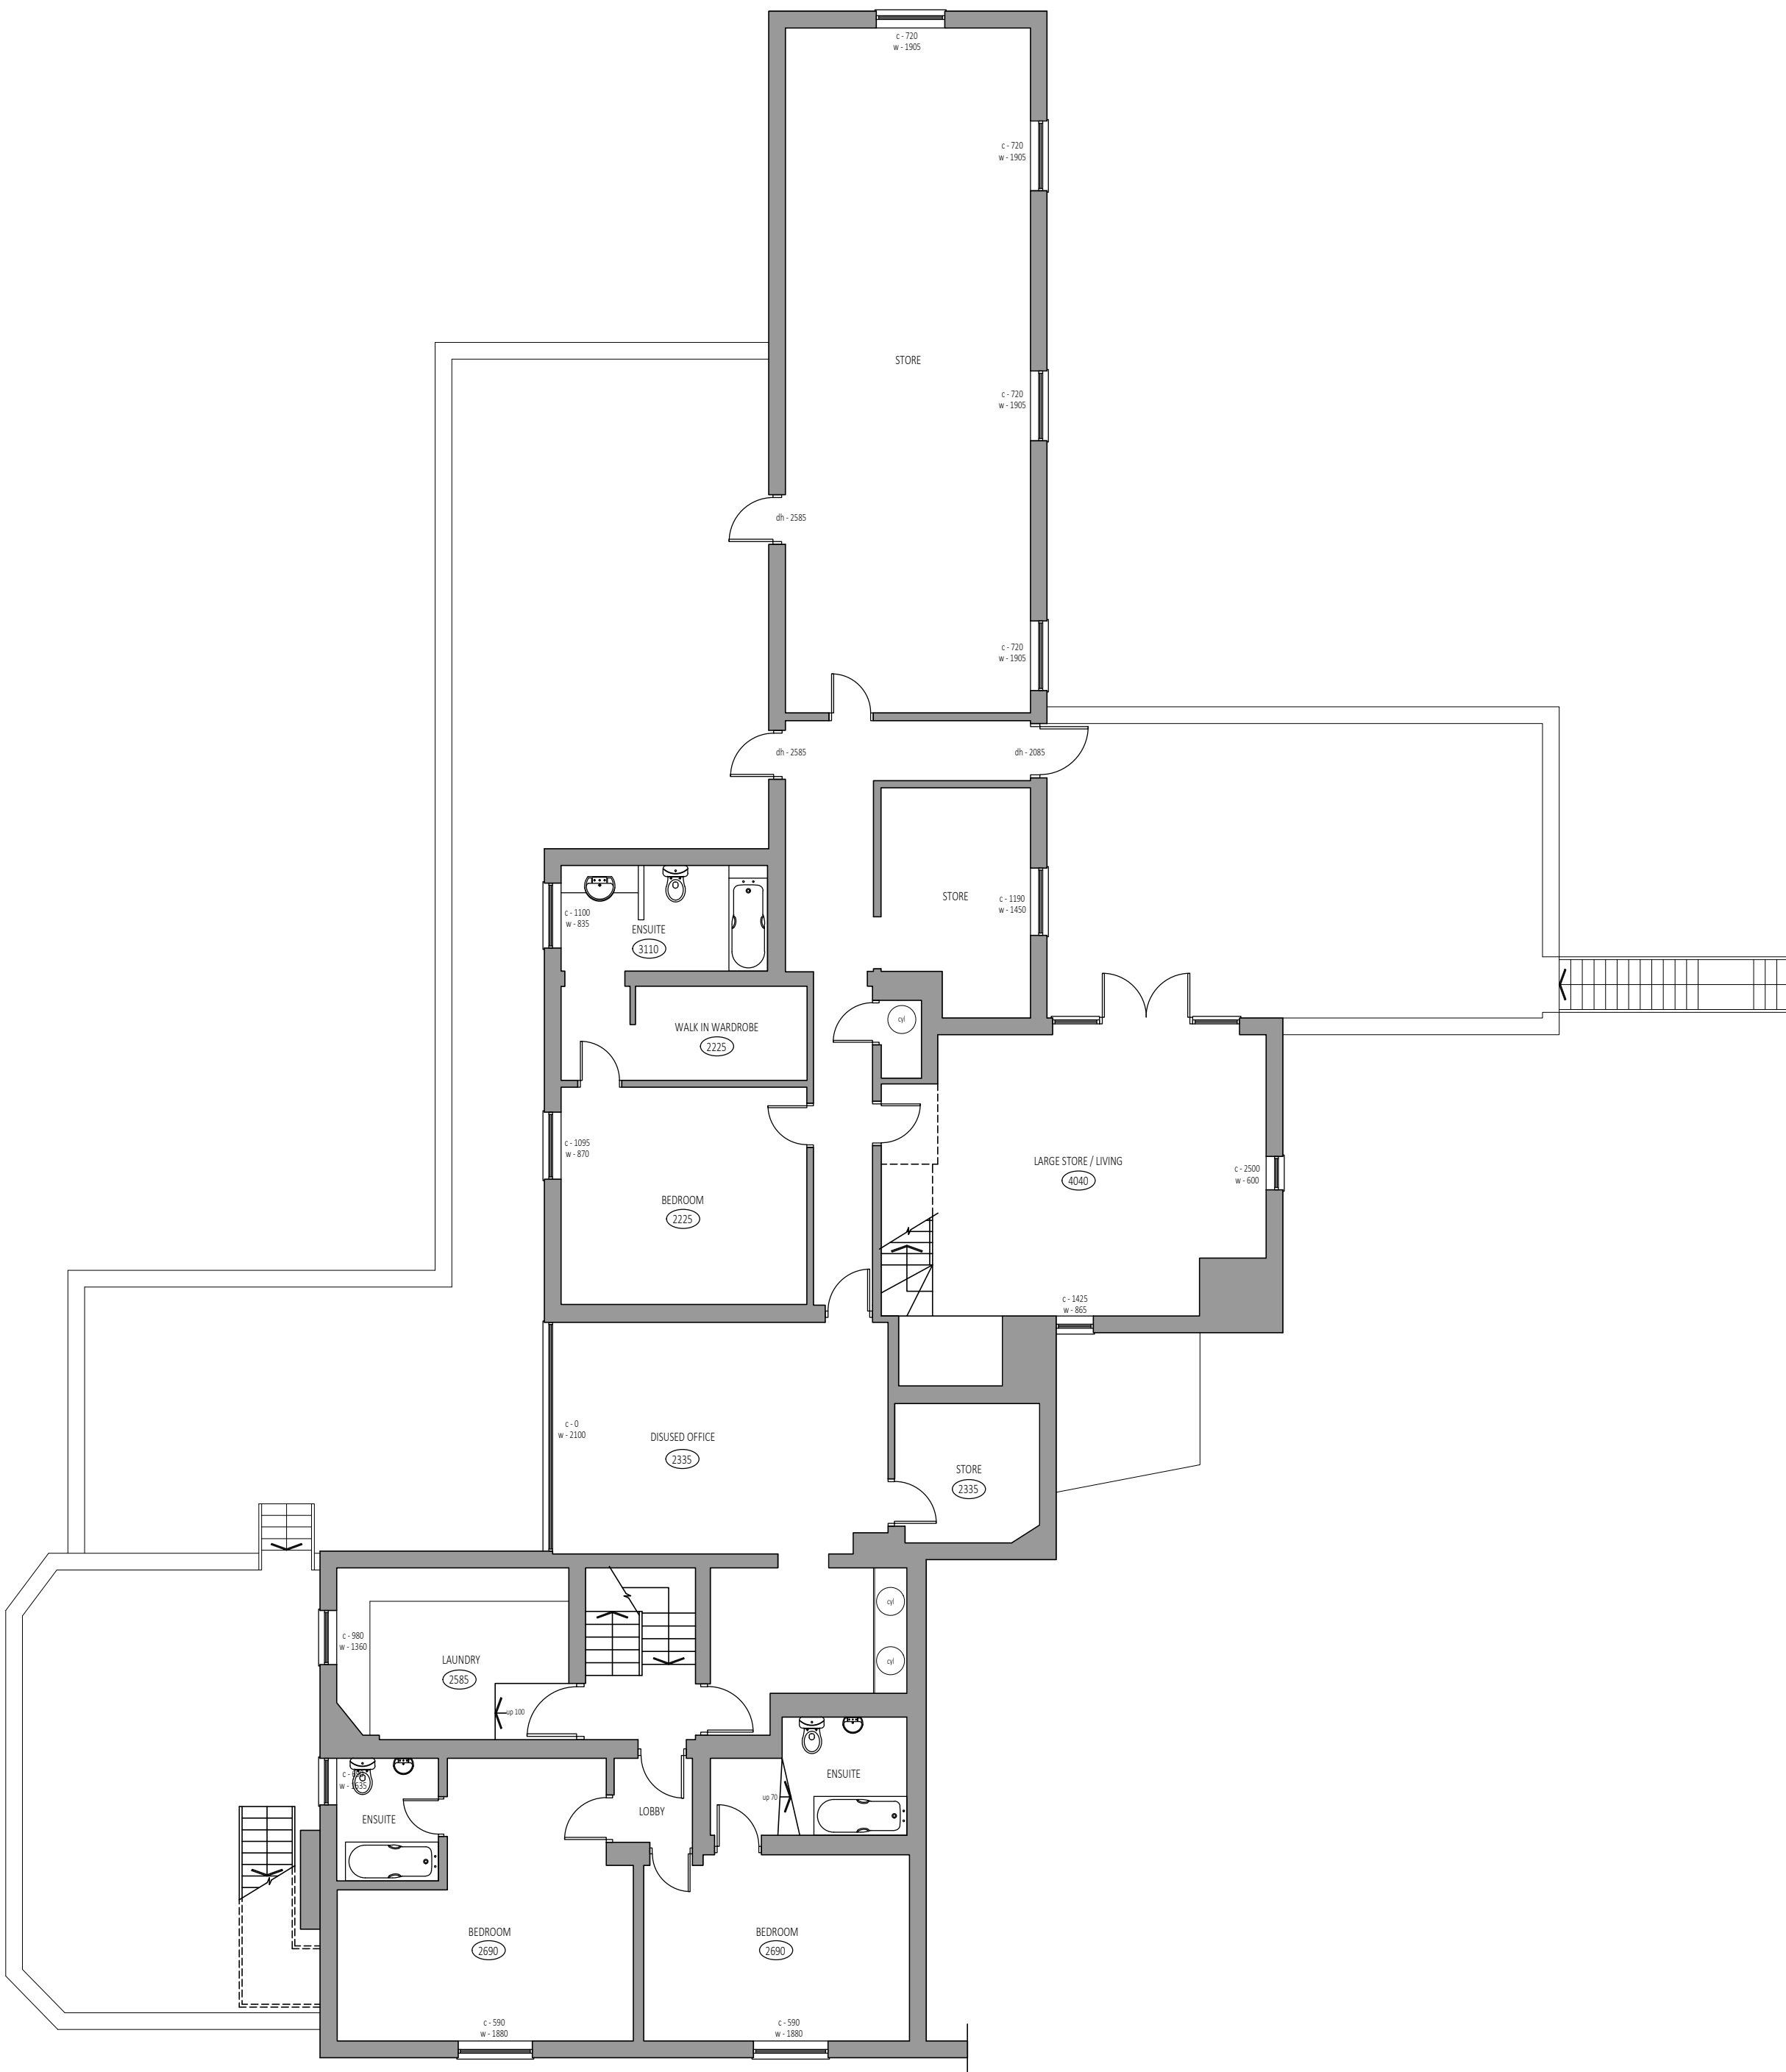

First Floor Plan  
Scale 1:100

### Schedule of Accommodation

|                        | sq.m       | sq.ft        |
|------------------------|------------|--------------|
| Ground Floor GIA       | 490        | 5,274        |
| First Floor GIA        | 281        | 3,025        |
| Second Floor GIA       | 85         | 915          |
| Low level mezzanine    | 29         | 312          |
| Third Floor GIA        | 54         | 581          |
| <b>Grand Total GIA</b> | <b>910</b> | <b>9,795</b> |
| inc. low level mezz.   | 939        | 10,107       |

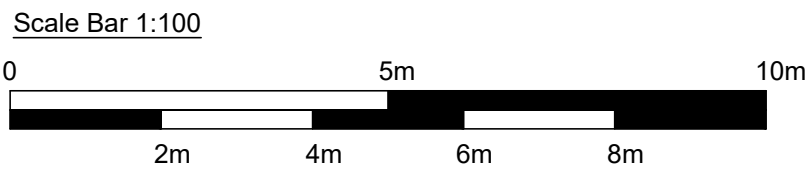

|                |  |                                                     |     |
|----------------|--|-----------------------------------------------------|-----|
| STATUS         |  | Planning Application                                |     |
| CLIENT         |  | AH Group Ltd                                        |     |
| PROJECT        |  | Proposed Development to<br>The Castle Hotel, Hatton |     |
| TITLE          |  | Existing Ground and First Floor<br>Plans            |     |
| SCALE          |  | 1:100 @ A1                                          |     |
| DRAWING NUMBER |  | 18018-P-002                                         | REV |
|                |  |                                                     | .   |