



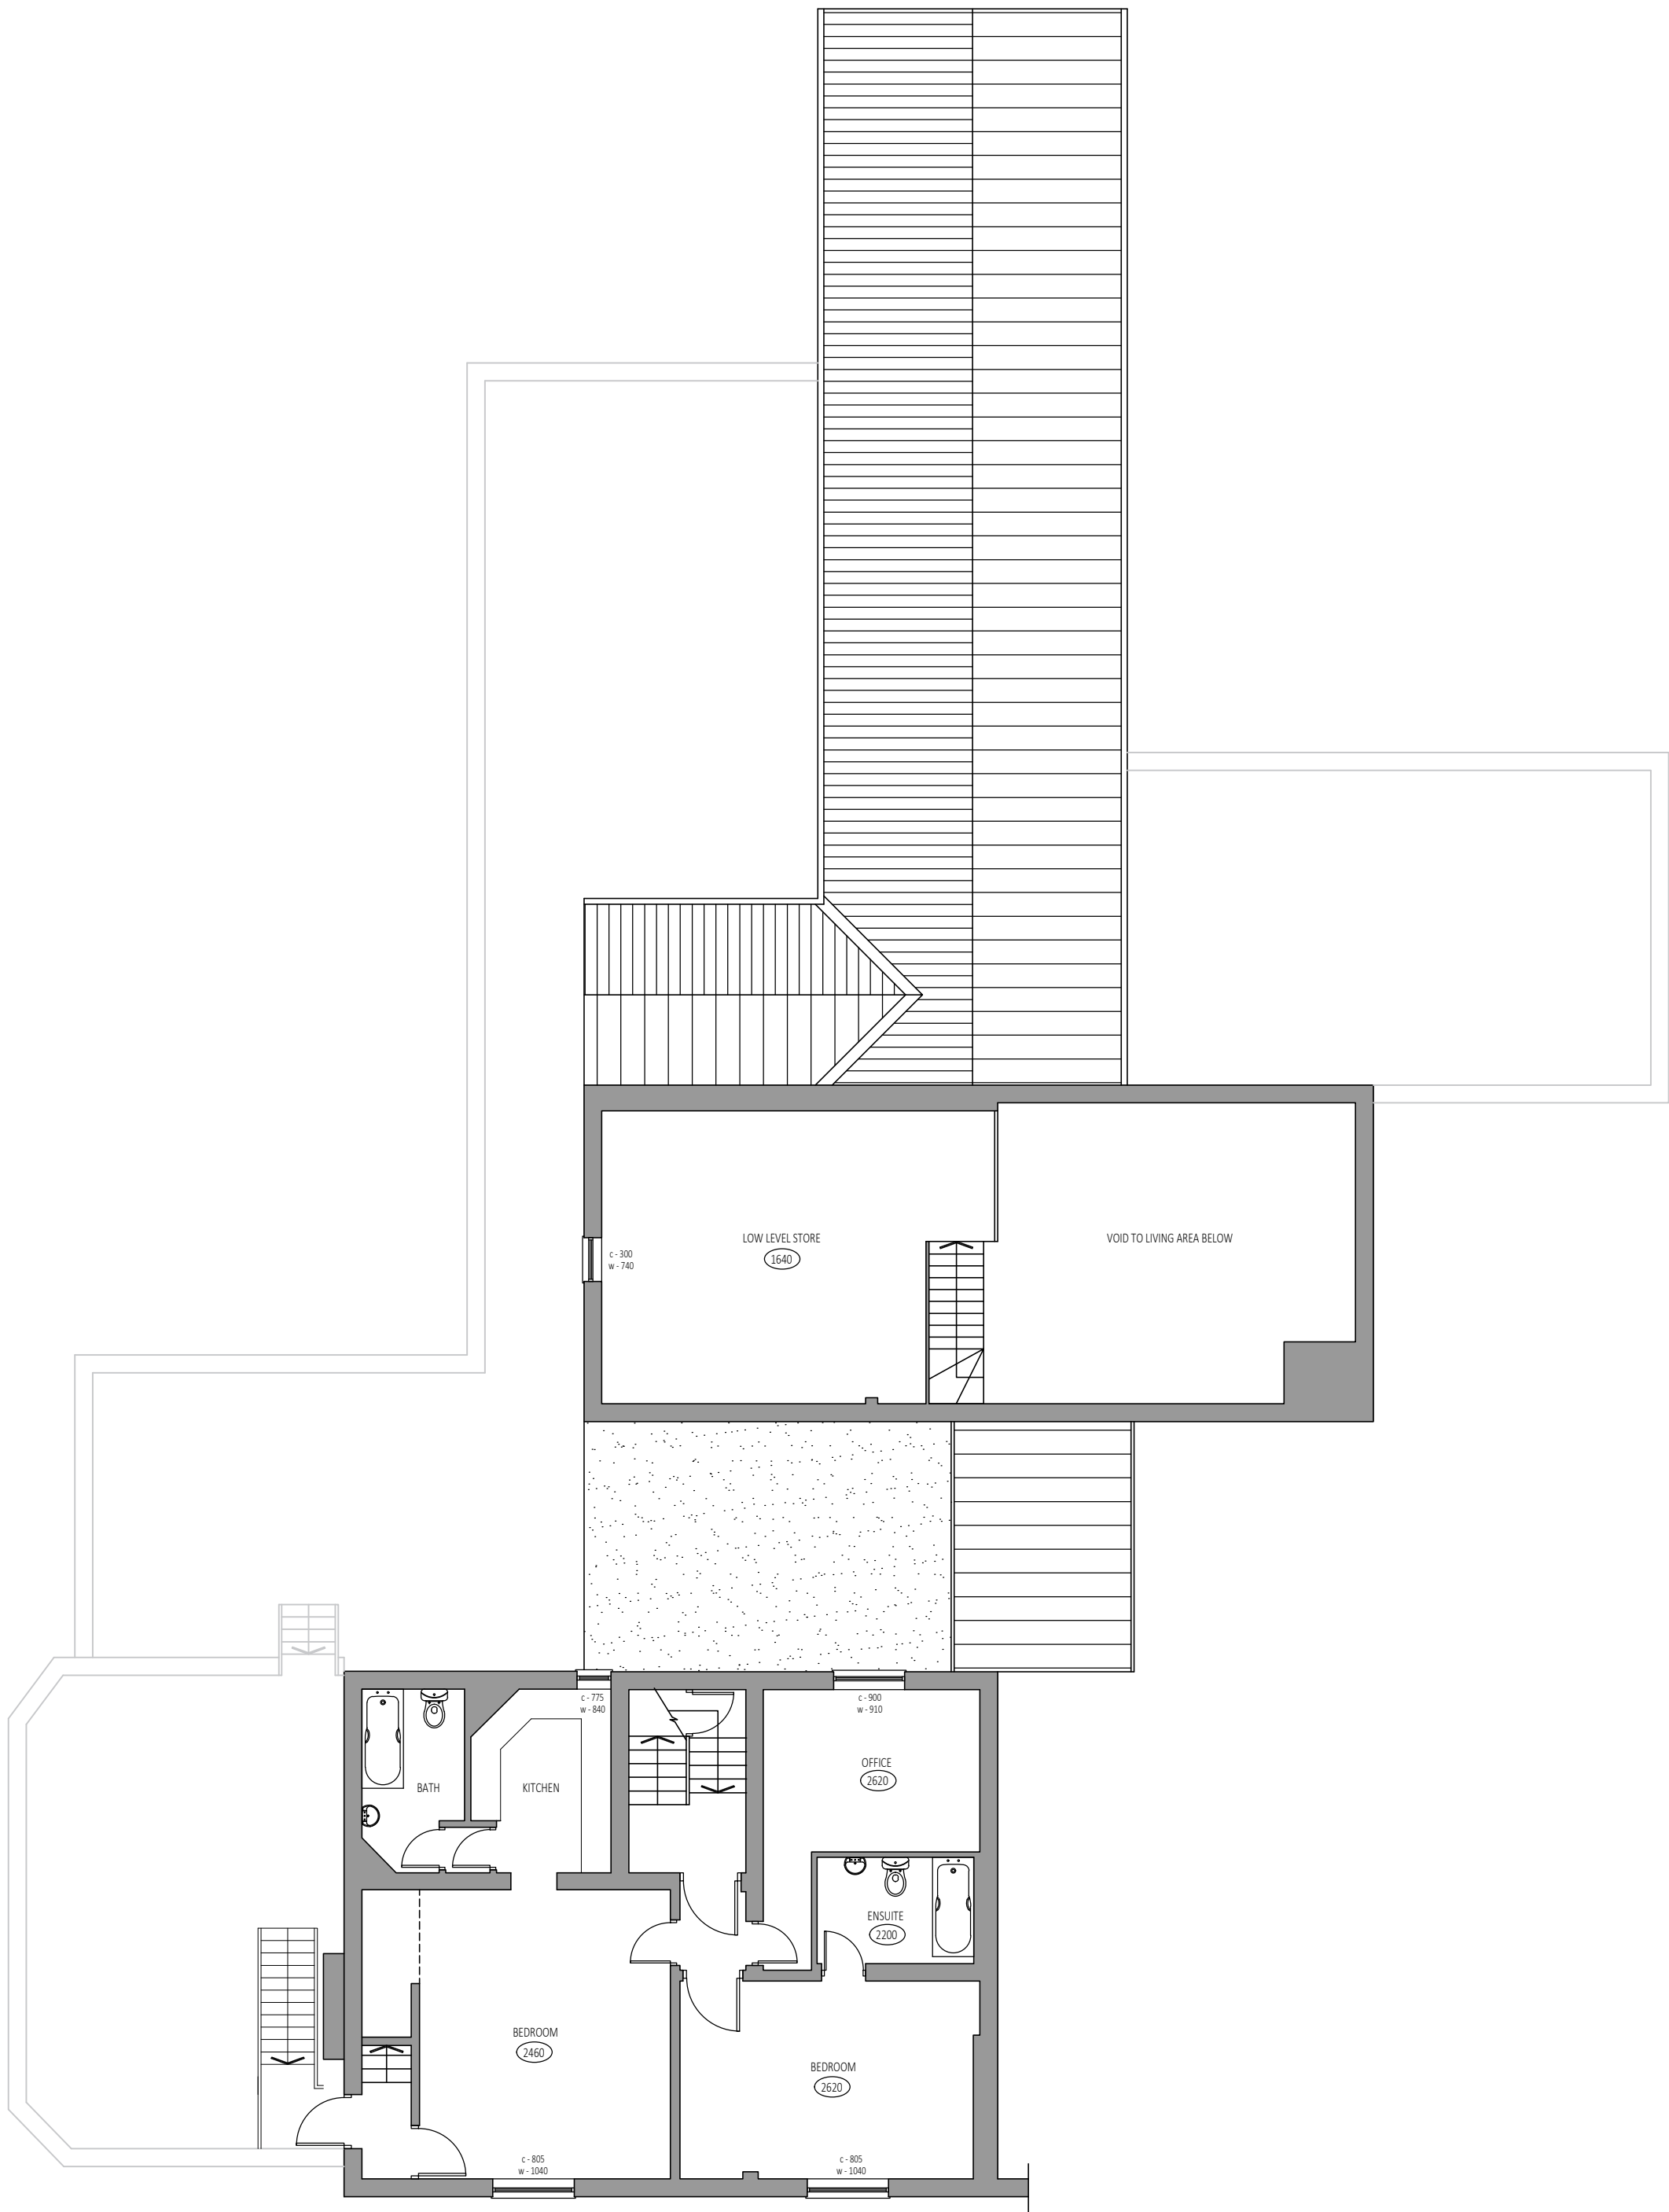


Second Floor Plan
Scale 1:100

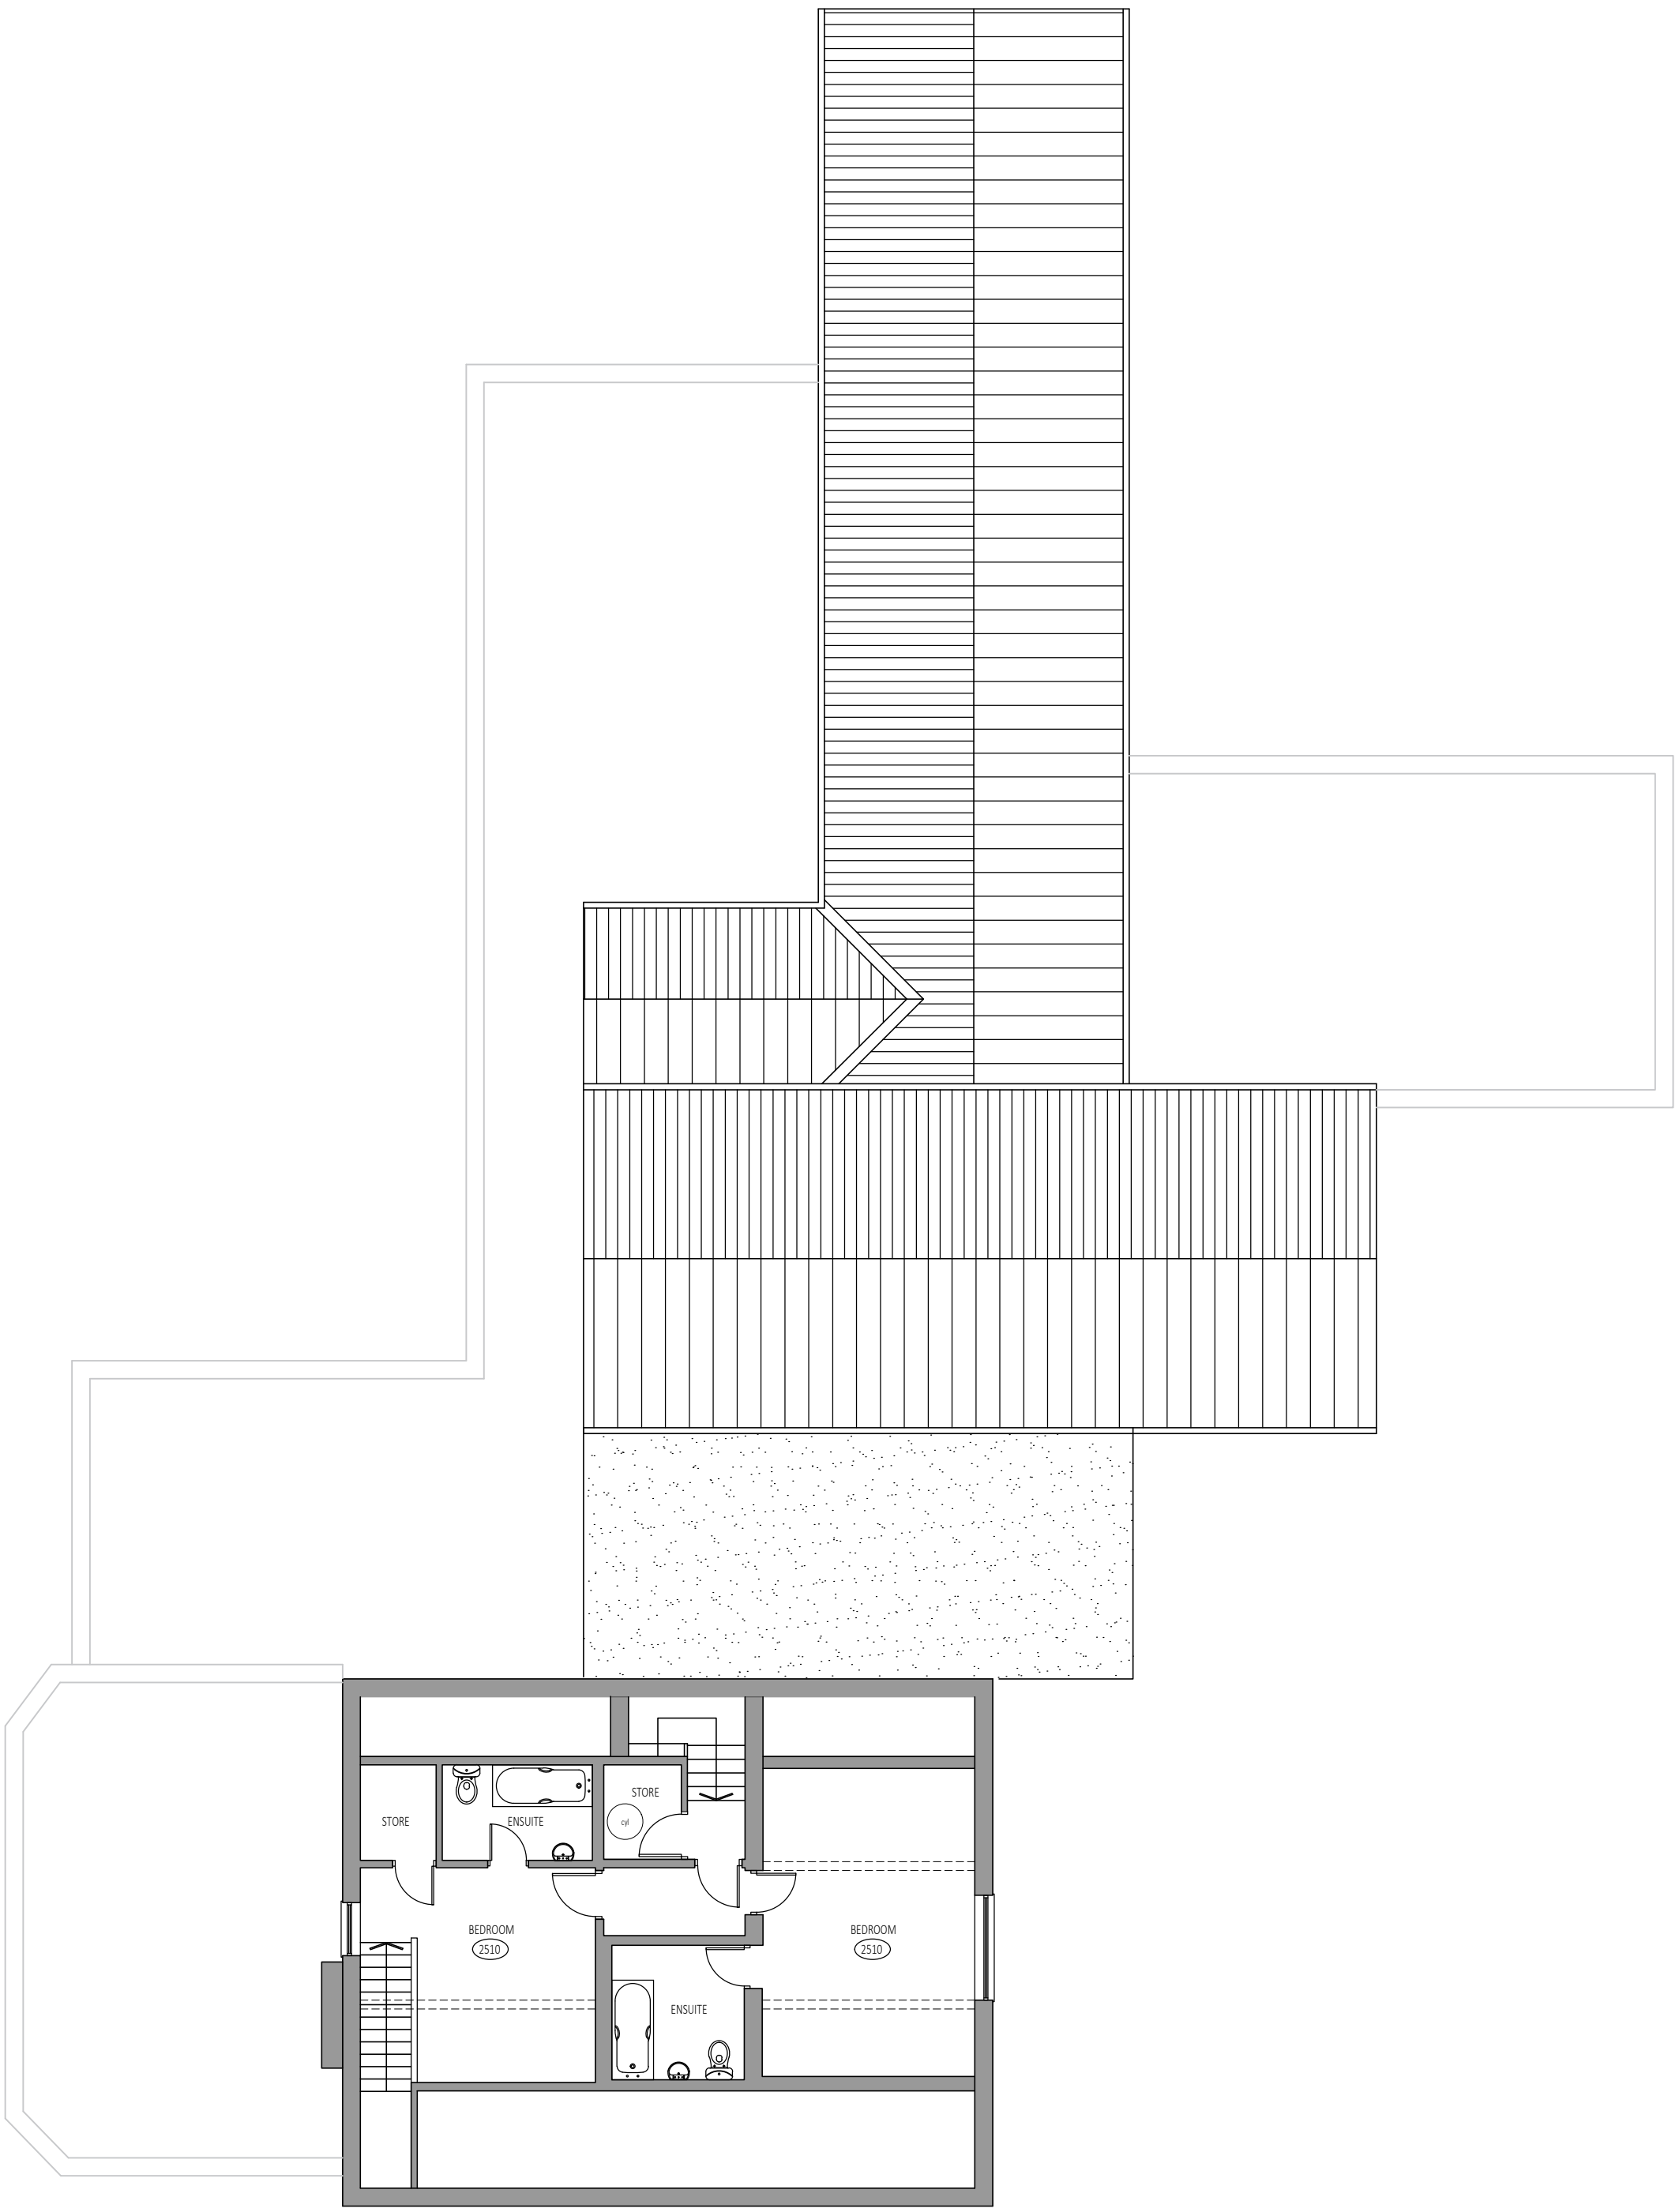

Third Floor Plan
Scale 1:100

Schedule of Accommodation

	sq.m	sq.ft
Ground Floor GIA	490	5,274
First Floor GIA	281	3,025
Second Floor GIA	85	915
Low level mezzanine	29	312
Third Floor GIA	54	581
Grand Total GIA	910	9,795
inc. low level mezz.	939	10,107

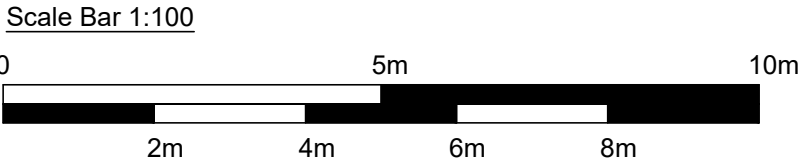

STATUS		Planning Application	
 Wilson Architects Ltd. 84 Grantham Road, Waddington, Lincoln, LN5 9NT 07914 177 321 adam@wilsonarchitects.co.uk www.wilsonarchitects.co.uk Registered company no: 11800541			
CLIENT			
AH Group Ltd			
PROJECT			
Proposed Development to The Castle Hotel, Hatton			
TITLE			
Existing Second and Third Floor Plans			
SCALE		1:100 @ A1	
DRAWING NUMBER		18018-P-003	
REV		.	