




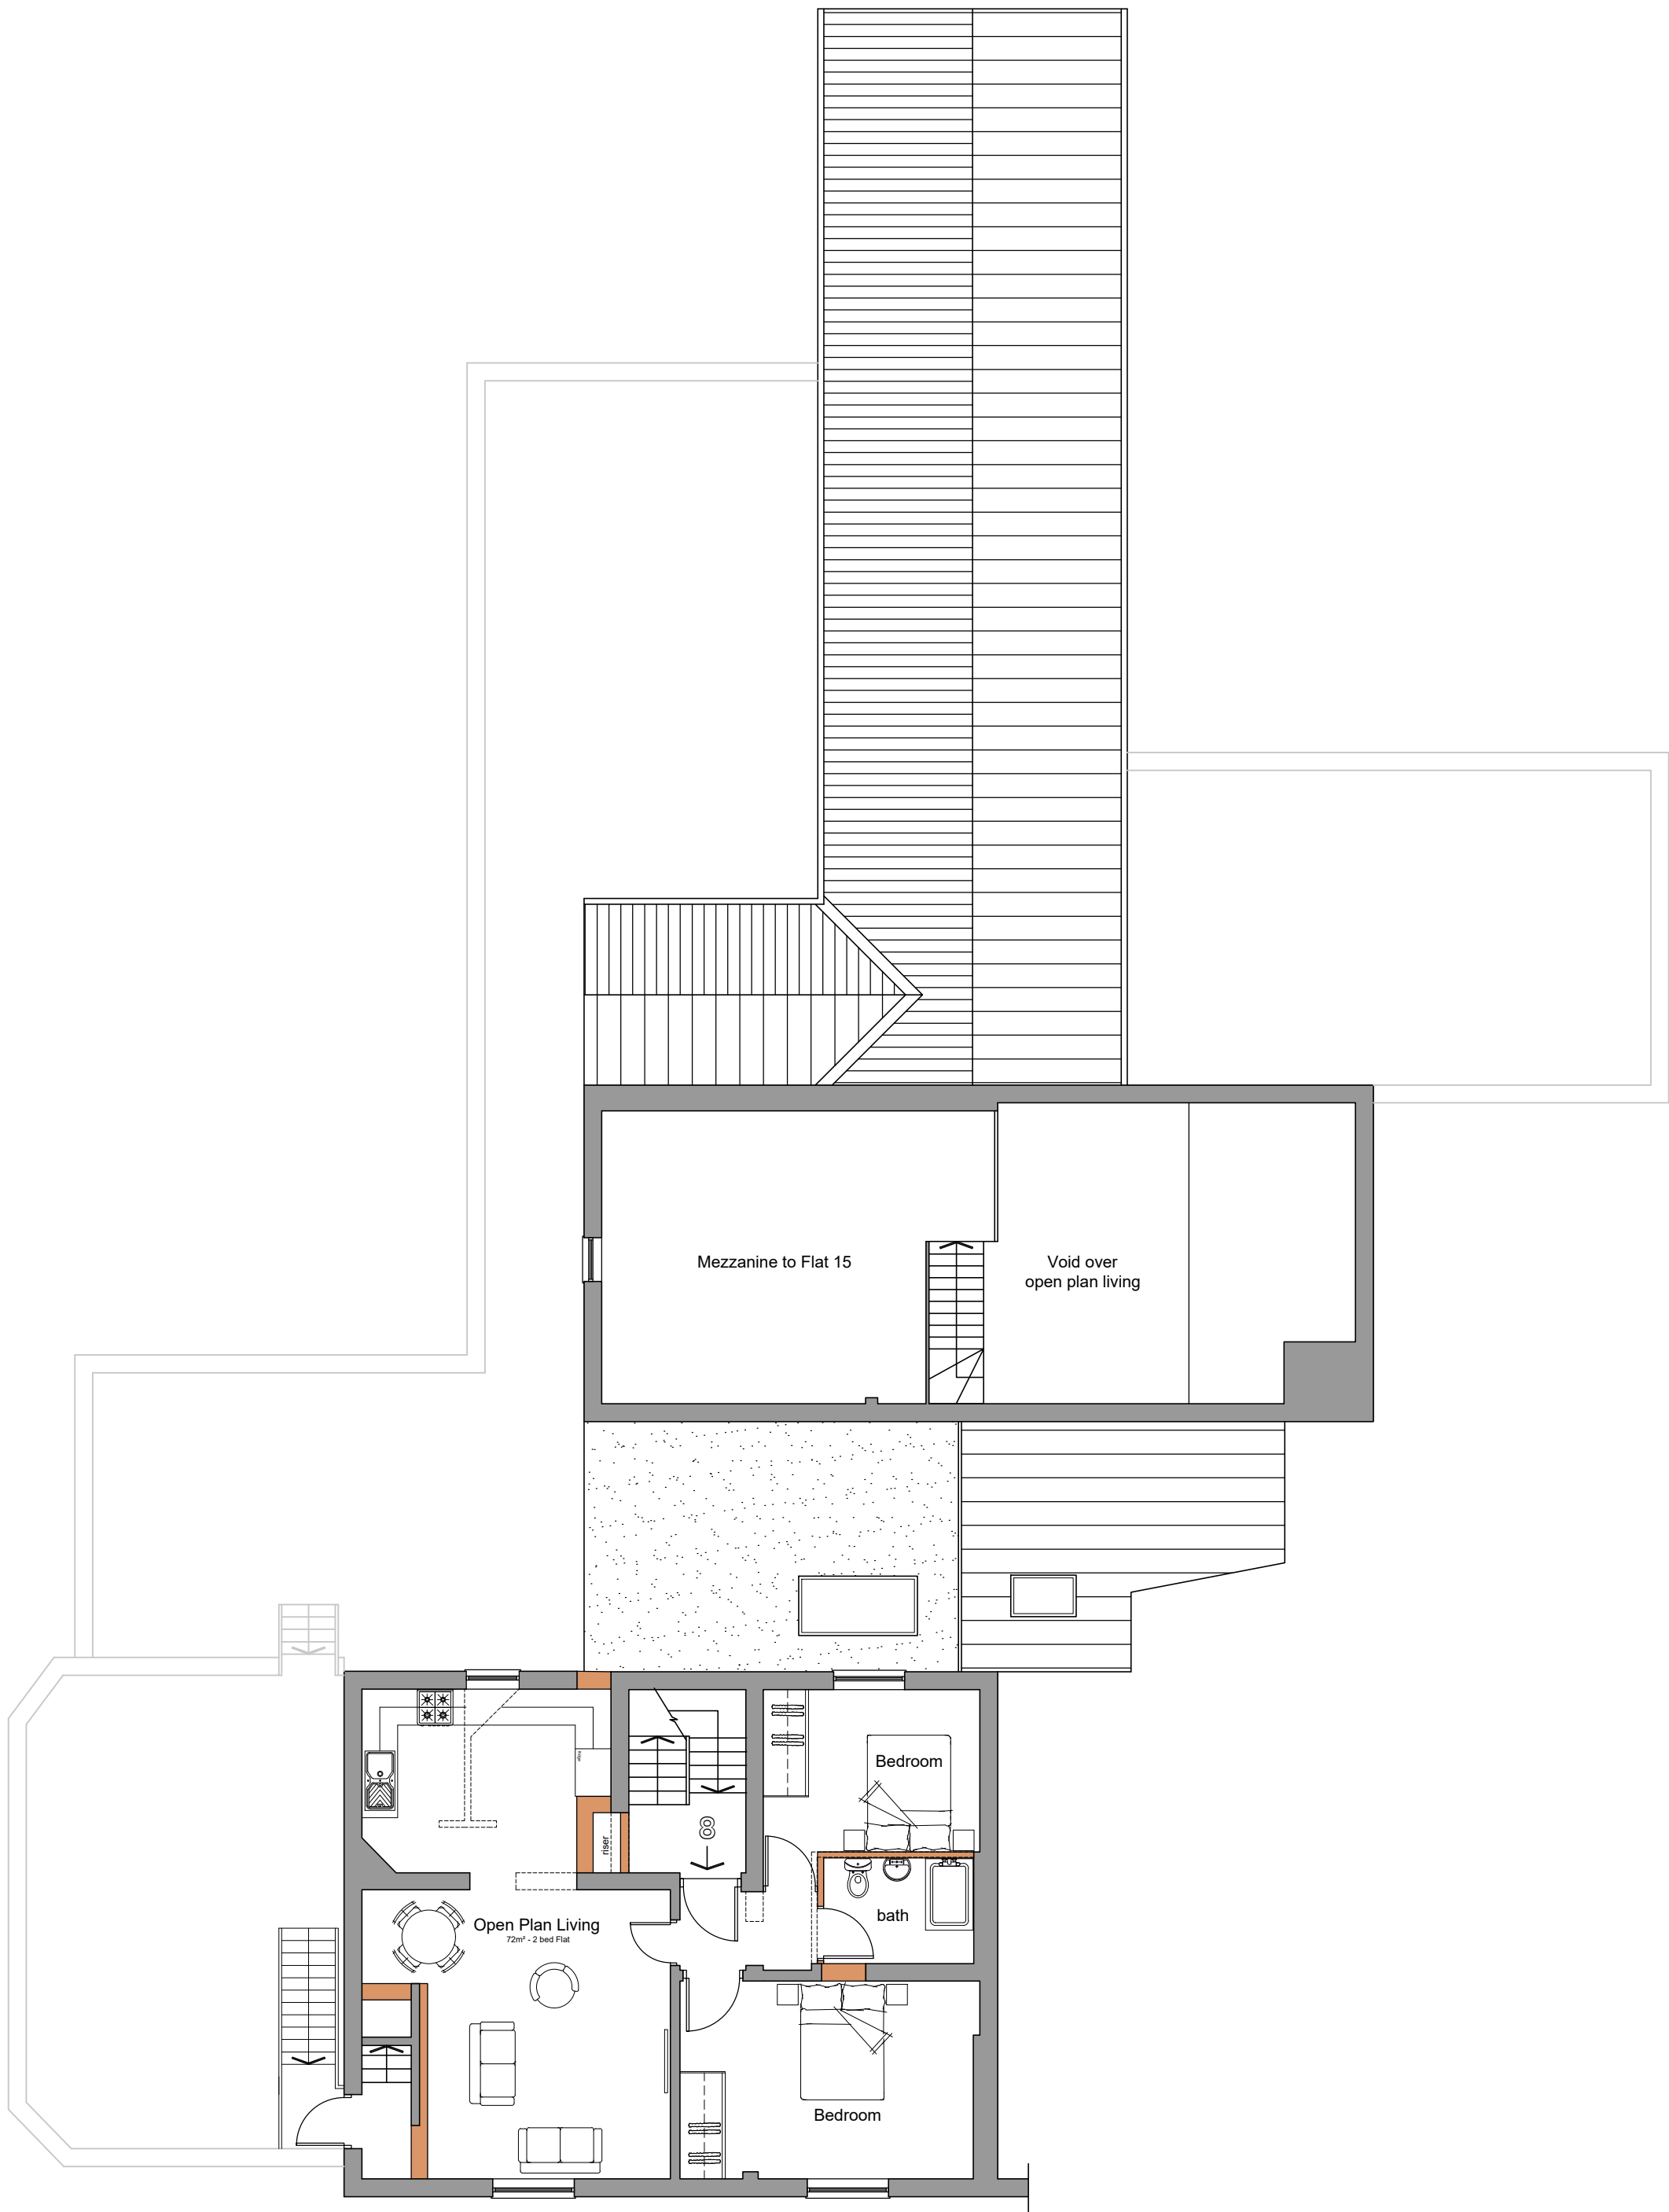

Second Floor Plan
Scale 1:100

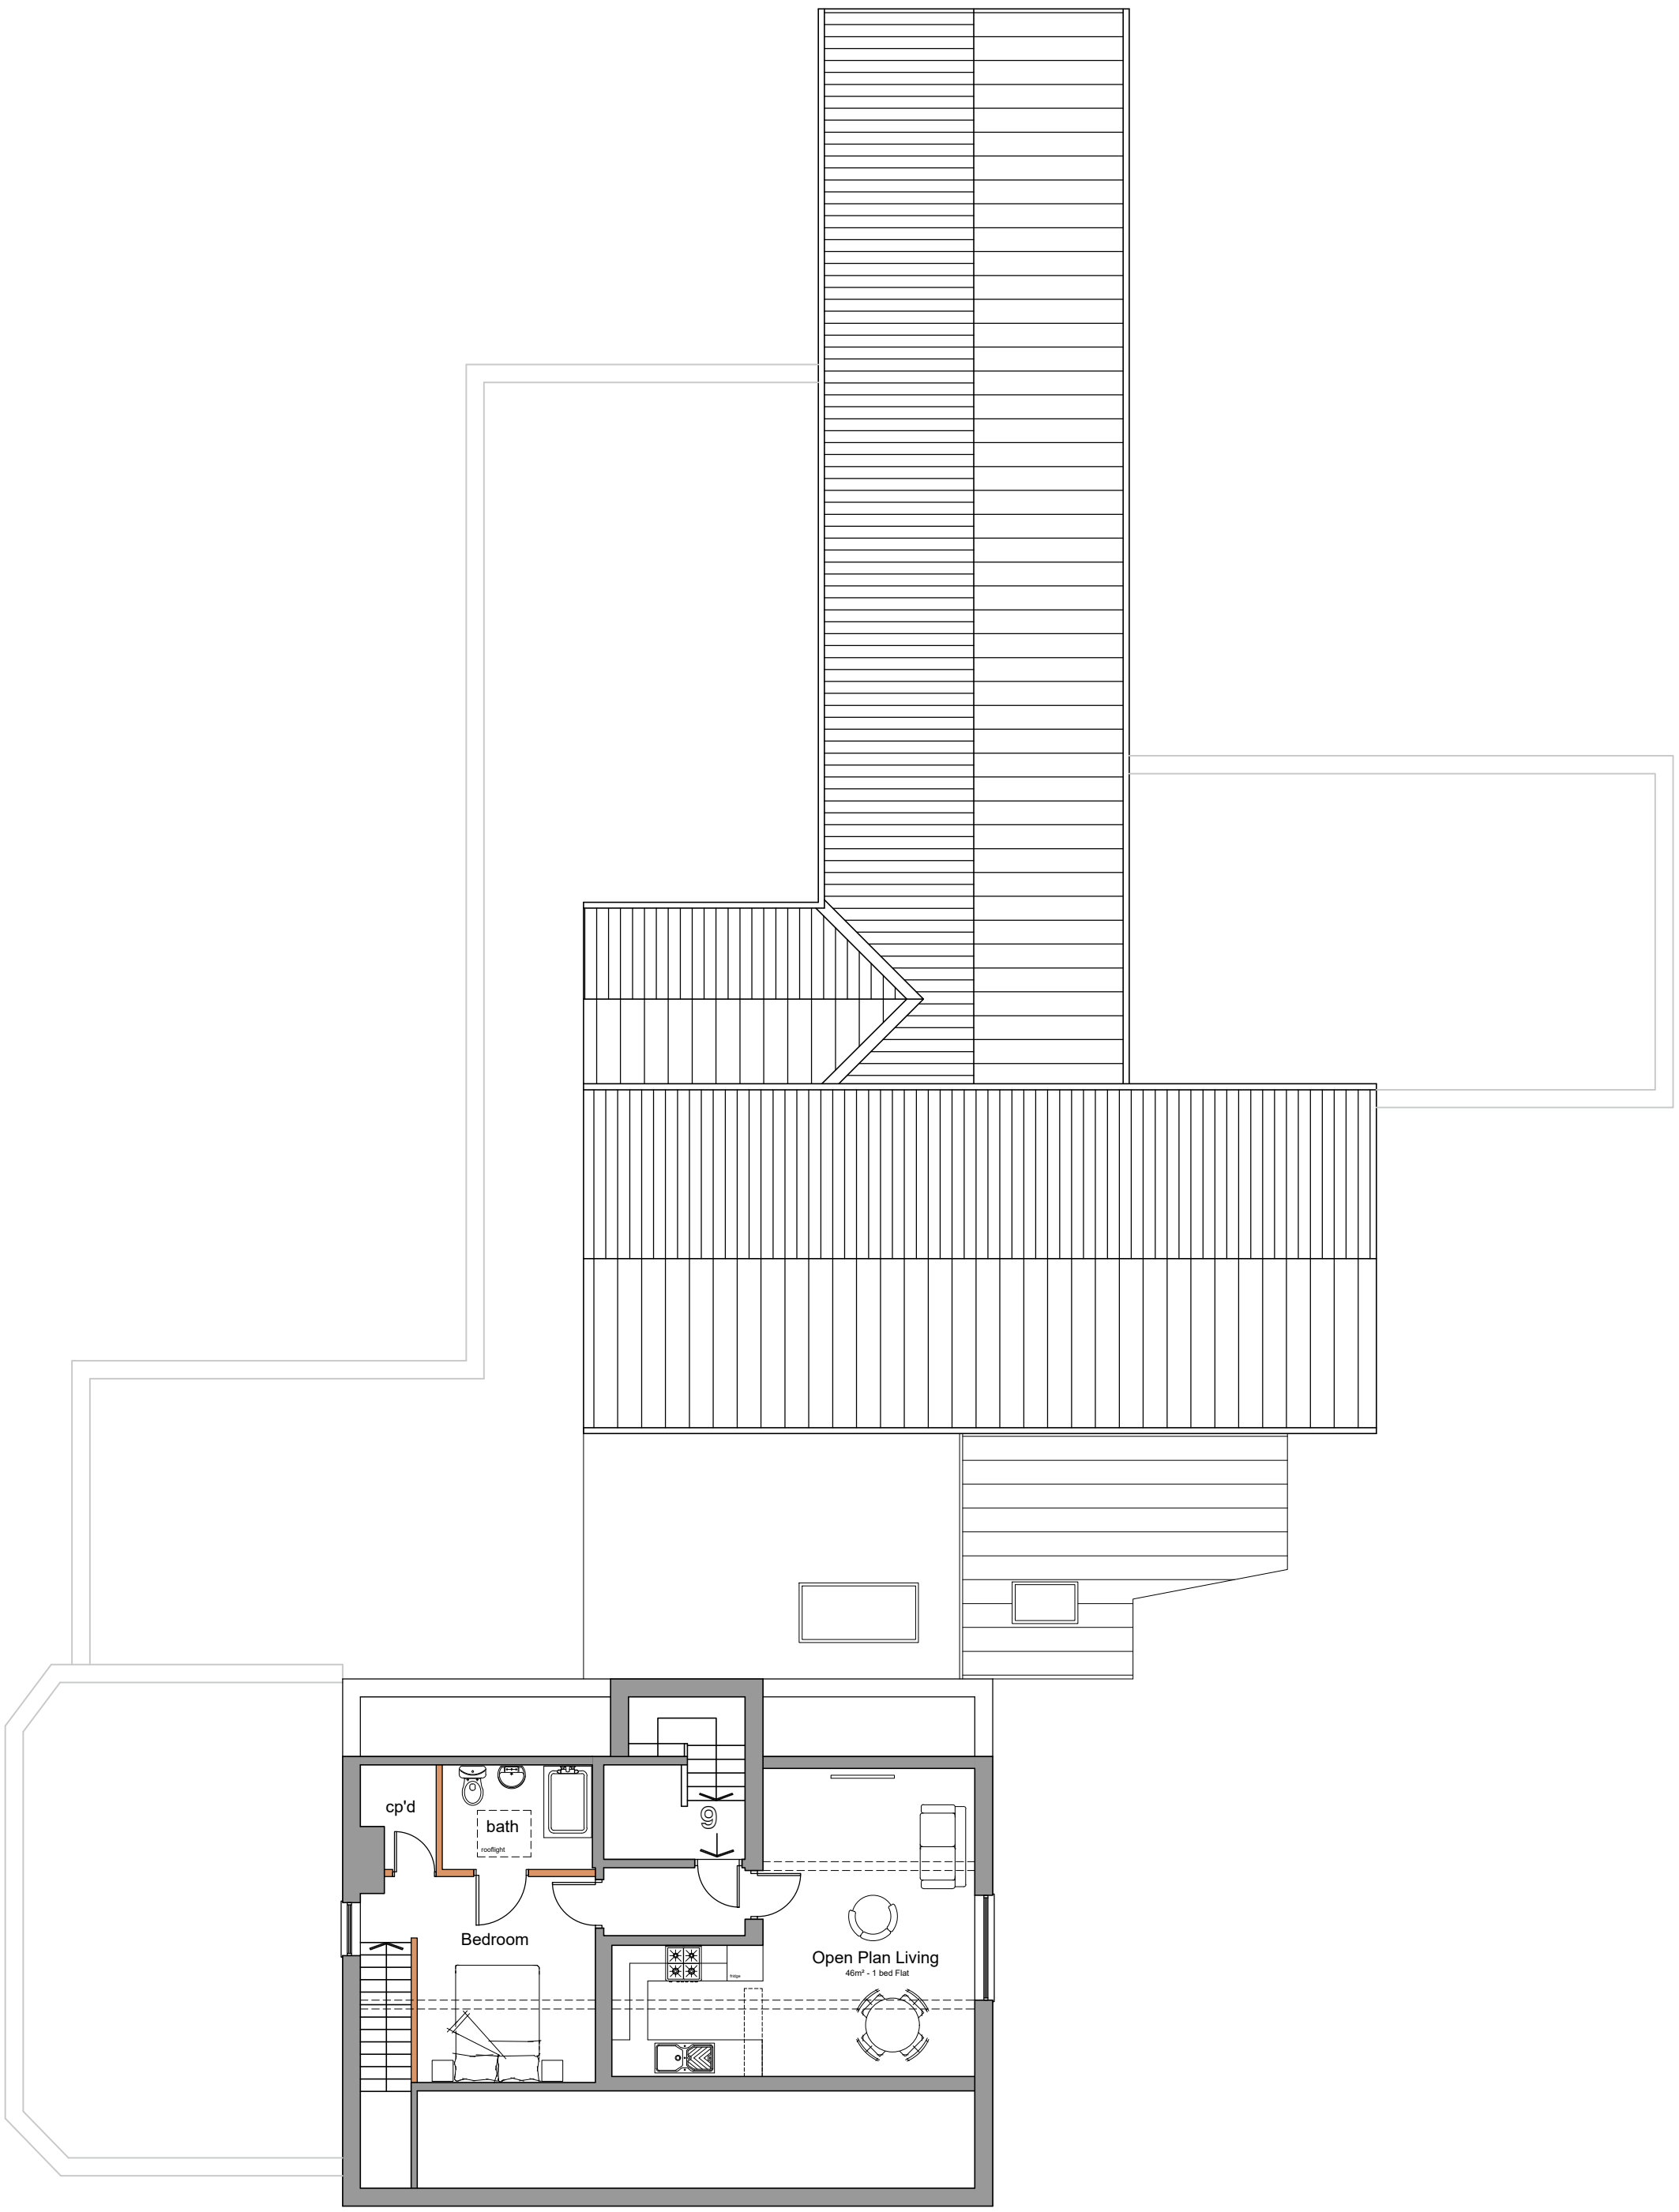

Third Floor Plan
Scale 1:100

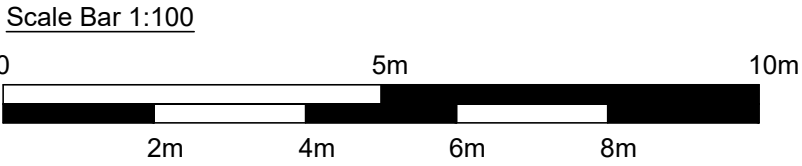

Schedule of Accommodation

		sq.m	sq.ft
Ground Floor			
Flat One	- 2 bed	68	732
Flat Two	- 2 bed	65	700
Flat Three	- 1 bed	45	484
Flat Four	- 2 bed	54	581
Flat Five	- 2 bed	69	743
Flat Six	- 2 bed	64	689
First Floor			
Flat Seven	- 2 bed	52	560
Flat Ten	- 2 bed	49	527
Flat Eleven	- 1 bed	40	431
Flat Twelve	- 2 bed	51	549
Flat Thirteen	- 2 bed	58	624
Second Floor			
Flat Nine	- 2 bed	72	775
Third Floor			
Flat Ten	- 1 bed	46	495

- Legend
- Dashed lines indicate walls to be demolished
 - Indicates proposed new walls

STATUS

Planning Application

Wilson Architects Ltd.
84 Grantham Road, Waddington, Lincoln, LN5 9NT
07914 177 321
adam@wilsonarchitects.co.uk
www.wilsonarchitects.co.uk
Registered company no: 11809541

CLIENT

AH Group Ltd

PROJECT

Proposed Development to
The Castle Hotel, Hatton

TITLE

Proposed Second and Third Floor
Plans

SCALE

1:100 @ A1

DRAWING NUMBER

18018-P-103

REV

A