




Side Elevation
Scale 1:50



Front Elevation
Scale 1:50

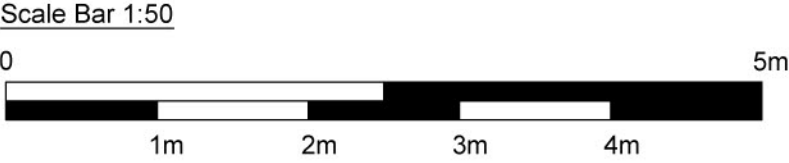

STATUS		Planning Application	
		Wilson Architects Ltd. 84 Grantham Road, Waddington, Lincoln, LN5 9NT 07914 177 321 adam@wilsonarchitects.co.uk www.wilsonarchitects.co.uk Registered company no 11000481	
CLIENT		AH Group Ltd	
PROJECT		Proposed Development to The Castle Hotel, Hatton	
TITLE		Proposed Front and Side Elevations	
SCALE		1:50 @ A1	
DRAWING NUMBER		18018-P-104	REV .