


Schedule of Accommodation

		sq.m	sq.ft
Ground Floor			
Flat One	- 2 bed	68	732
Flat Two	- 2 bed	65	700
Flat Three	- 1 bed	45	484
Flat Four	- 2 bed	54	581
Flat Five	- 2 bed	69	743
Flat Six	- 2 bed	64	689
First Floor			
Flat Seven	- 2 bed	52	560
Flat Ten	- 2 bed	49	527
Flat Eleven	- 1 bed	40	431
Flat Twelve	- 2 bed	51	549
Flat Thirteen	- 2 bed	58	624
Second Floor			
Flat Nine	- 2 bed	72	775
Third Floor			
Flat Ten	- 1 bed	46	495


Legend

----- Dashed lines indicate walls to be demolished


Indicates proposed new walls

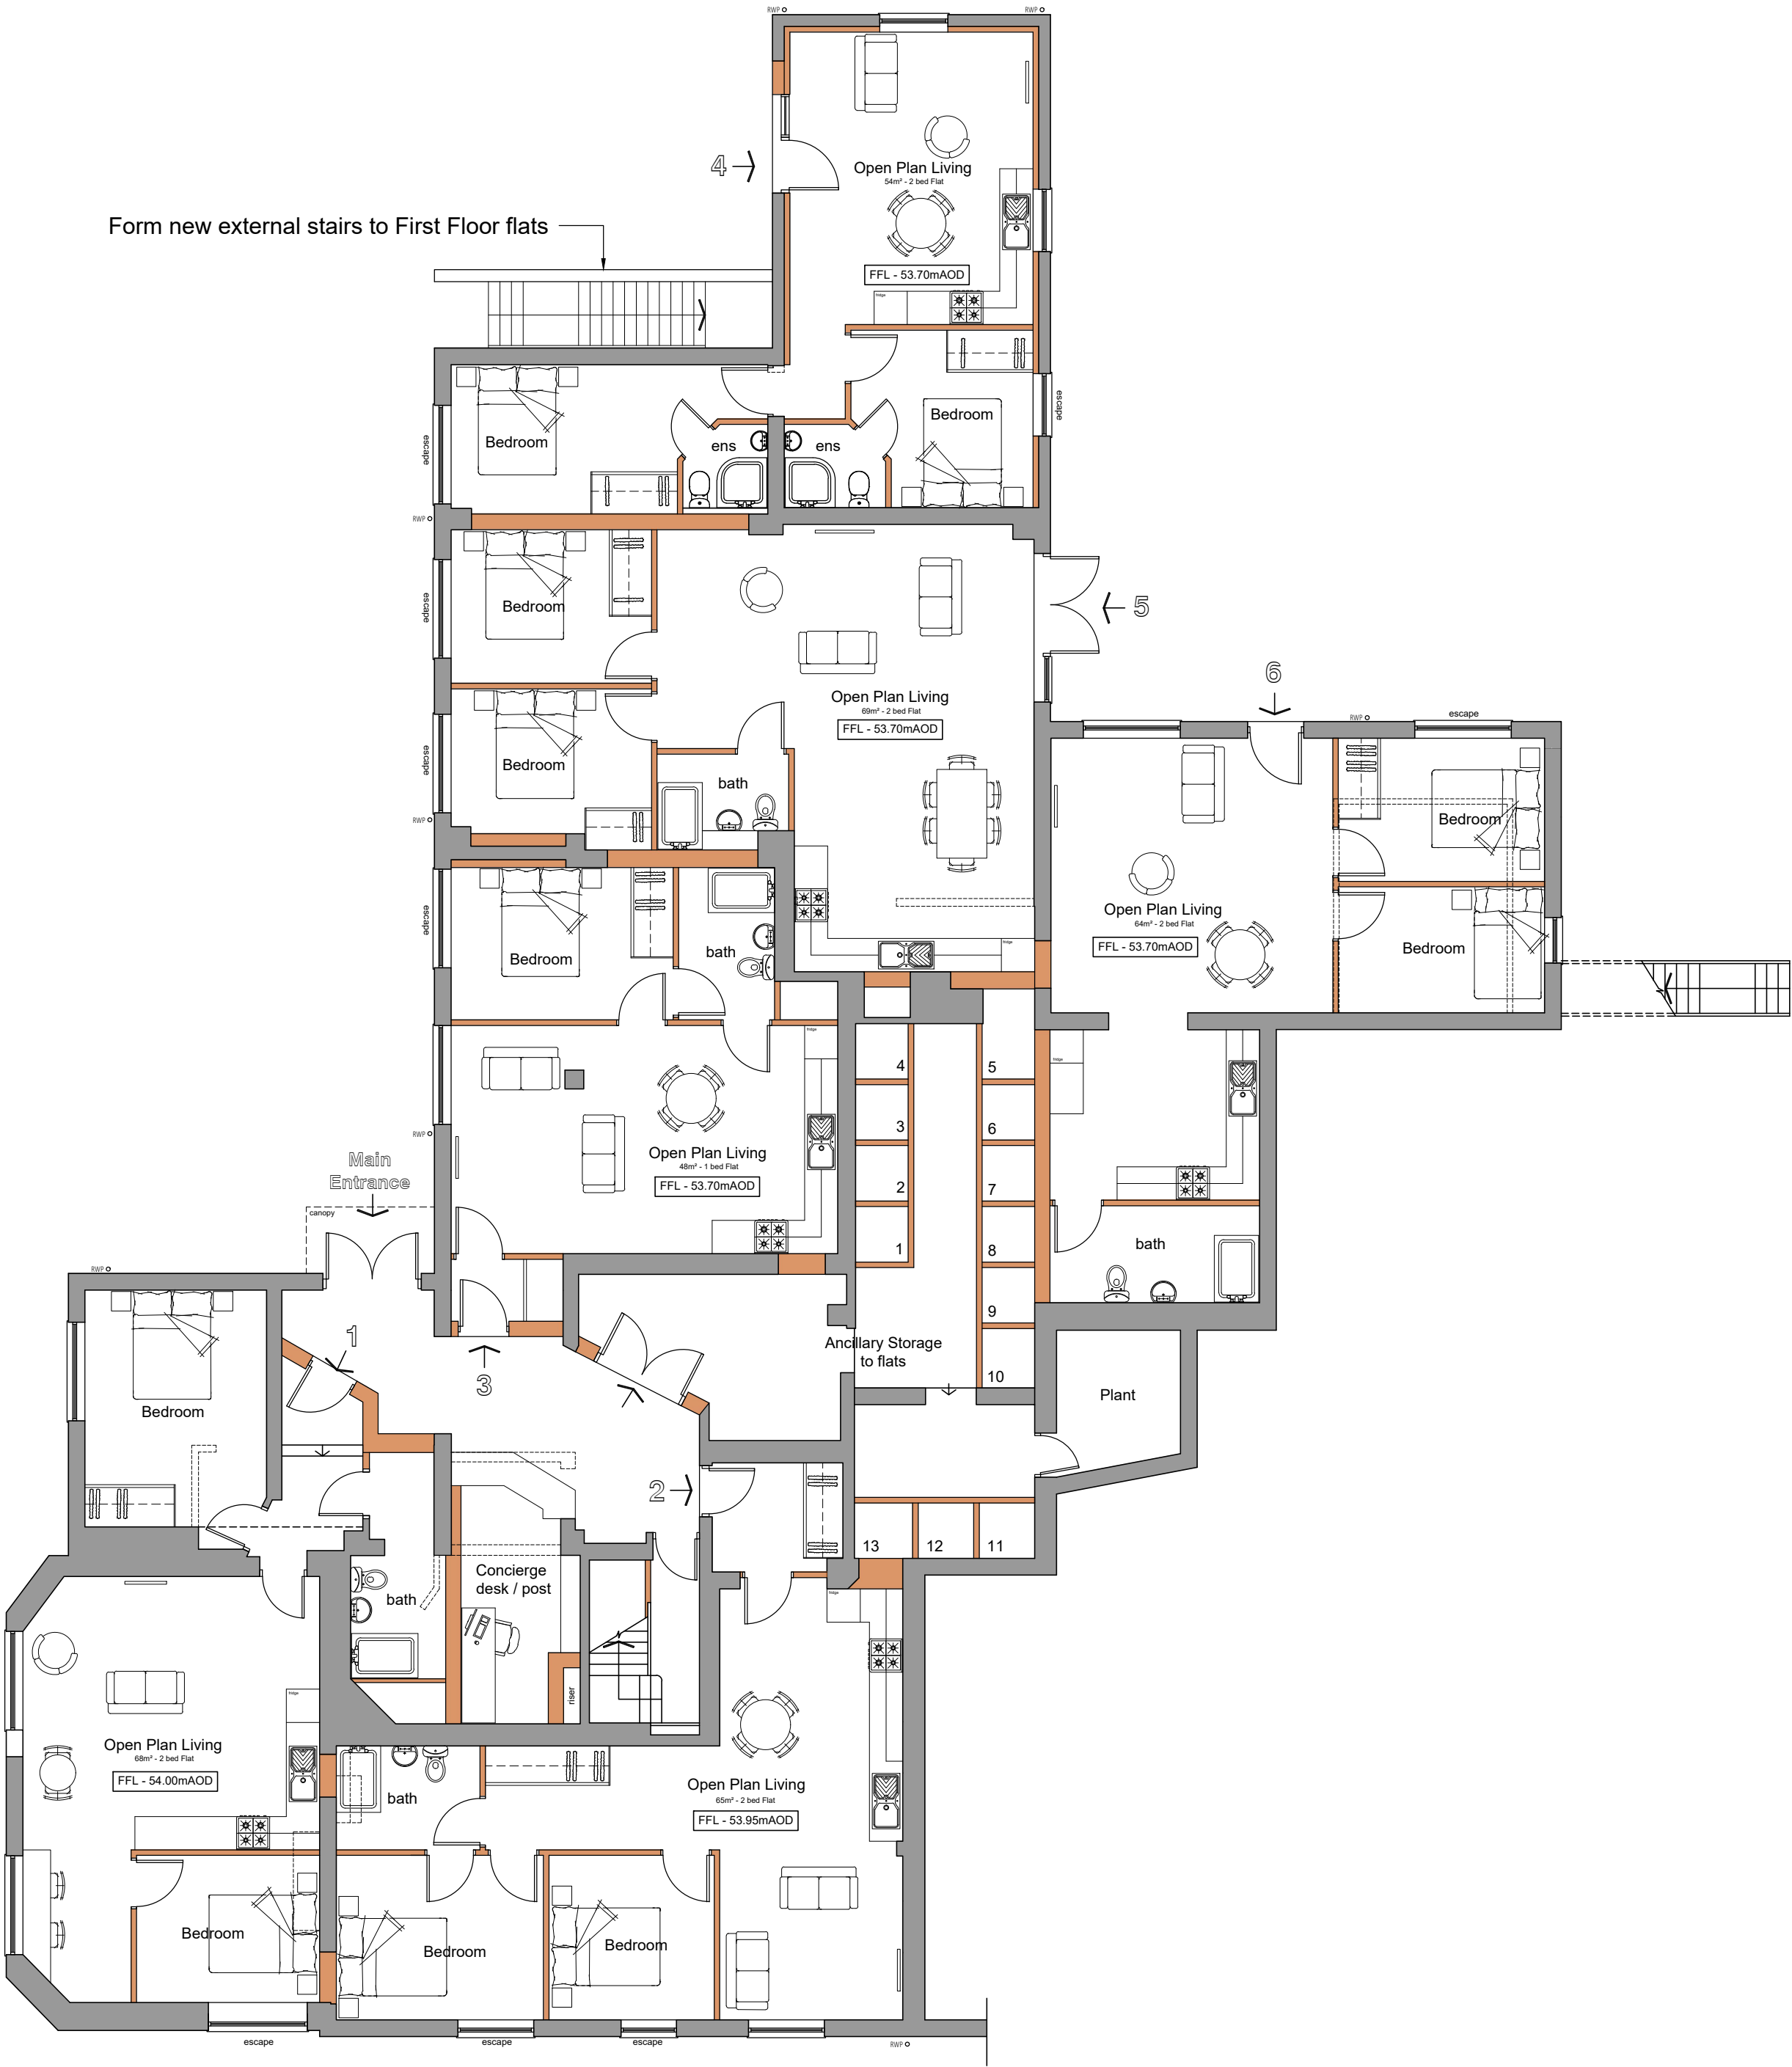

Ground Floor Plan
Scale 1:100

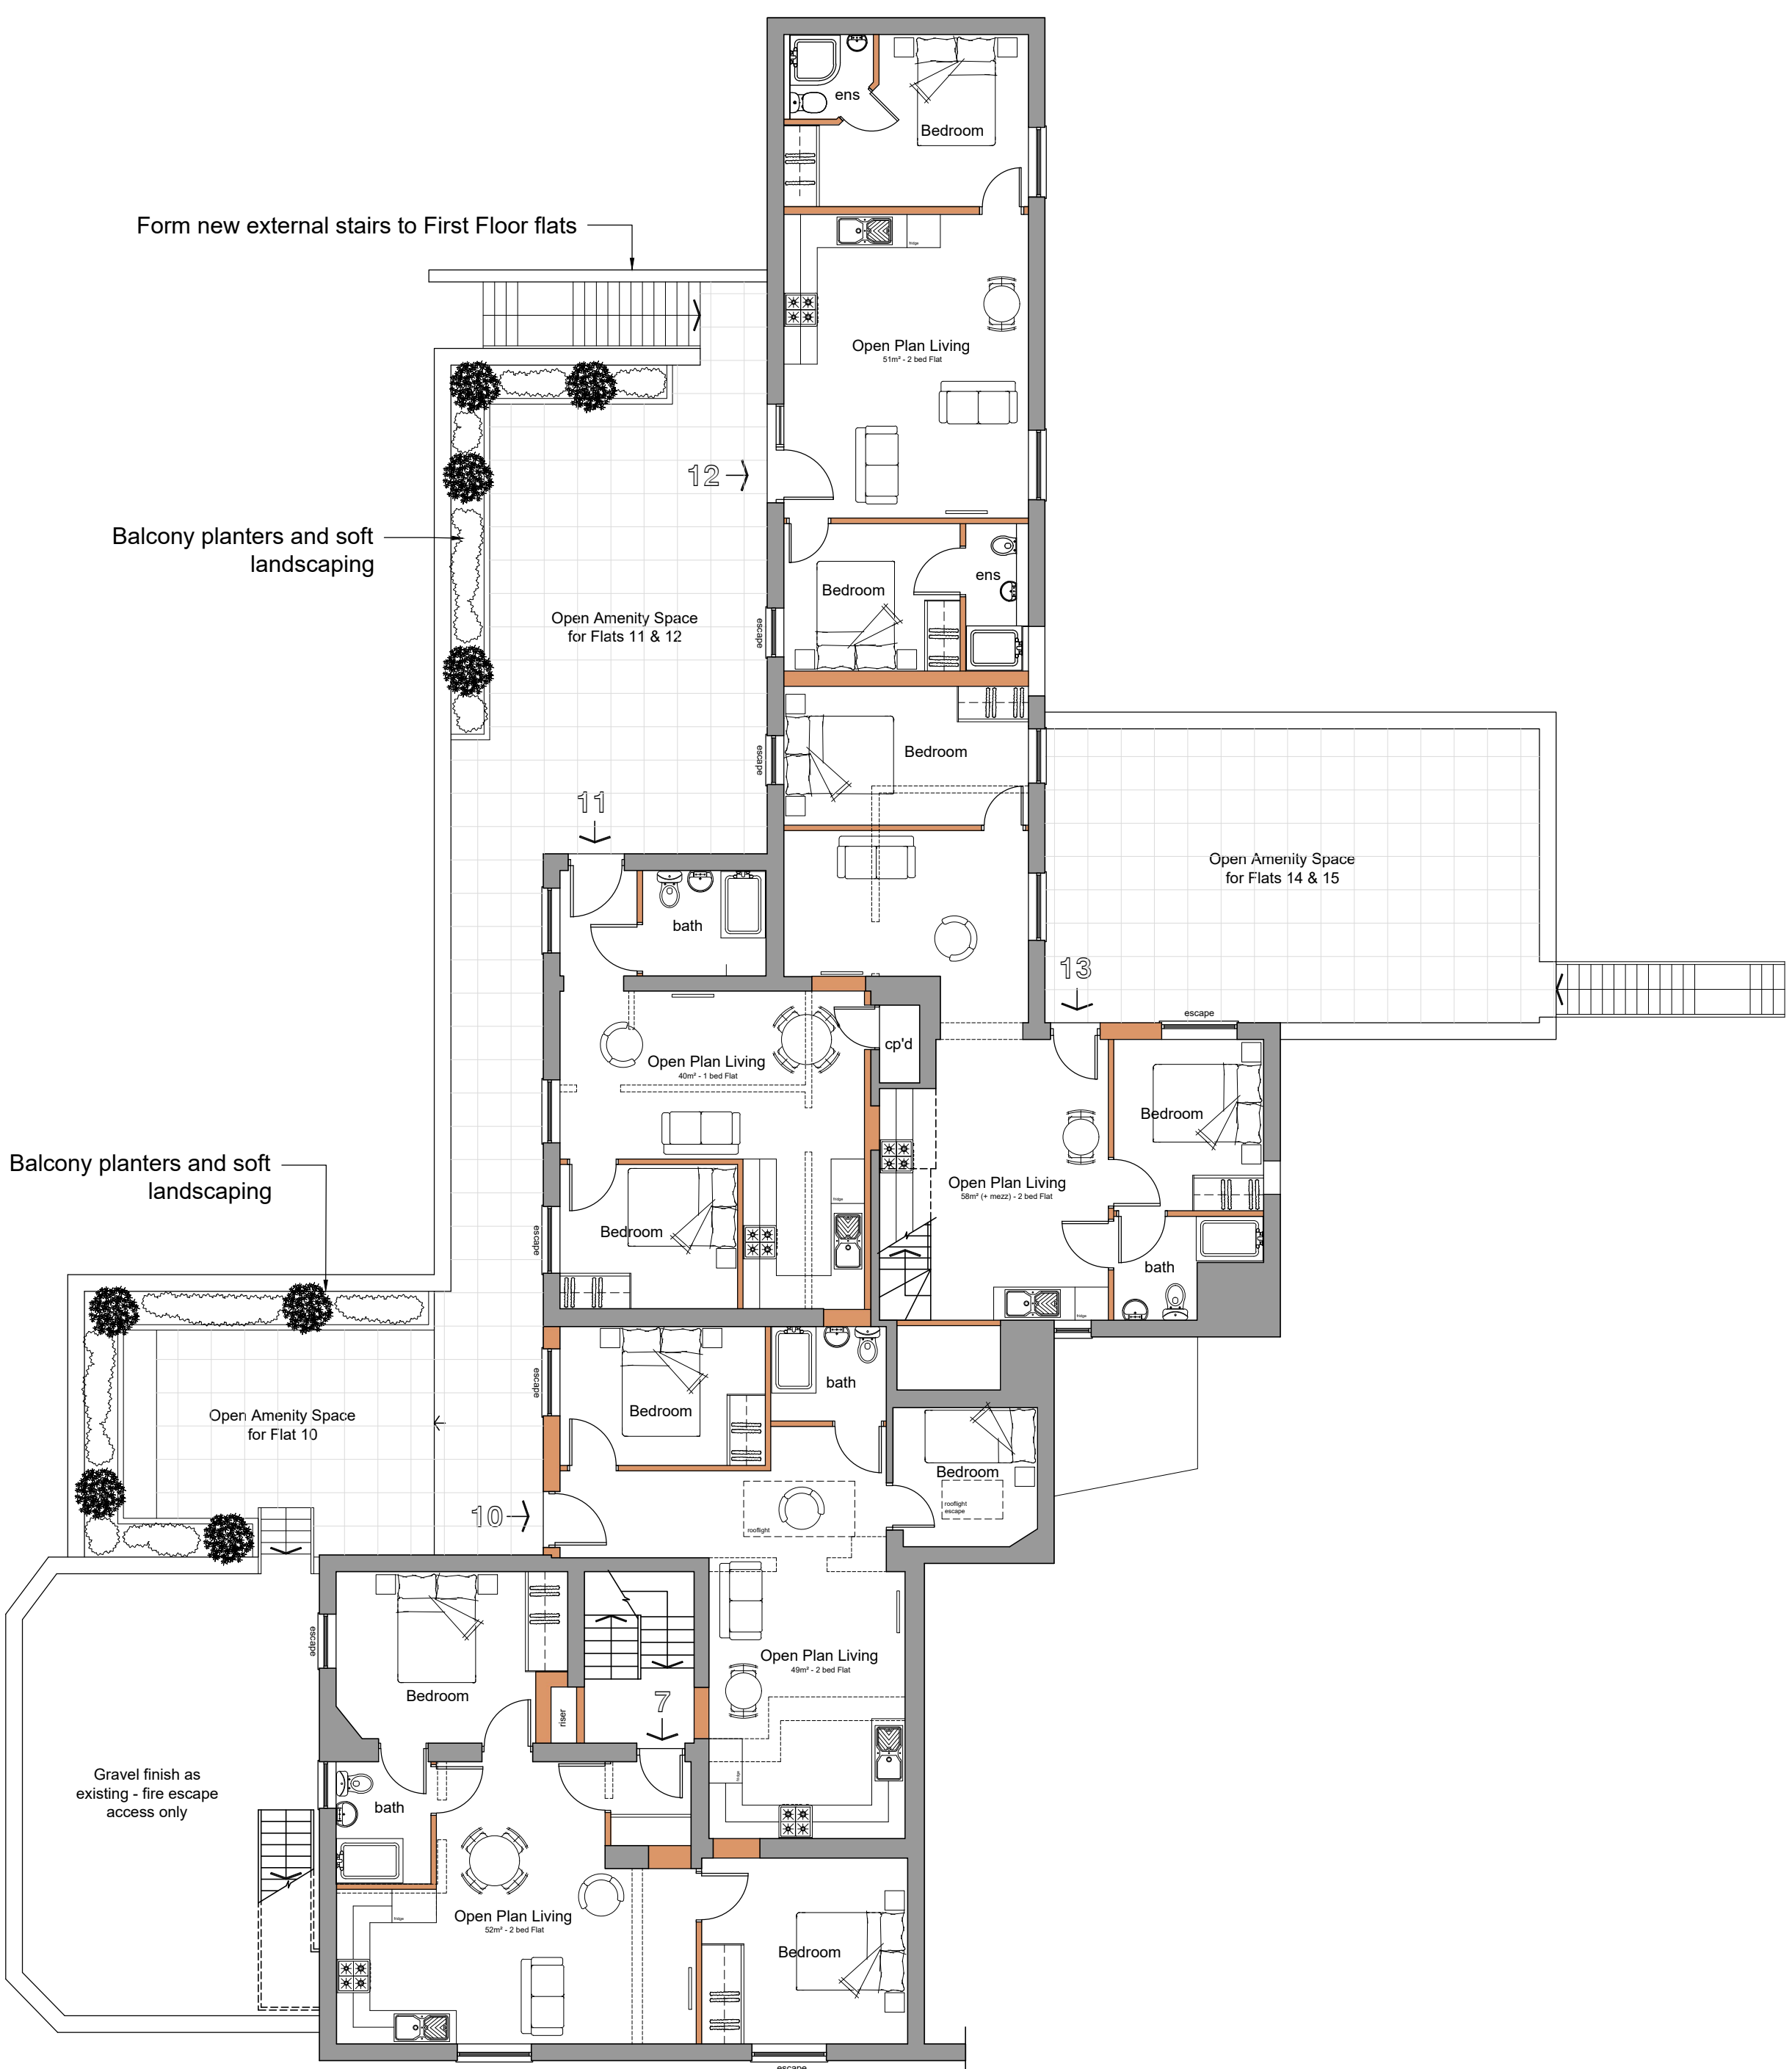

First Floor Plan
Scale 1:100

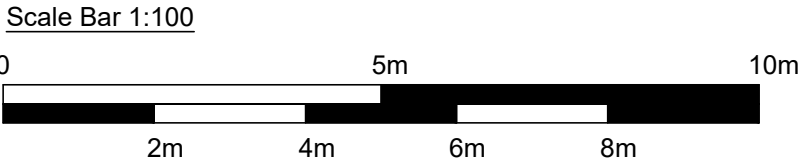

STATUS		Planning Application	
CLIENT		AH Group Ltd	
PROJECT		Proposed Development to The Castle Hotel, Hatton	
TITLE		Proposed Ground and First Floor Plans	
SCALE		1:100 @ A1	
DRAWING NUMBER		18018-P-102	
REV		B	