



NOTES


All dimensions must be checked on site and only scaled from this drawing for planning purposes only

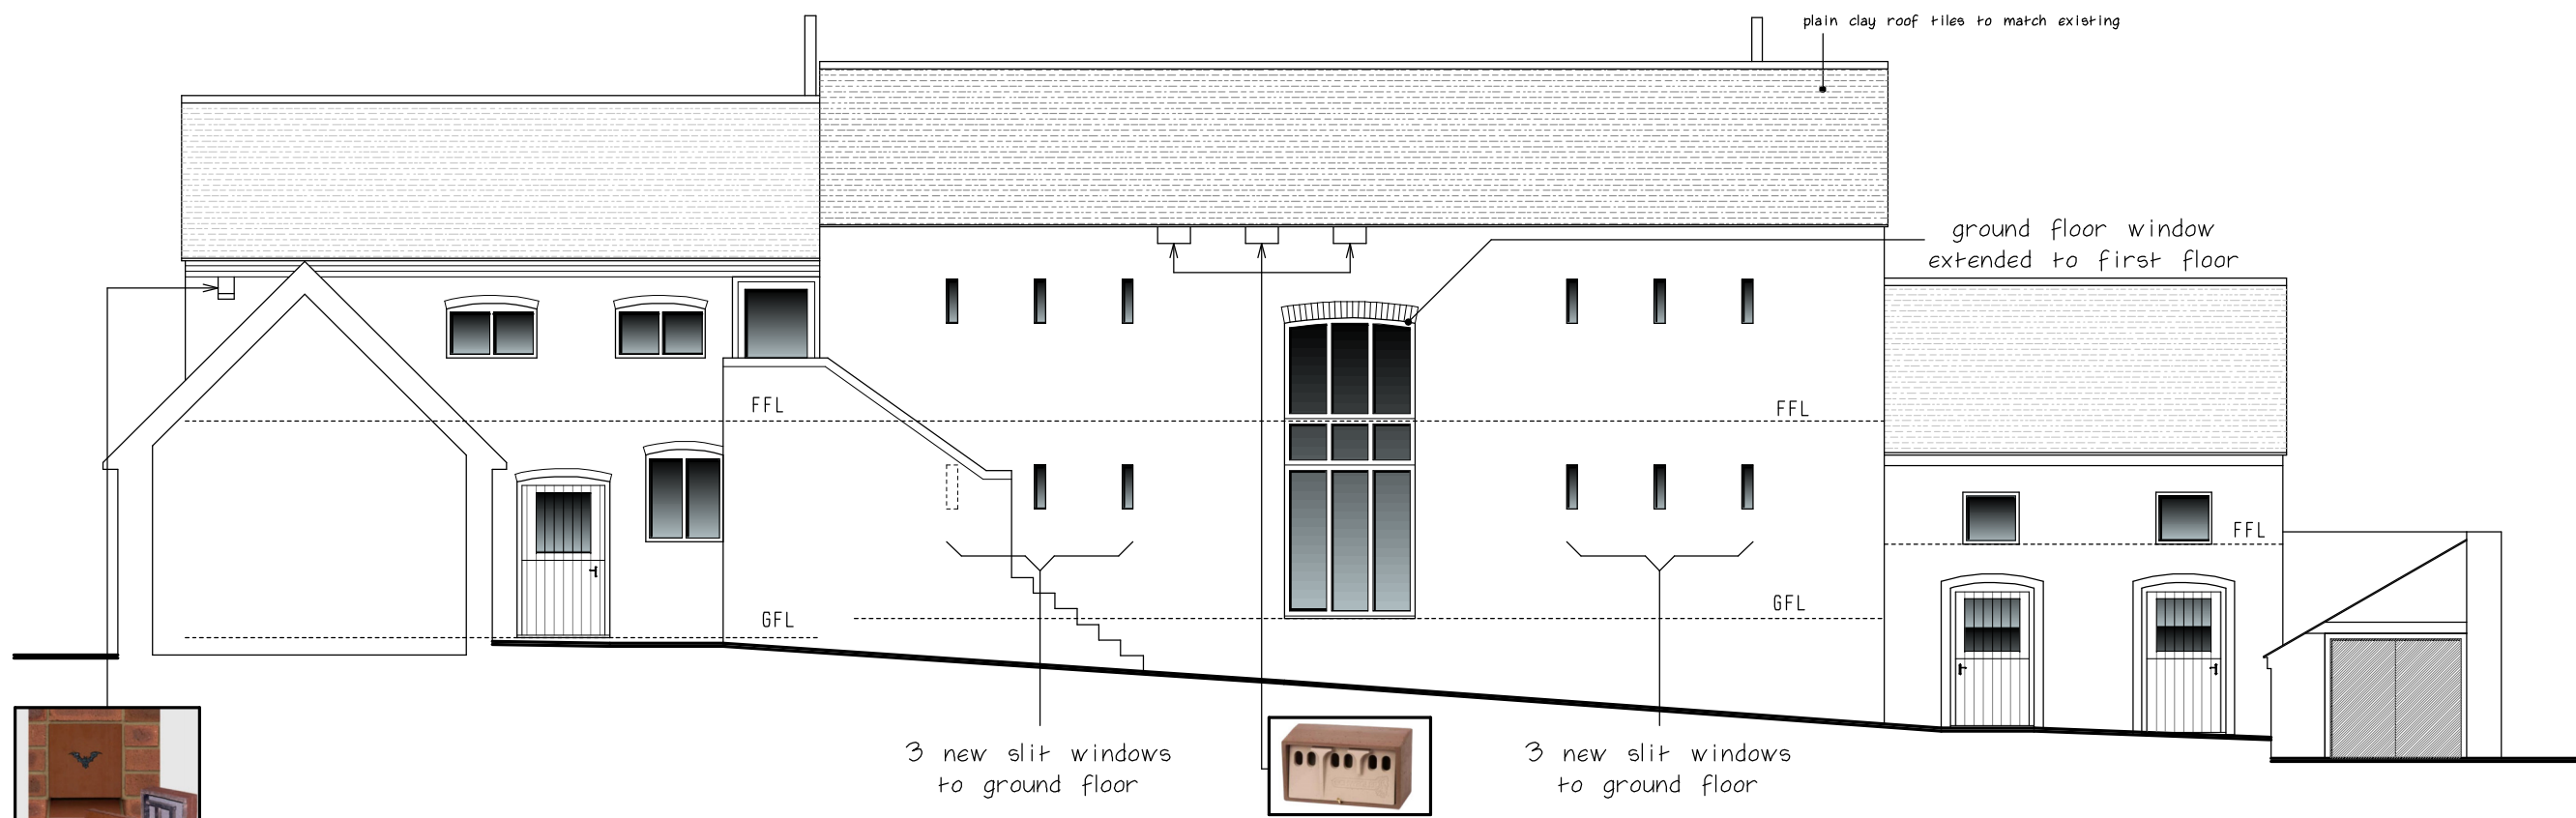


PROPOSED NORTH COURTYARD ELEVATION 1:100

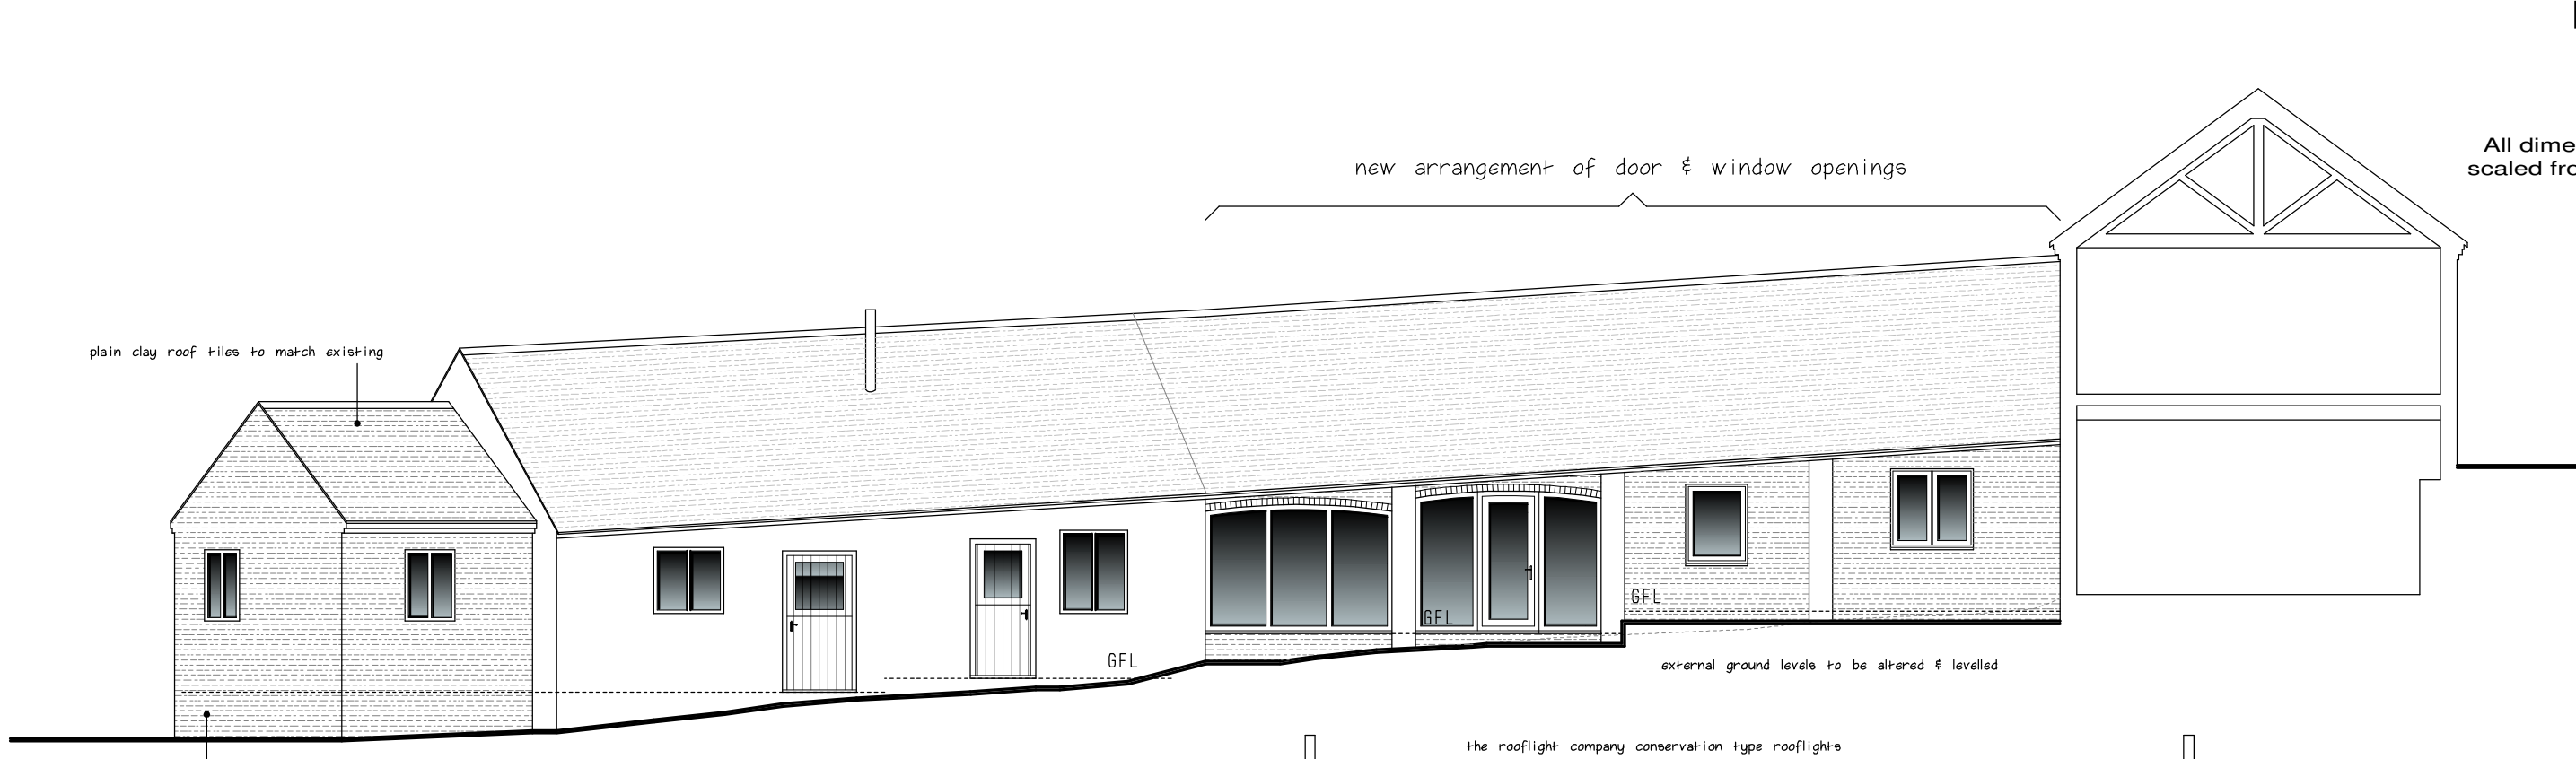


PROPOSED WEST COURTYARD ELEVATION 1:100

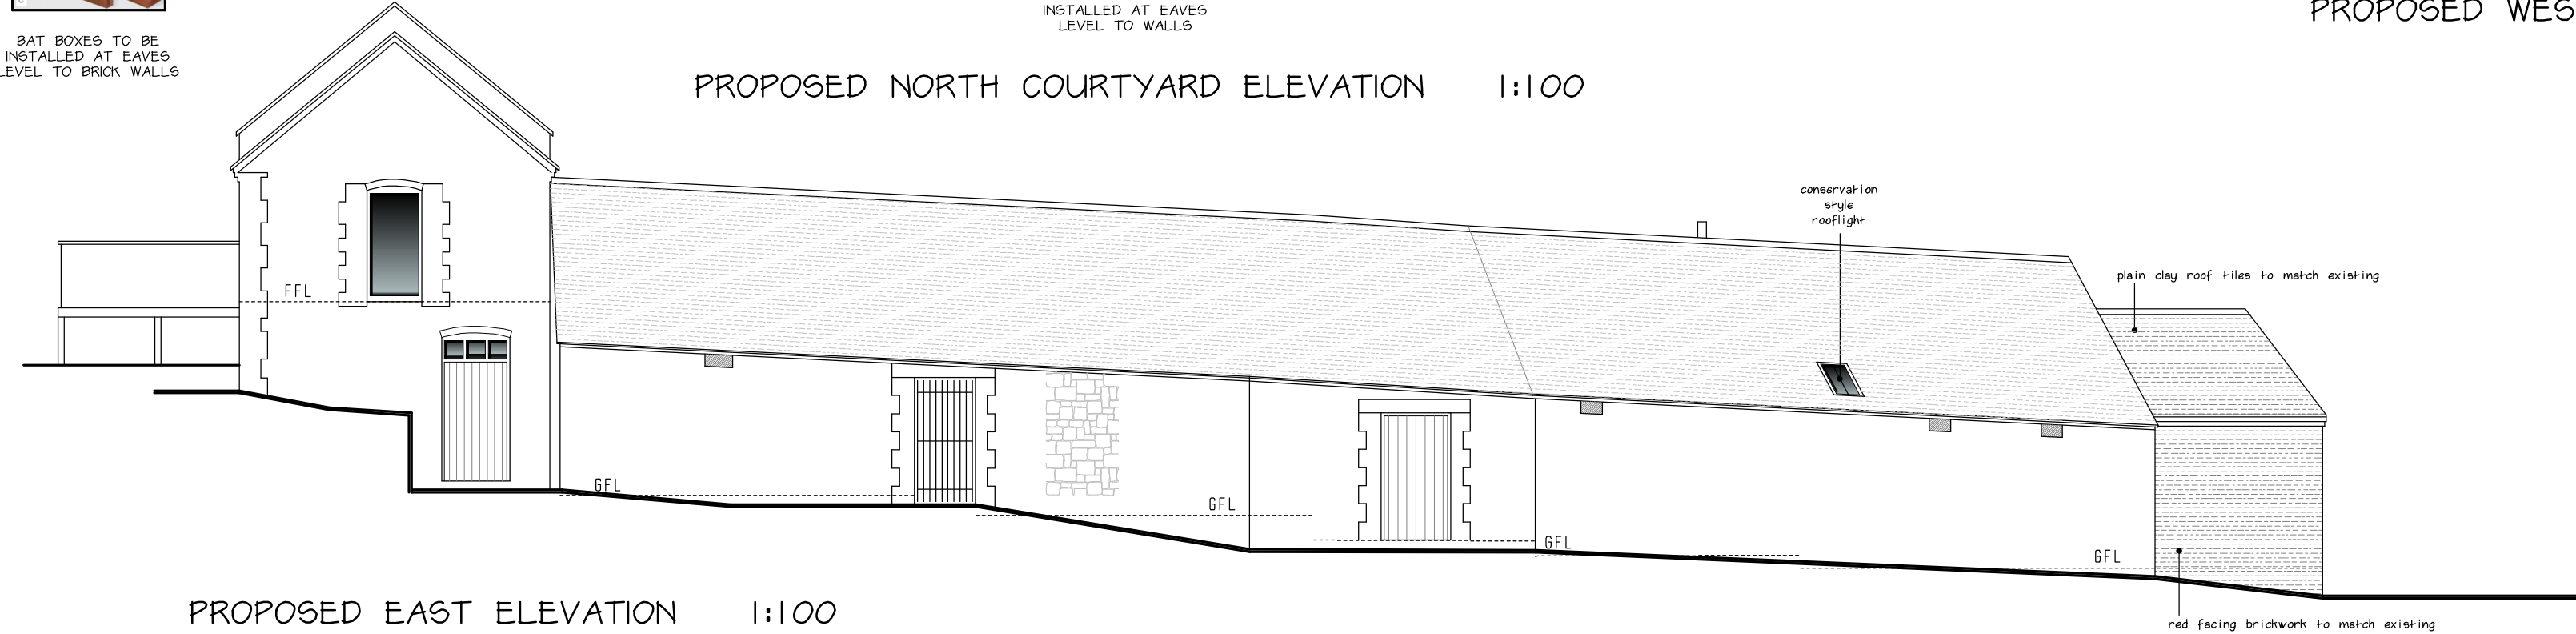

PROPOSED EAST ELEVATION 1:100

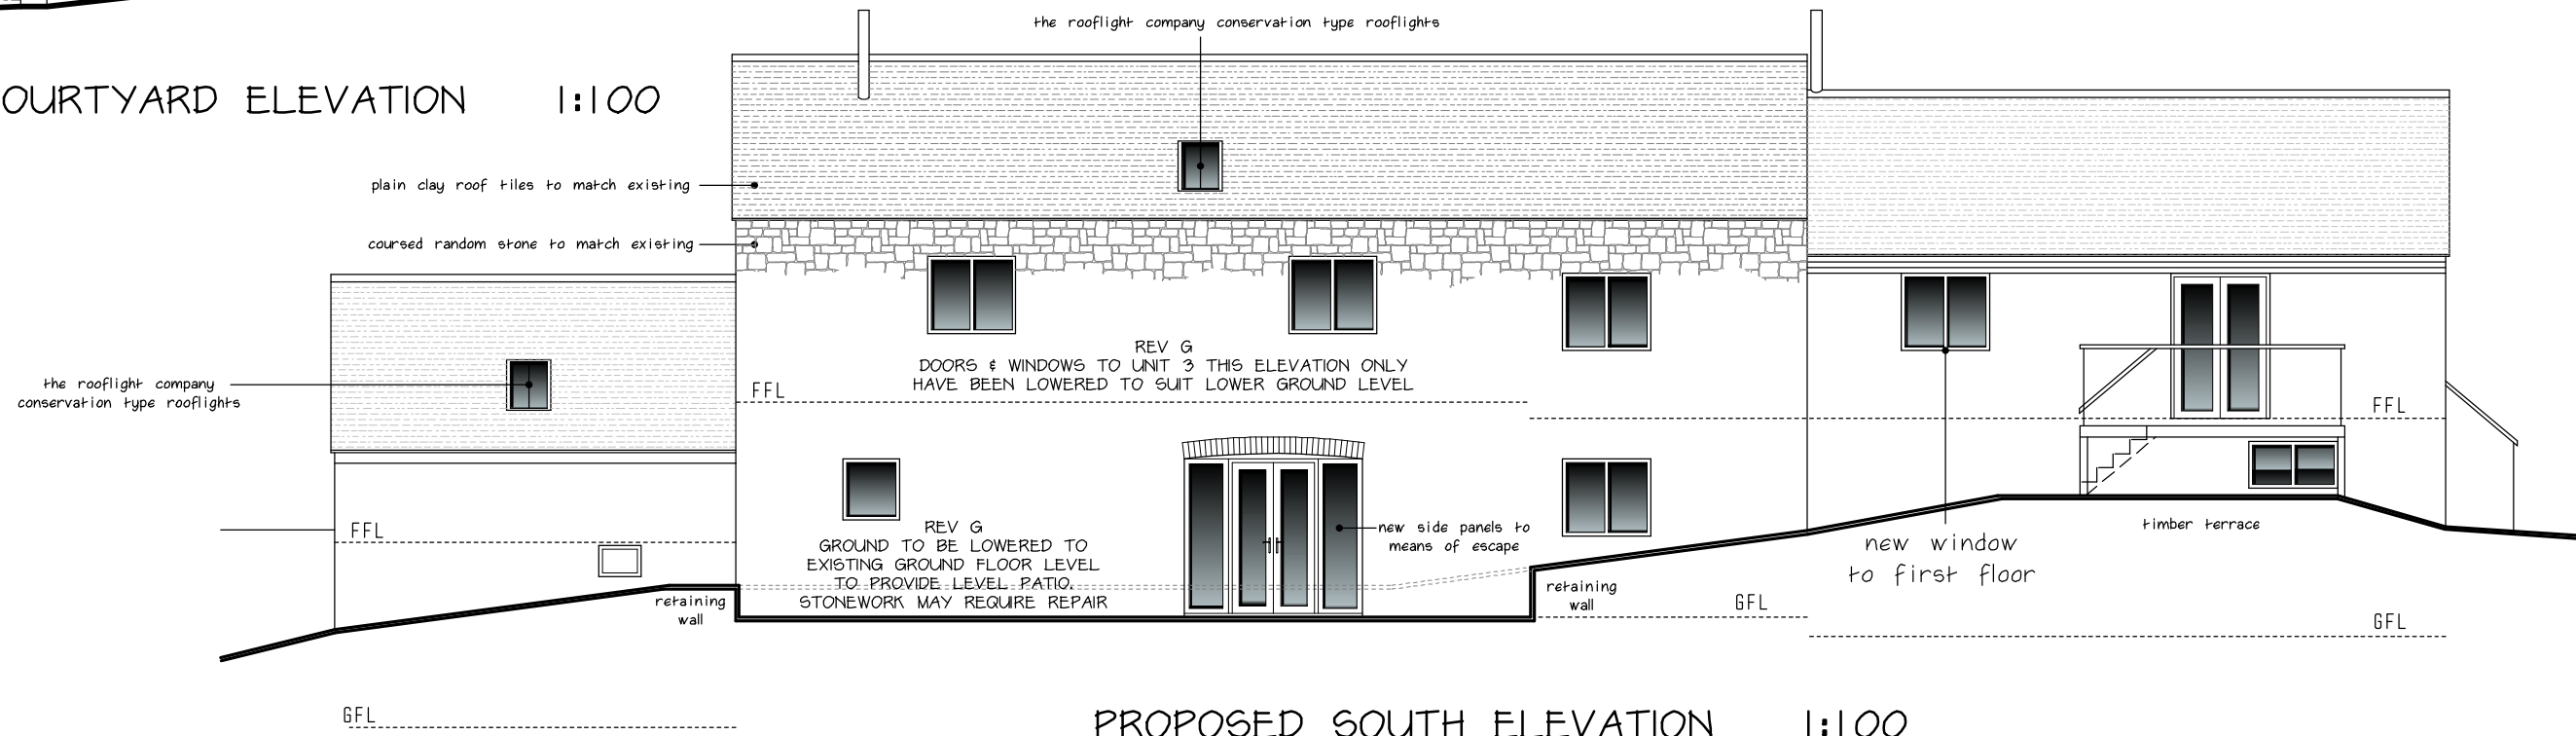


PROPOSED SOUTH ELEVATION 1:100

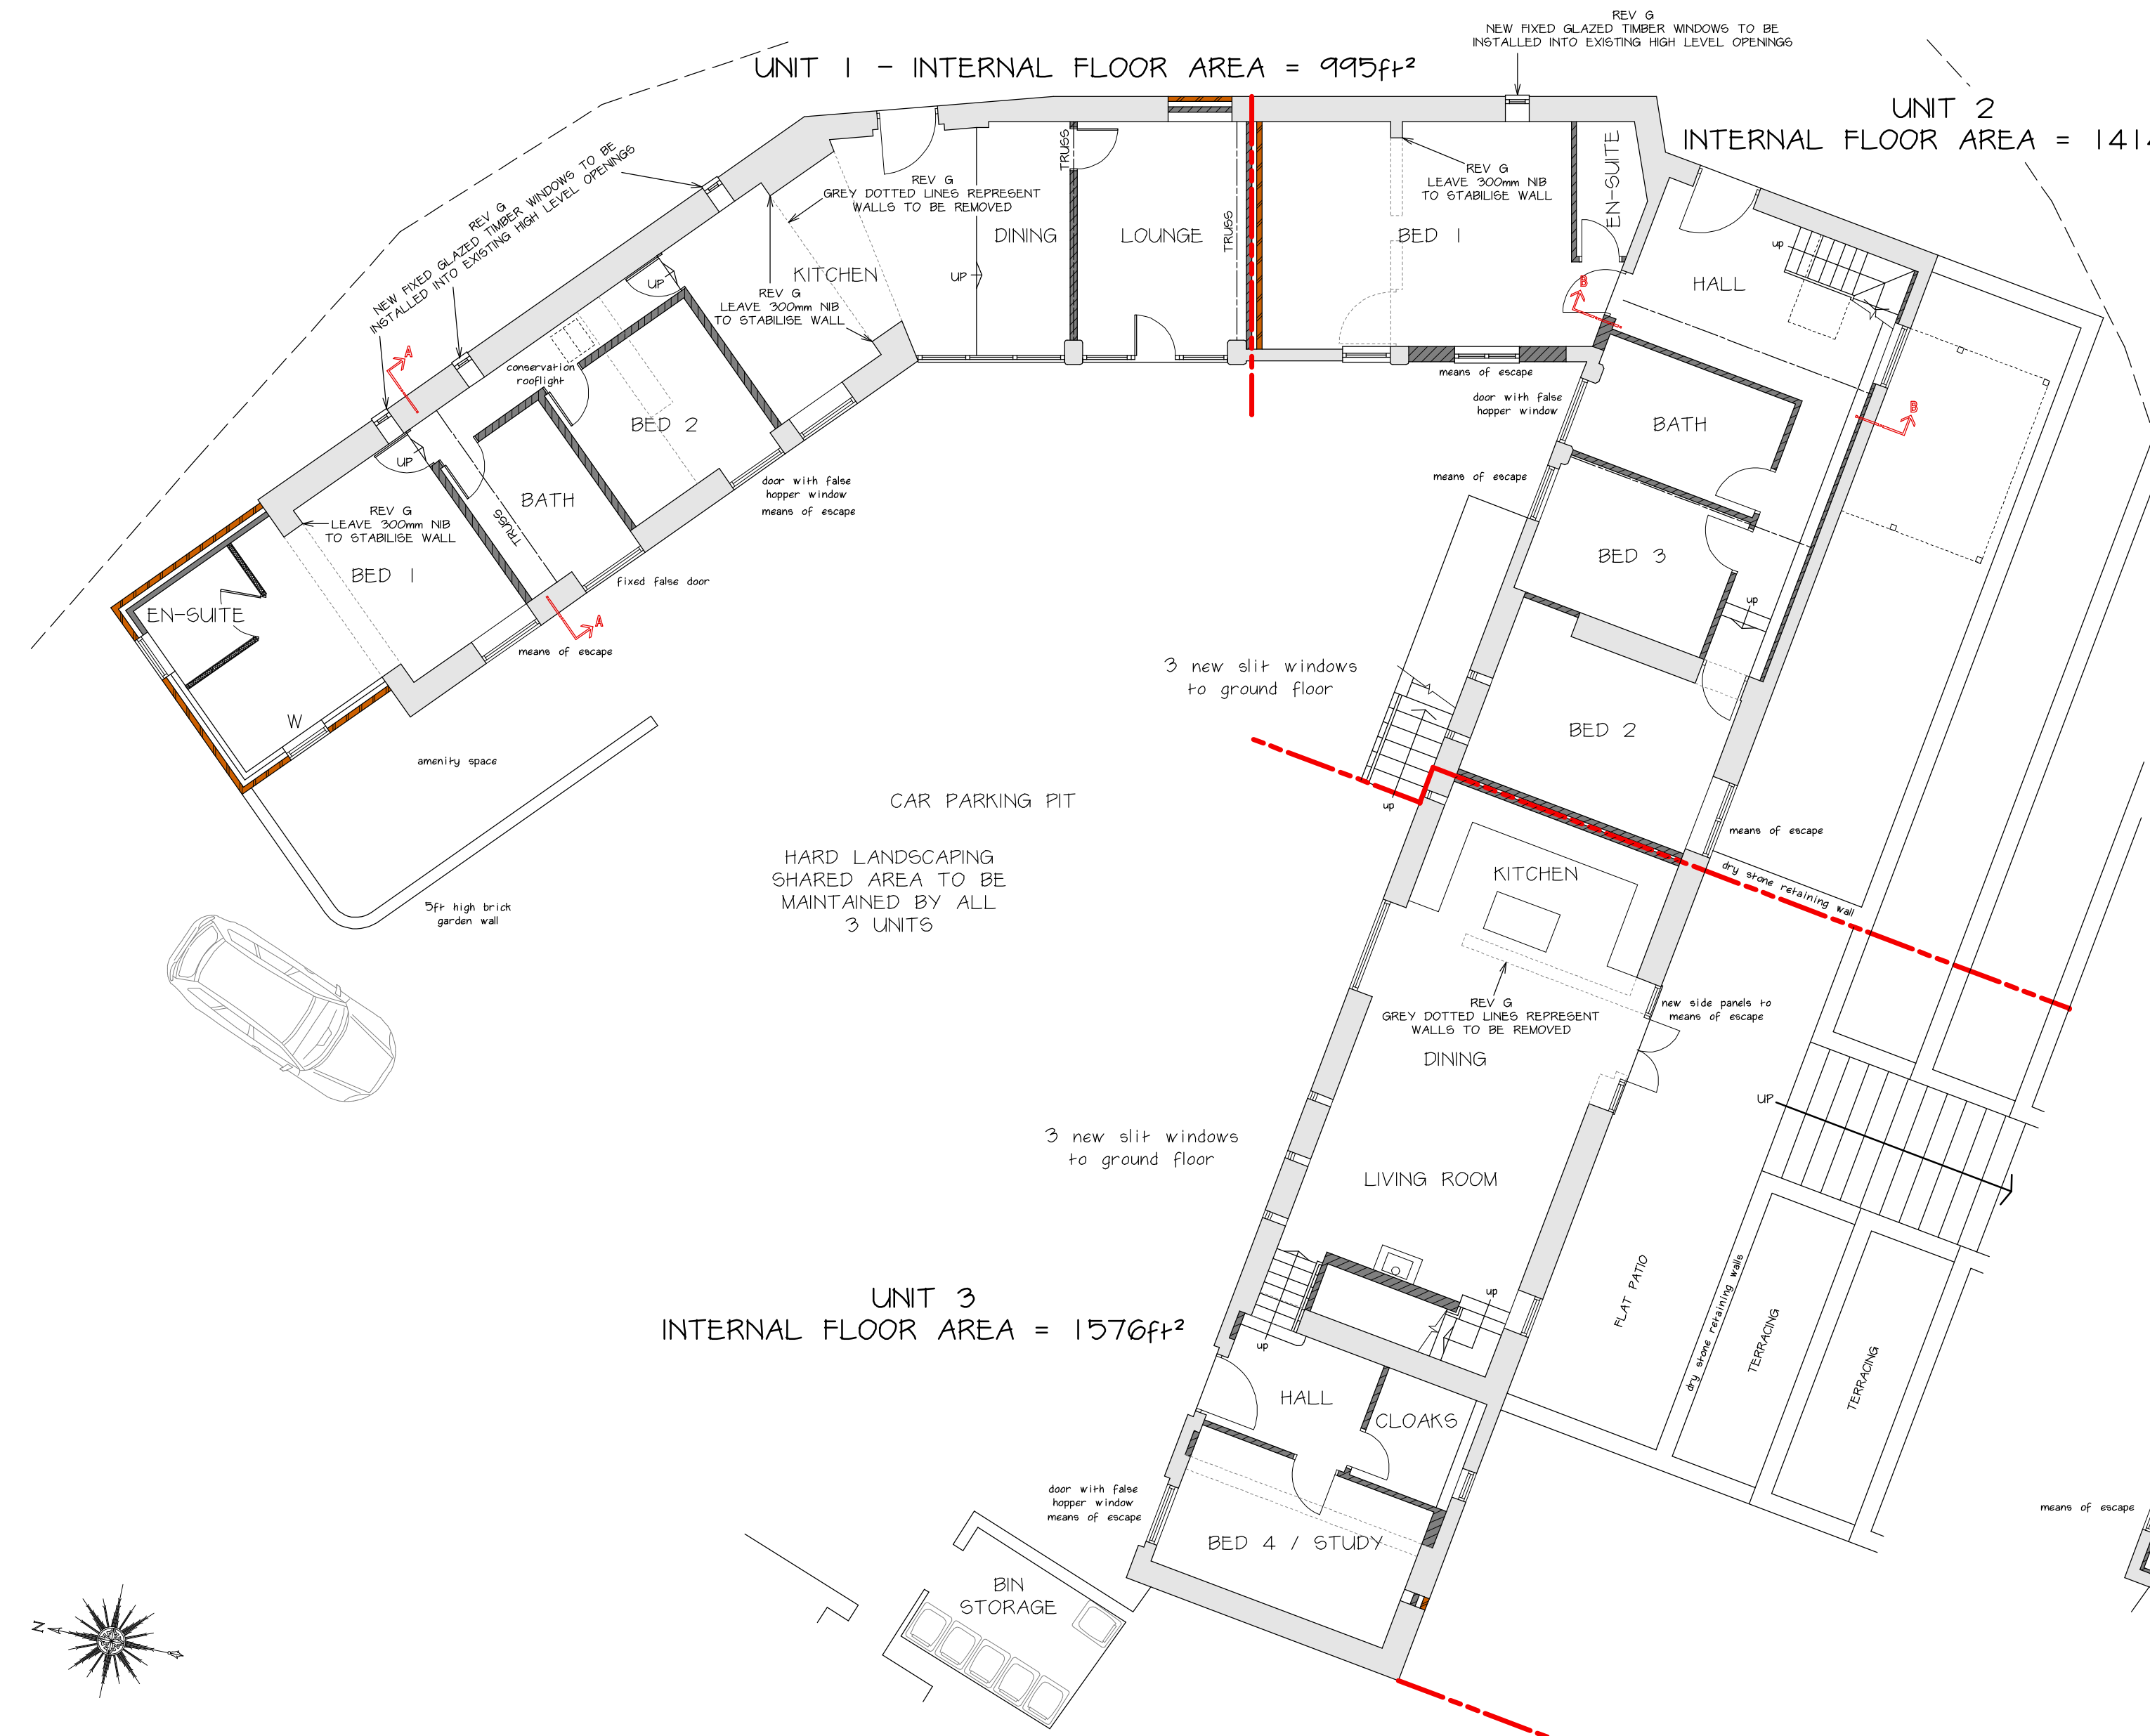


PROPOSED GROUND FLOOR PLAN 1:100

PROPOSED FIRST FLOOR PLAN 1:100


PROPOSED MATERIALS
PLAIN CLAY ROOF TILES TO MATCH EXISTING
RED FACING BRICKWORK & COURSED RANDOM STONE TO MATCH EXISTING
ALL DOORS & WINDOWS TO BE TIMBER
THE ROOFLIGHT COMPANY 'CONSERVATION TYPE' ROOFLIGHTS
BRETT MARTIN 'CAST TYPE' BLACK GUTTERING & DOWNPIPES
BLACK METAL FLUES TO STOVES

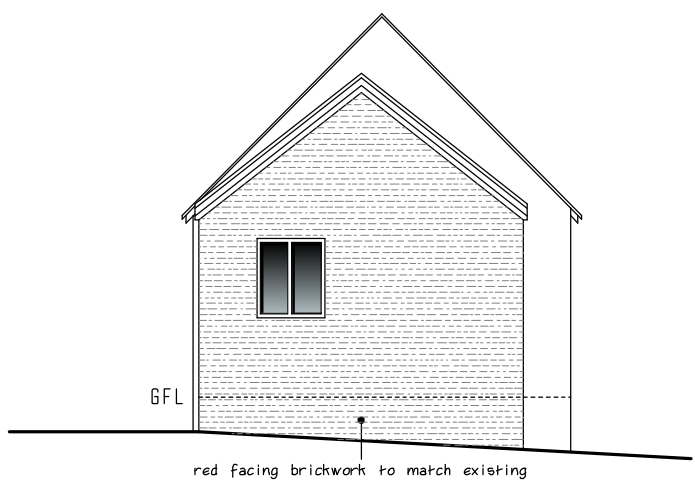

PROPOSED PART WEST ELEVATION 1:100

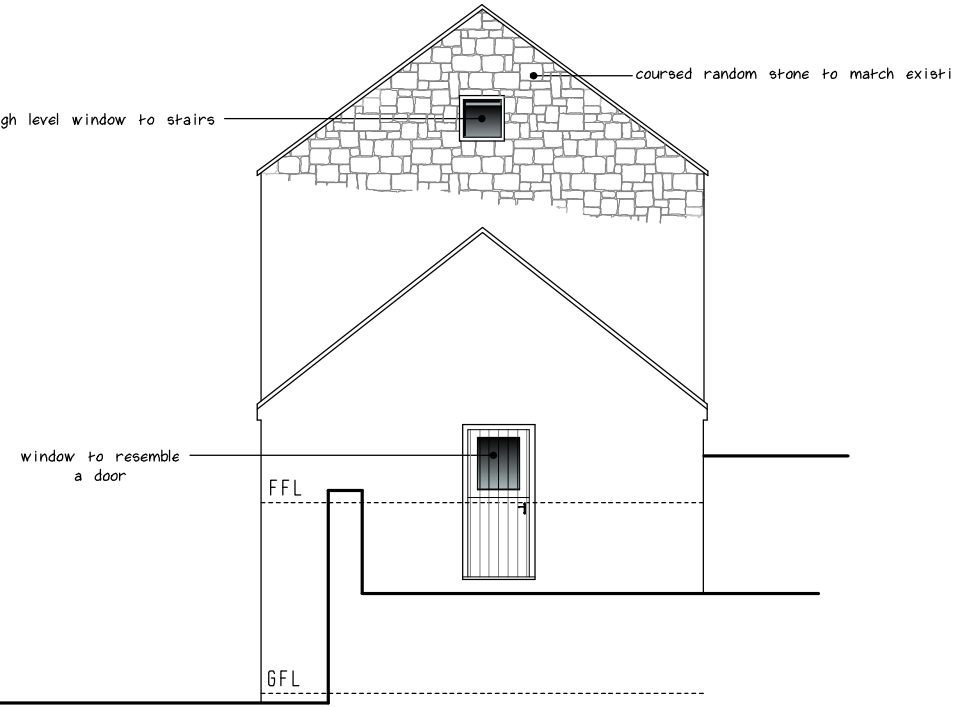

PROPOSED PART WEST ELEVATION 1:100

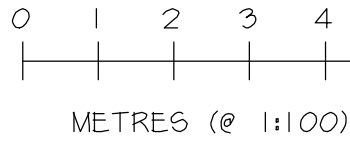

Date	Revisions
11 AUG 2019	BOUNDARY LINE TO REAR OF UNIT 3 AMENDED
5 MAY 2019	AMENDED TO SECOND SURVEY
1 MAY 2019	INTERNAL ALTERATIONS TO UNIT 1
5 MAY 2019	AMENDMENTS TO BIN STORAGE AREA & CLIENT'S NAME CHANGED
1 JAN 2015	INTERNAL FLOOR AREAS ADDED
1 NOV 2014	AMENDMENTS FOR PLANNING
1 FEB 2014	AMENDED CAR PARKING ARRANGEMENTS
1 DEC 2013	EXTERNAL DOORS TO UNIT 1 KITCHEN AMENDED TO GLAZING

Client	MR OLIVER HOWARD & MRS MANDY HOWARD
Location	BARNES FARM WARDS LANE STANTON BY BRIDGE DERBYSHIRE DE73 7HX

Proposal	CONVERSION OF BARNES INTO 3 RESIDENTIAL UNITS & ERECTION OF GARAGE BLOCK WITH STORAGE ABOVE
----------	---

Drawing Title	PROPOSED FLOOR PLANS & ELEVATIONS
---------------	-----------------------------------

Scale	1:100
-------	-------

Date	AUG 2012	Drawn by	JDP
------	----------	----------	-----

Org No.	J1051-12	Revision	H
---------	----------	----------	---