






FRONT ELEVATION

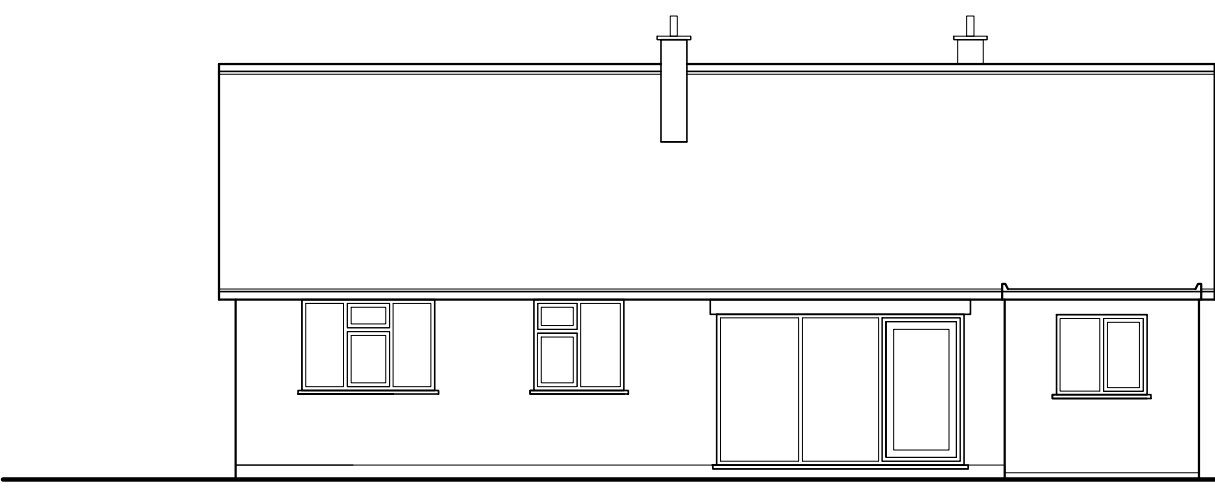


REAR ELEVATION

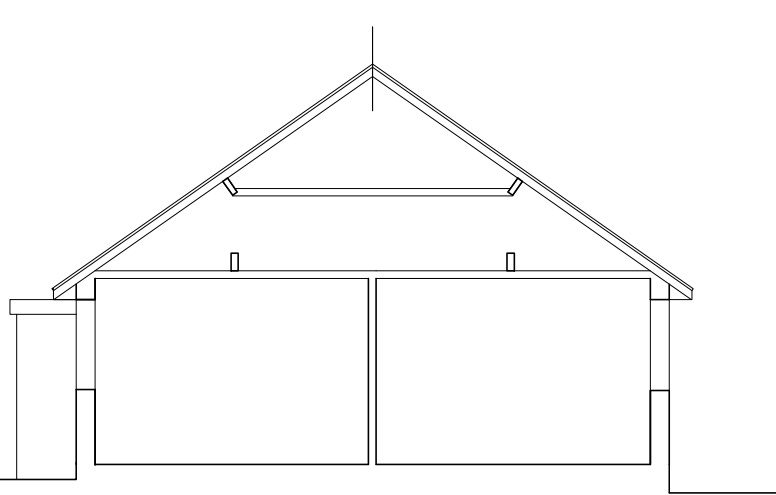

SECTION

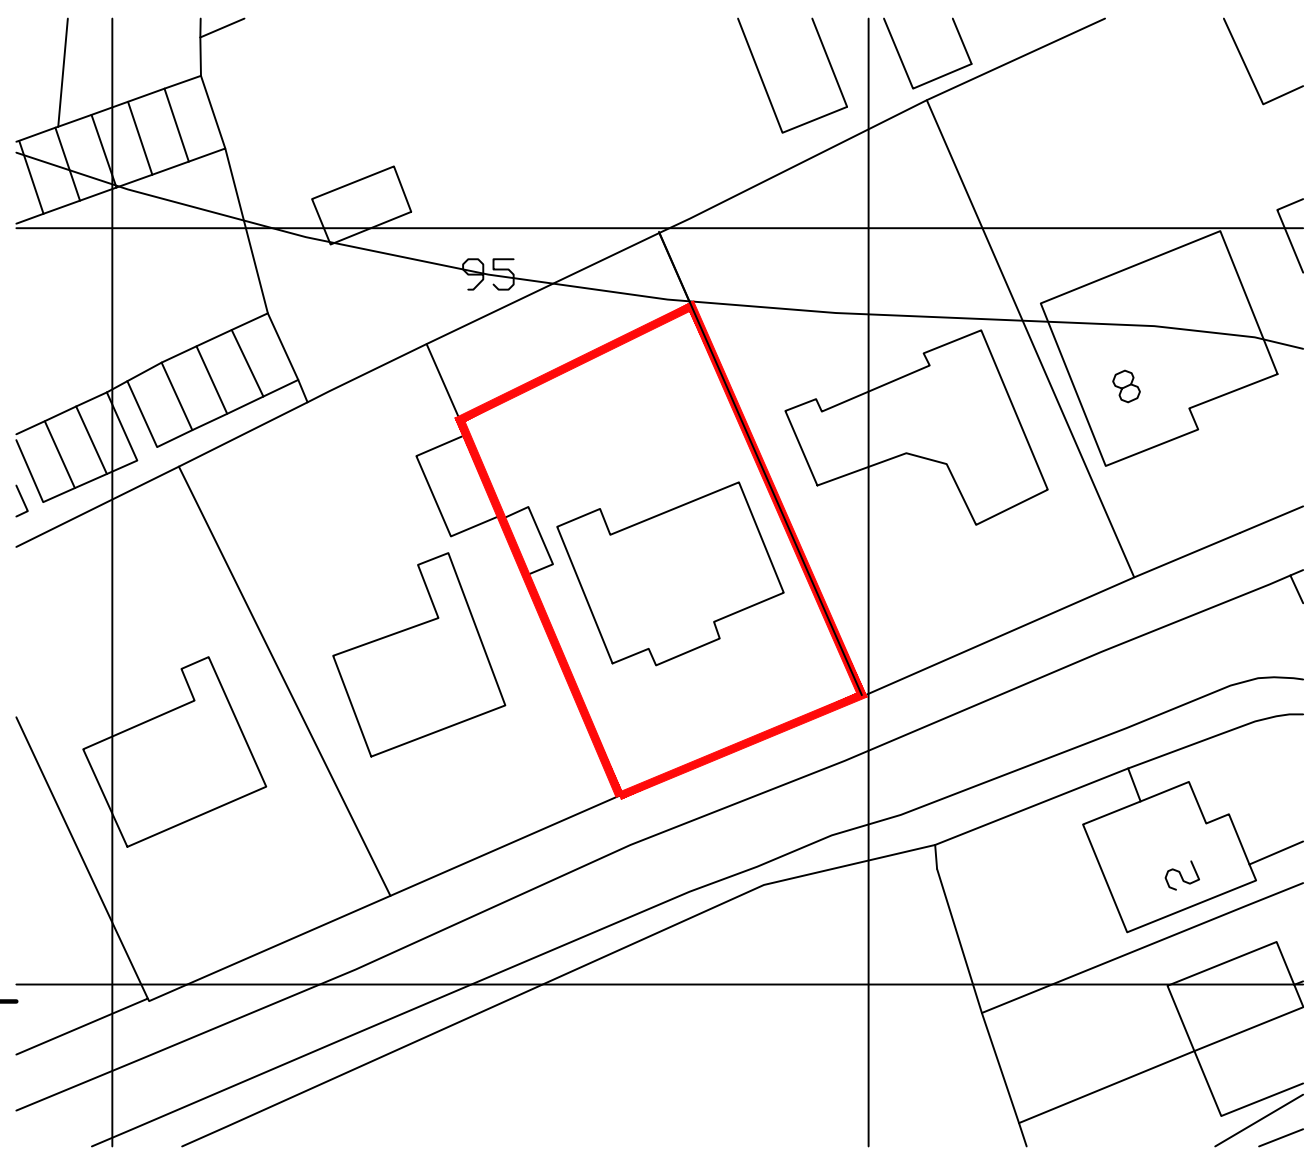


SITE PLAN . 1.500

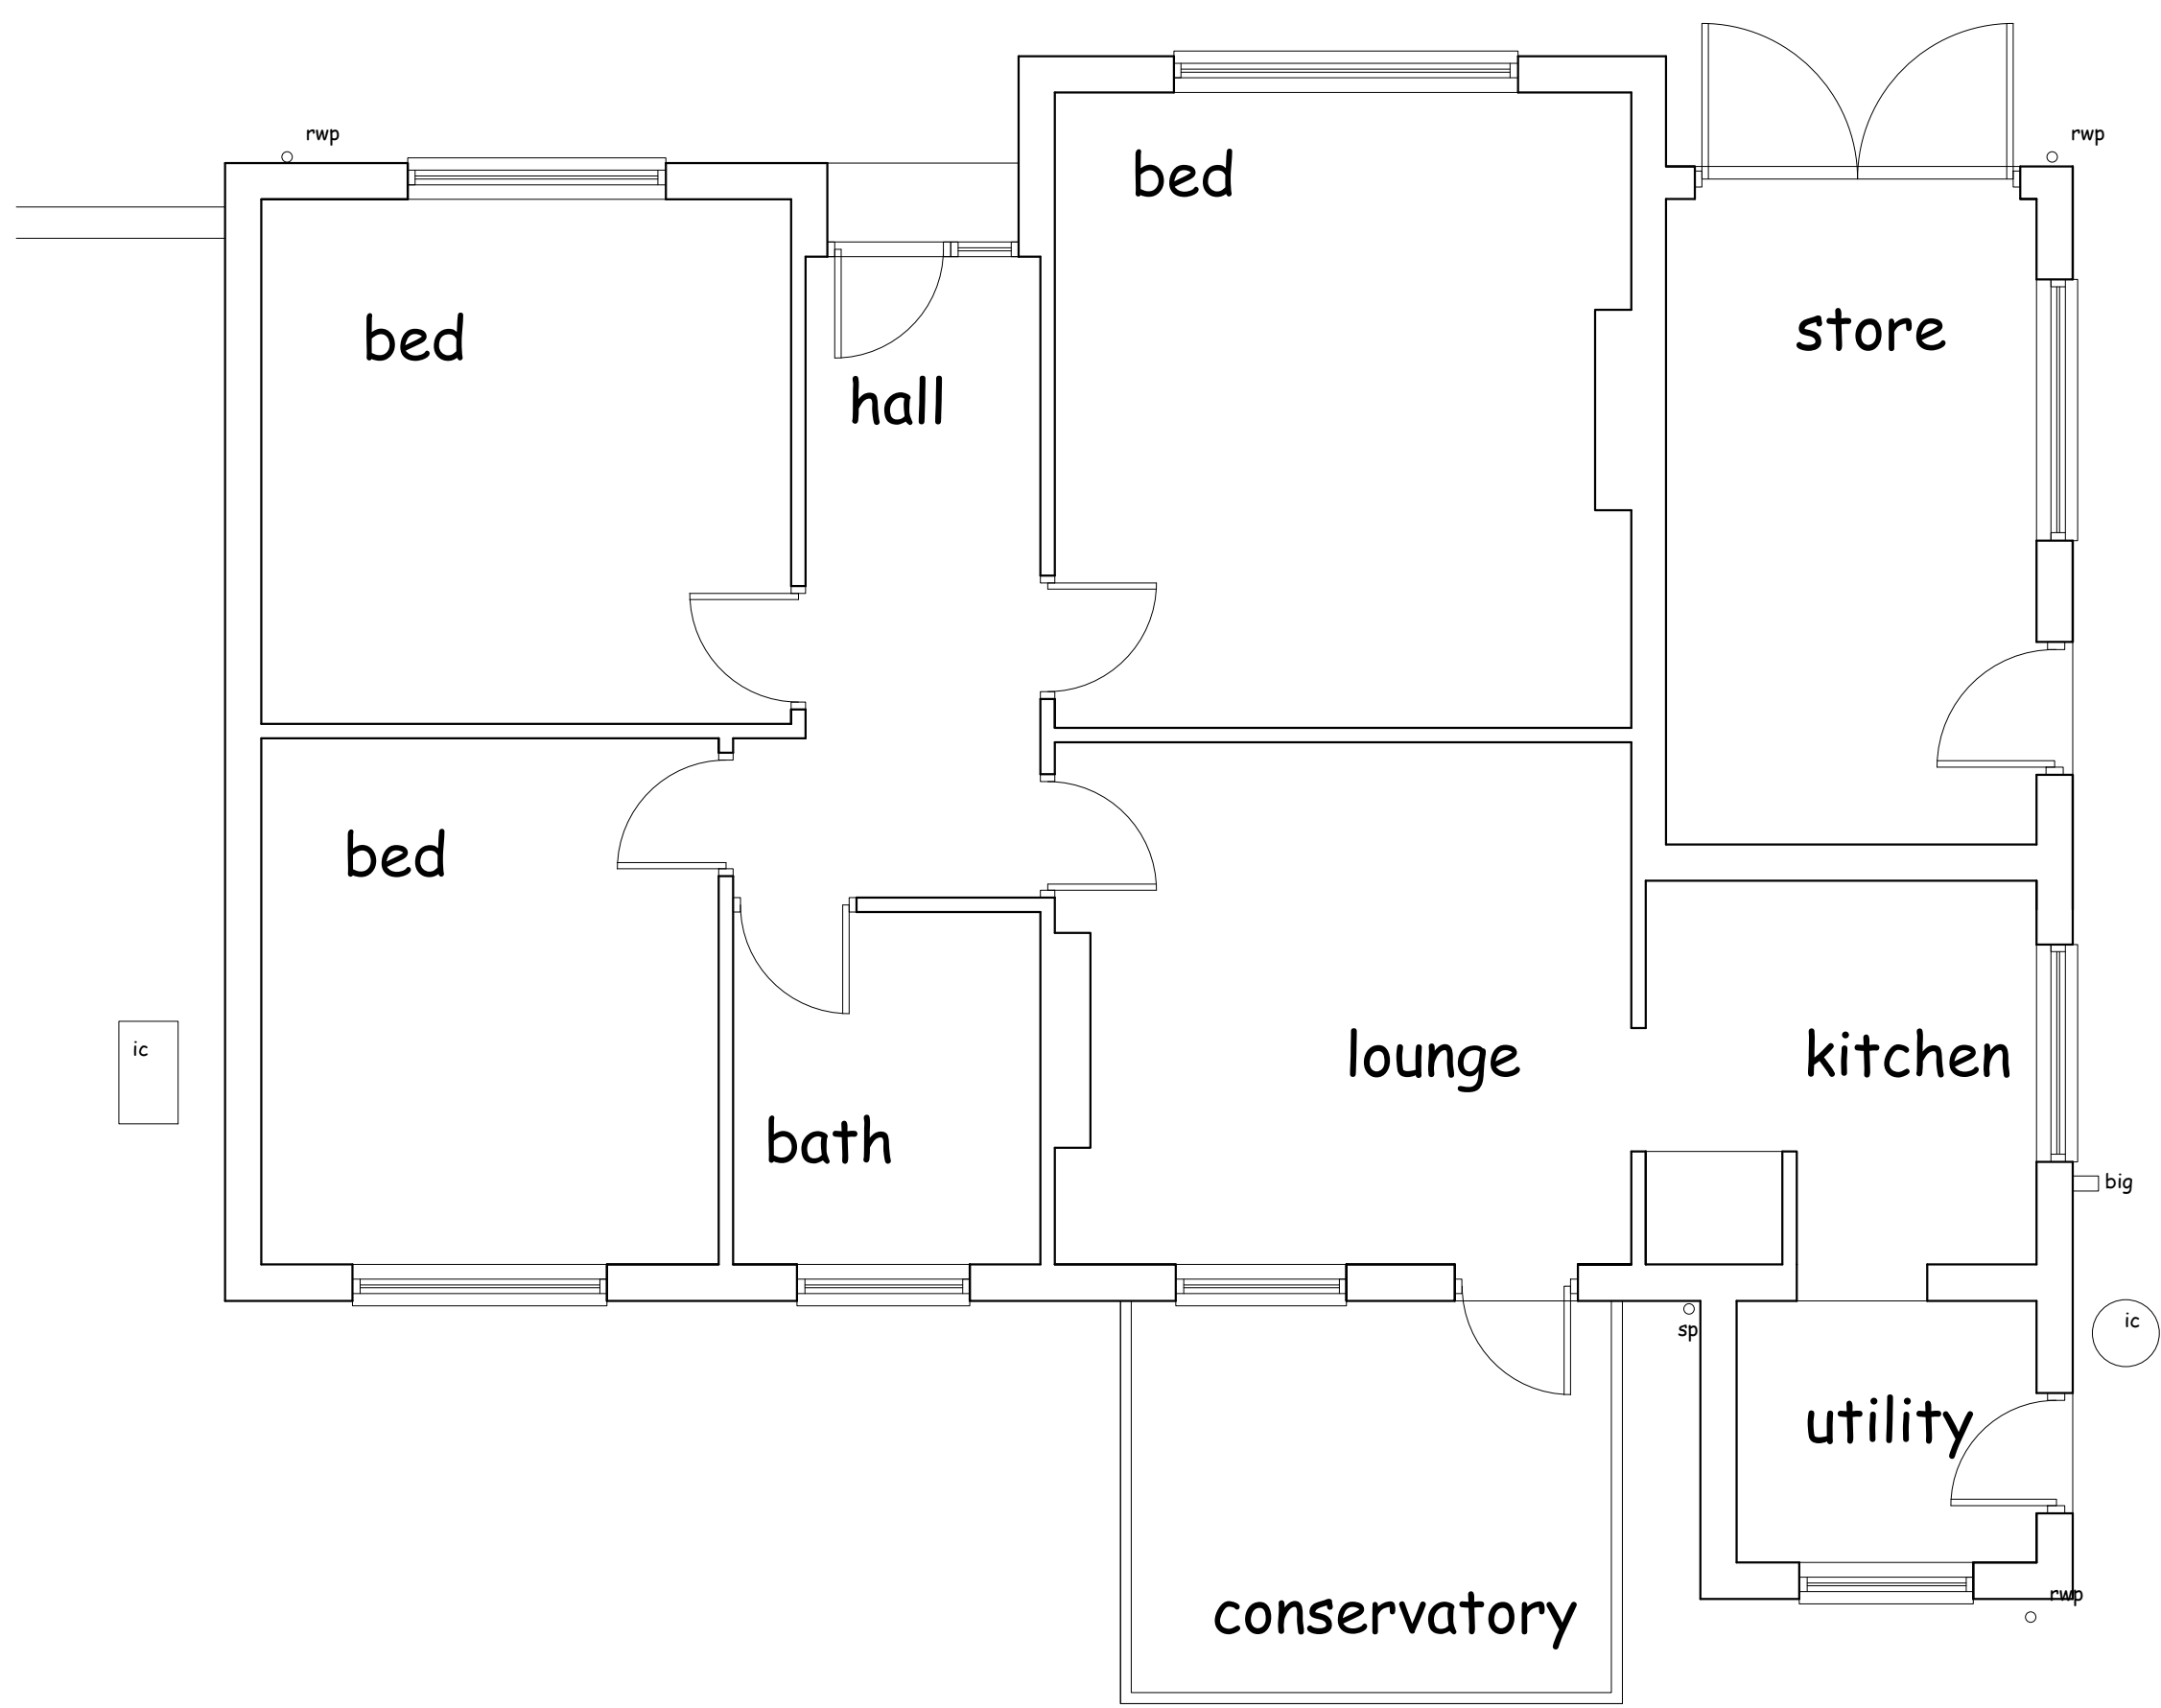


GROUND FLOOR PLAN




SIDE ELEVATION

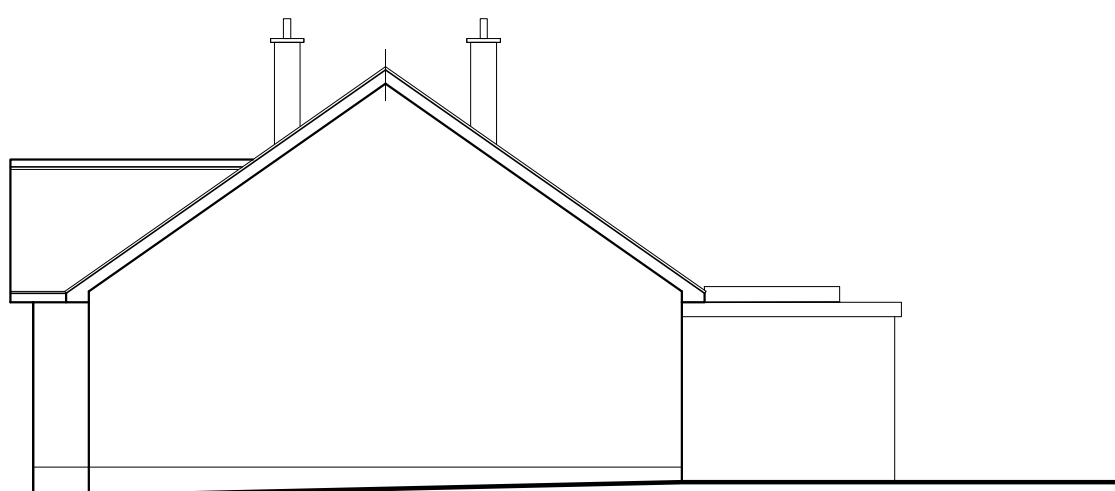

SIDE ELEVATION

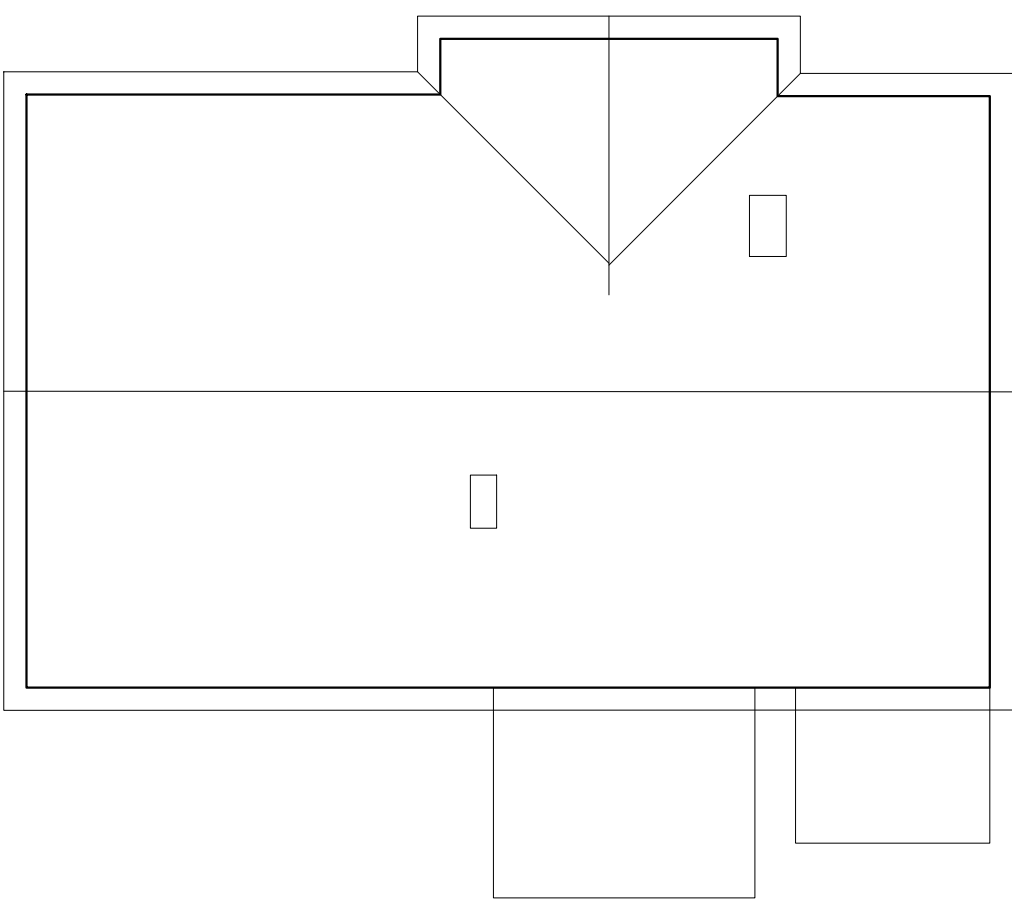

ROOF PLAN

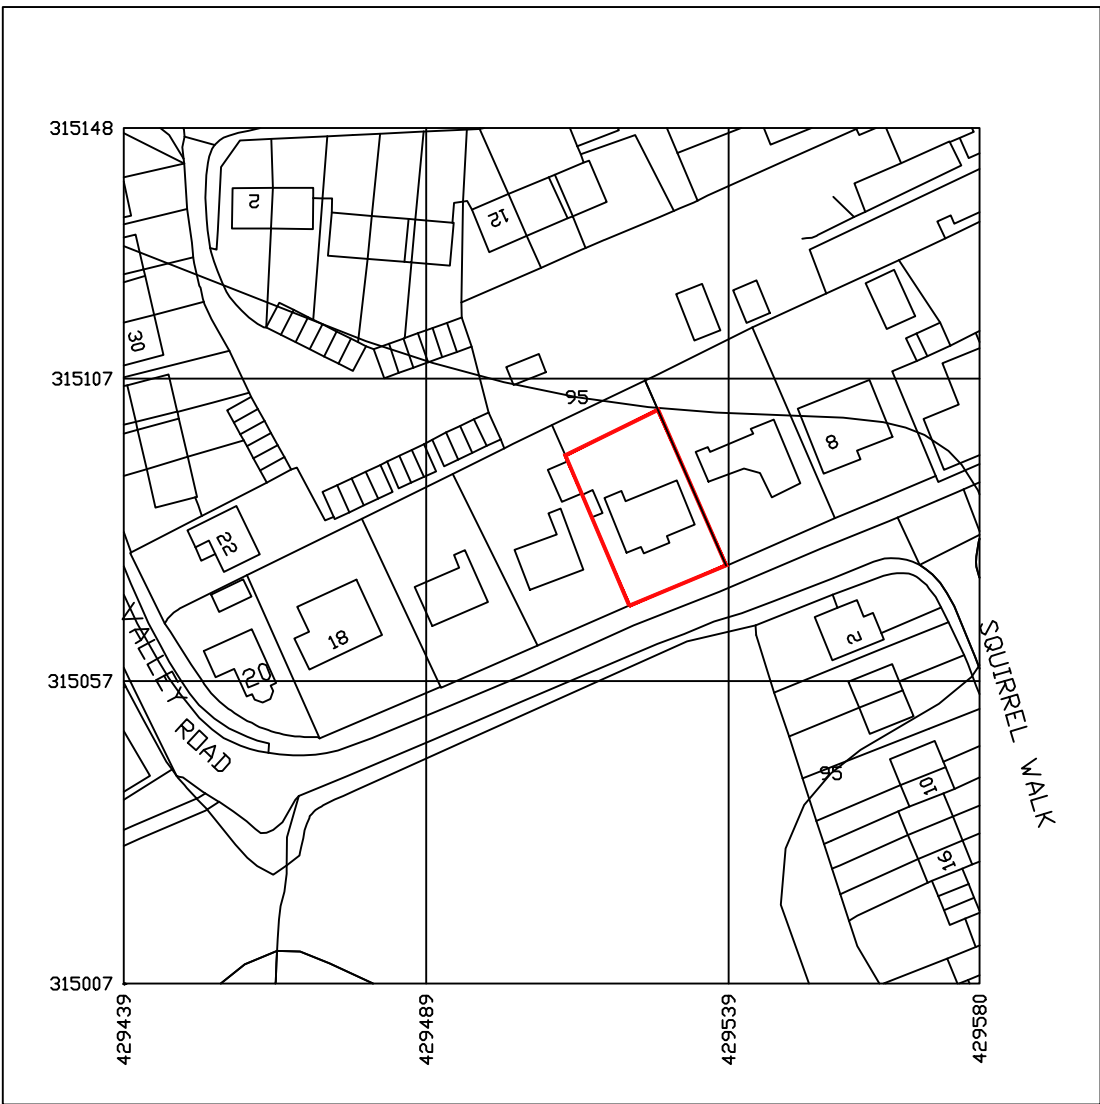

LOCATION PLAN 1.1250

NORTH

NIGEL DUTTON
49 FALCON ROAD, ANSTEY , LE7 7FY
TEL: 07760 160572
0116 2365663
nigel.dutton88@gmail.com

this drawing is the copyright of NIGEL DUTTON
and should not be reproduced without permission.

client
MR J EATON & MISS S TEBBETT

project
EXTENSION AND ALTERATIONS
12 VALLEY ROAD, OVERSEAL

title
EXISTING

scale	date	drg. no	rev
1.50 1.100	JULY 2019	ND.19.145.01	C