
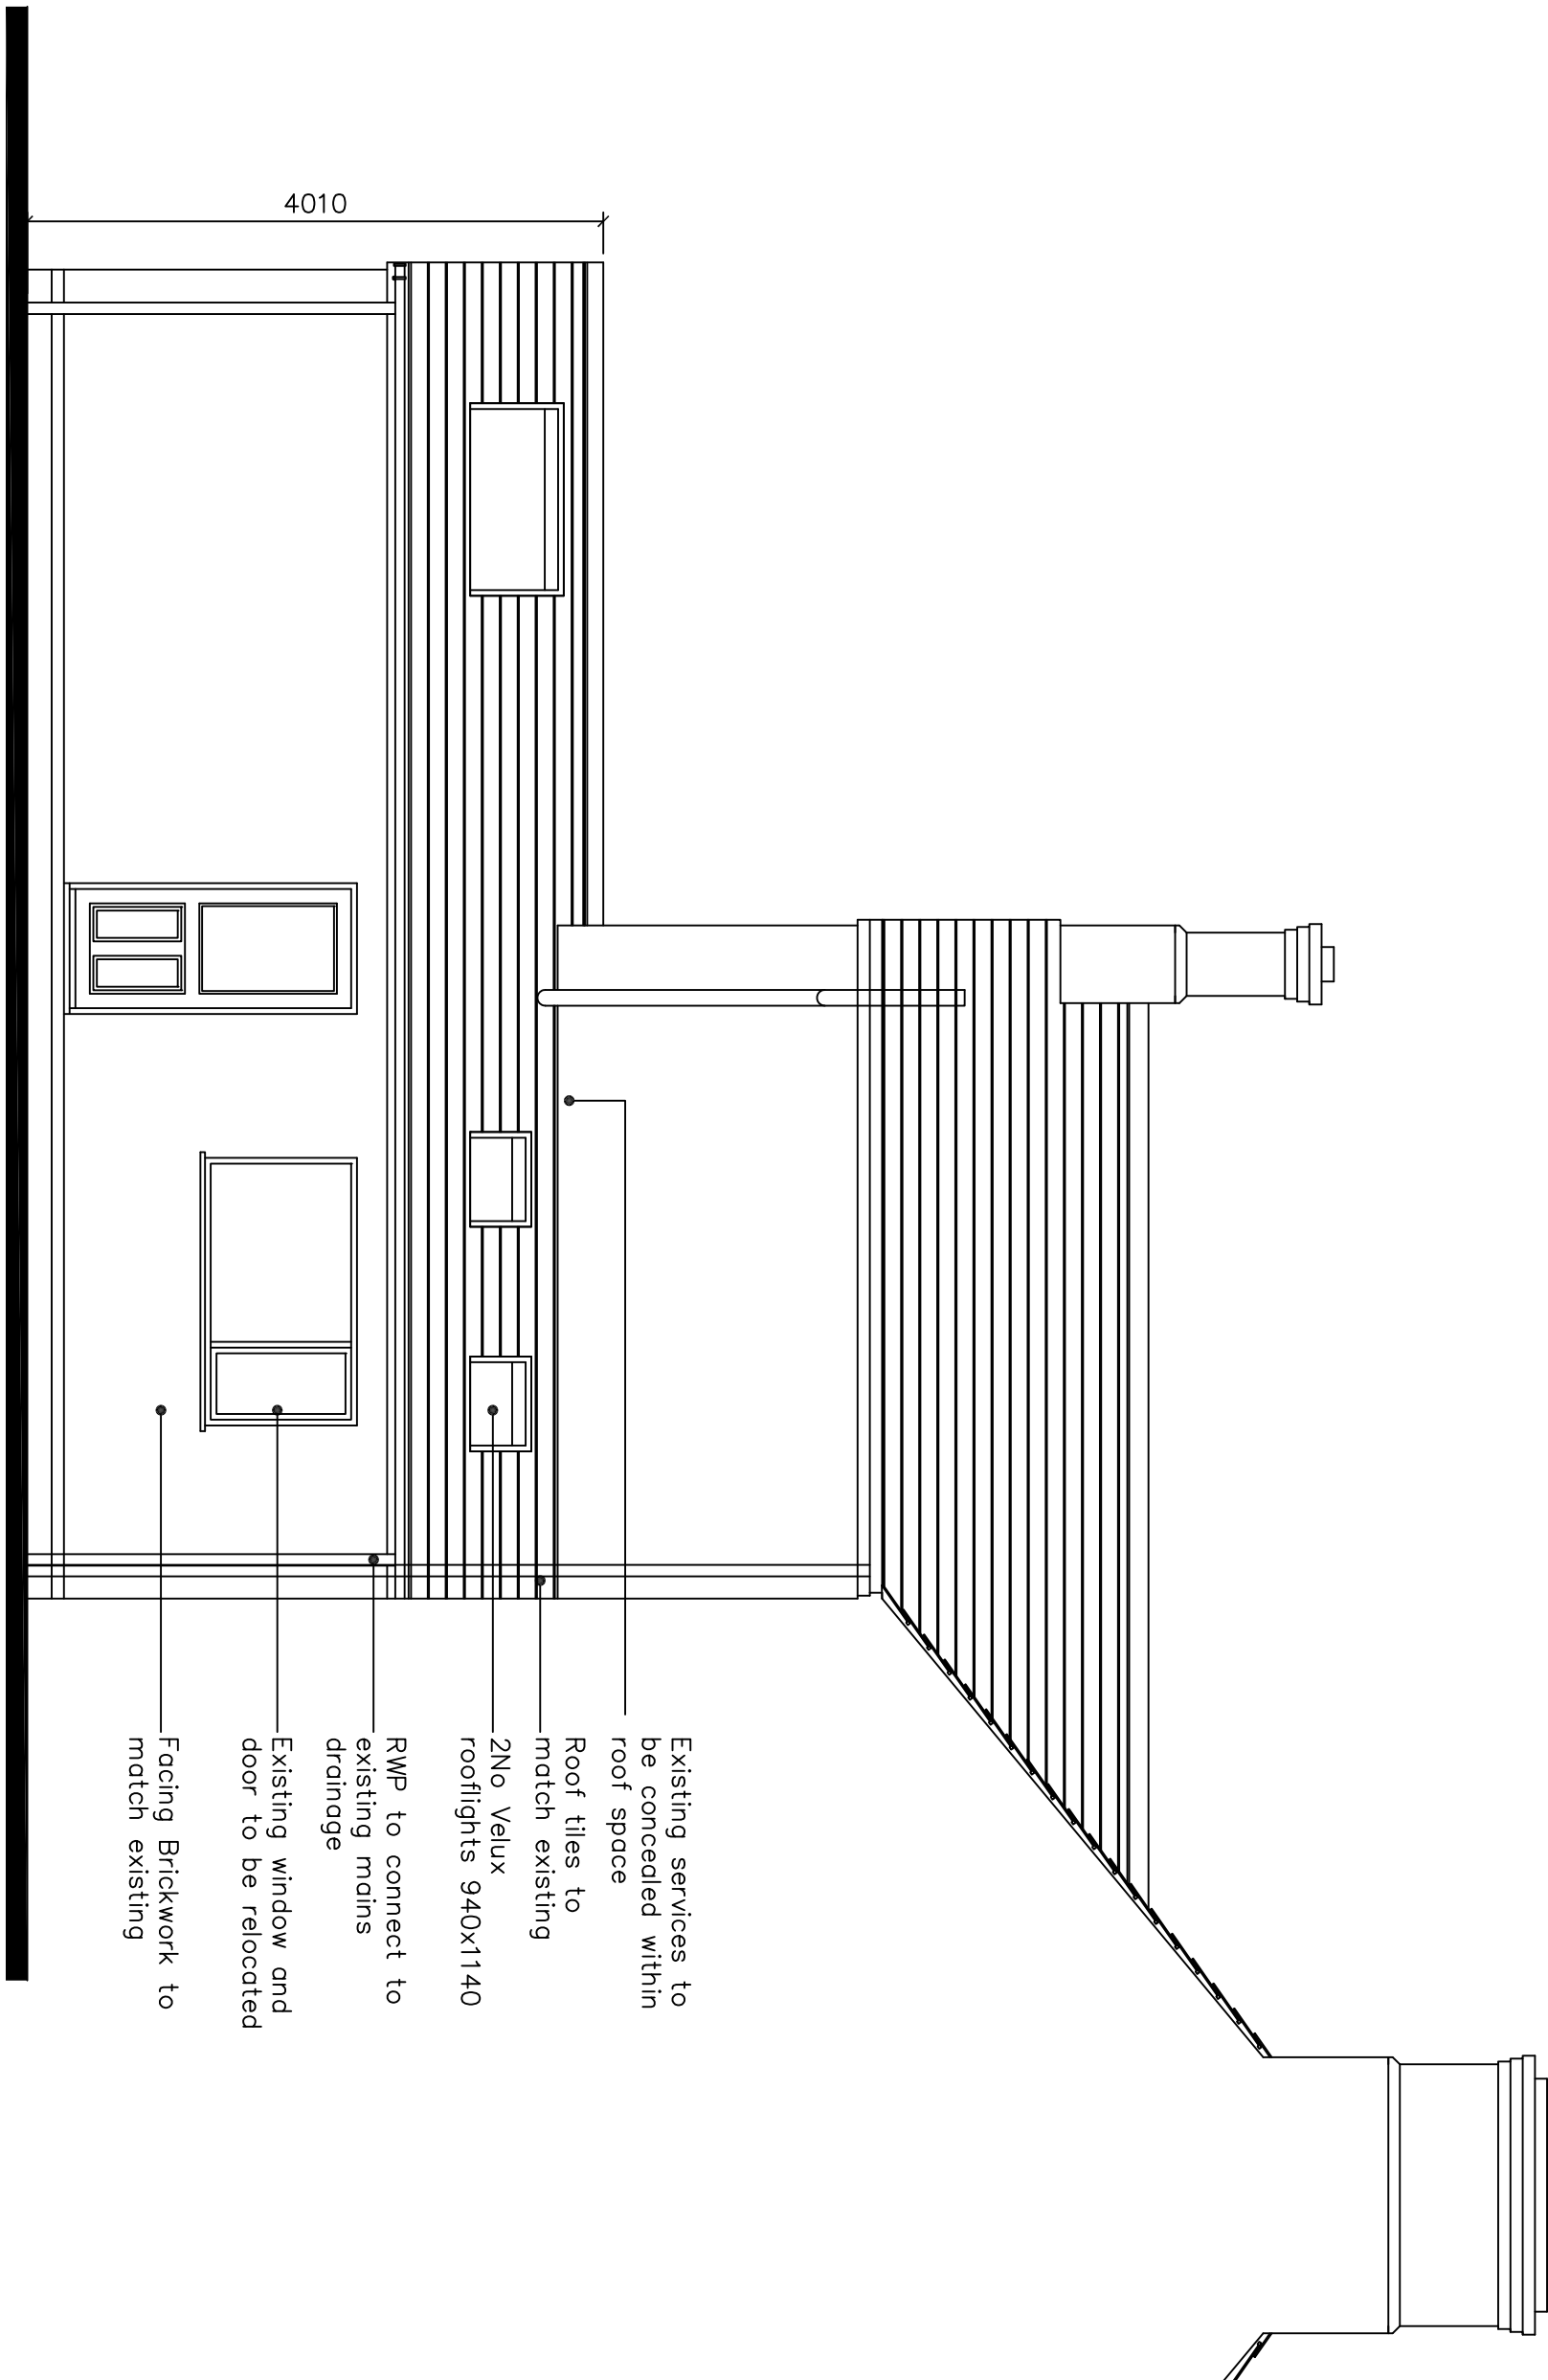


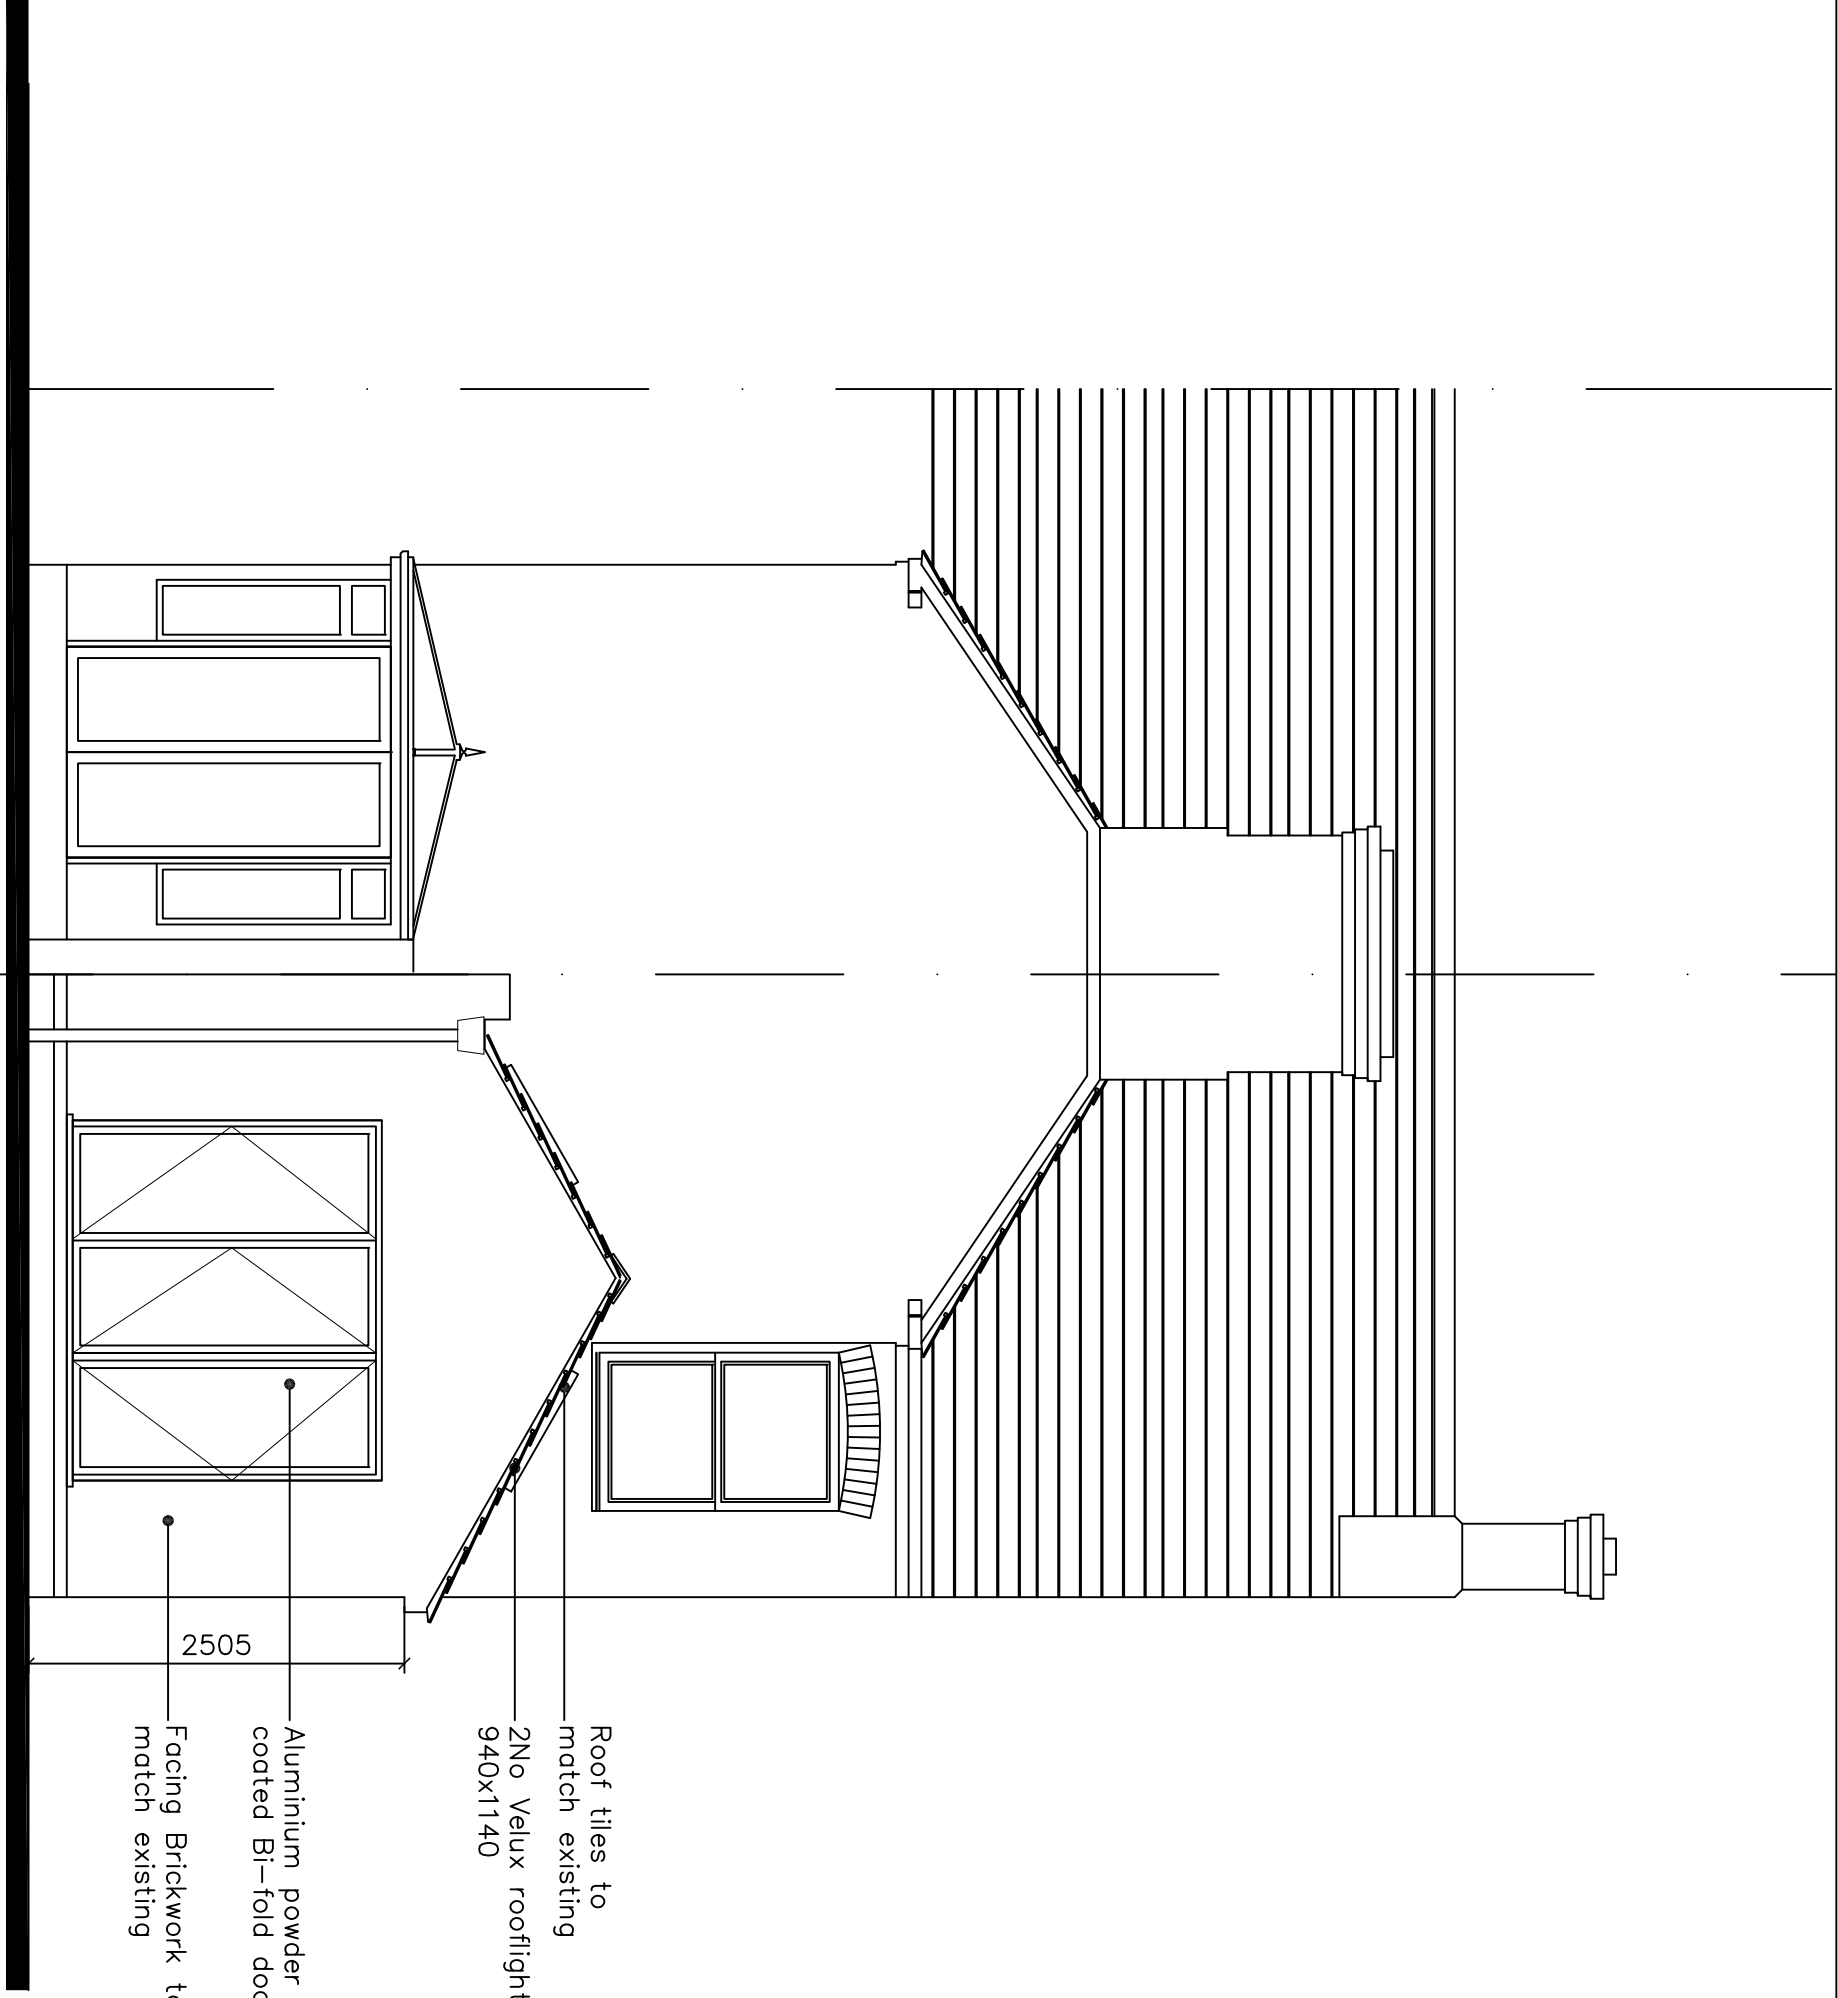


Gable Elevation

Scale 1:50

Rear Elevation

Scale 1:50

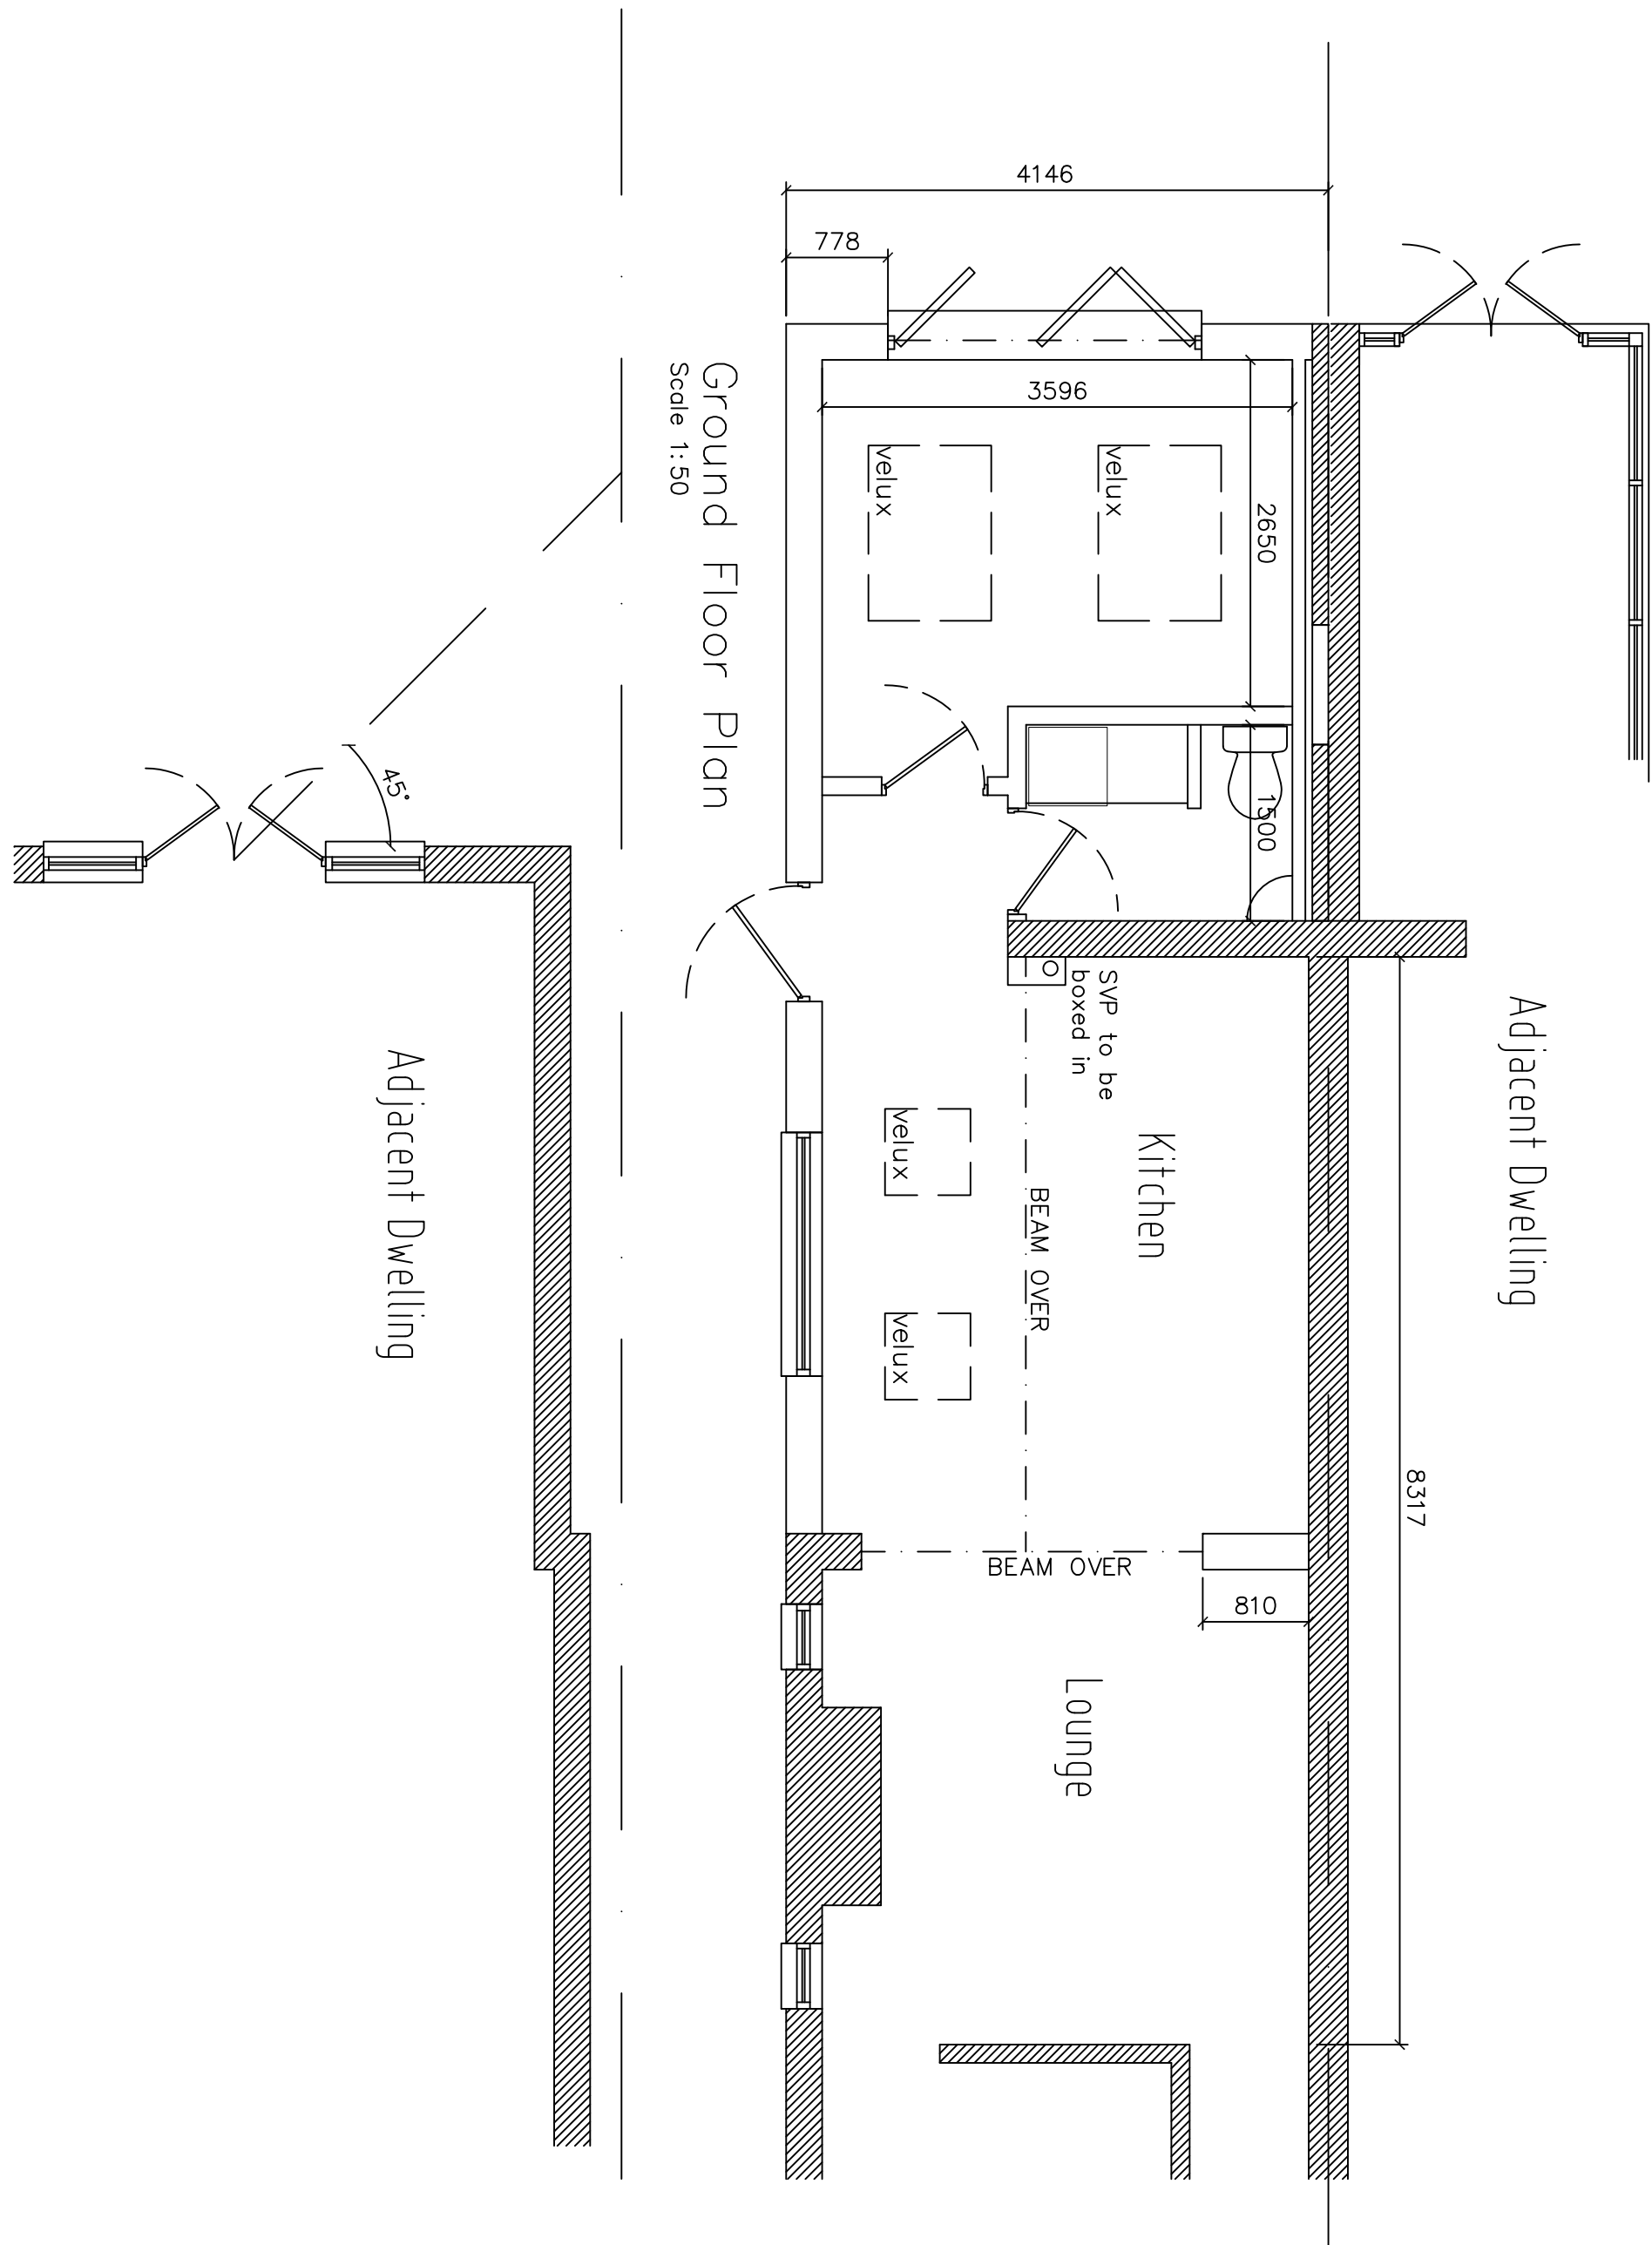

Ground Floor Plan

Scale 1:50

