
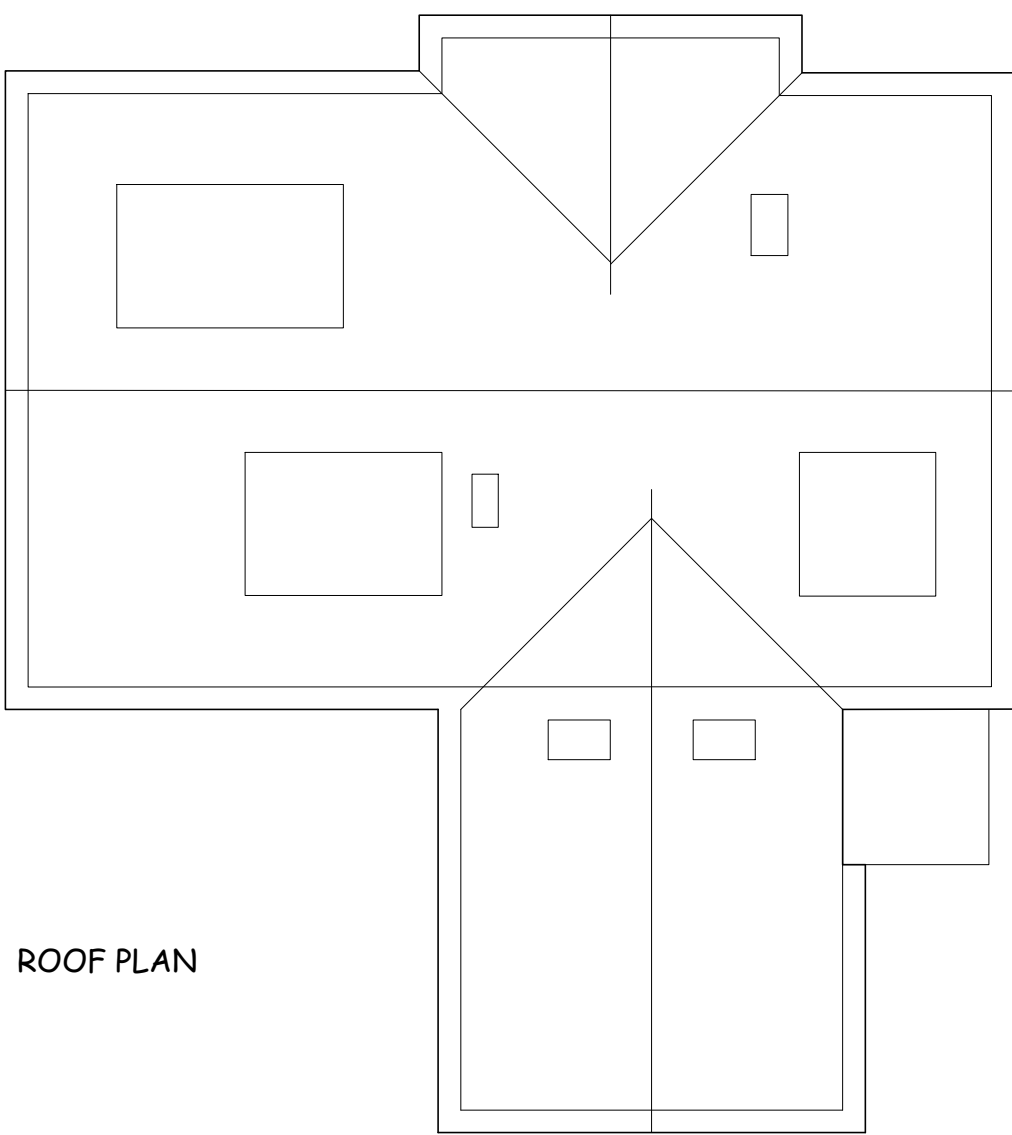
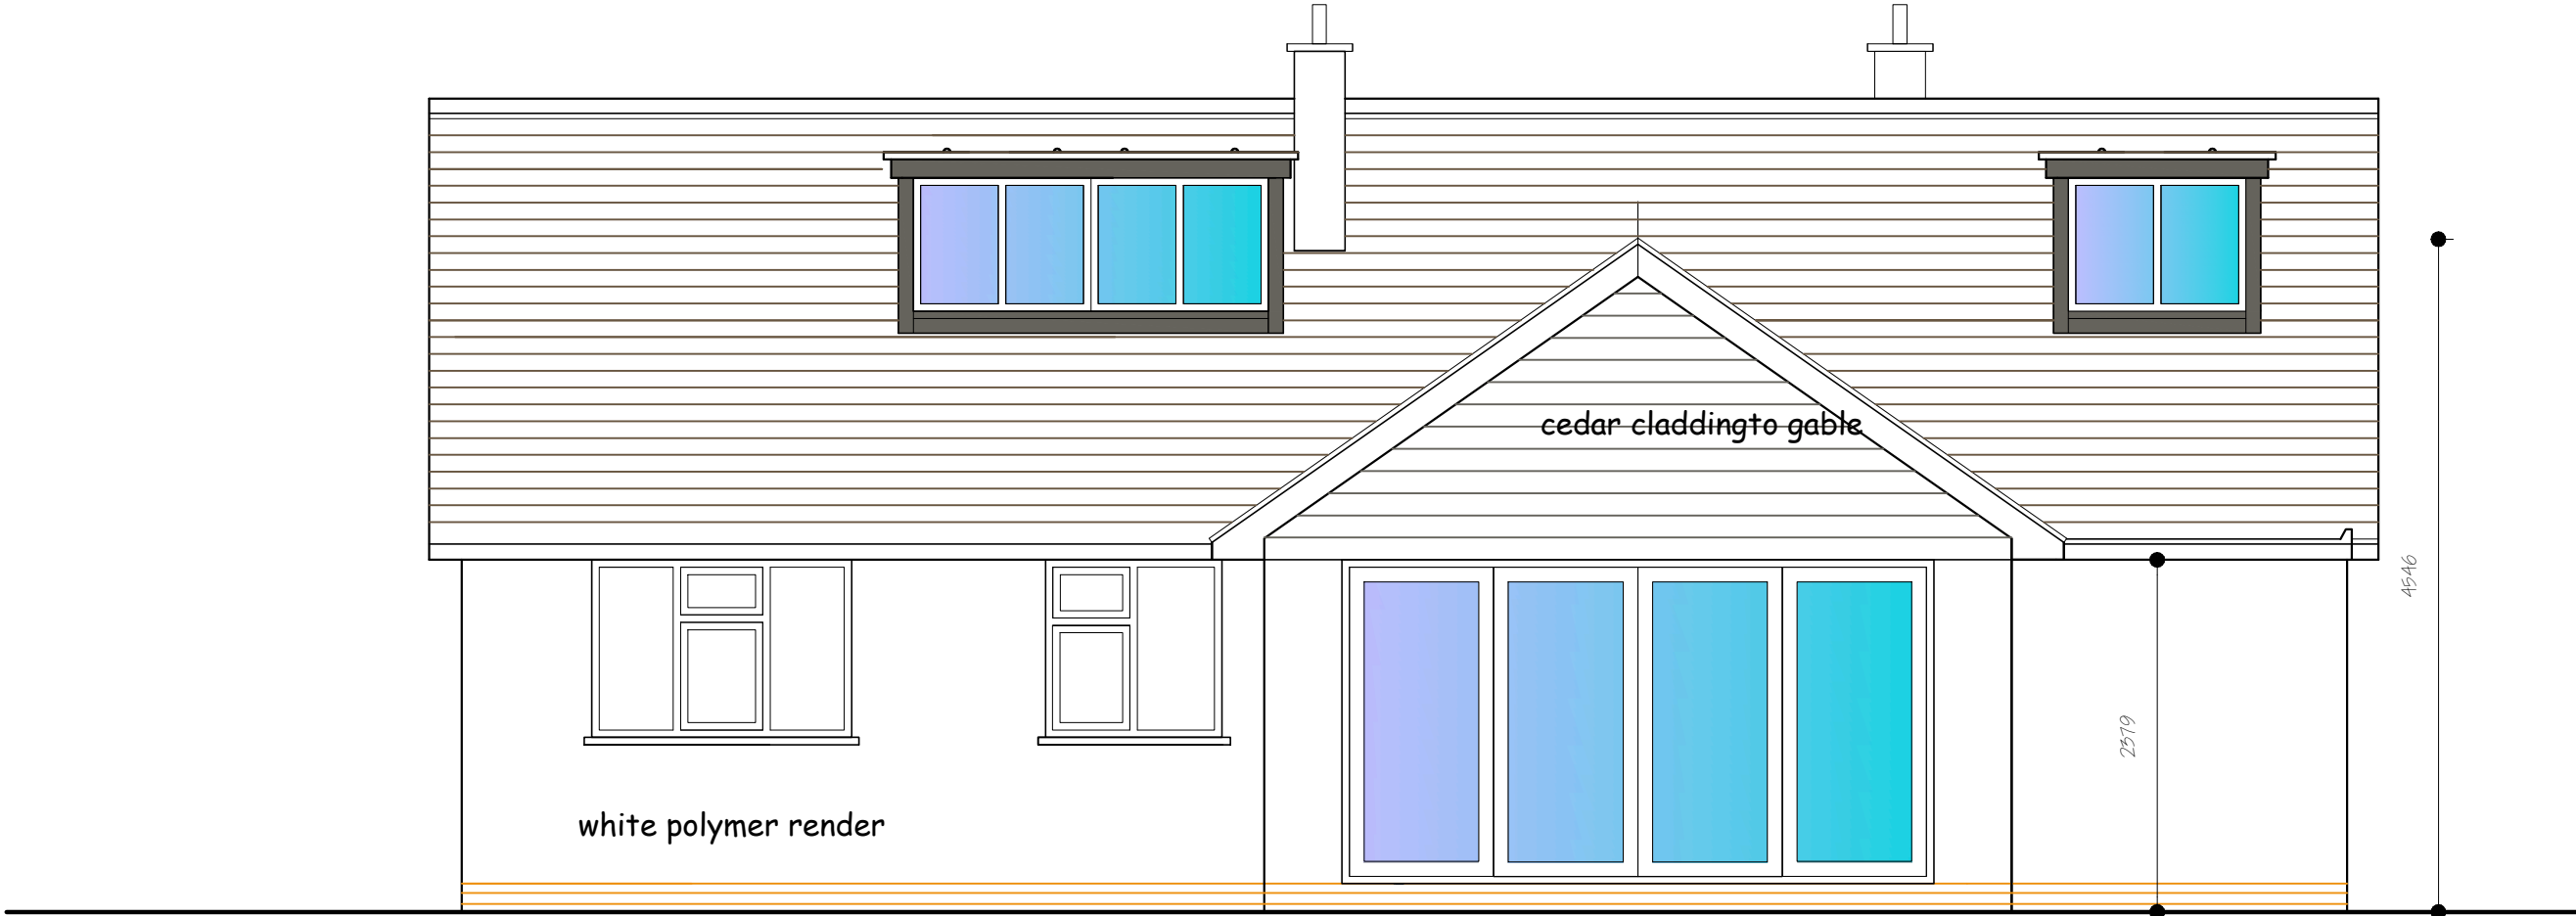
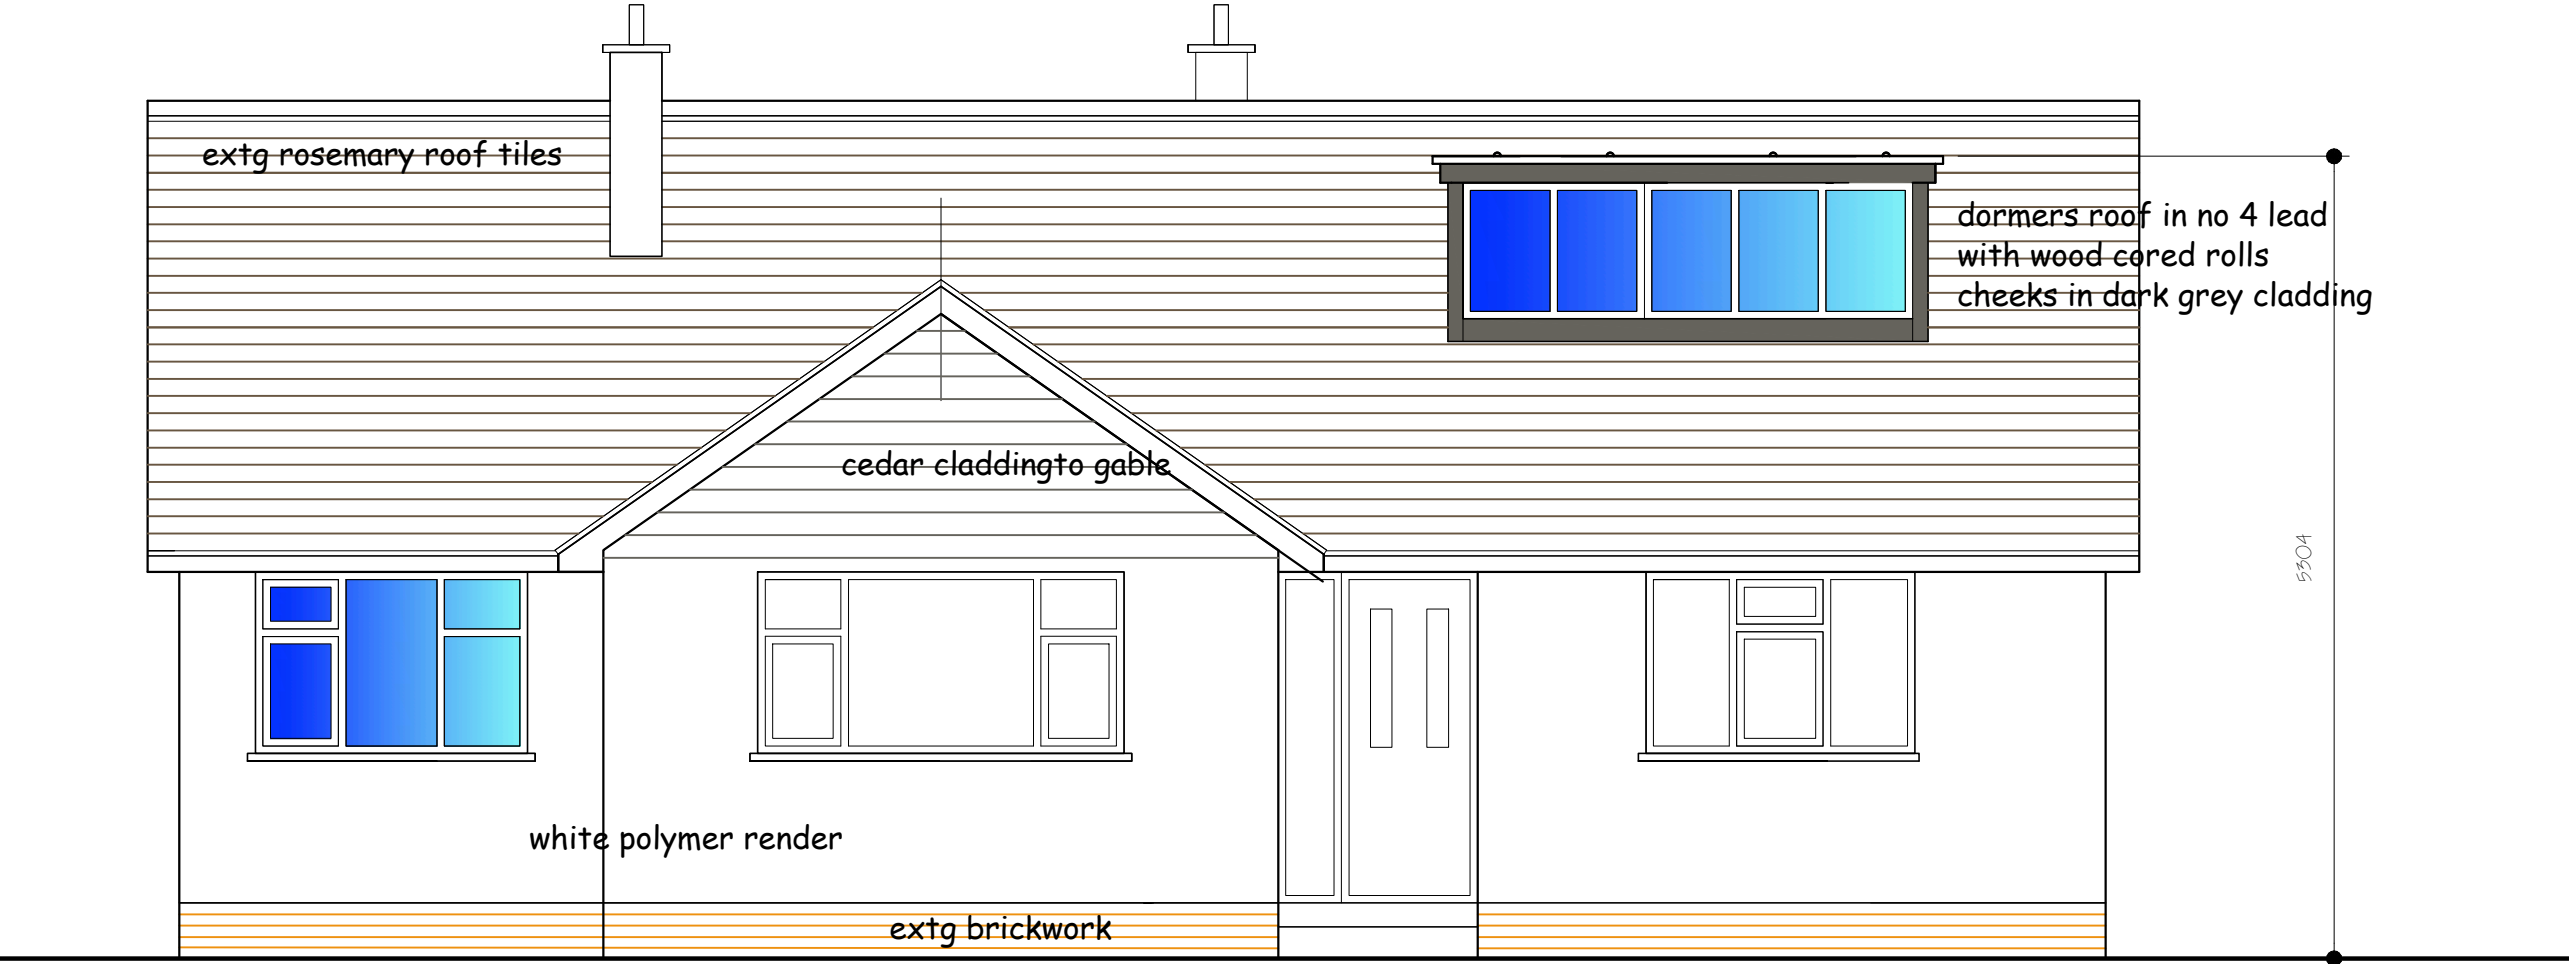
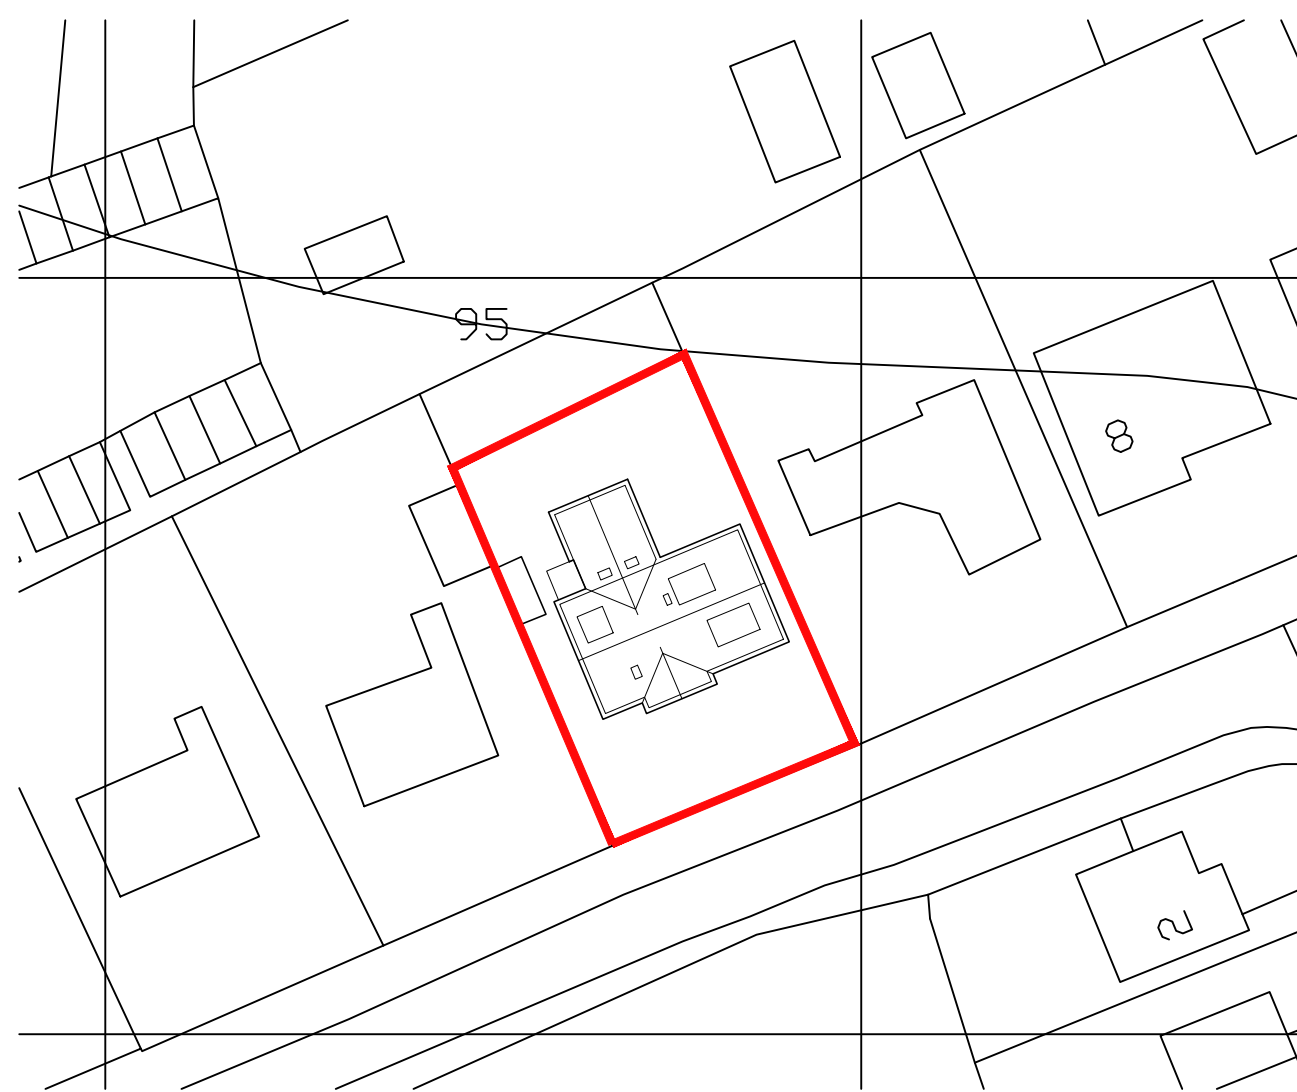


ROOF PLAN

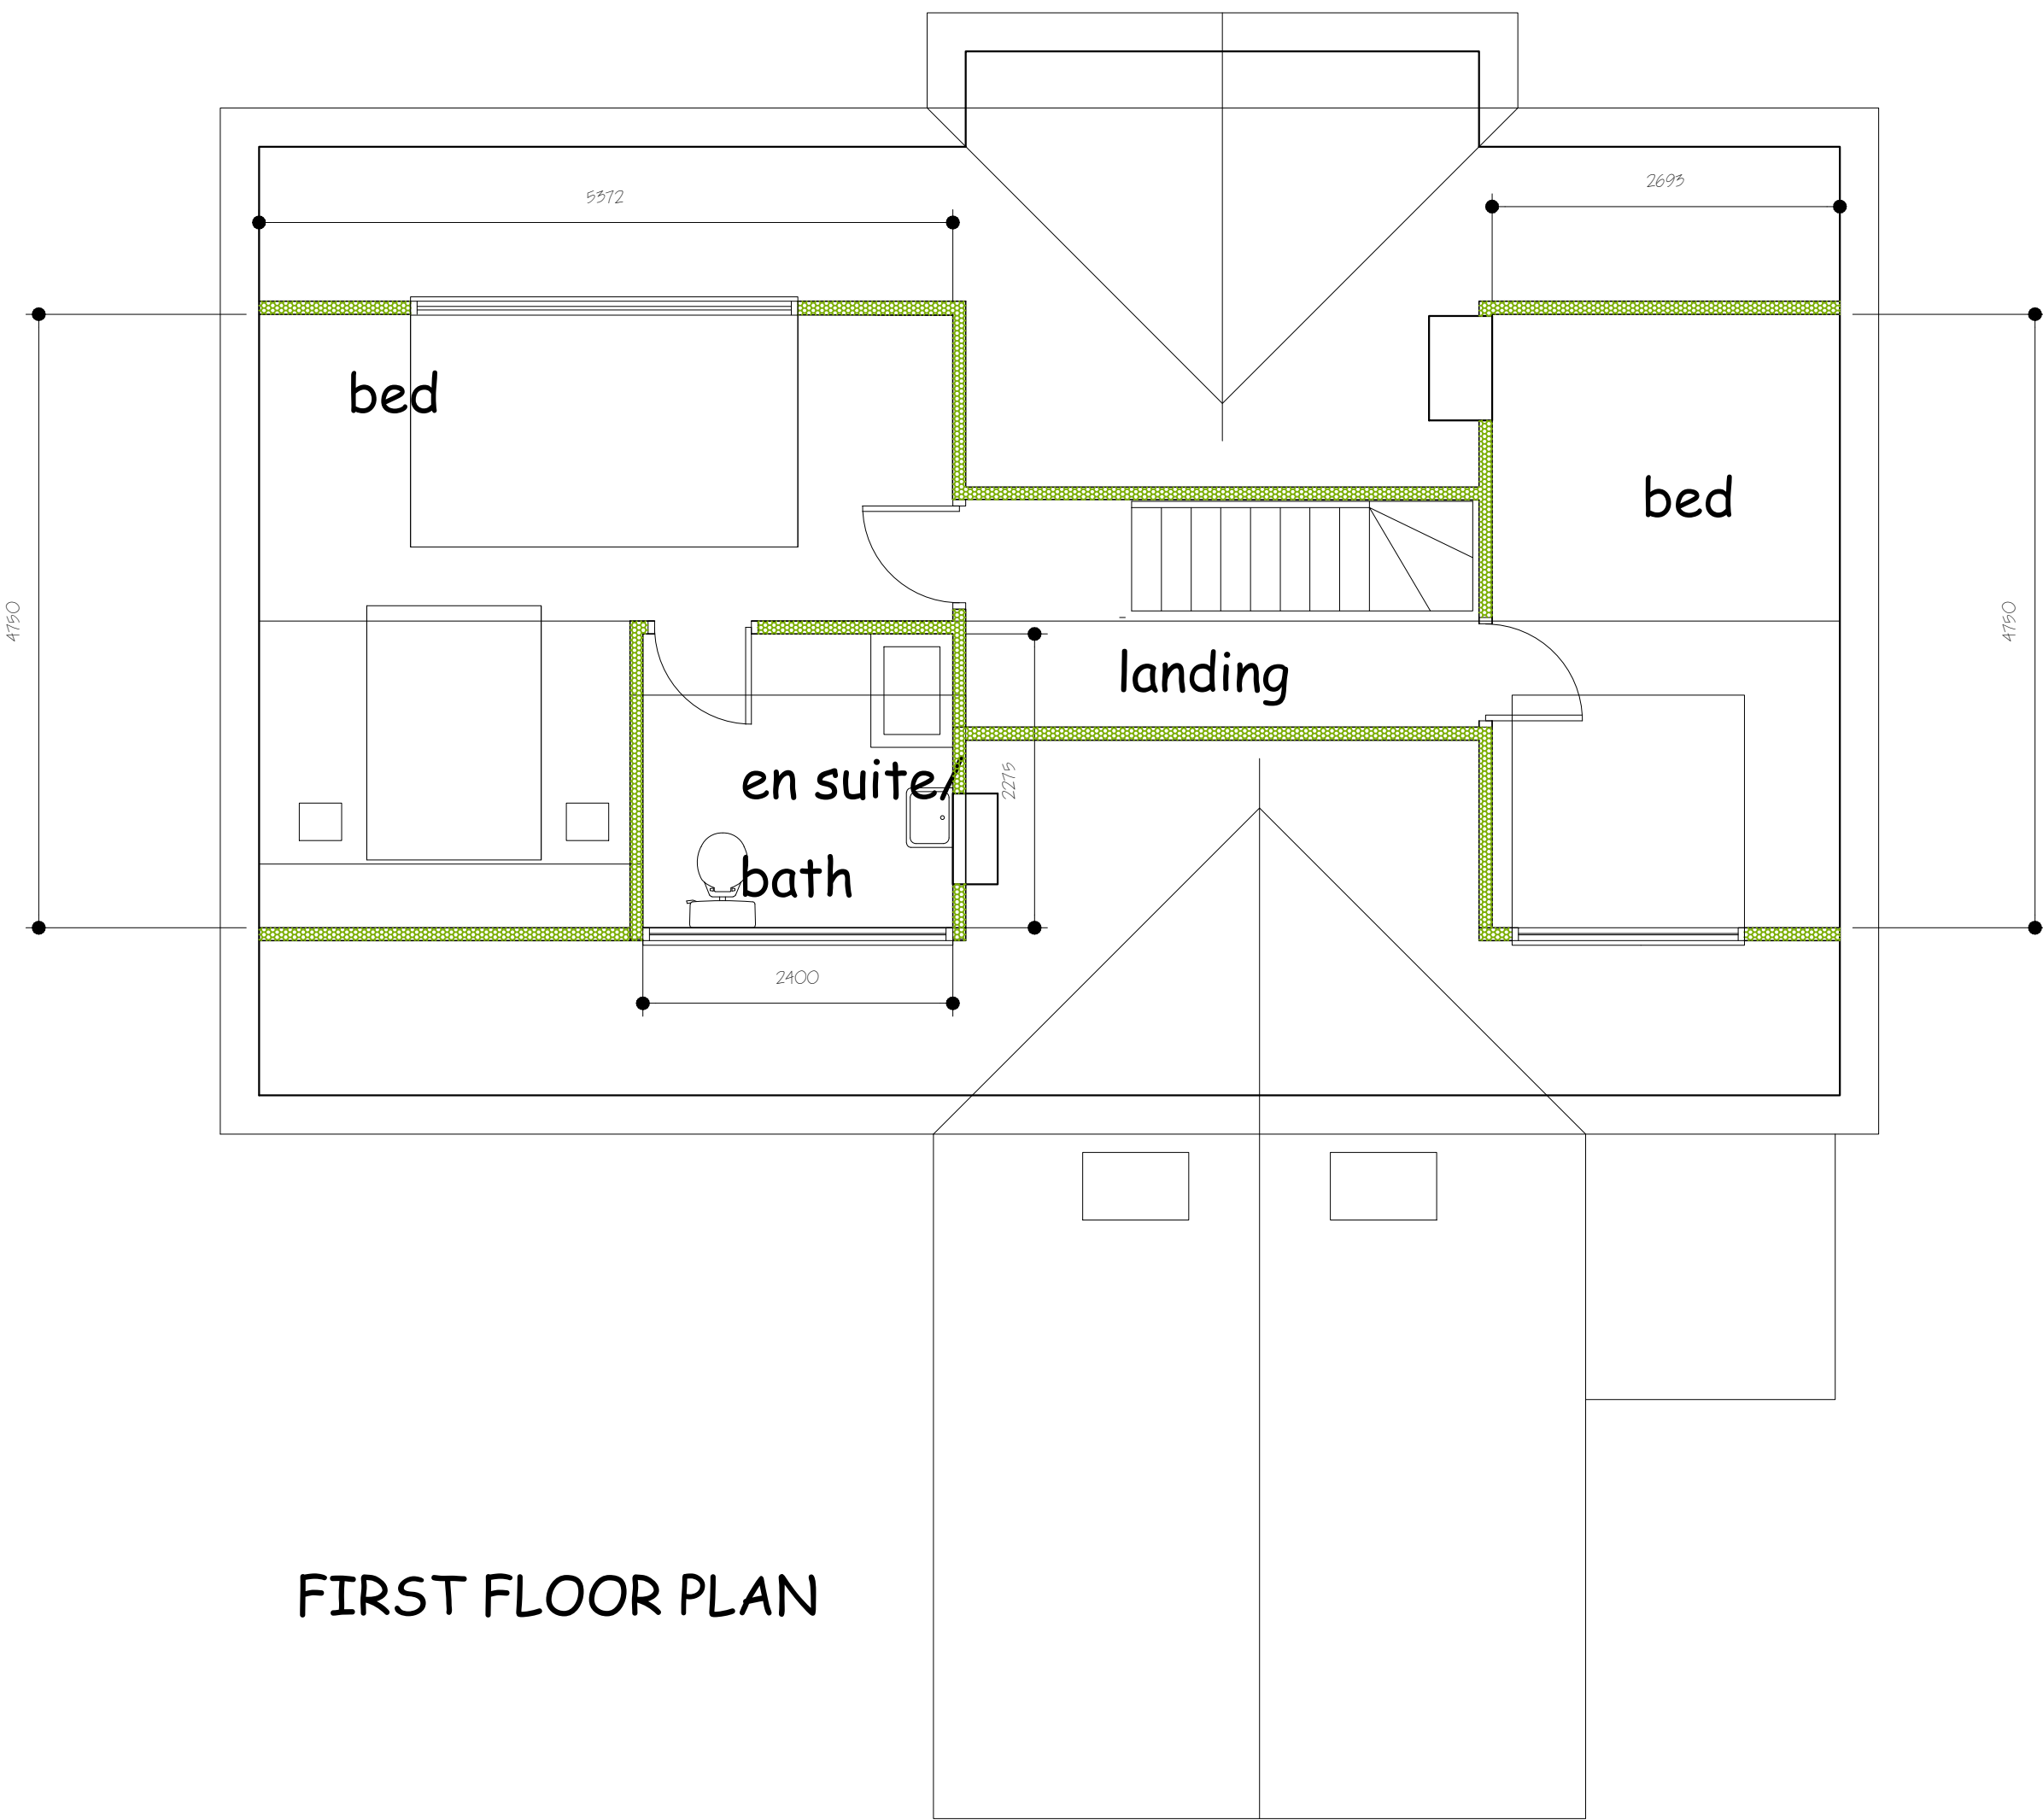

SITE PLAN . 1.500

NIGEL DUTTON
49 FALCON ROAD, ANSTEY, LE7 7FY
TEL: 07760 160572
0116 2365663
nigel.dutton88@gmail.com A1

this drawing is the copyright of NIGEL DUTTON
and should not be reproduced without permission.

client
MR J EATON & MISS S TEBBETT

project
EXTENSION AND ALTERATIONS
12 VALLEY ROAD, OVERSEAL

title
PLANNING DRAWING

Scale 1:50 1:100	date JULY 2019	drg. no ND.19.145.02	rev c
---------------------	-------------------	-------------------------	----------