




Miss Sarah-Jayne Rheeston 102 Woodville Road Overseal DE12 6LX	Single Storey Rear Kitchen Extension	Existing Plans & Elevations	
		1 : 50	2019 - 01 - 02

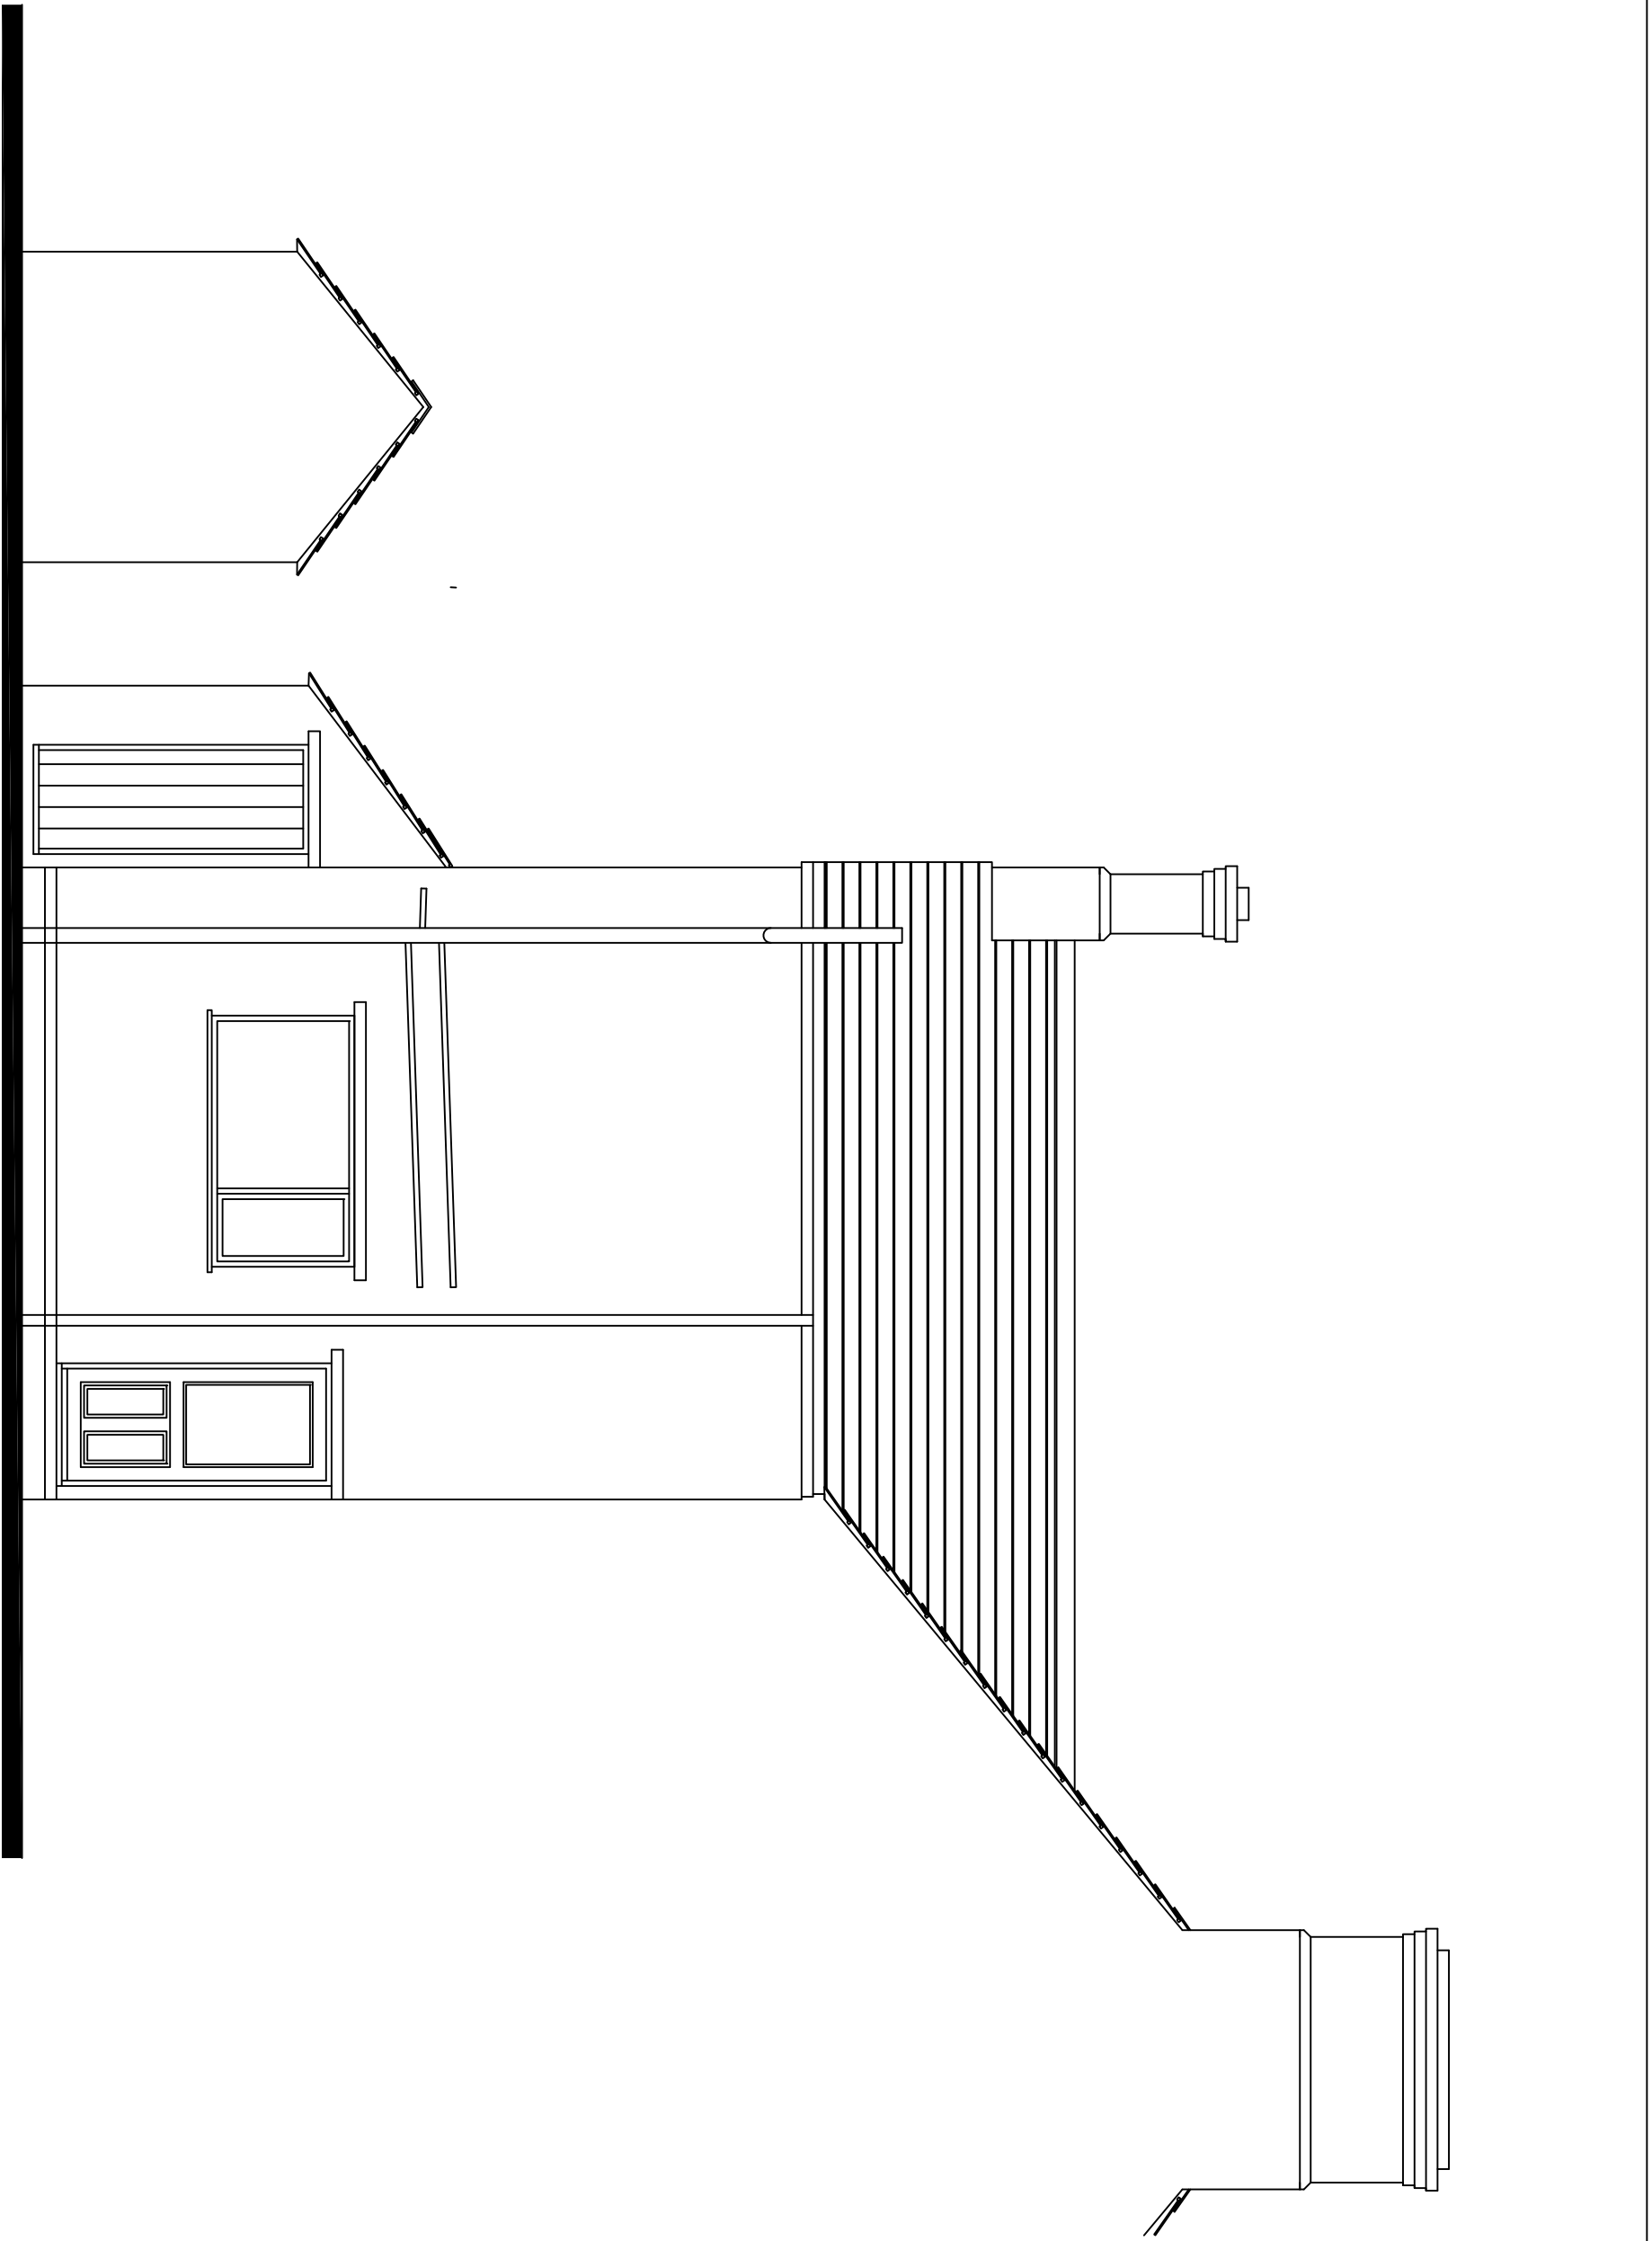

Gable Elevation
Scale 1:50

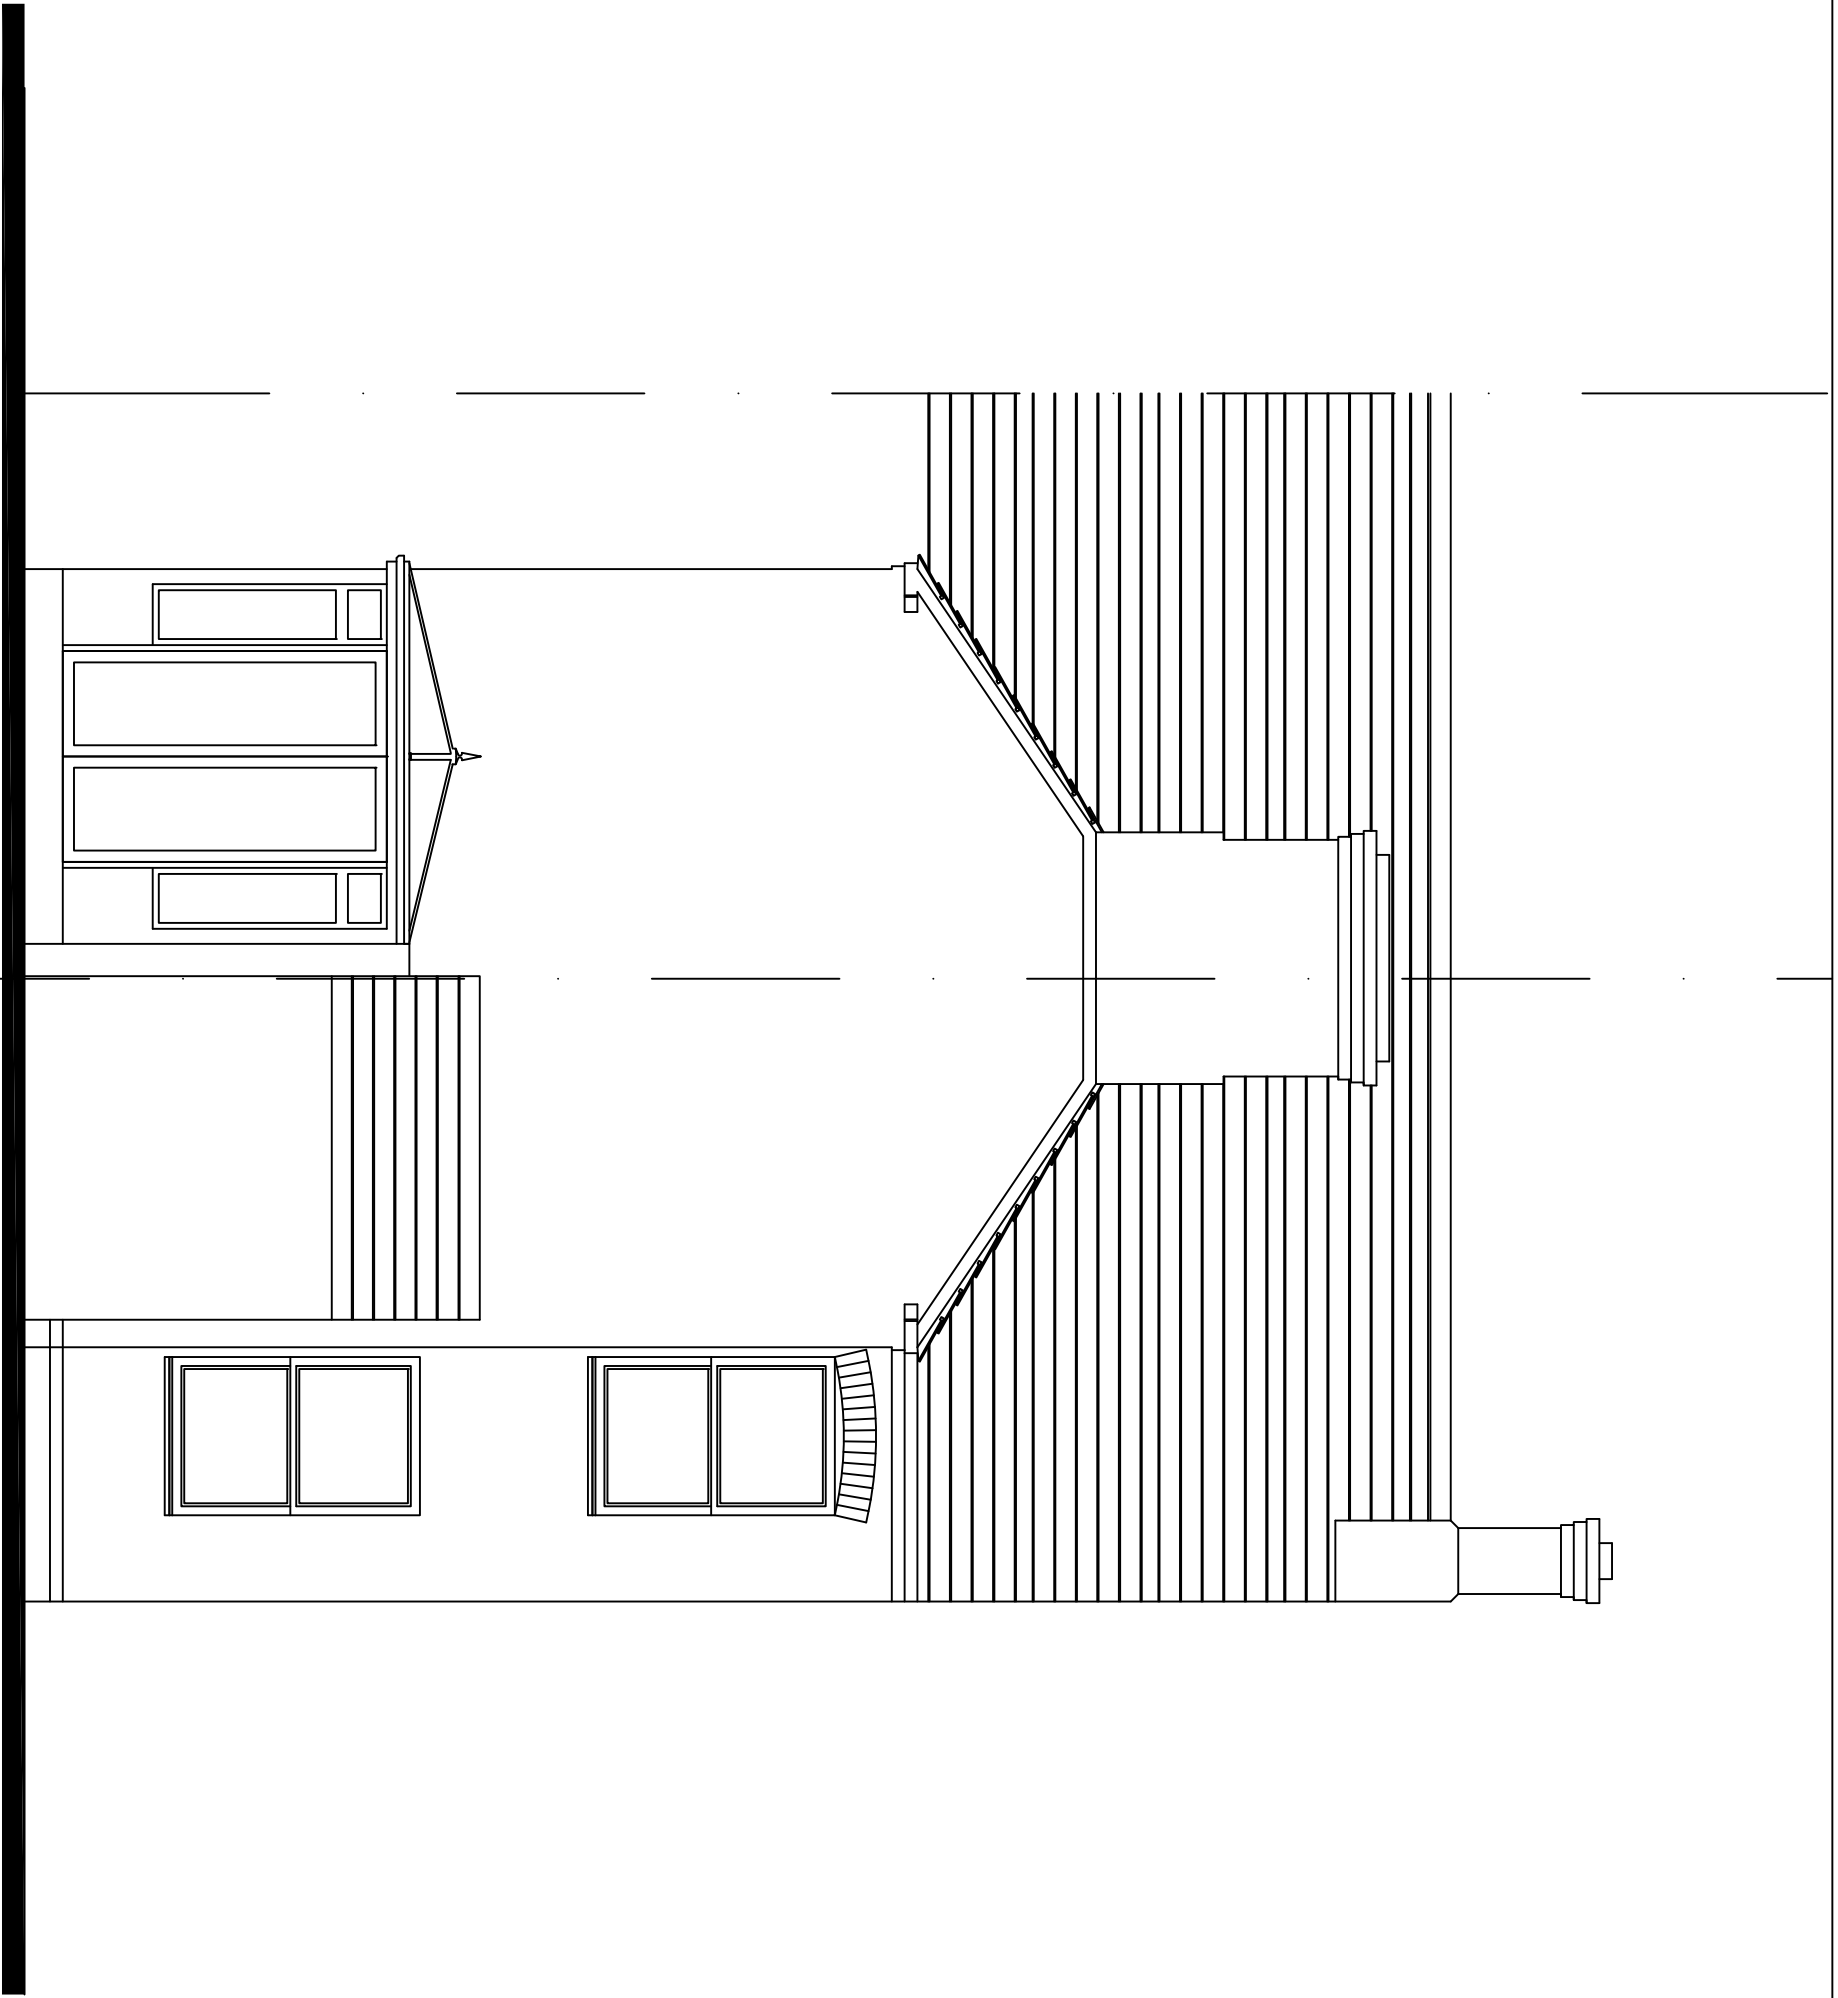

Rear Elevation
Scale 1:50

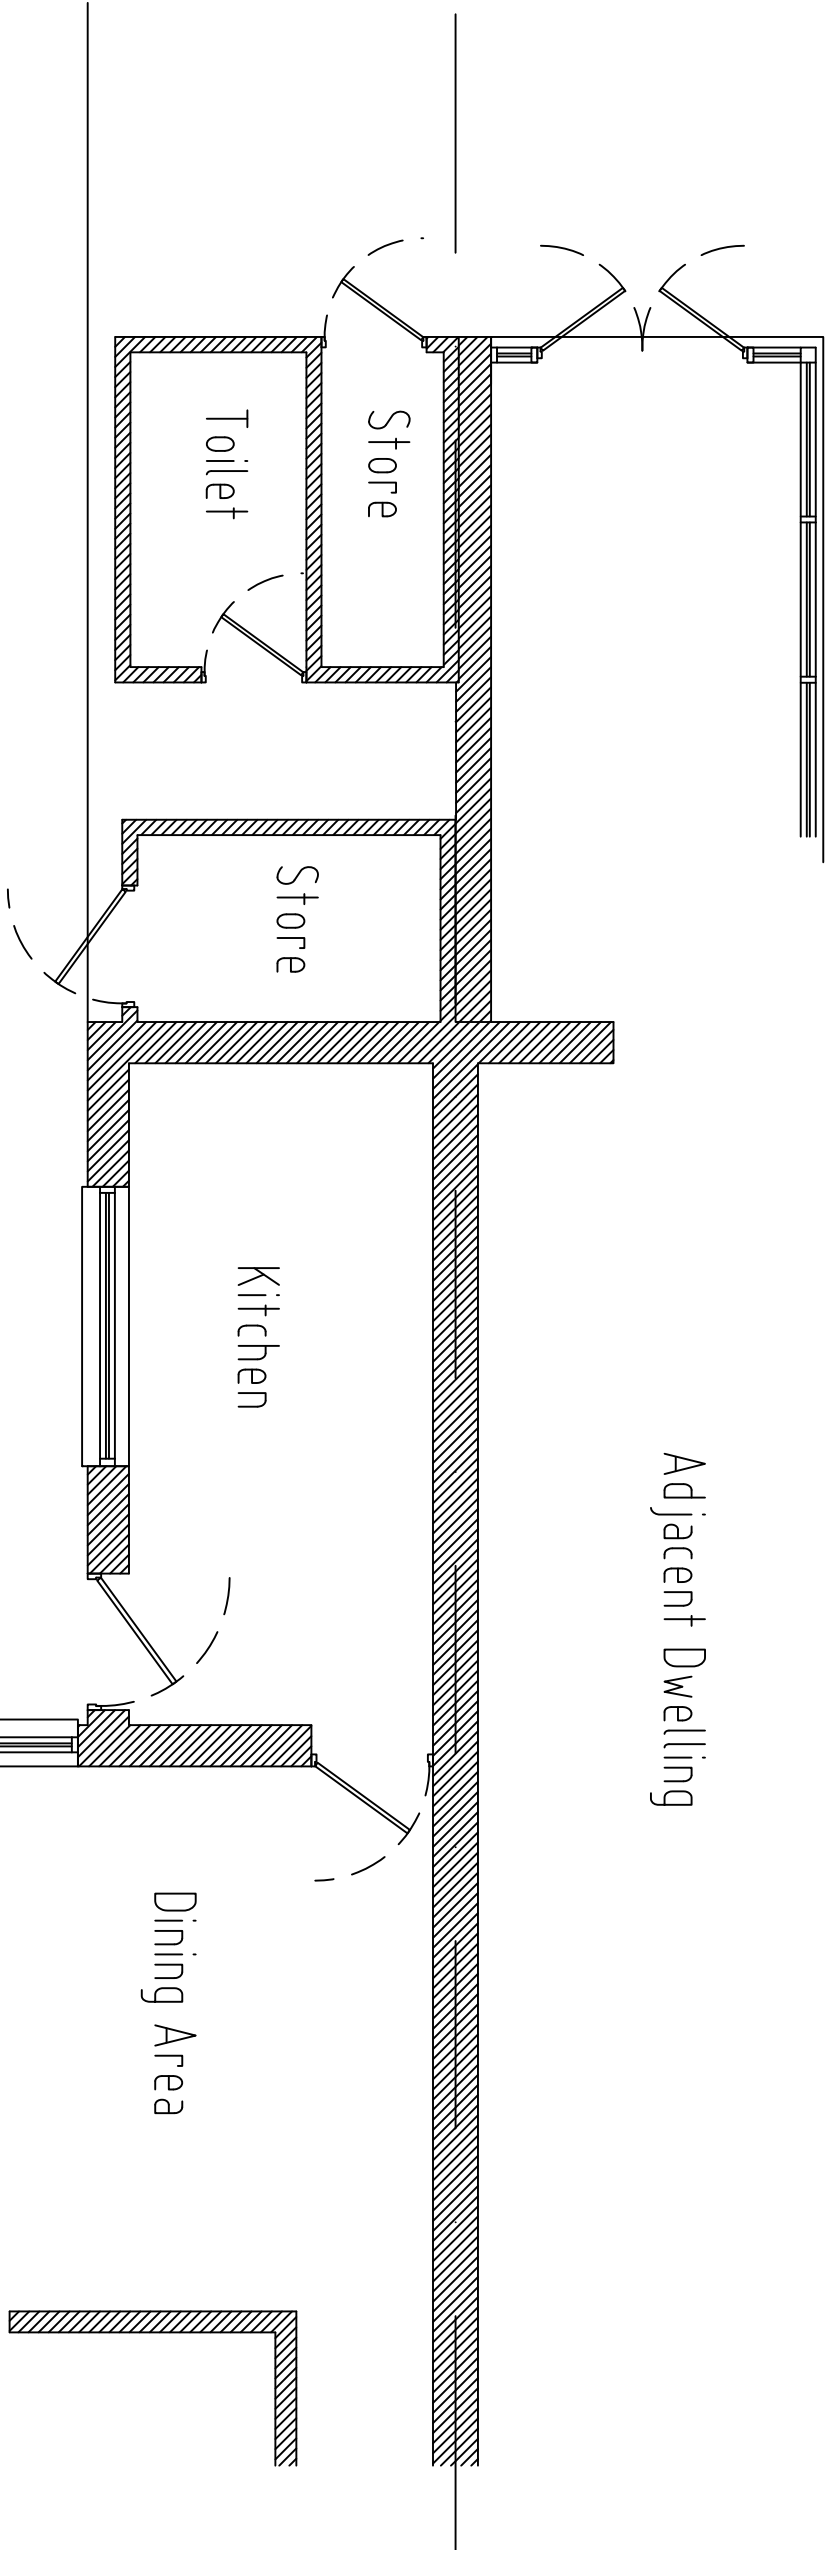

Ground Floor Plan
Scale 1:50

