


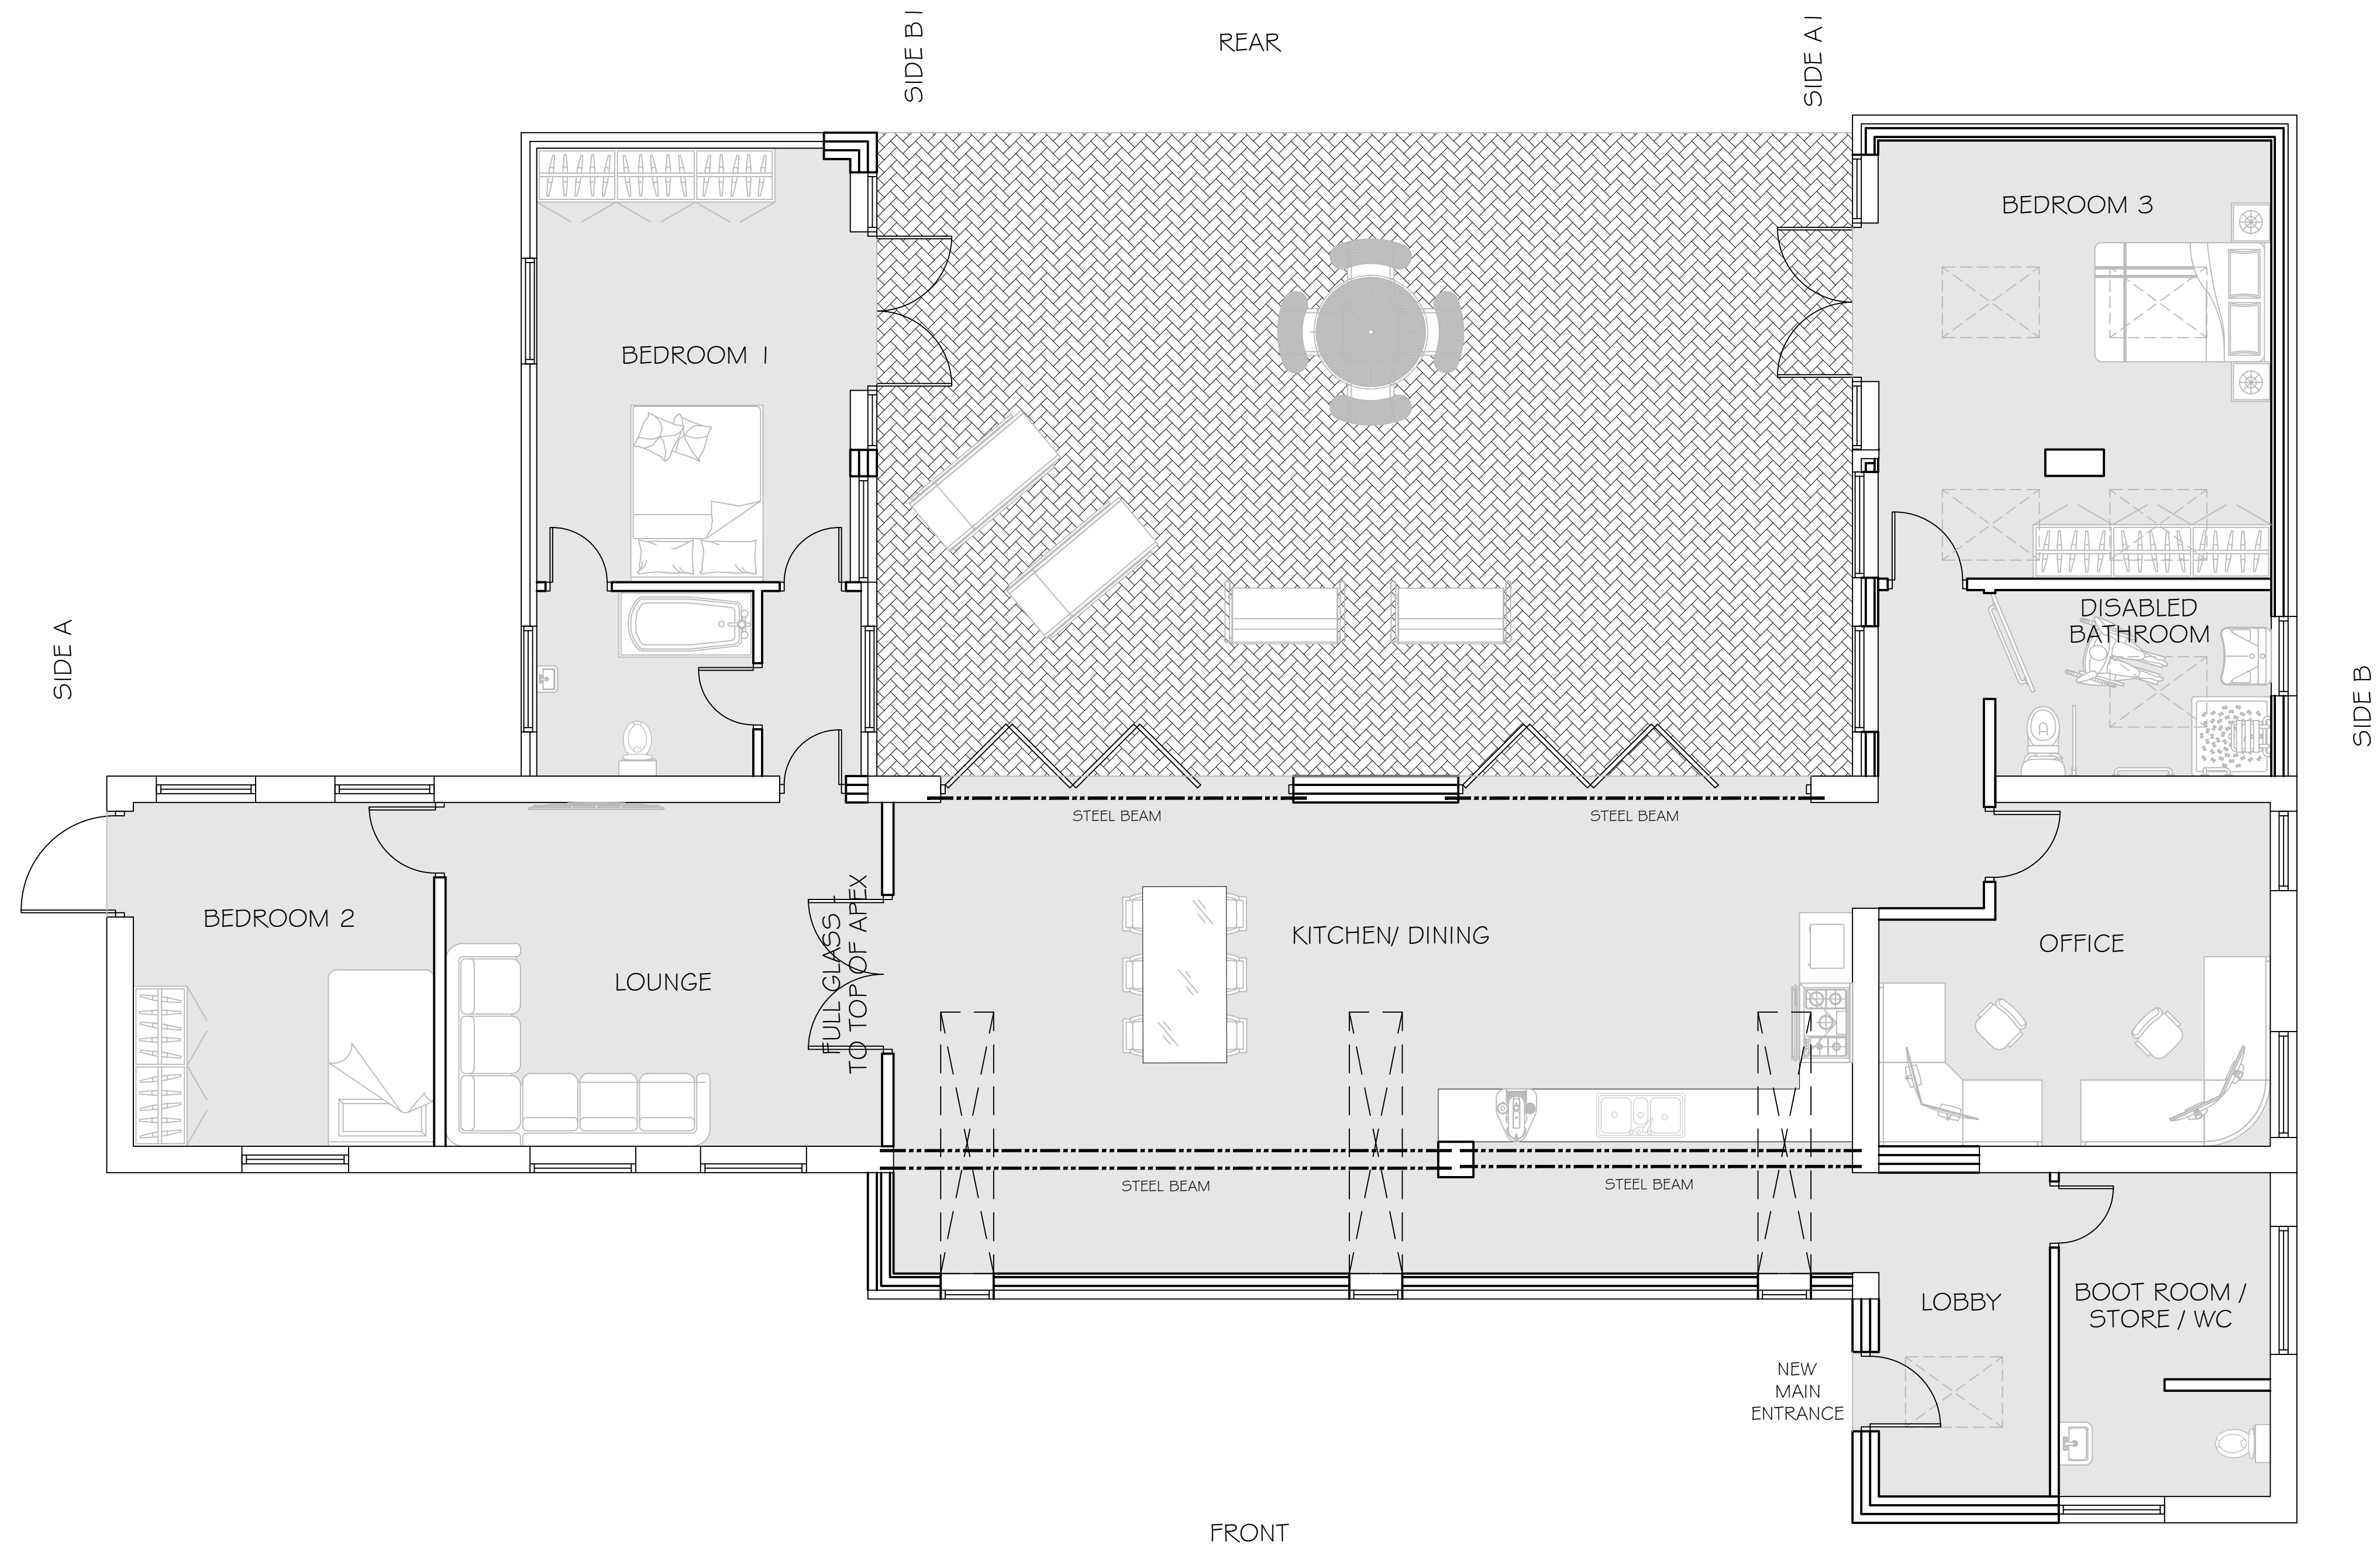

GROUND FLOOR PLAN

GENERAL NOTES

Whilst every care has been taken to ensure accuracy, no responsibility will be accepted for any errors contained in this drawing and it should not be relied upon for ordering of any materials.

All details and dimensions must be checked on-site before any building work or material ordering.

This drawing is copyright the property of the Client. All dimensions to be checked on site before proceeding.

Contractor to check and adjust dimensions of new work to suit existing conditions.

Do not assume existing structure or details are plumb, square or level.

Contractor must notify the Agent of any discrepancies before proceeding.



Block Plan
Scale 1:500

A	ZS			21/08/19	Amended to clients comments
Rev	By	Chk	App	Date	Description
EDS EXTENSION DRAWING SERVICES EDS 200 Mansfield Road, Chester Green, Derby, DE1 3PB Tel + 01332 969189 Email info@edsderby.co.uk Web www.edsderby.co.uk Project Dave Evans Brookfield Farm, Schoolpiece Lane Church Broughton, Derbyshire DE65 5DH Drawing Proposed General Arrangement Sheet 1 Drawn by HN Date: Designed by SF Date: Checked by Date: Approved by Date: Drawing No. EDS_0673_07 Revision A Drawing Scale: 1:50 Sheet size A1 DO NOT SCALE FROM DRAWING					

