




AIR
SOURCE
HEAT
PUMP

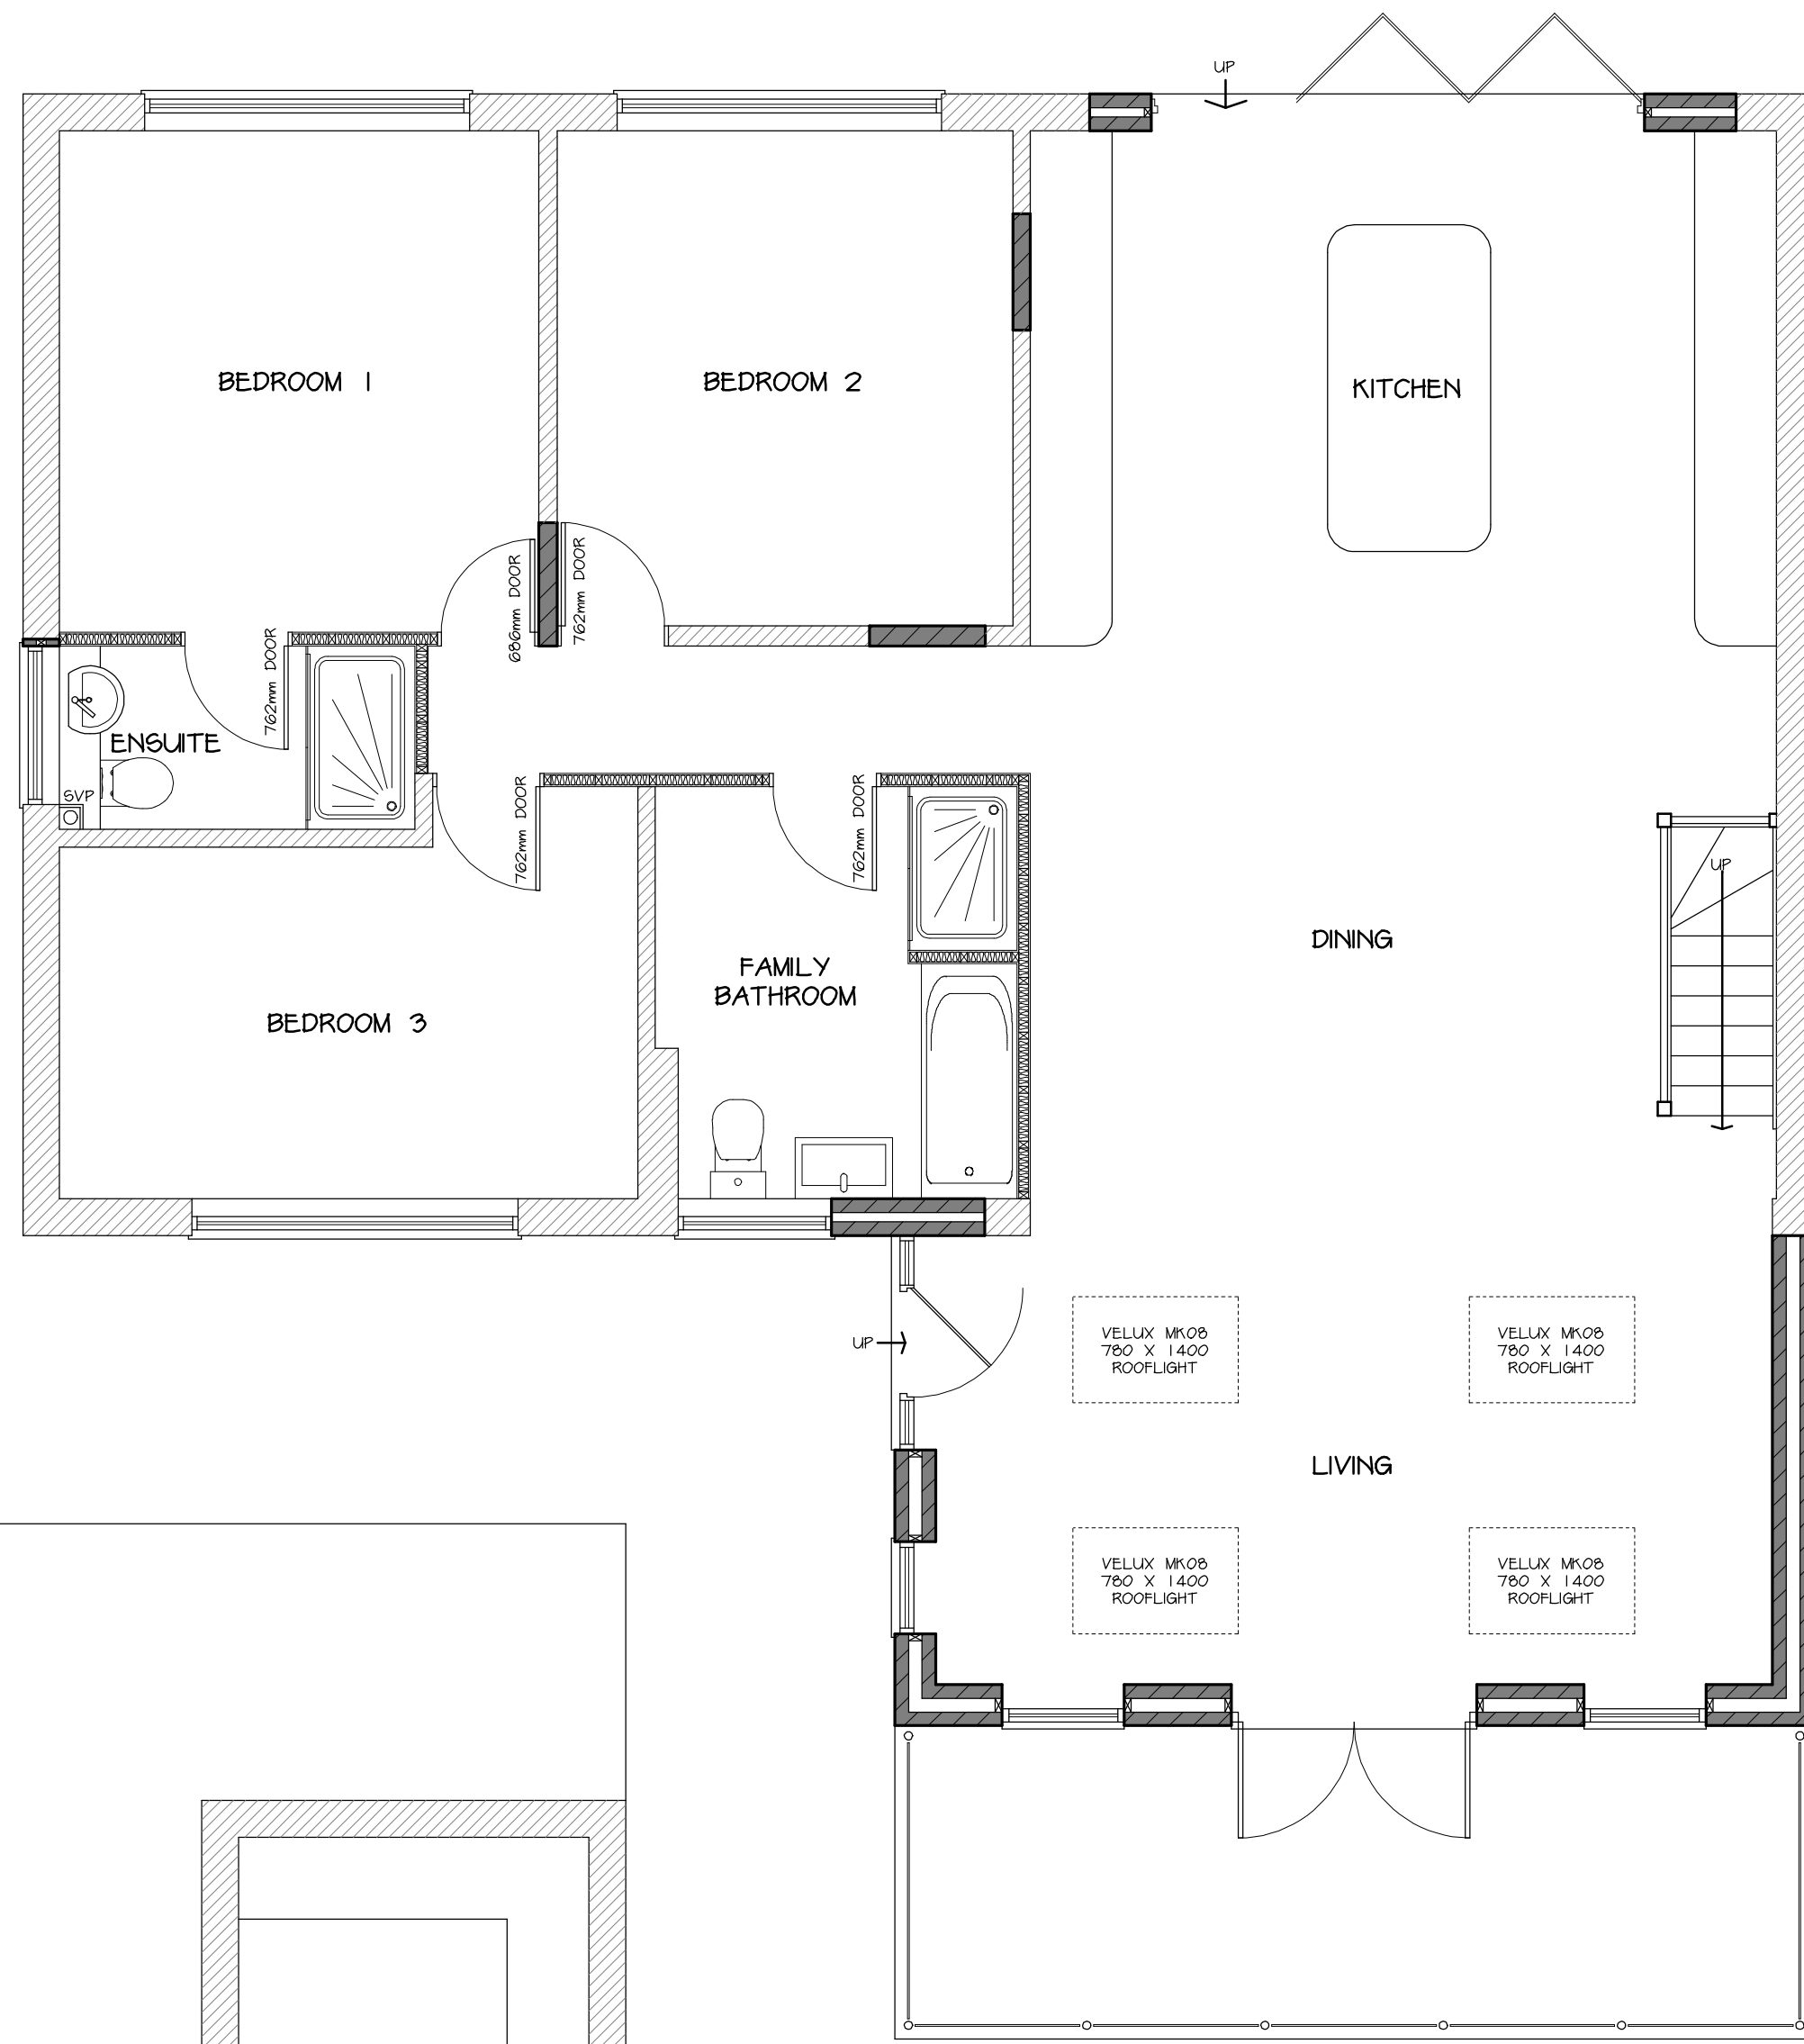


PROPOSED UPPER GROUND FLOOR PLAN
SCALE 1:50

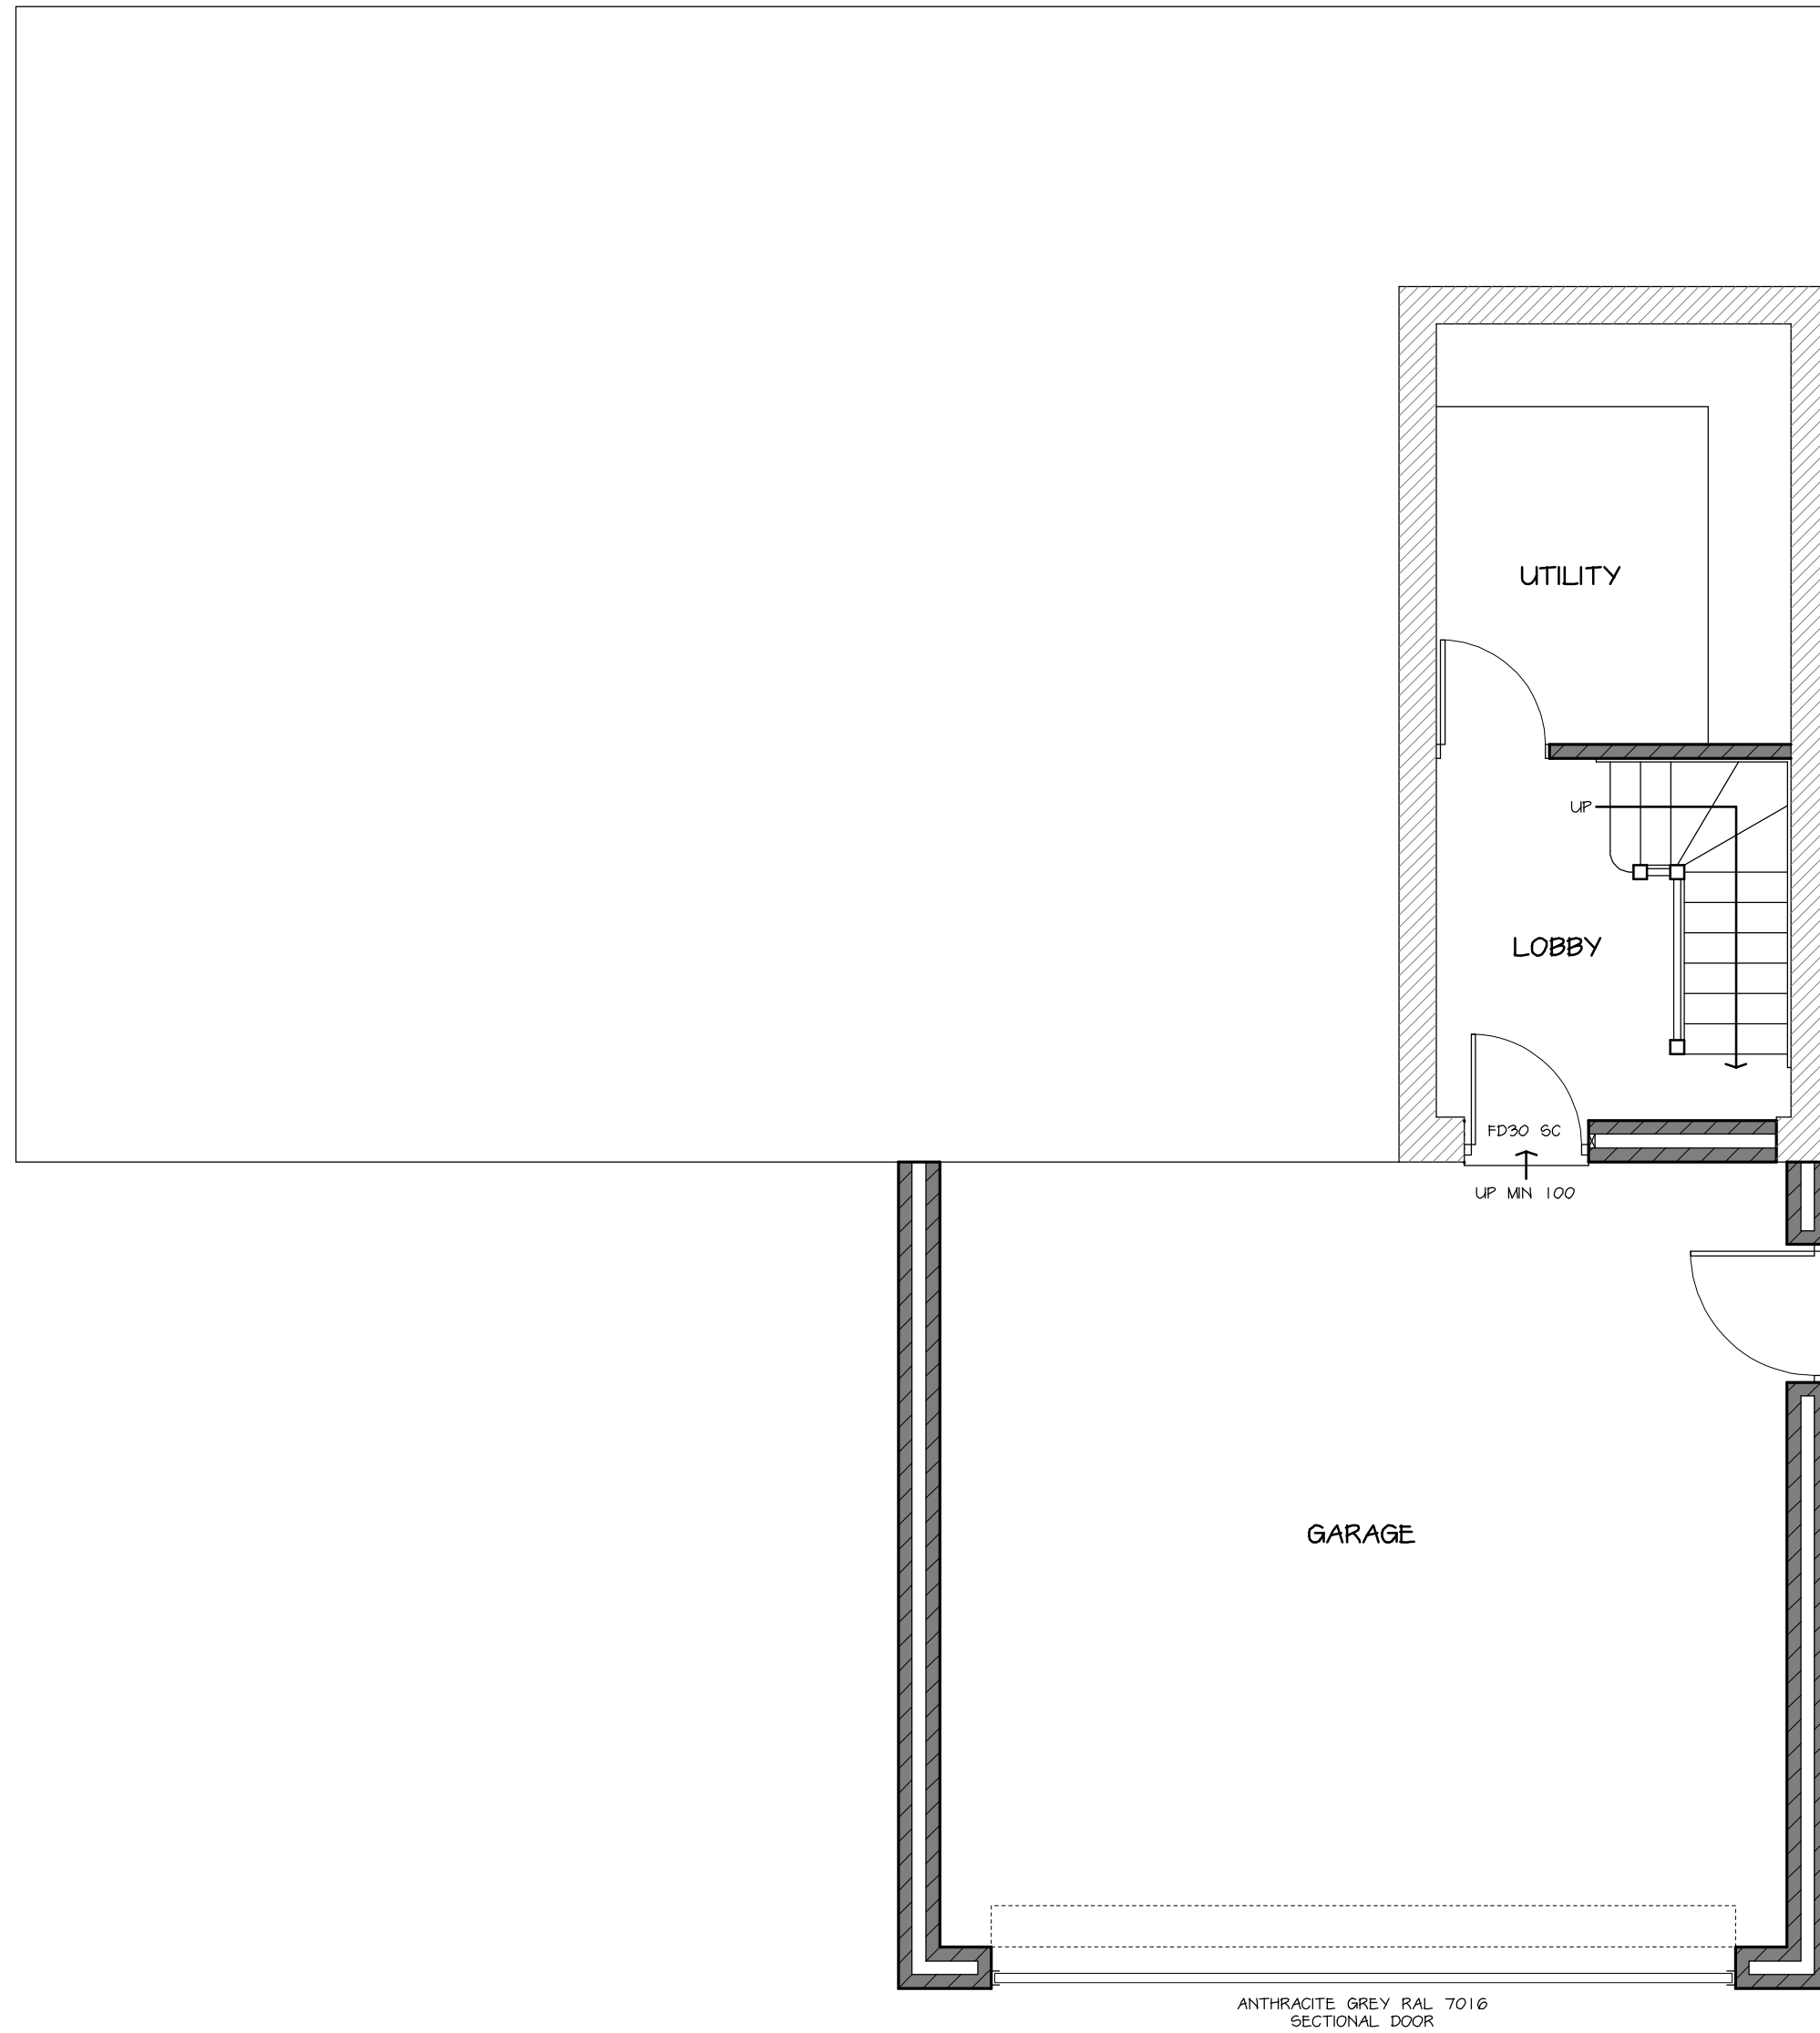


PROPOSED LOWER GROUND FLOOR PLAN
SCALE 1:50

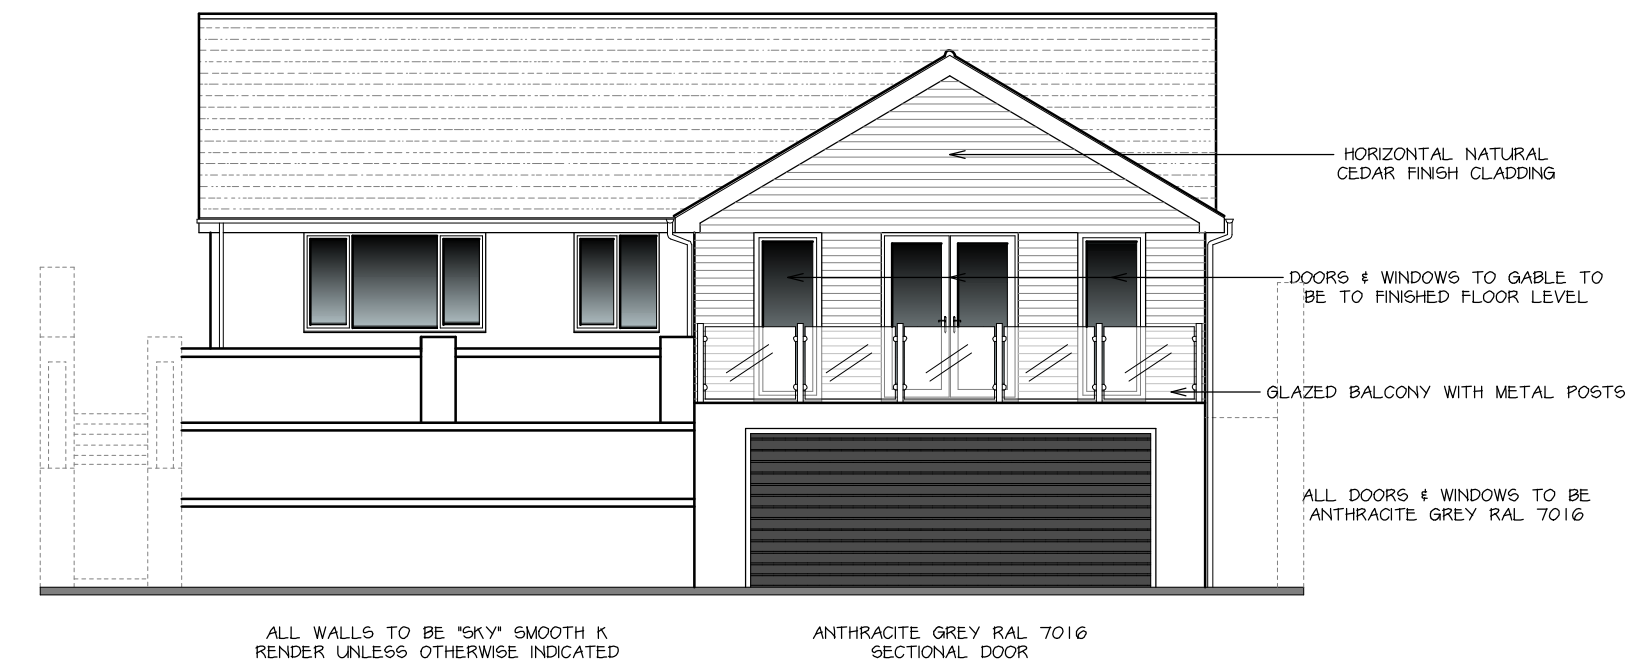


PROPOSED FRONT (N) ELEVATION
SCALE 1:100

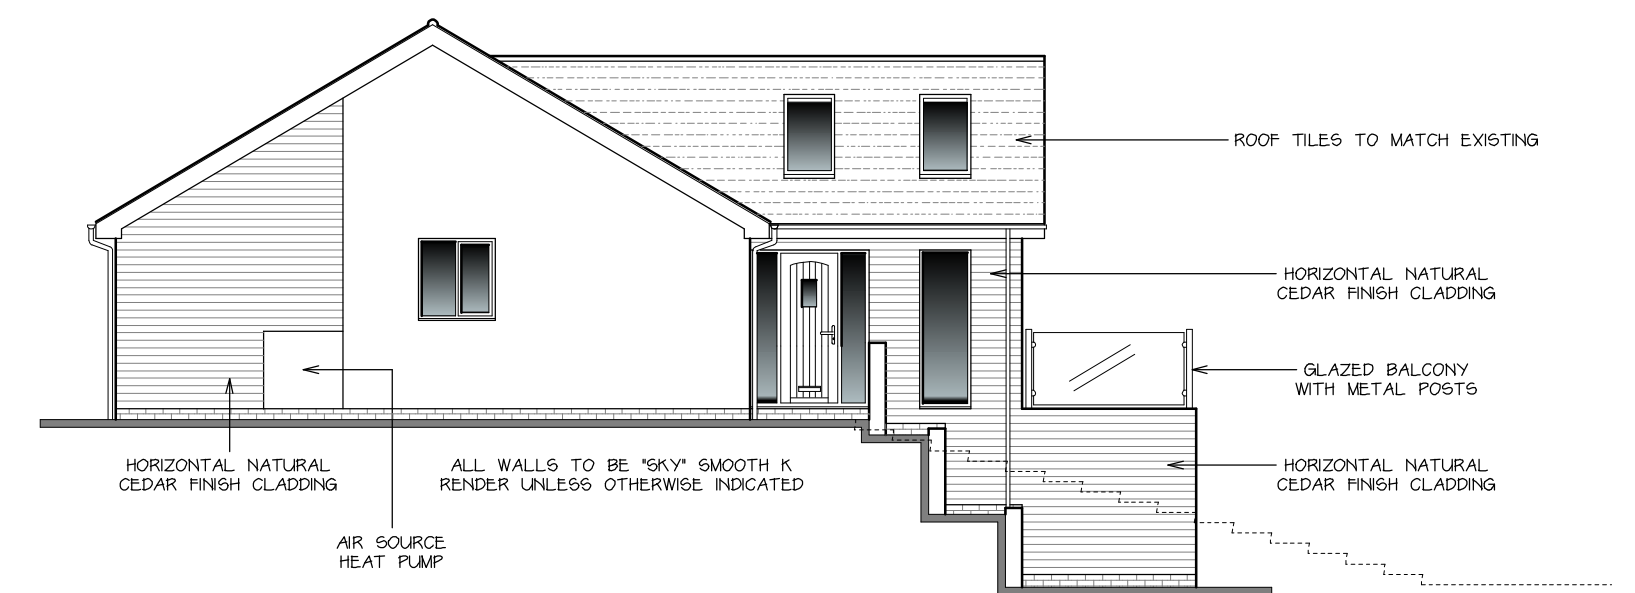

PROPOSED SIDE (E) ELEVATION
SCALE 1:100

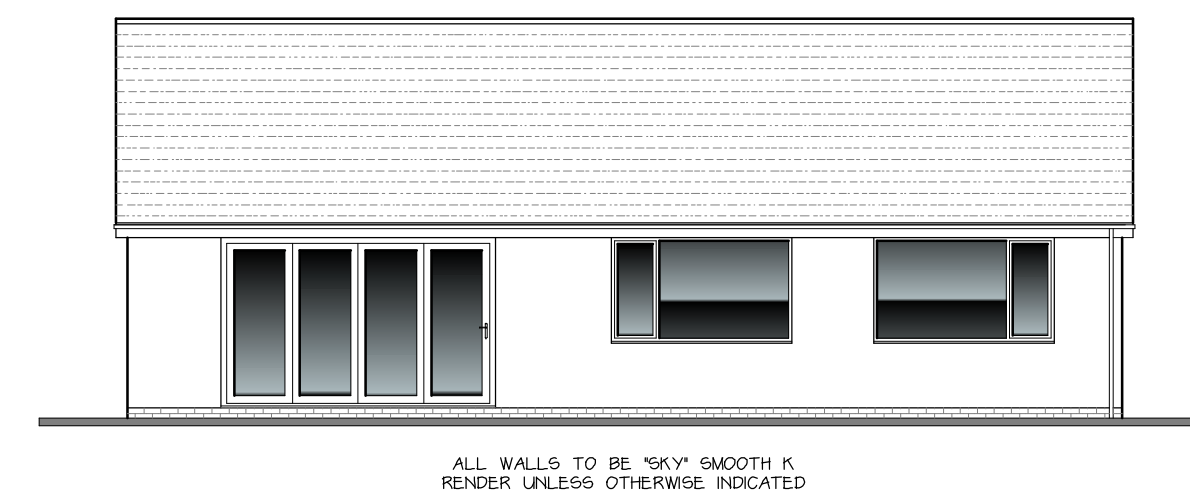

PROPOSED REAR (S) ELEVATION
SCALE 1:100

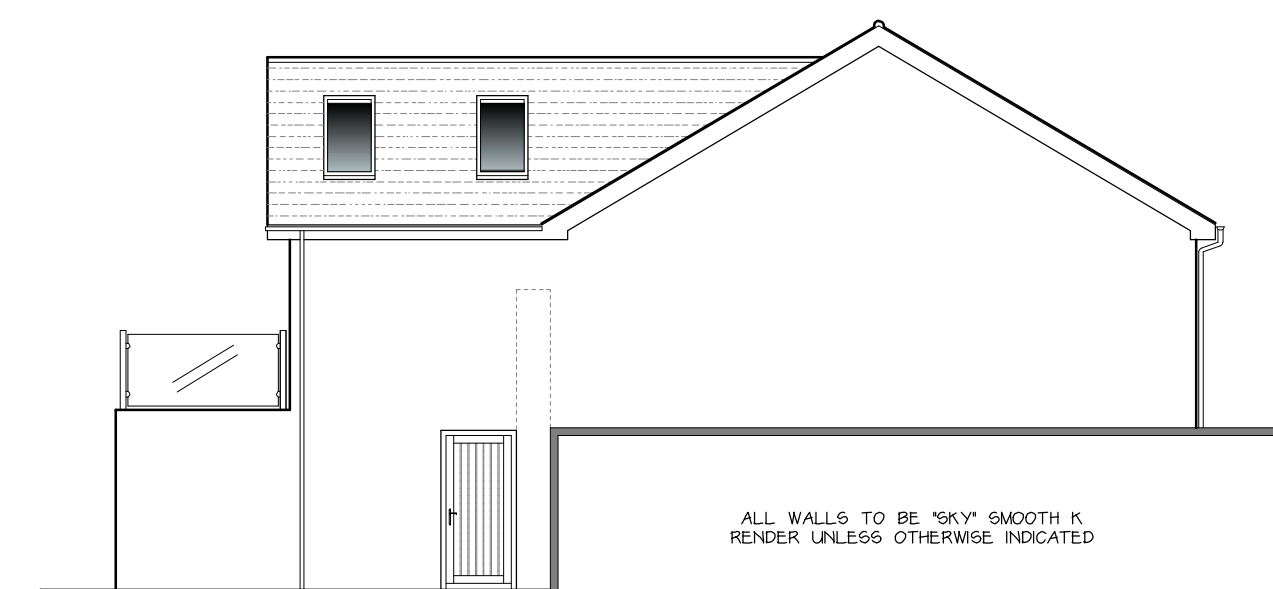

PROPOSED SIDE (W) ELEVATION
SCALE 1:100

PAPER SIZE: A1

NOTES

All dimensions must be checked on site and only scaled from this drawing for planning purposes only

0 1 2 3 4 5
METRES (@ 1:100)

0 1 2
METRES (@ 1:50)

Date	Revisions
B	AUG 2019 CLADDING ADDED BETWEEN WINDOWS TO FRONT GABLE
A	AUG 2019 AMENDED PENETRATION TO NEW FRONT GABLE

© copyright

Client
MR ADAM
HAZELL

Location
18 MONSOM LANE
REPTON
DERBYSHIRE
DE65 6FX

Proposal
PROPOSED EXTENSION
& ALTERATIONS & ERECTION
OF NEW BOUNDARY
WALLS & GATES

Drawing Title
PROPOSED FLOOR
PLANS & ELEVATIONS


Scale
1:50 & 1:100

Date
AUG 2019

Drawn by
MRP

Org No.
J2868-03

Revision
B

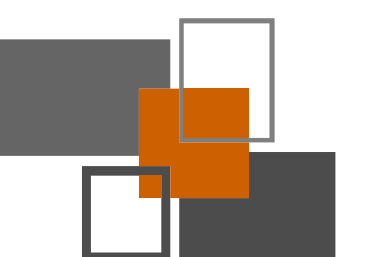

MAKING PLANS
architecture

Ivy Lodge, Twyford Road, Willington, Derby, DE65 6DE
T/F 01283 703160 E info@makingplans-architecture.co.uk
W www.makingplans-architecture.co.uk