






FRONT ELEVATION

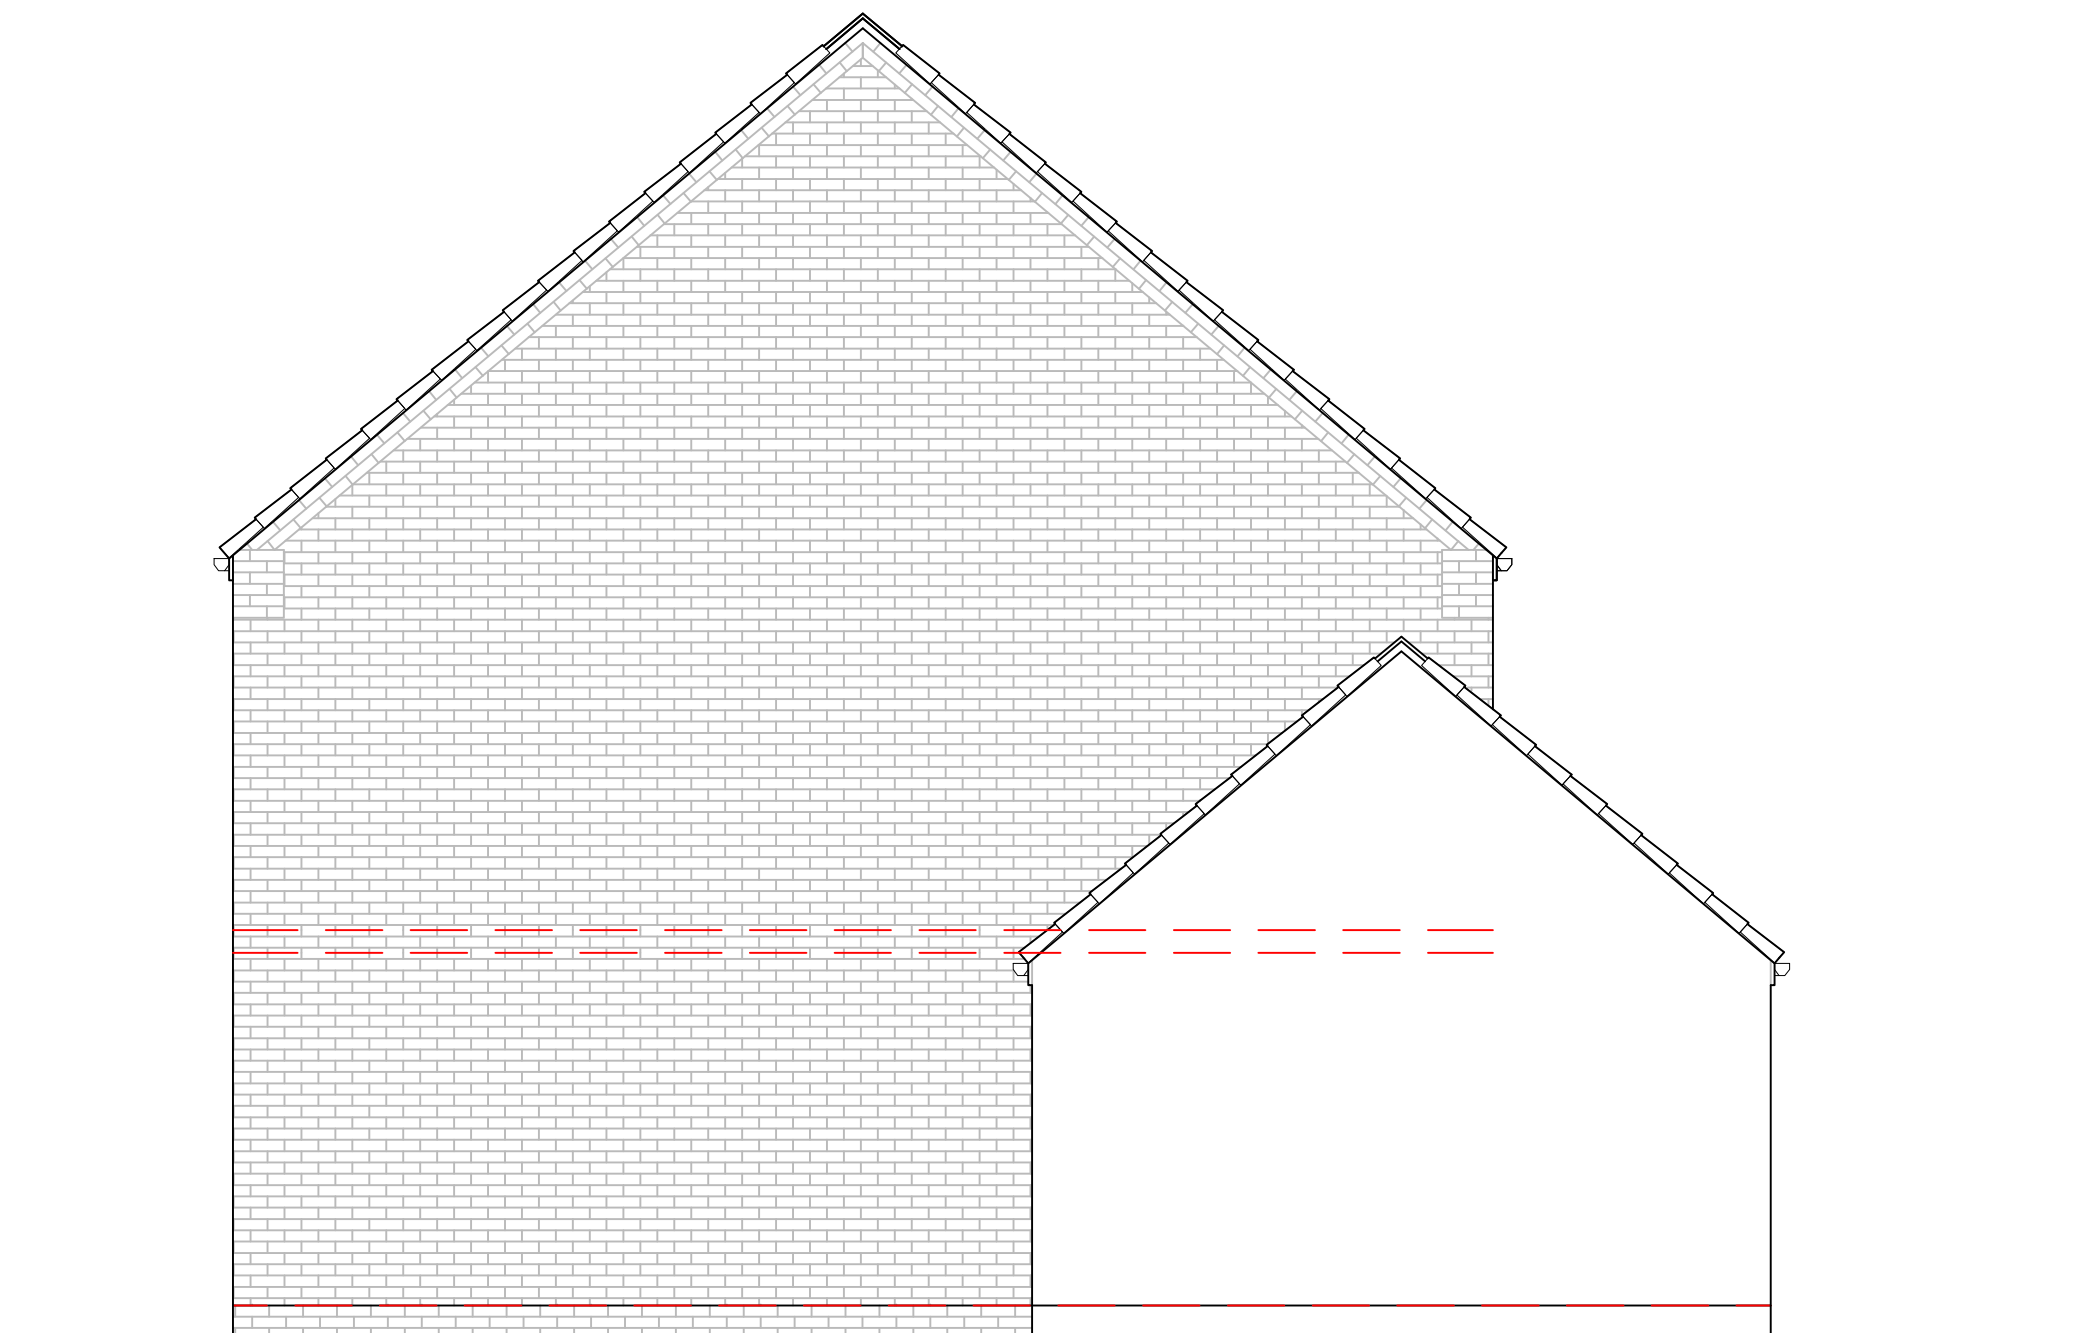


SIDE B ELEVATION

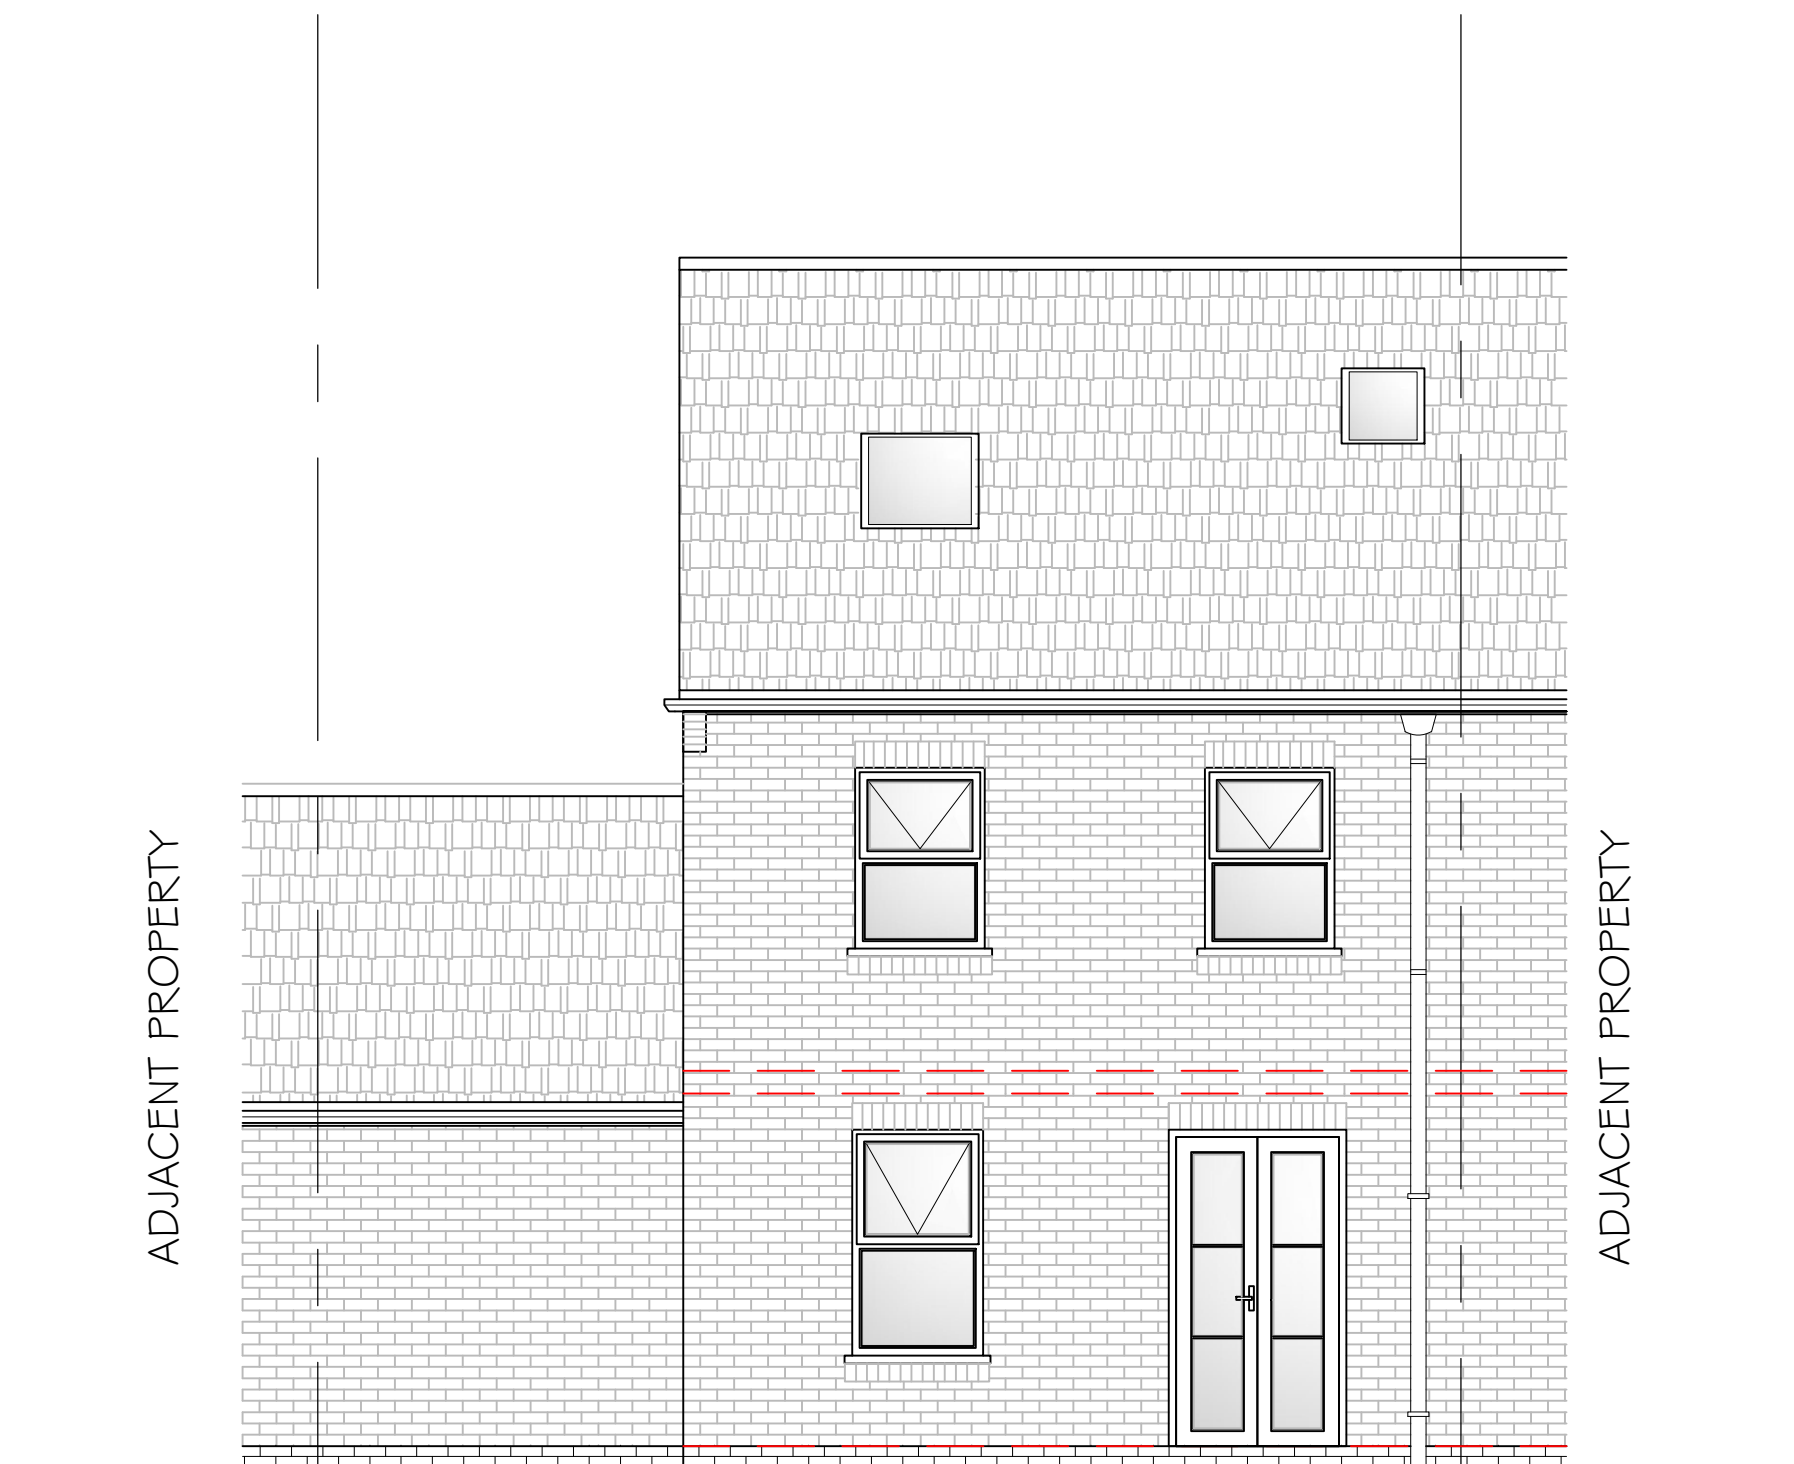


REAR ELEVATION

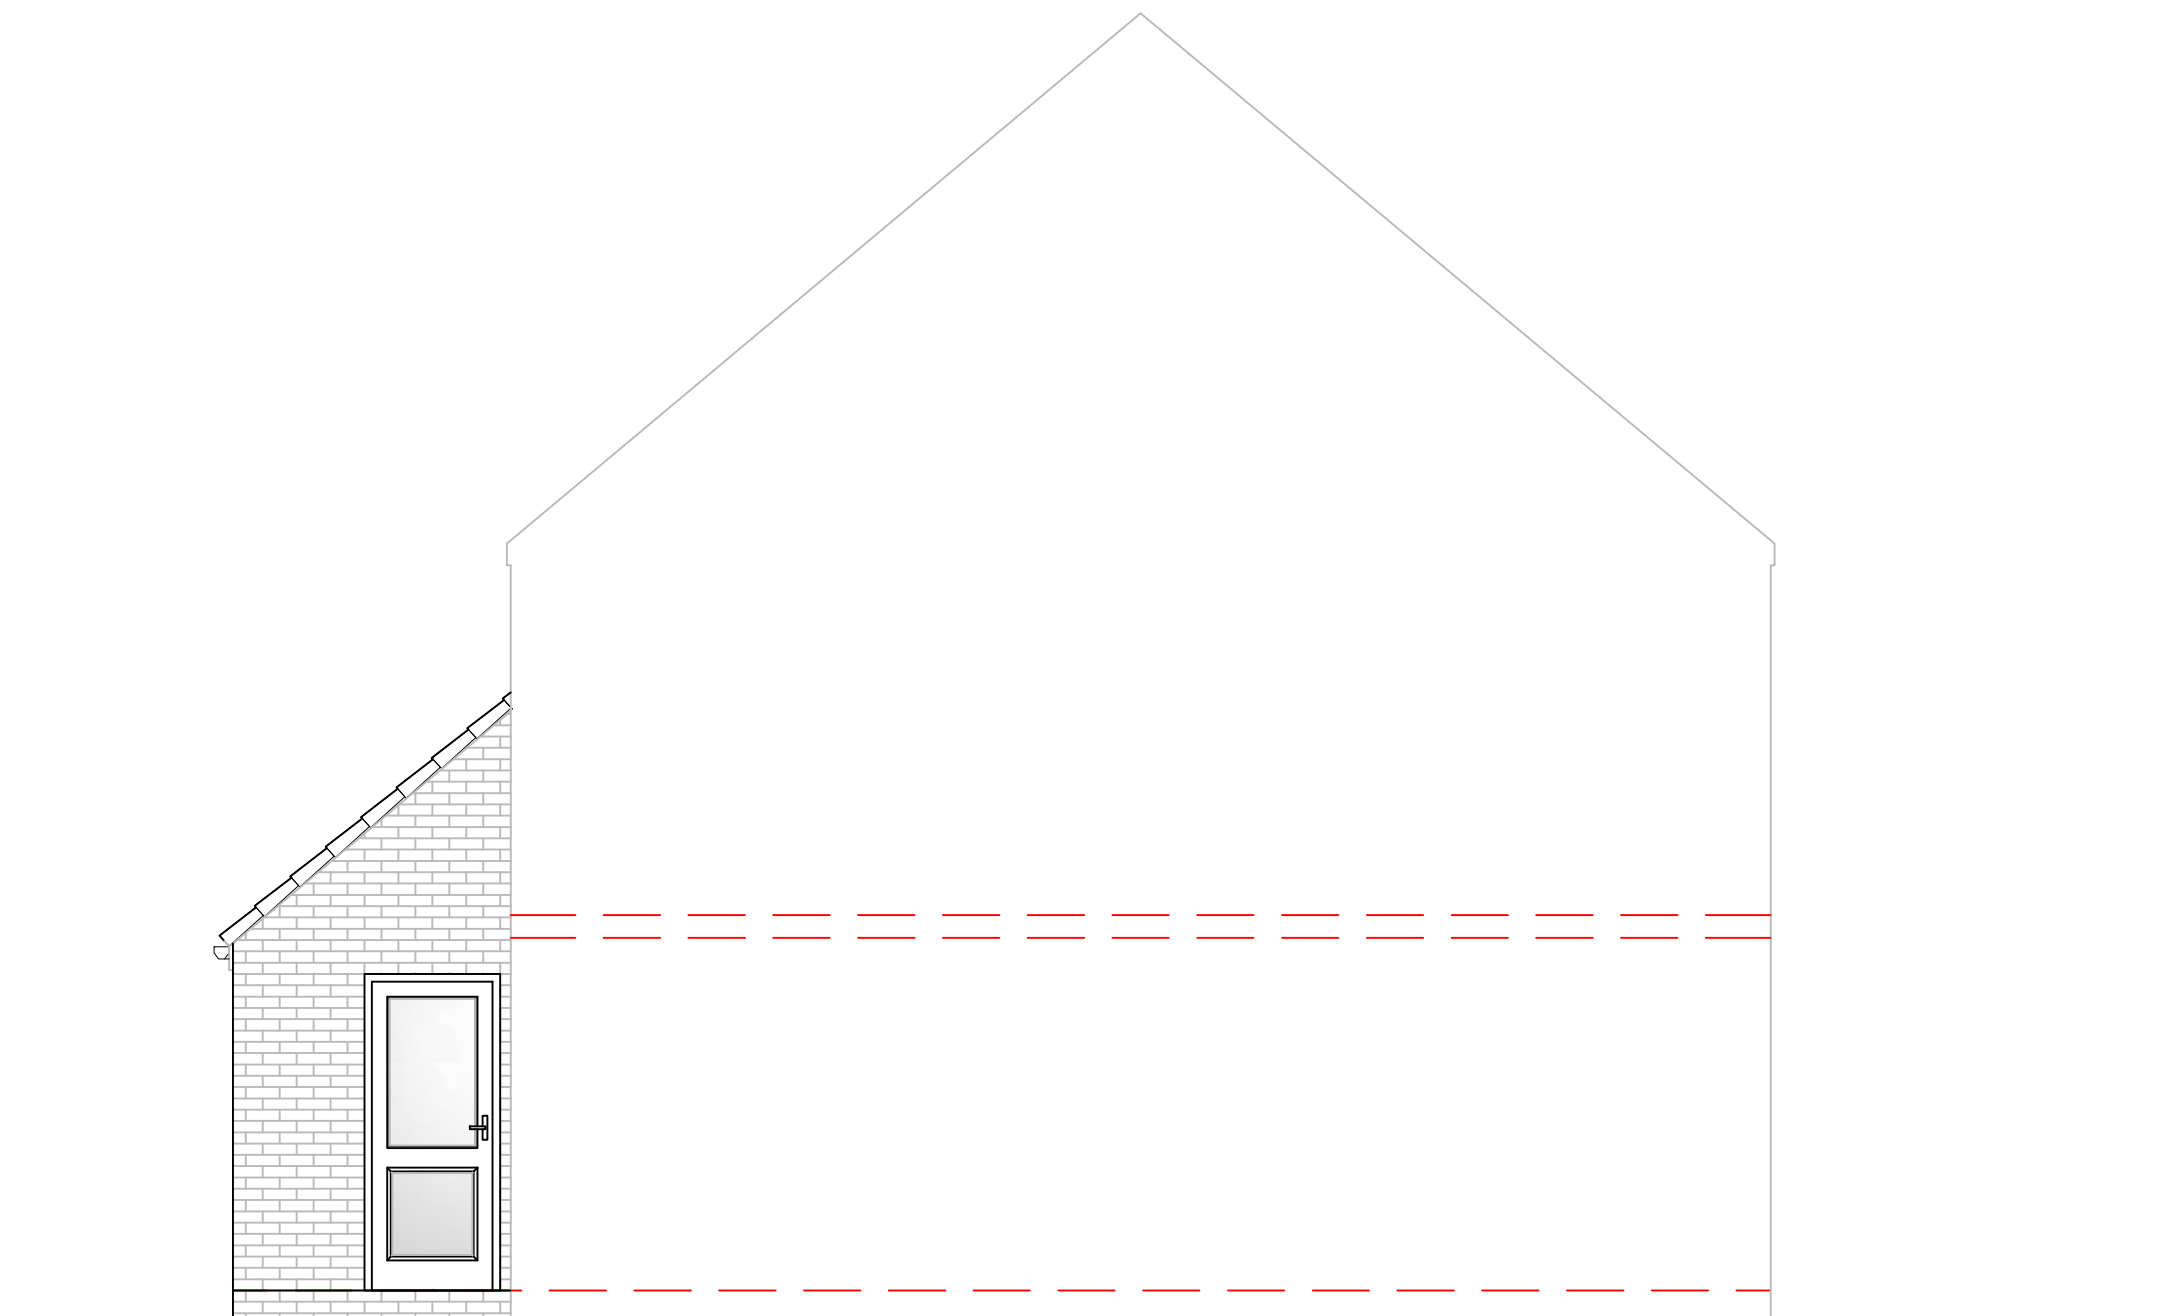

SIDE A ELEVATION

 

GENERAL NOTES
Whilst every care has been taken to ensure accuracy, no responsibility will be accepted for any errors contained in this drawing and it should not be relied upon for ordering of any materials.
All details and dimensions must be checked on-site before any building work or material ordering.
This drawing is copyright the property of the Client. All dimensions to be checked on site before proceeding.
Contractor to check and adjust dimensions of new work to suit existing conditions.
Do not assume existing structure or details are plumb, square or level.
Contractor must notify the Agent of any discrepancies before proceeding.

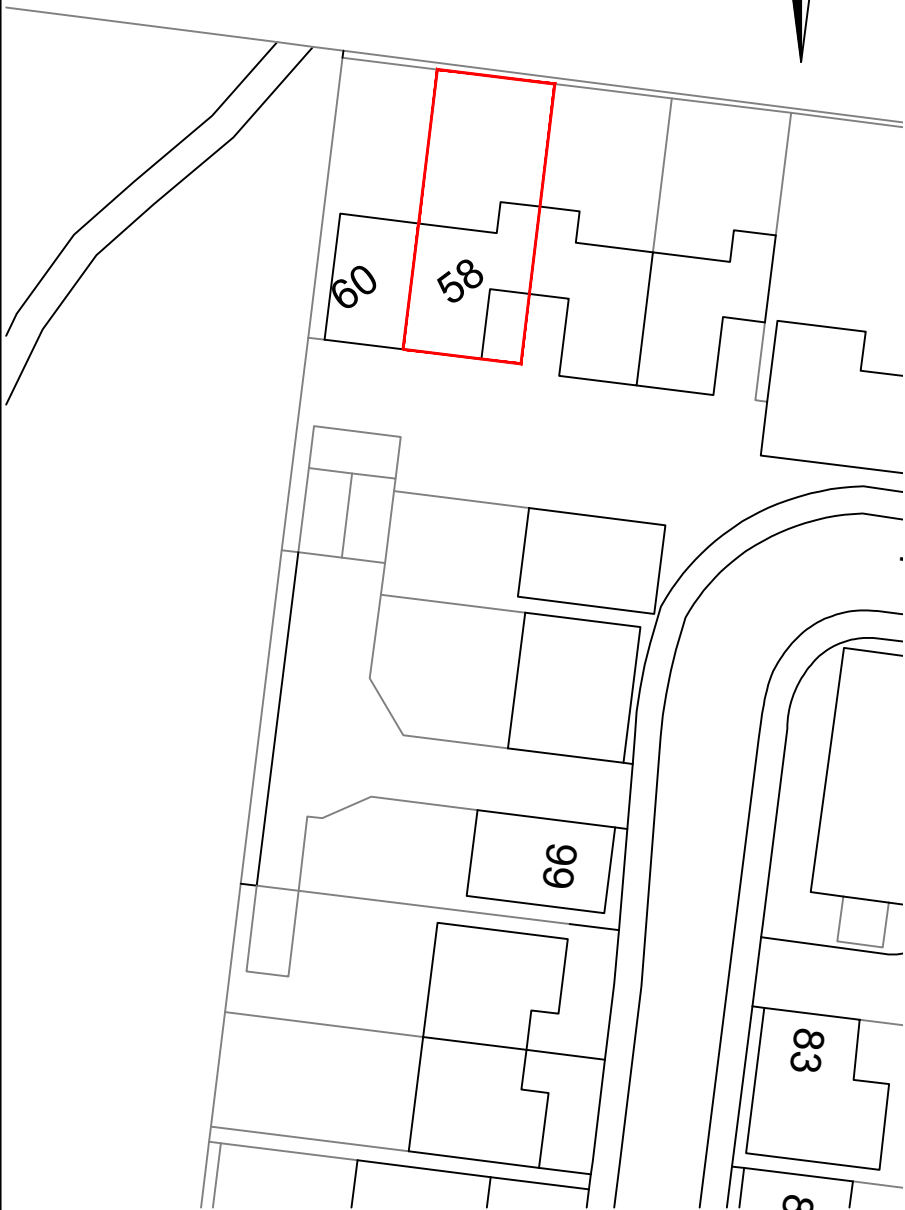

Block Plan
Scale 1:500

A	ZS			27/08/19	Amended to clients comments
Rev	By	Chk	App	Date	Description
EDS EXTENSION DRAWING SERVICES EDS Kings Chambers, 34 Queen Street, Derby, DE1 3DS Tel + 01332 988189 Email info@edsderby.co.uk Web www.edsderby.co.uk					
Project					
Lee Wallace 58 Thames Way, Hilton, Derby, DE65 5NB.					
Drawing					
Proposed General Arrangement Sheet 2					
Drawn by				Date:	
Designed by SF				Date:	
Checked by				Date:	
Approved by				Date:	
Drawing No. EDS_0676_04					Revision A
Drawing Scale: 1:50					Sheet size A1
DO NOT SCALE FROM DRAWING					