



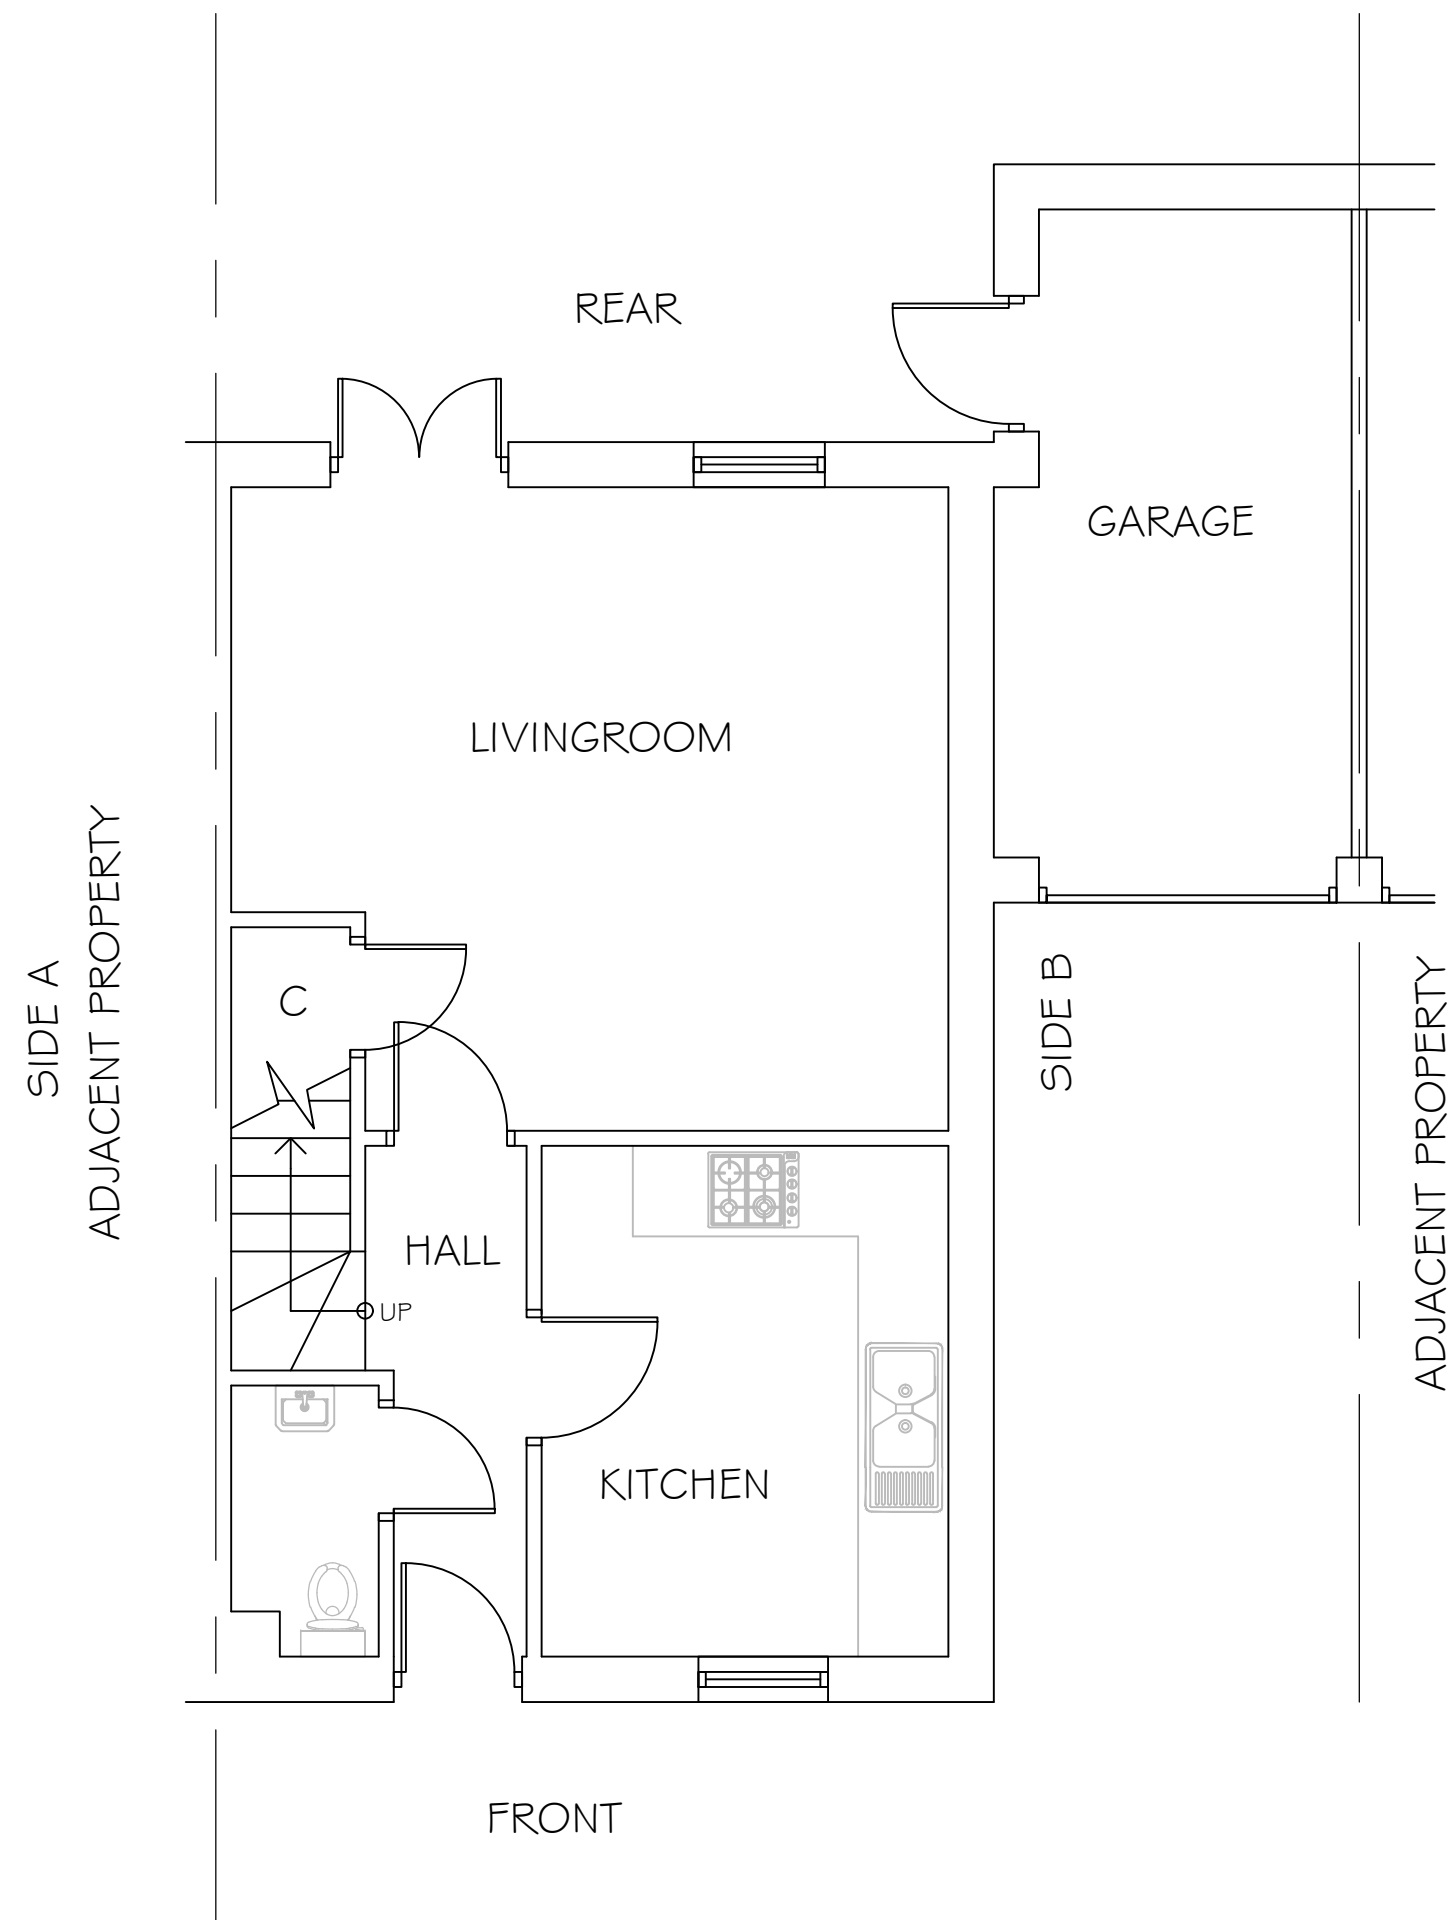


GROUND PLAN




FIRST PLAN

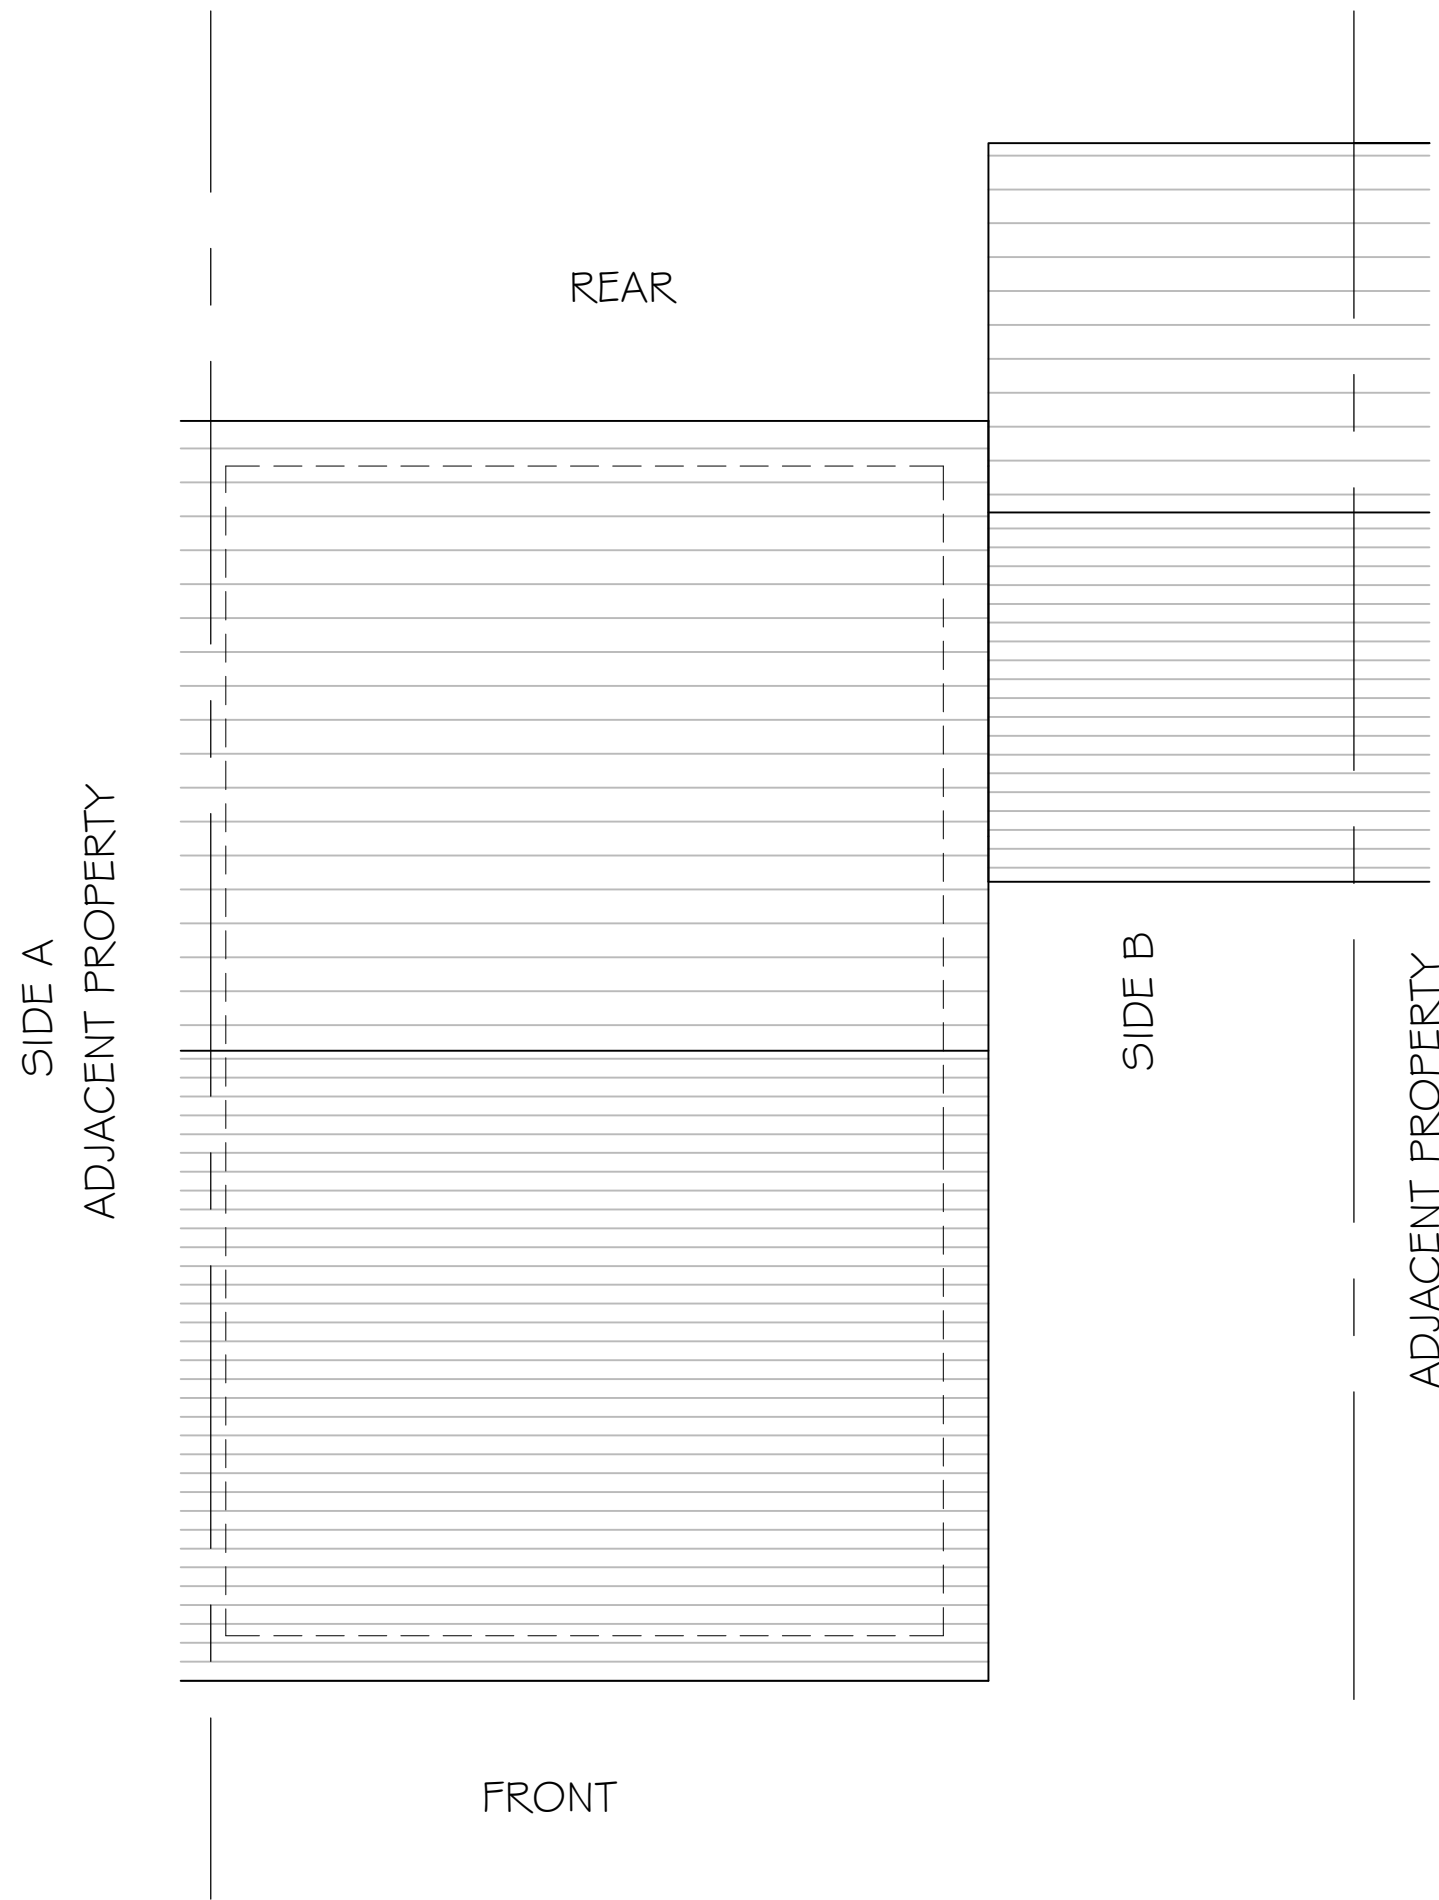

ROOF PLAN

 

GENERAL NOTES
Whilst every care has been taken to ensure accuracy, no responsibility will be accepted for any errors contained in this drawing and it should not be relied upon for ordering of any materials.
All details and dimensions must be checked on-site before any building work or material ordering.
This drawing is copyright the property of the Client. All dimensions to be checked on site before proceeding.
Contractor to check and adjust dimensions of new work to suit existing conditions.
Do not assume existing structure or details are plumb, square or level.
Contractor must notify the Agent of any discrepancies before proceeding.

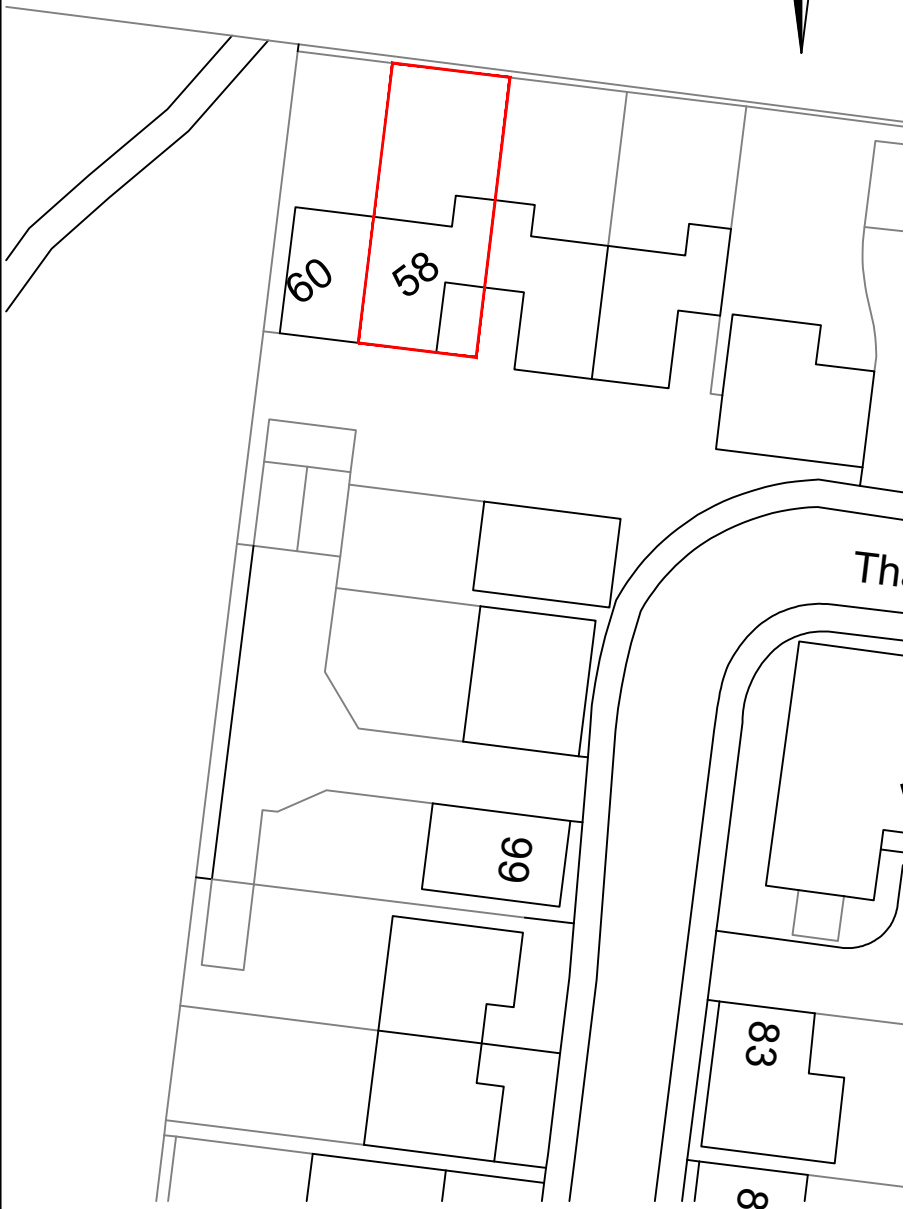

Block Plan
Scale 1:500

Rev	By	Chk	App	Date	Description
EDS EXTENSION DRAWING SERVICES EDS Kings Chambers, 34 Queen Street, Derby, DE1 3DS Tel + 01332 989189 Email info@edsderby.co.uk Web www.edsderby.co.uk					
Project					
Lee Wallace 58 Thames Way, Hilton, Derby, DE65 5NB.					
Drawing					
Existing General Arrangement Sheet 1					
Drawn by					
Date:					
Designed by SF					
Date:					
Checked by					
Date:					
Approved by					
Date:					
Drawing No.					Revision
EDS_0676_01					-
Drawing Scale: 1:50					Sheet size A1
DO NOT SCALE FROM DRAWING					