



Materials Schedule:


- Brickwork to match existing
- Painted render to rear
- Interlocking concrete tiles
- UPVC window
- Rooflights

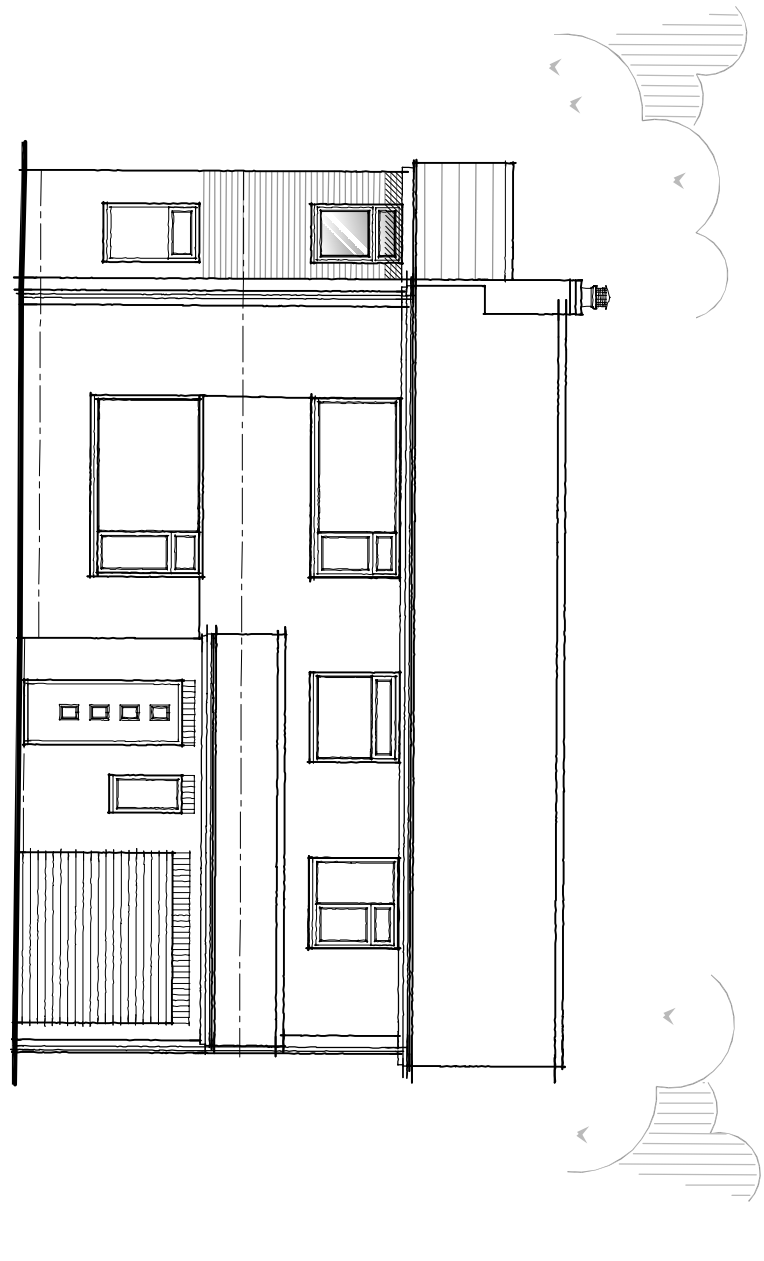


Proposed Front Elevation
Scale 1:100

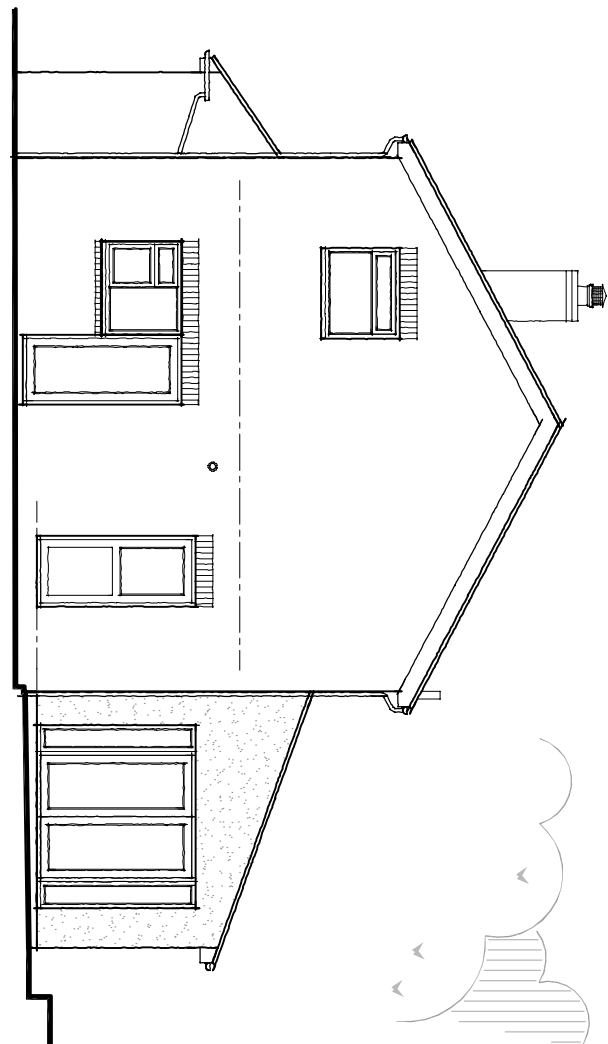


Proposed Side Elevation
Scale 1:100

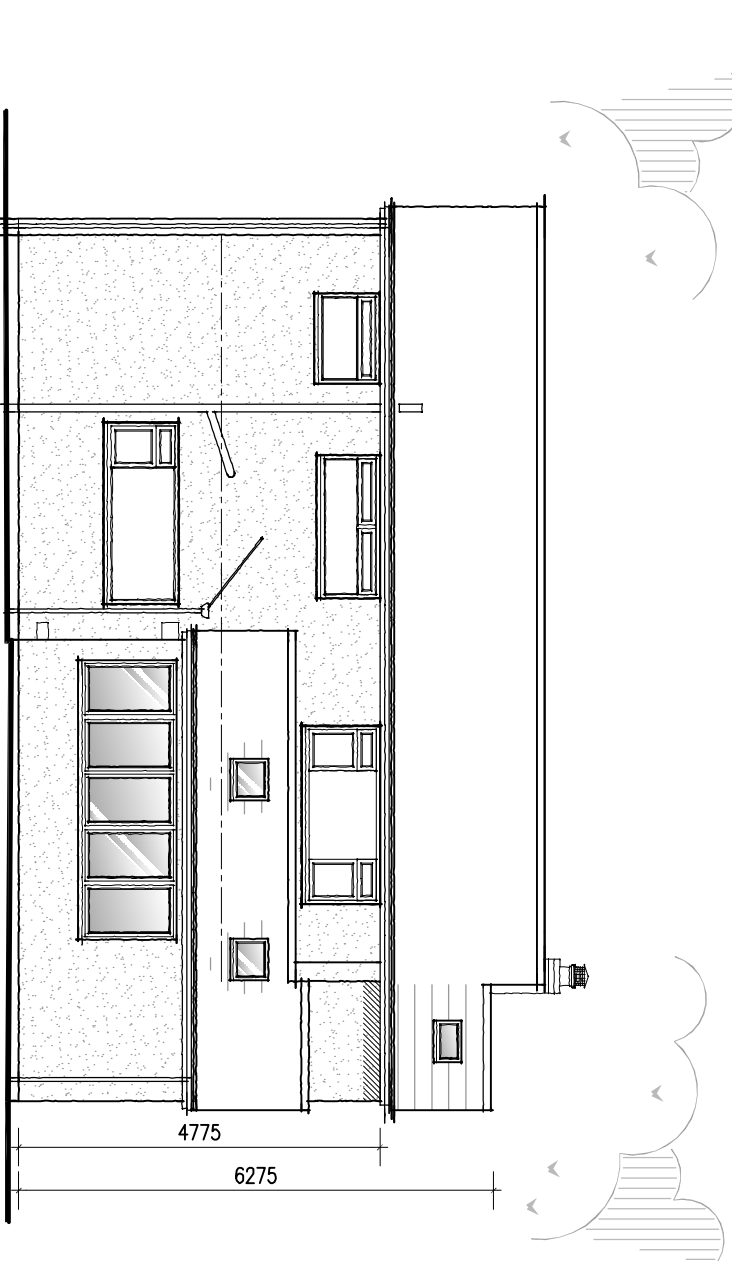

Proposed Rear Elevation
Scale 1:100


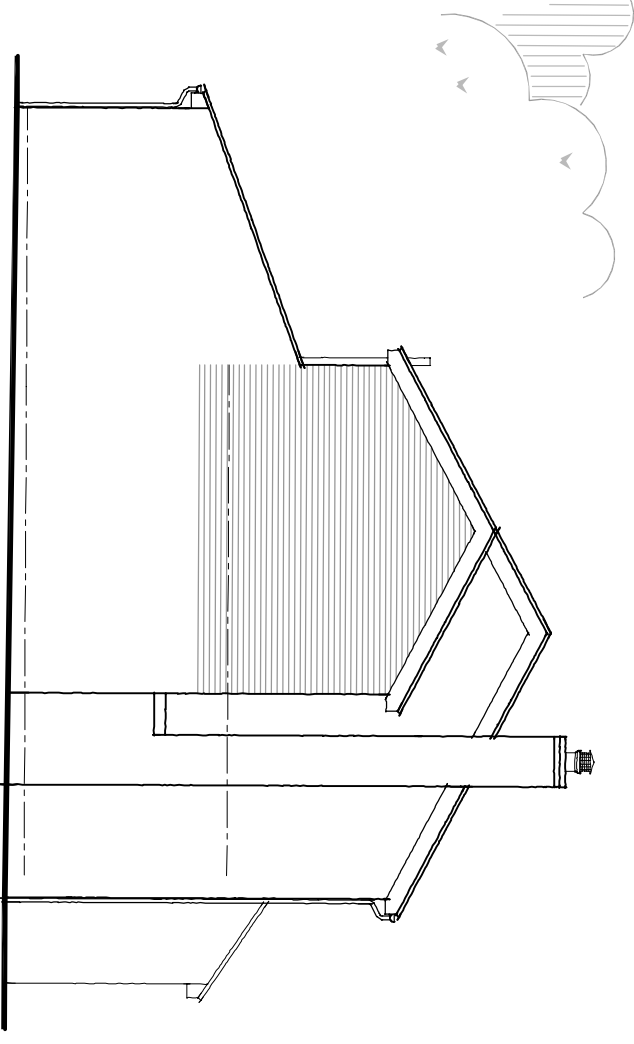


Proposed Side Elevation
Scale 1:100

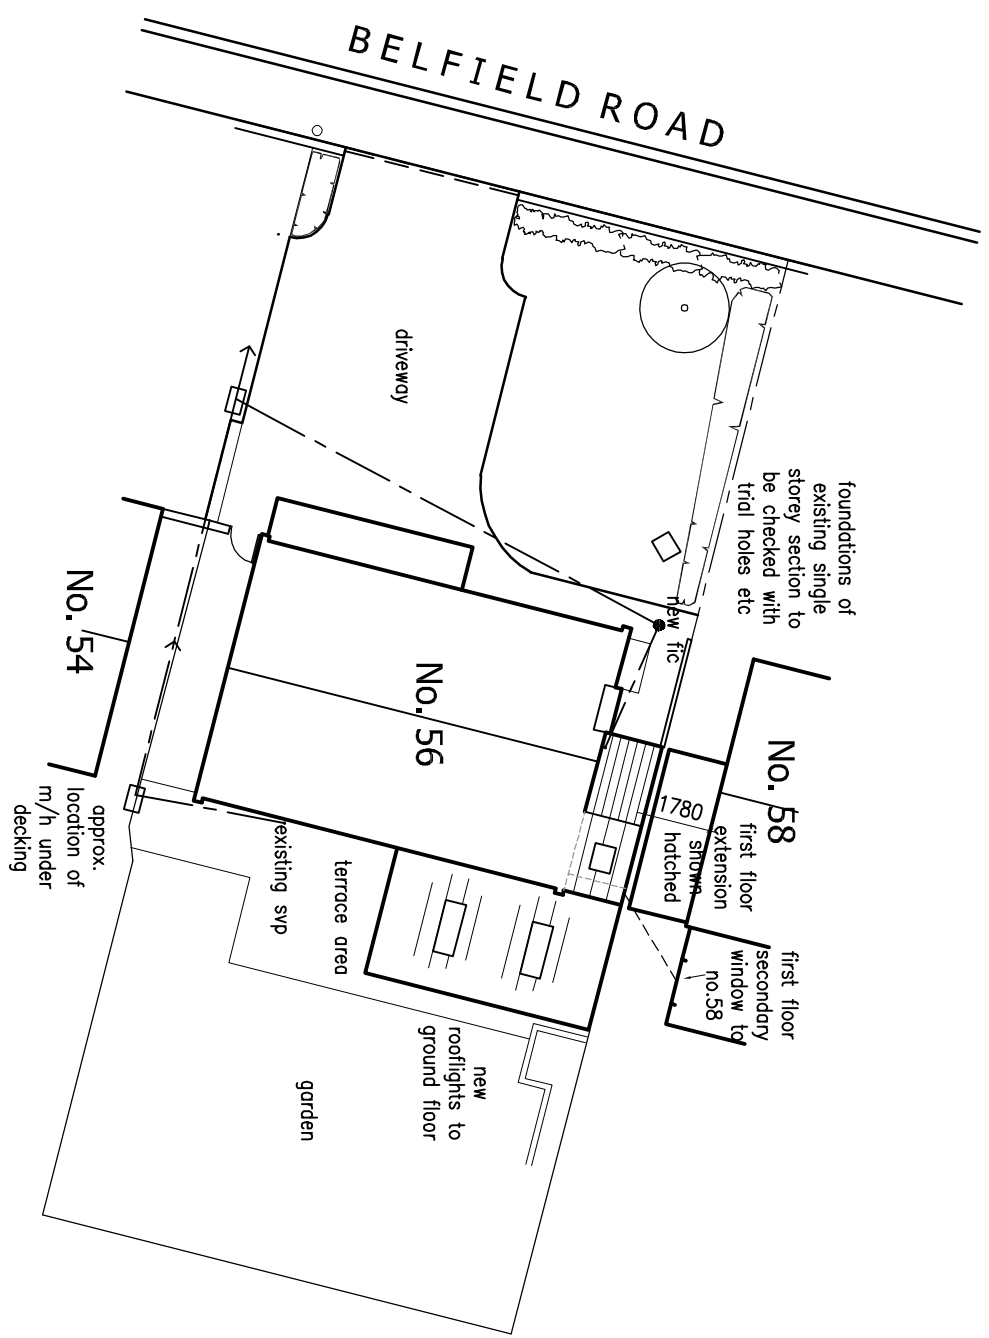


Proposed Site & Roof Plan

Scale 1:200

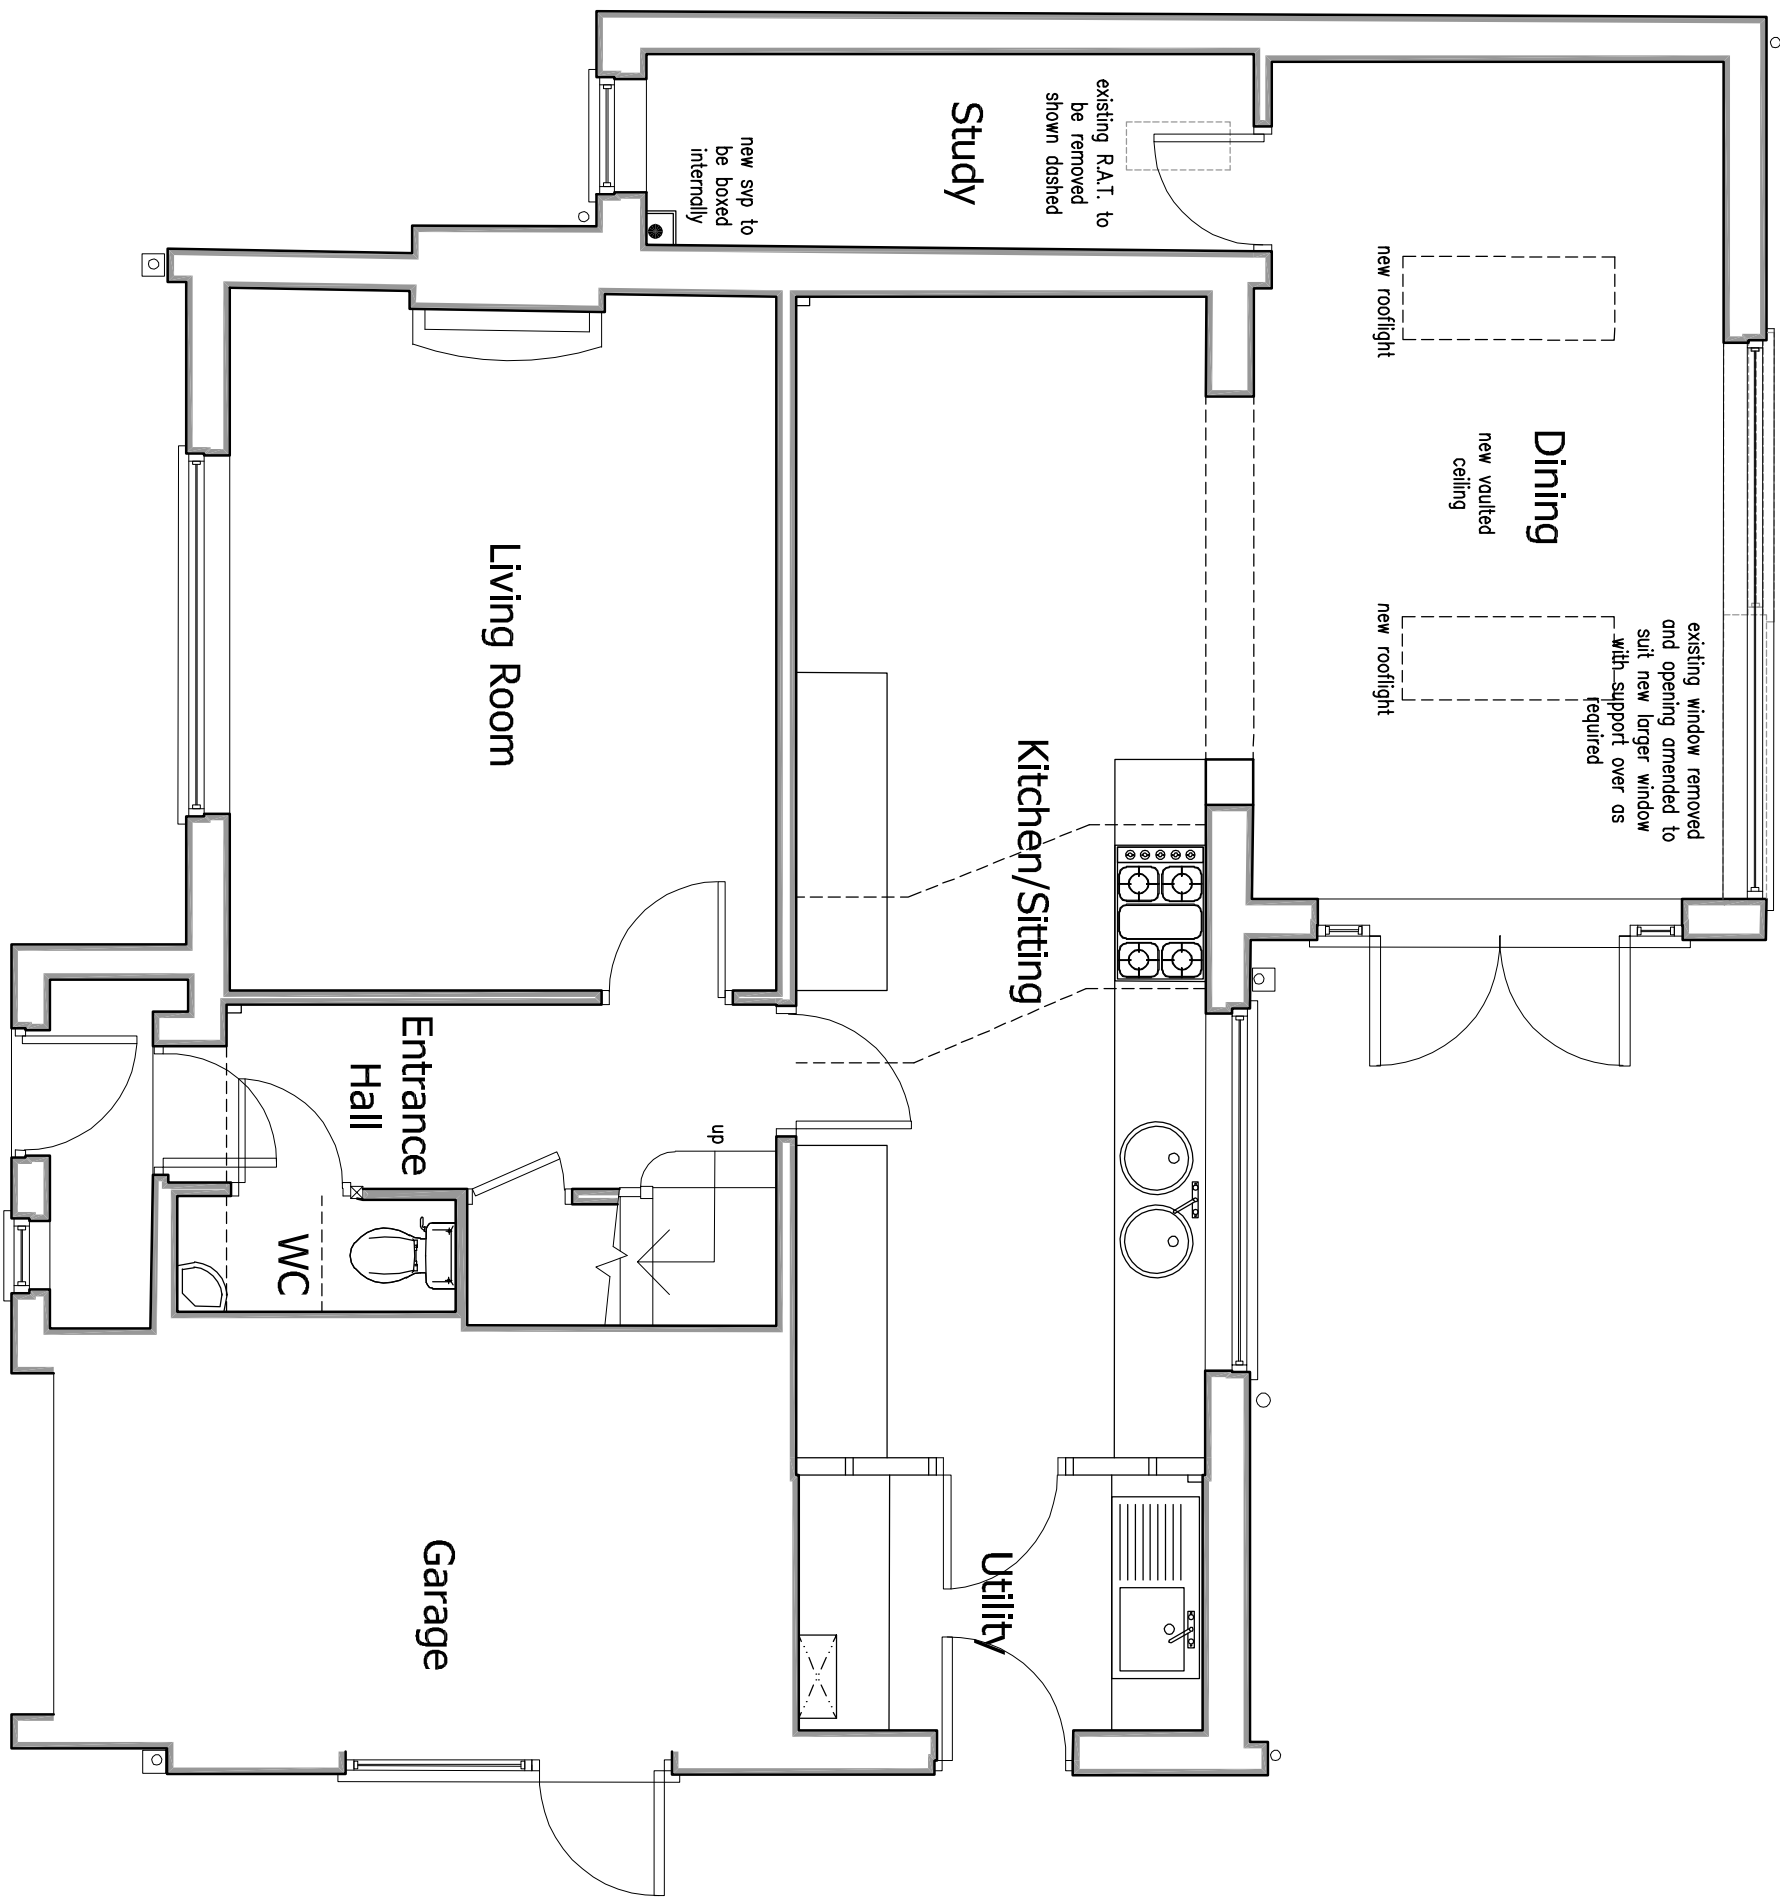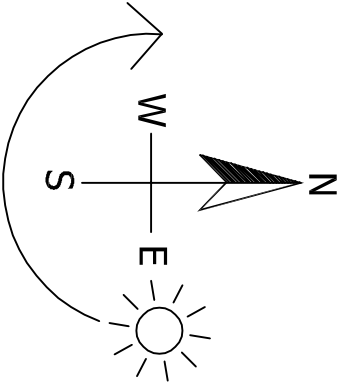


Proposed Ground Floor Plan
Scale 1:50

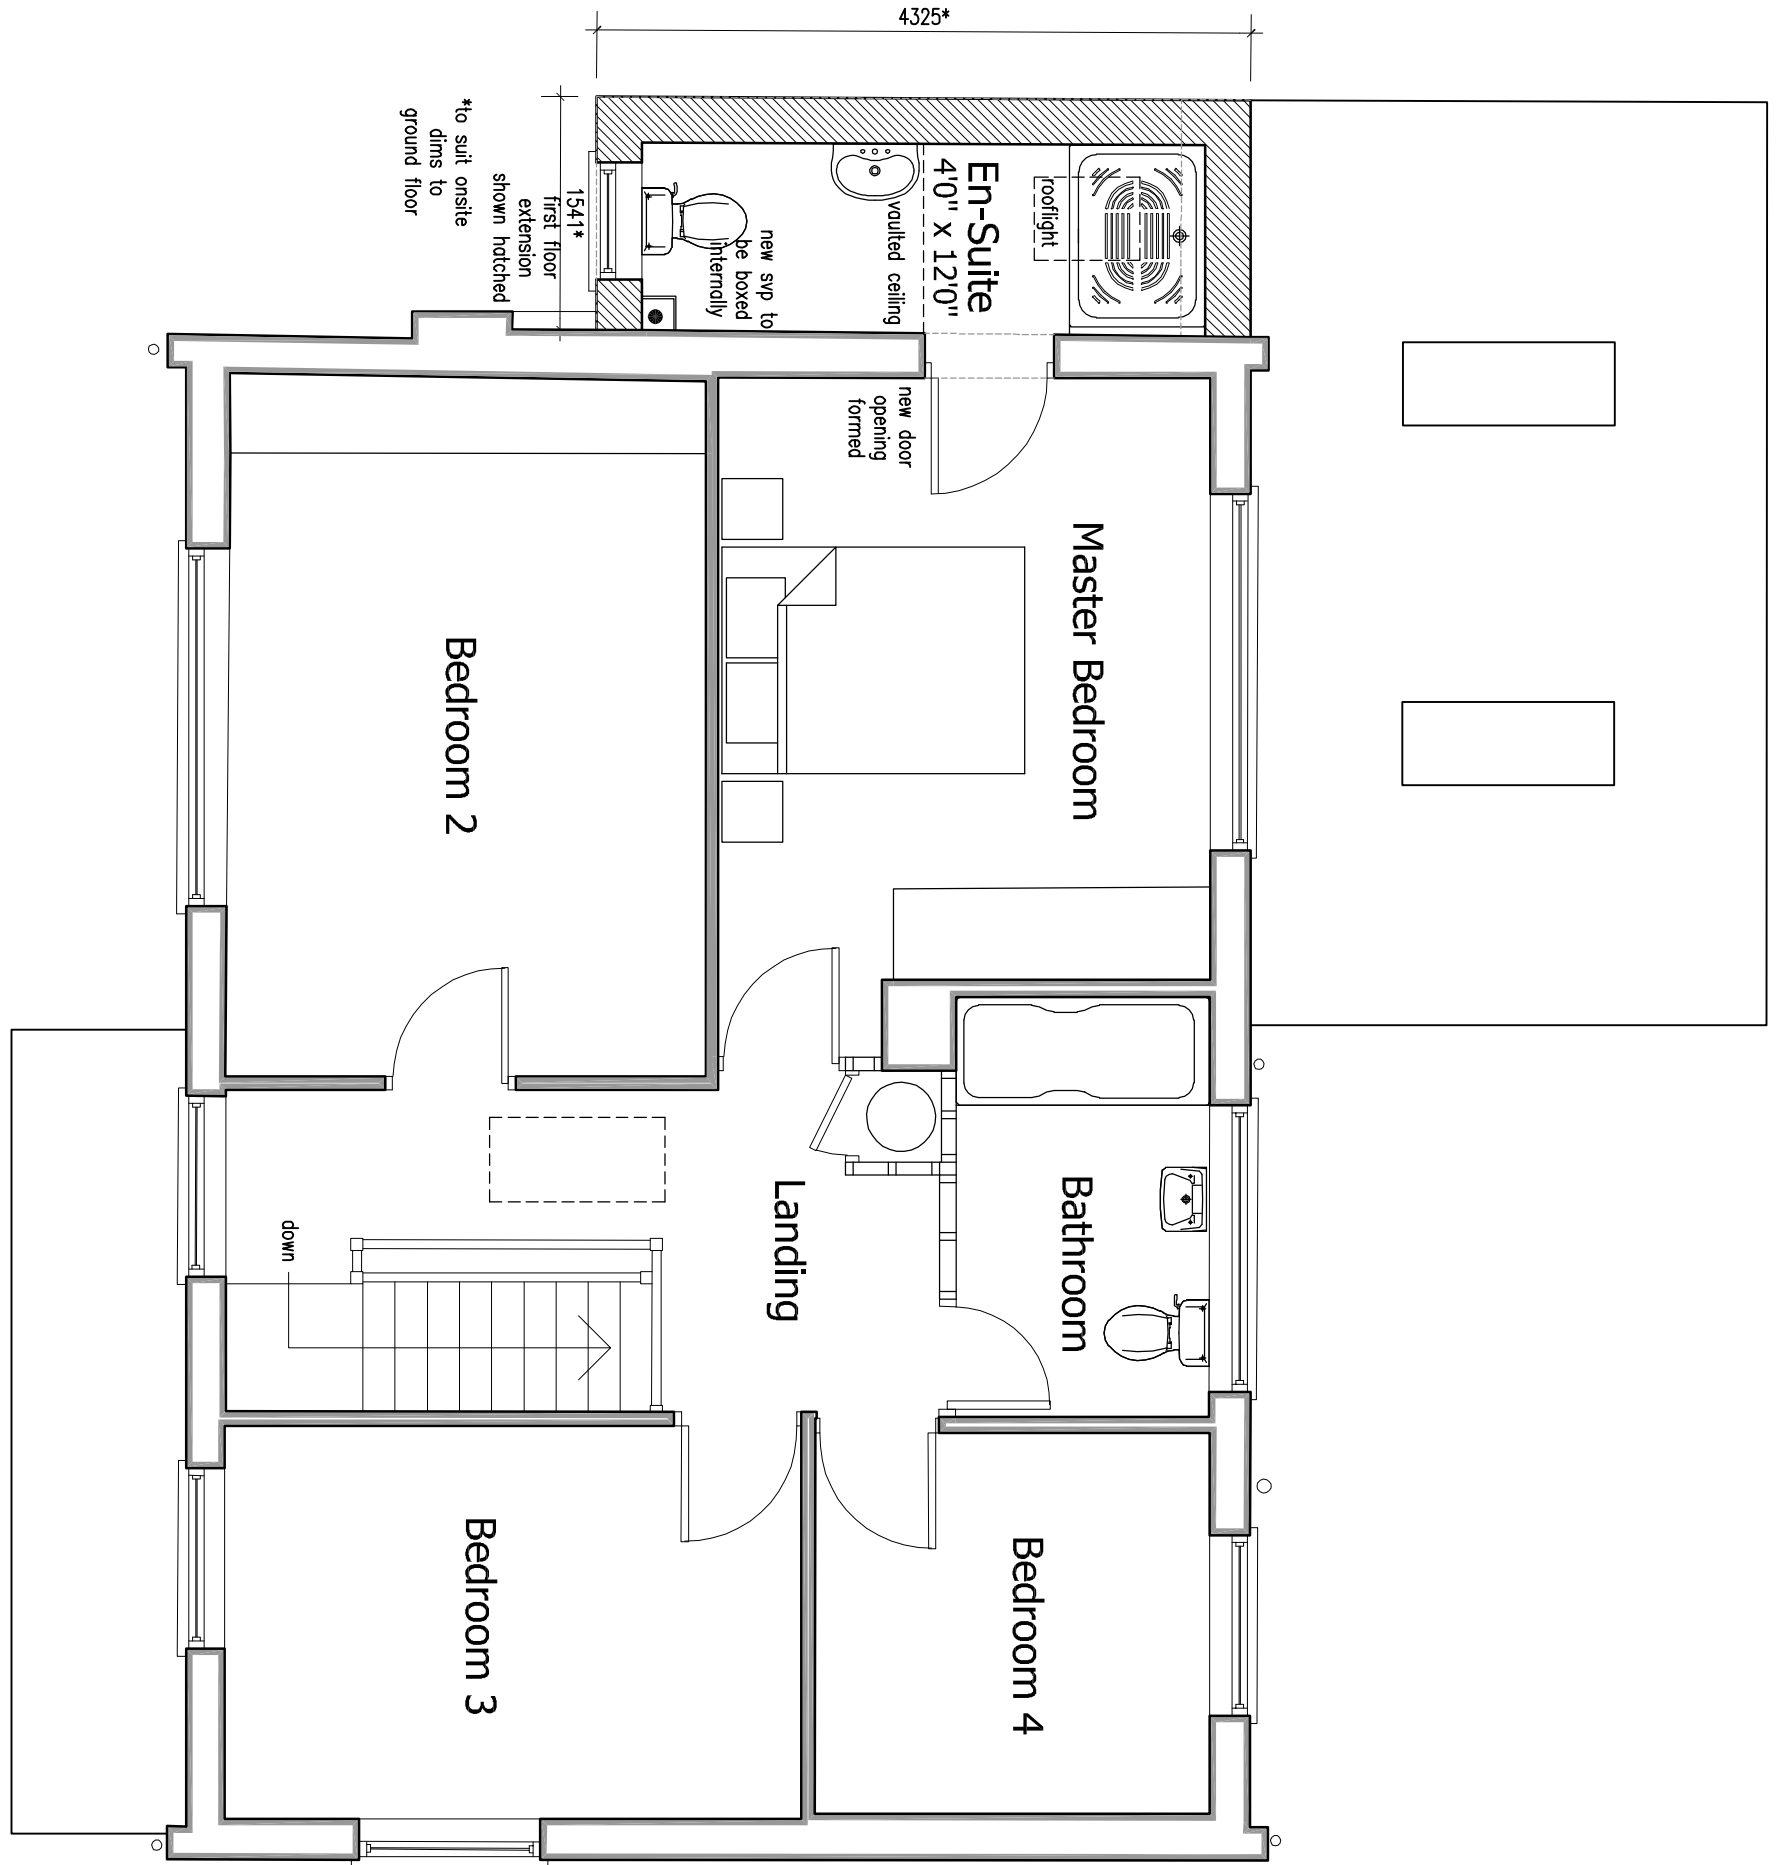

Proposed First Floor Plan
Scale 1:50

DETAILED PLANNING PROPOSALS

PROPOSED EXTENSIONS & ALTERATIONS ~ 56 BELFIELD ROAD ~ ETWALL ~ DERBYSHIRE

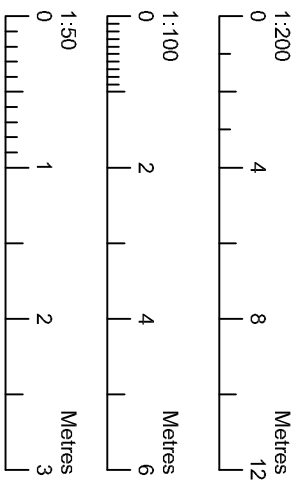

This drawing is to be read in conjunction with Drawing No. 5 19.3682.01 'Existing Details'	Materials Schedule: - Brickwork to match existing - Painted render to rear - Interlocking concrete tiles - UPVC window - Rooflights
Revisions :  Figured dimensions must be taken in preference to scaled dimensions and all dimensions must be taken from the face of the work unless otherwise stated. Design limited. Contractors, subcontractors and suppliers must verify all dimensions on site before commencing any work or making any workshop drawings. All drawings are copyright of David Grogan Construction Design Limited. Offshore Copyright 2006/2007/2008/2009/2757/2758	