




Proposed East Elevation
1 : 100




Proposed North Elevation
1 : 100




Proposed South Elevation
1 : 100

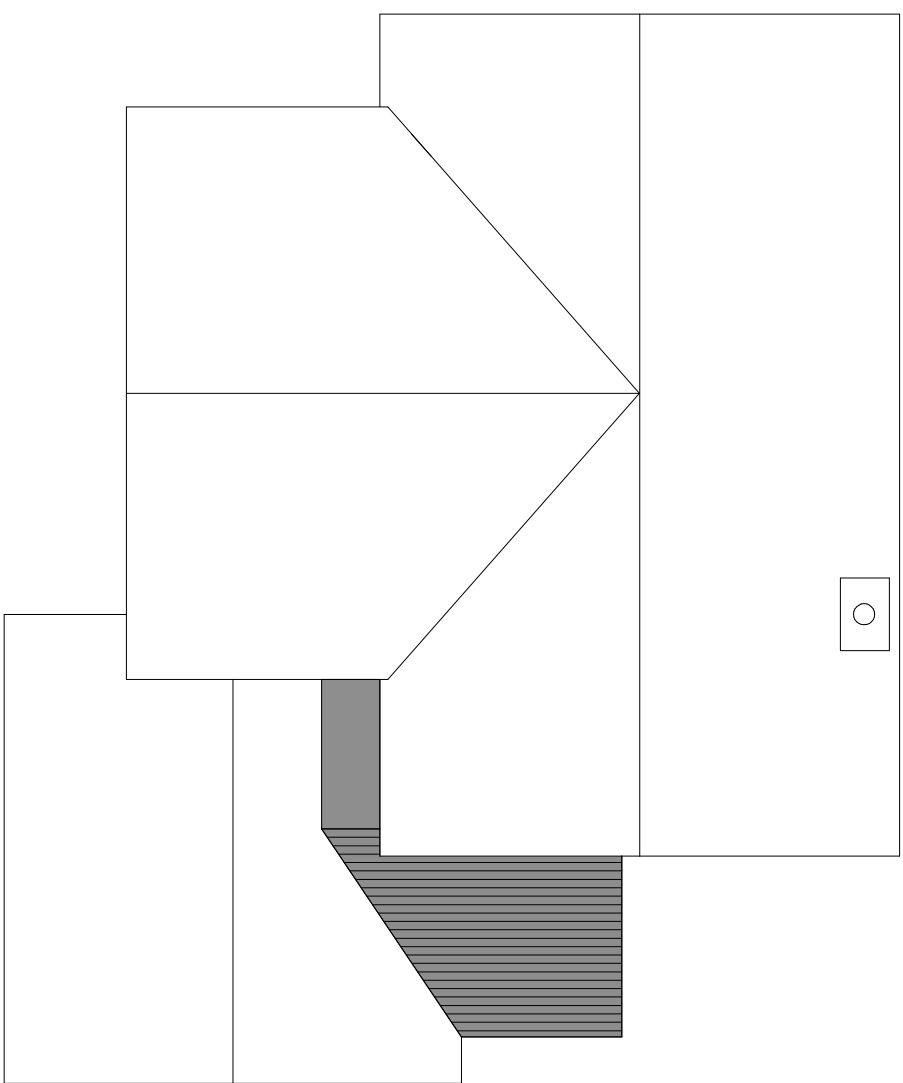

Proposed Roof Plan
1 : 100

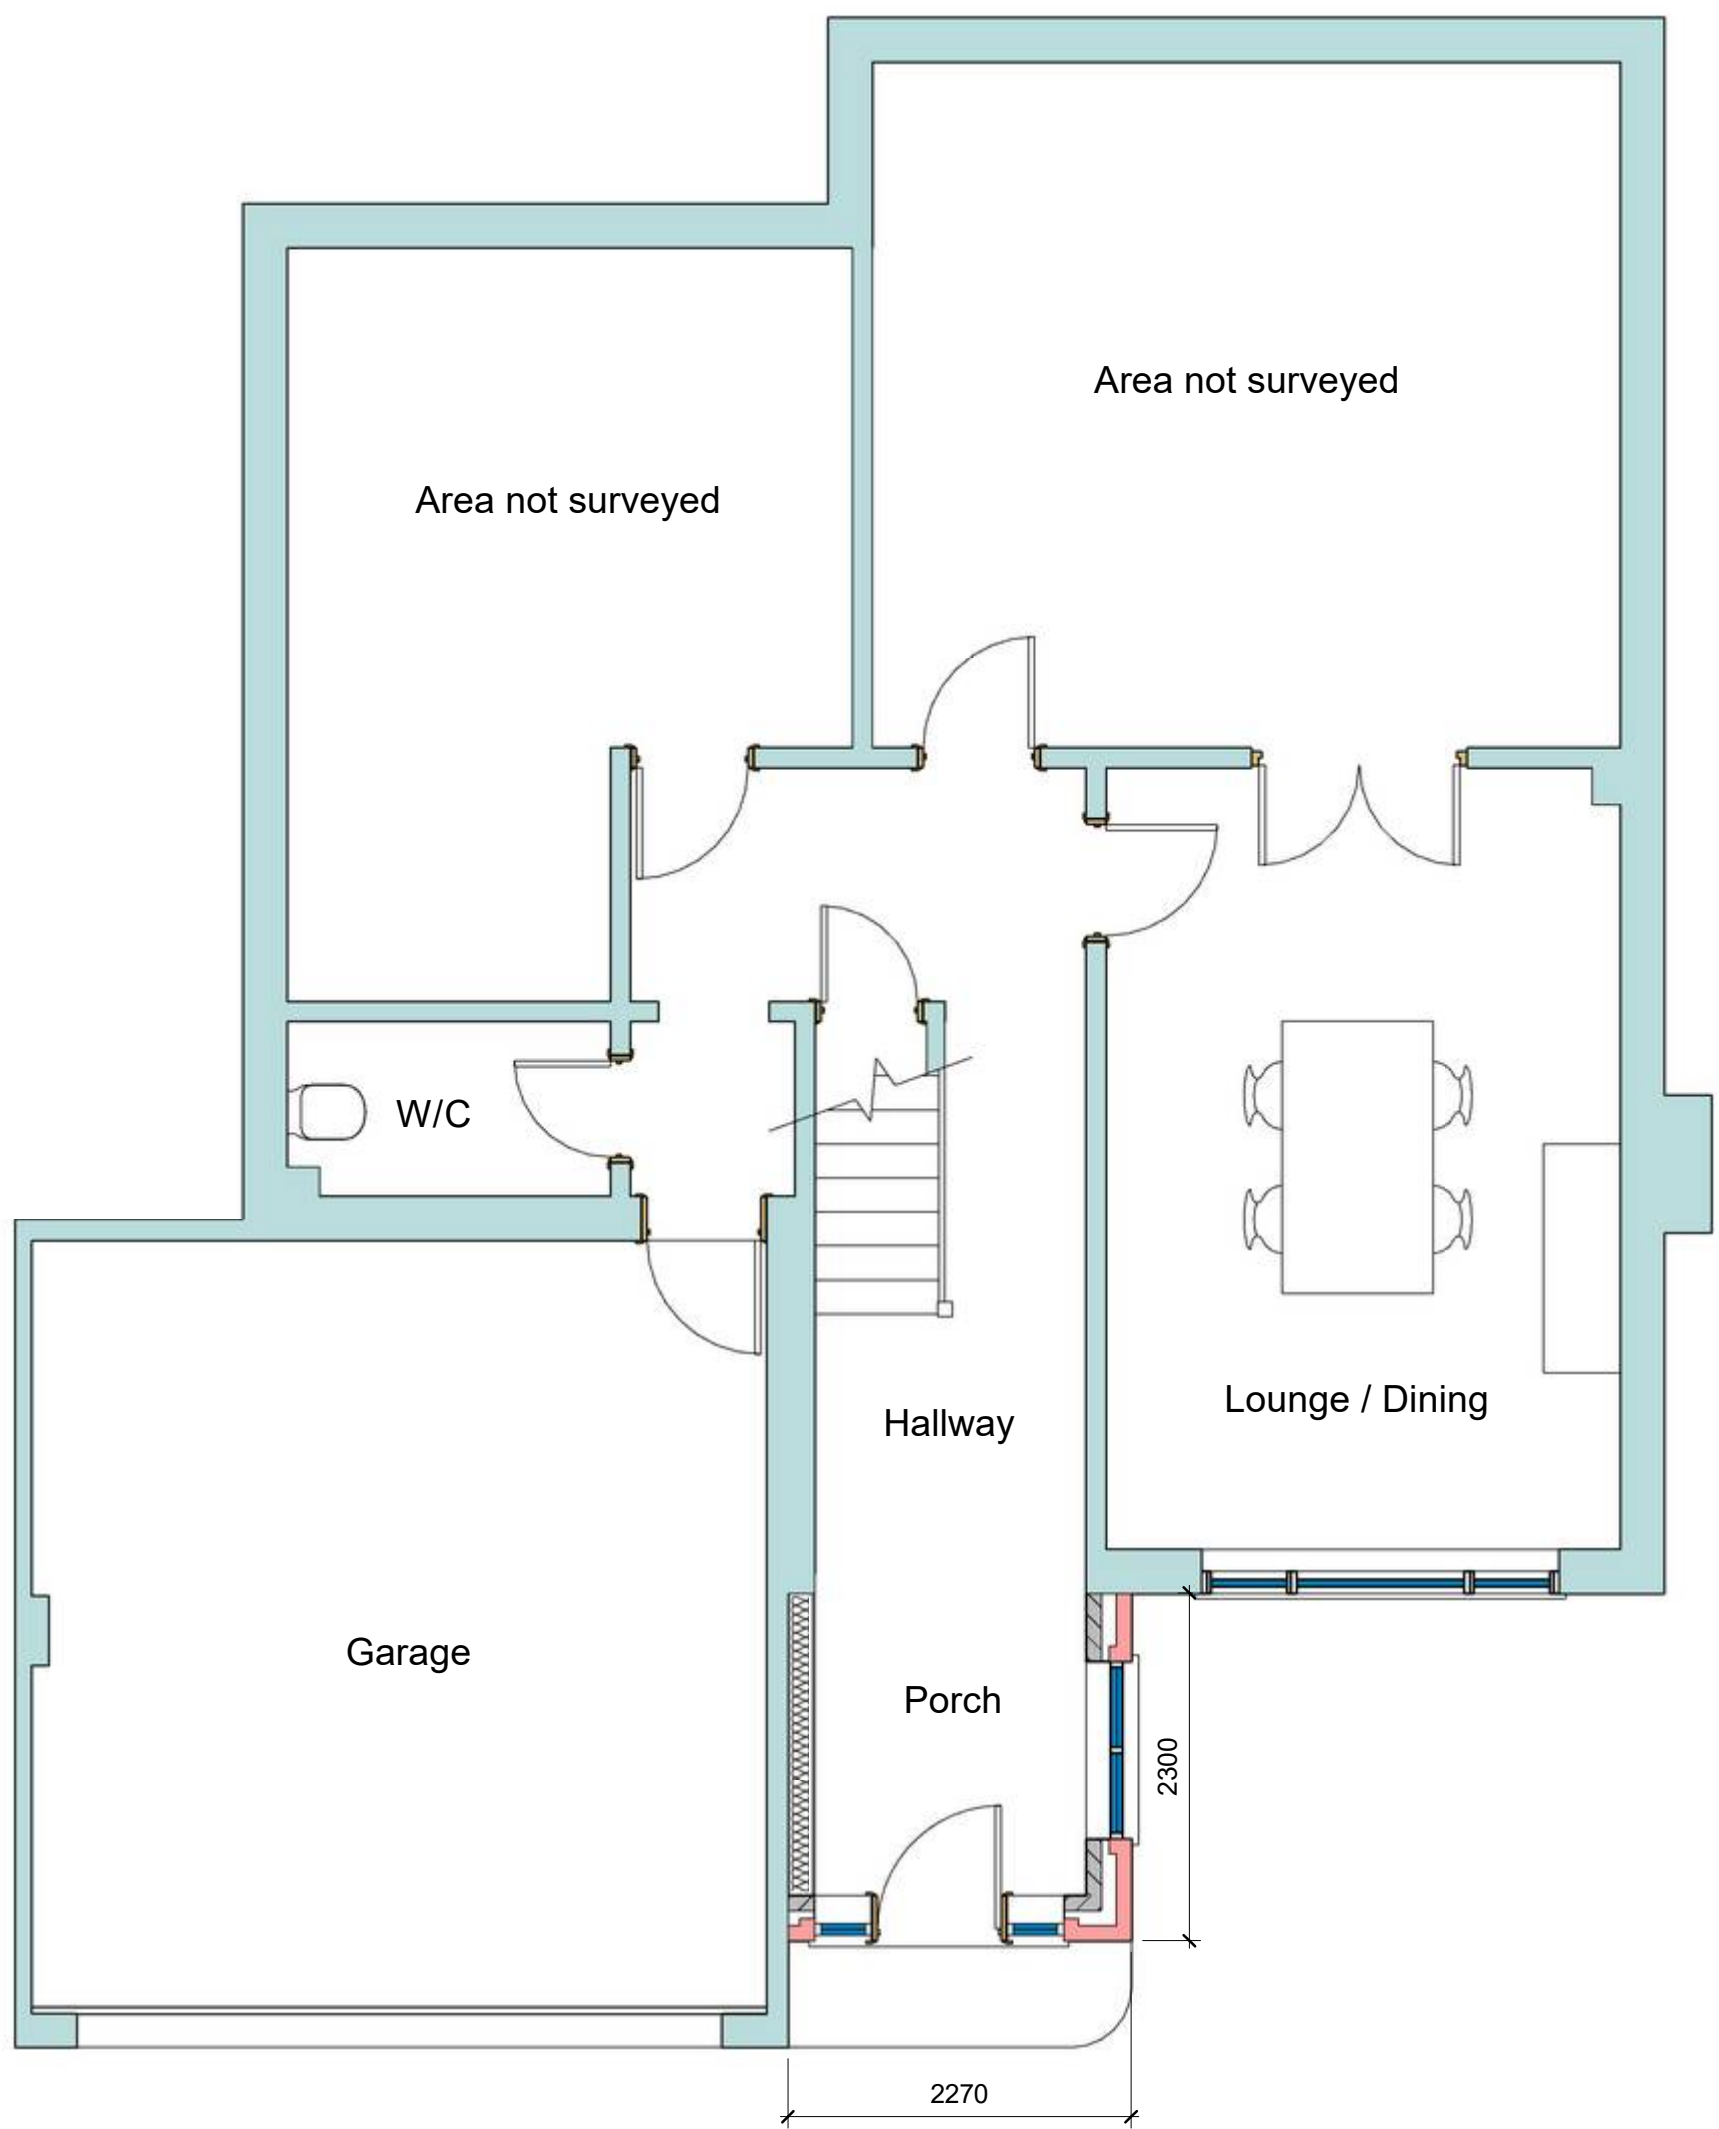

Proposed Ground Floor Plan
1 : 50

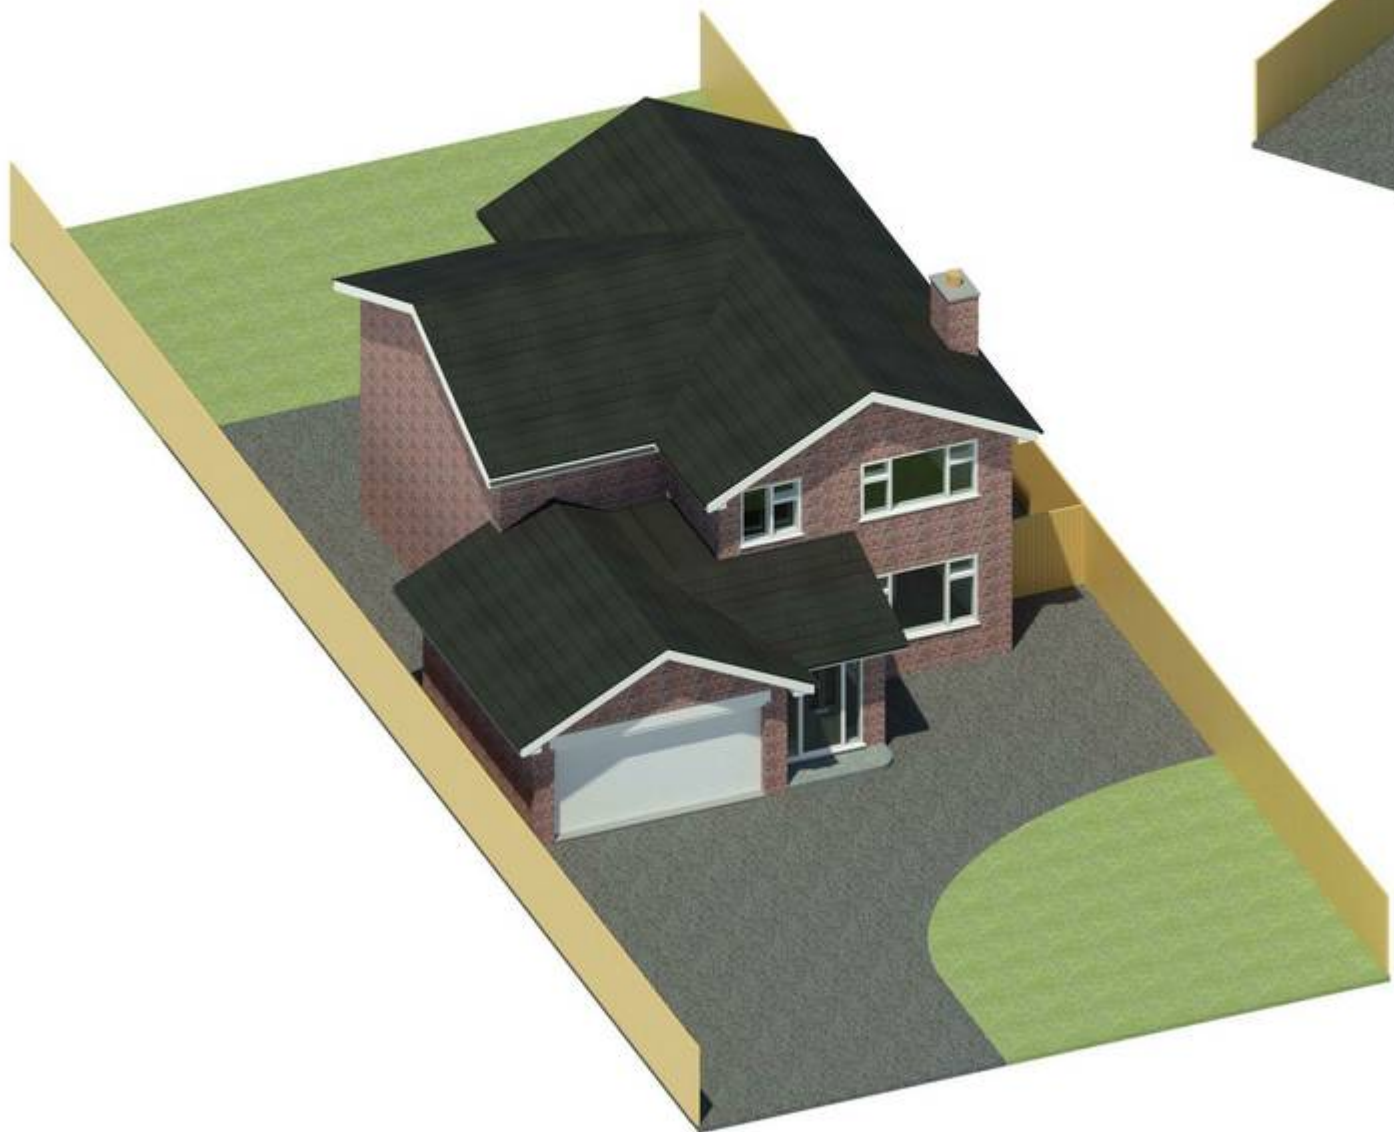

Rev	Description	Date
P1	Clients Comments: Window added to porch, roof light removed and front door altered.	05/08/2019
P2	Clients Comments: Front door and step altered.	15/08/2019

AJS STRUCTURAL DESIGN Uttoxeter Office 62 Carter Street Uttoxeter, Staffordshire ST14 8EU T: 01889 723003 Derby Office Suite 5 Keynes House Chester Park, Alfreton Road, Derby DE21 4AS T: 01332 913011		
PROJECT Porch Extension		
TITLE Proposed Floor Plan, Elevations, Roof Plan and Garage Section		
CLIENT Mr and Mrs Startin 18 Lawn Avenue, Etwall, Derby, DE65 6JB		
DRAWN BY MA	CHECKED BY AJS	DATE July 2019
SCALE (@ A1) As indicated		PROJECT NUMBER C1639
DRAWING NUMBER 002		REV P2