



Existing East Elevation




Existing North Elevation

1 : 100




Existing South Elevation

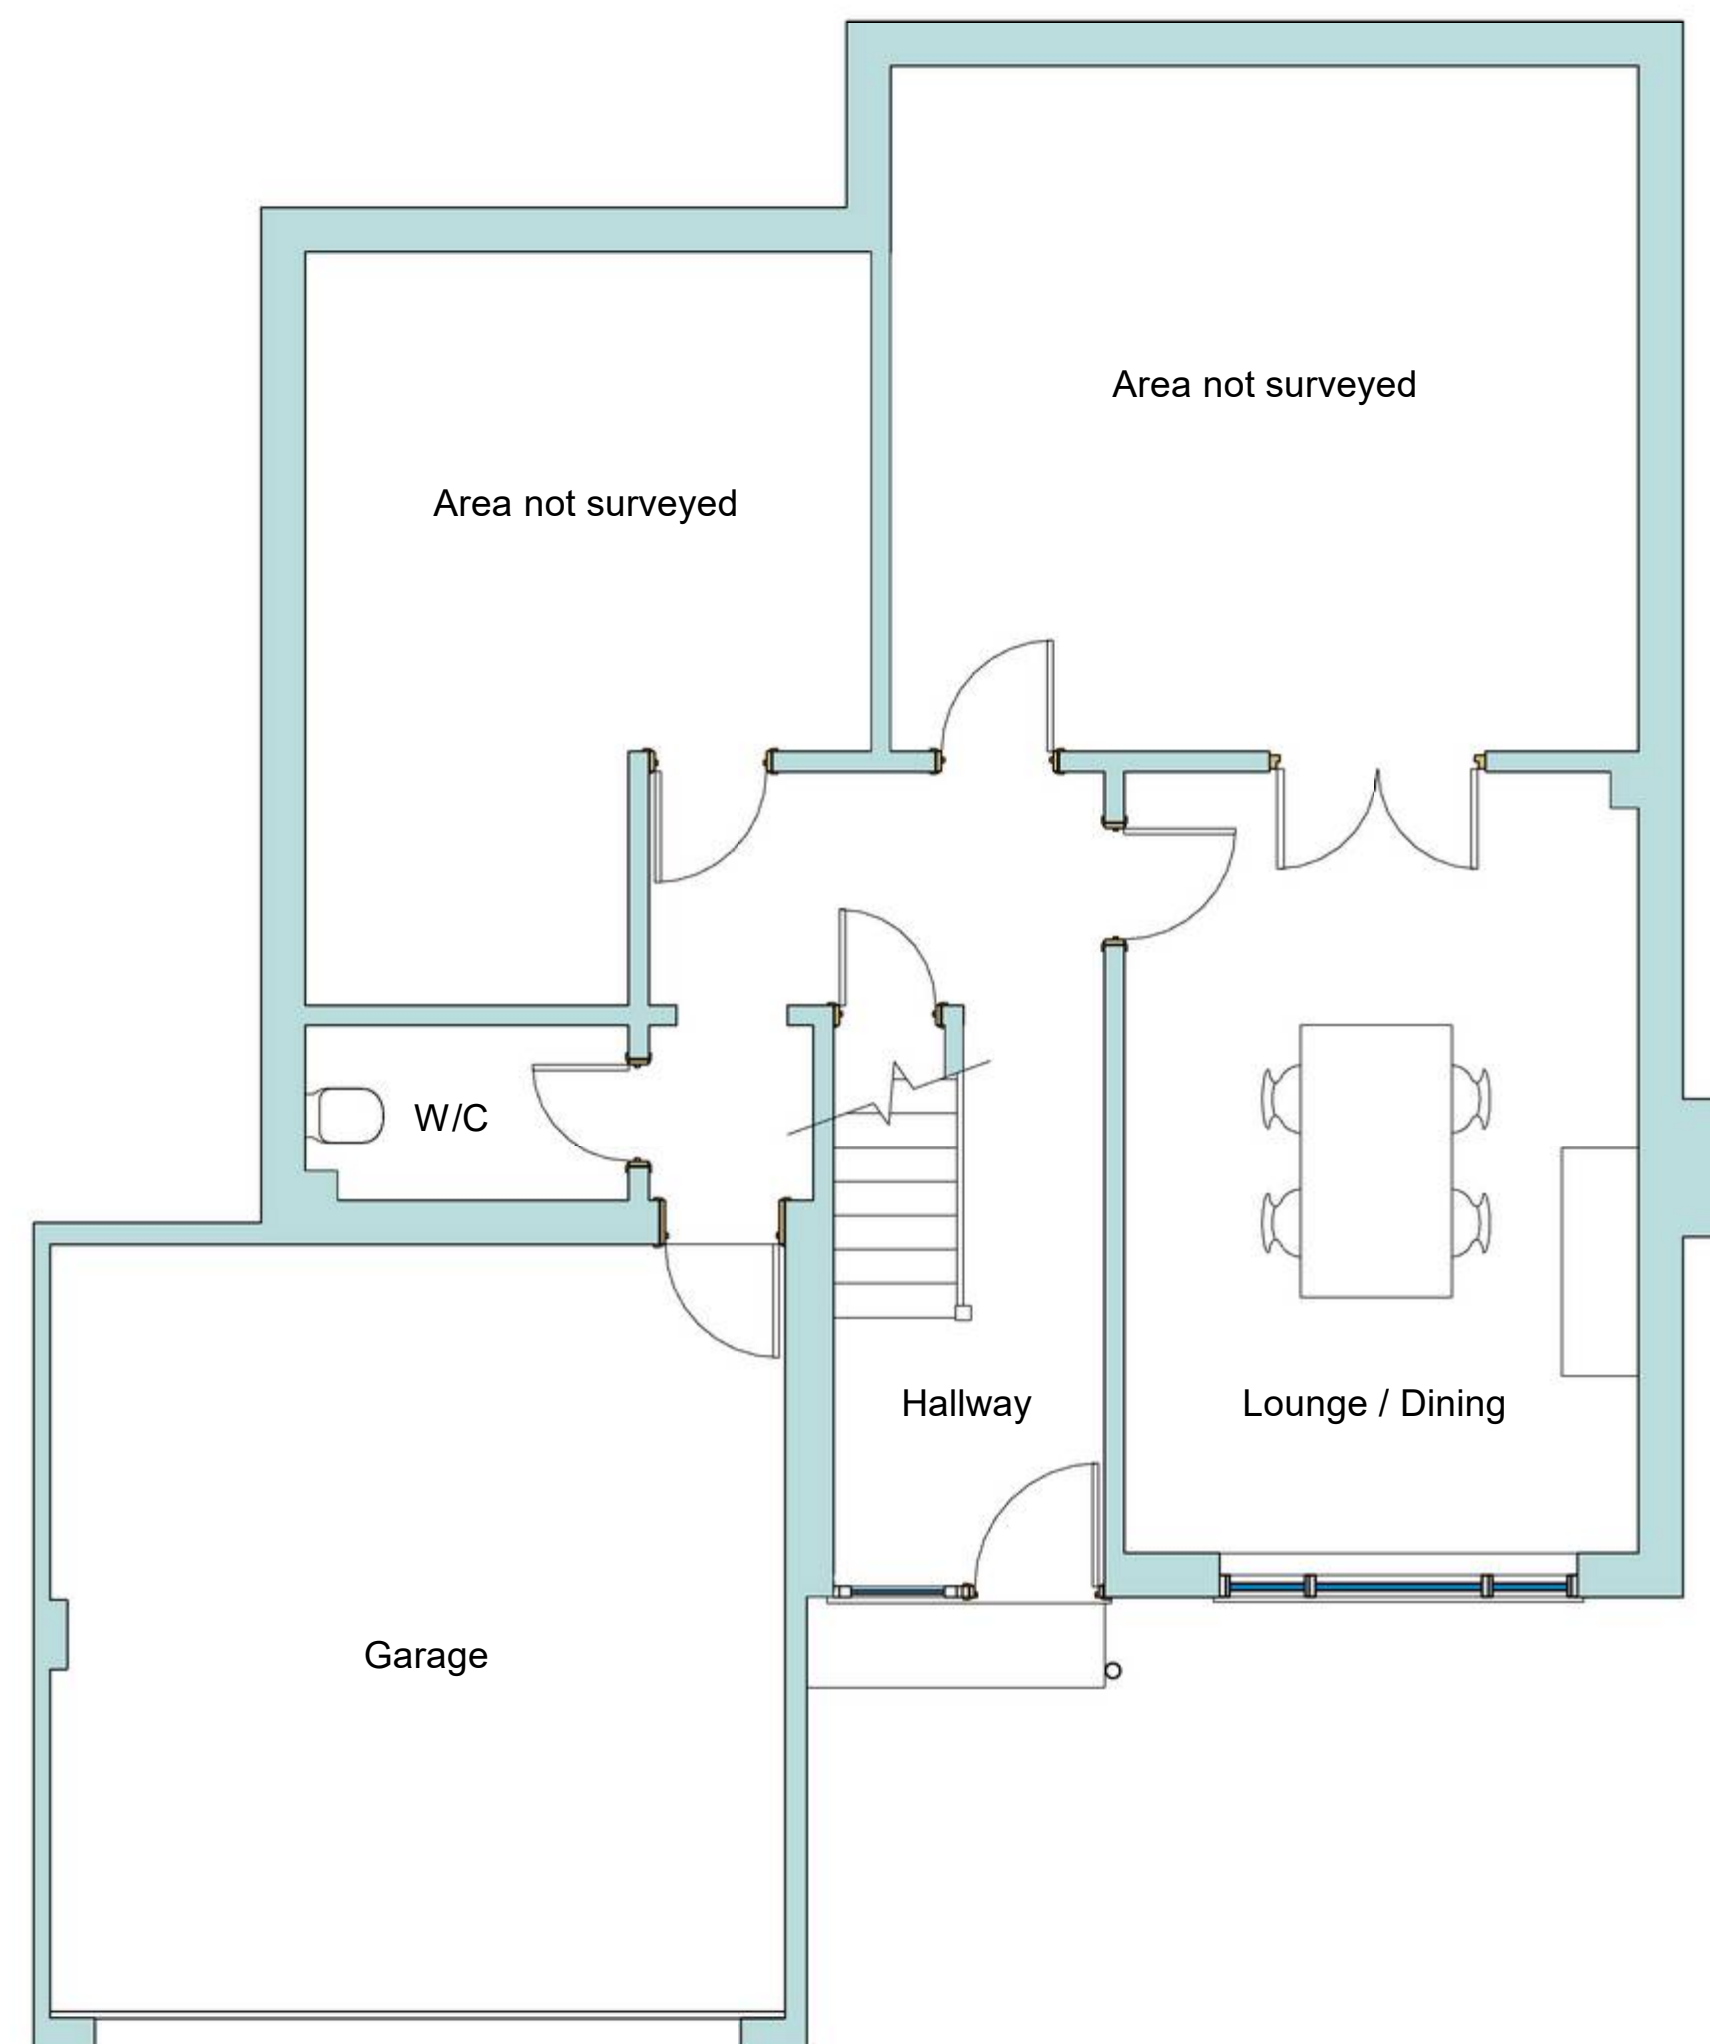



Existing Ground Floor Plan

1 : 50

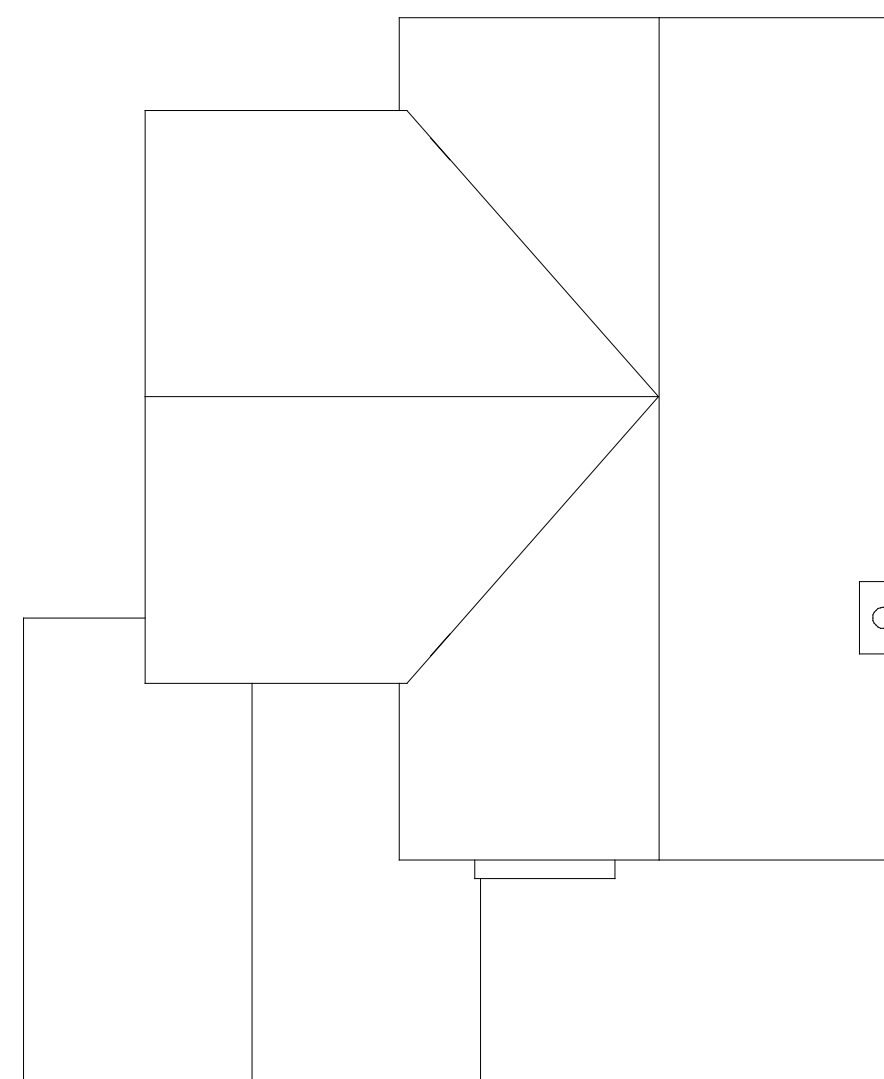

Existing Roof Plan

1 : 100

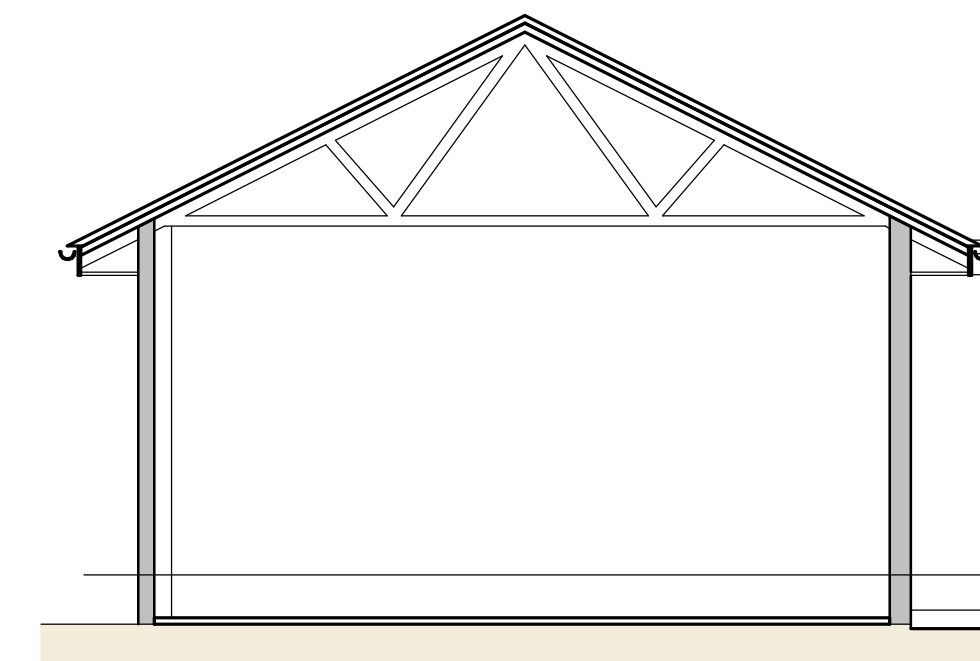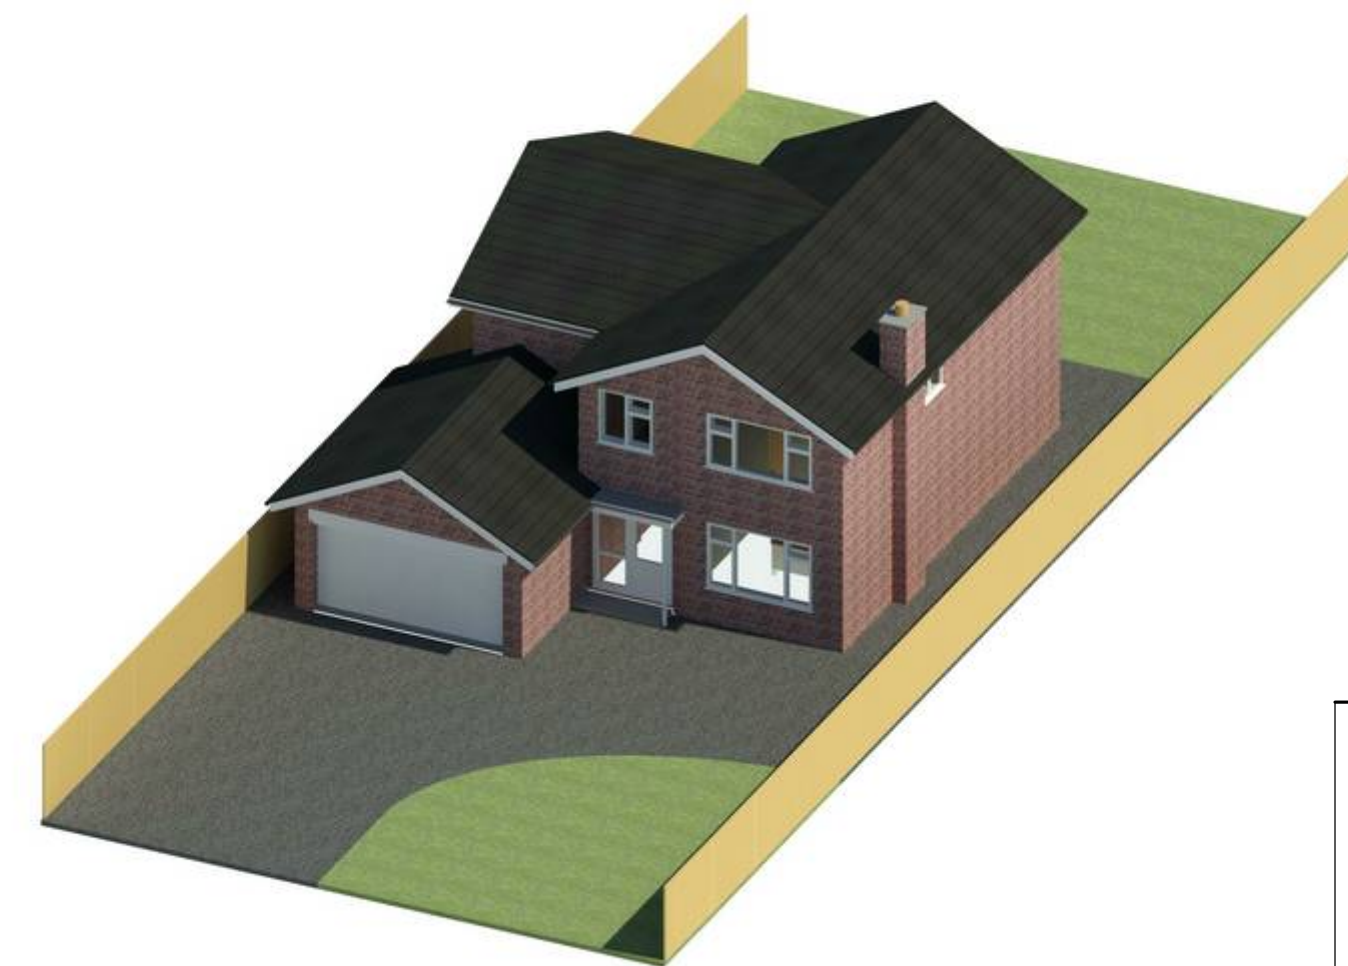

Section Through Garage

Rev	Description	Date



Uttoxeter Office
62 Carter Street
Uttoxeter,
Staffordshire
ST14 8EU
T: 01889 723003

Derby Office
Suite 5 Keynes House
Chester Park,
Alfreton Road, Derby
DE21 4AS
T: 01332 913011

PROJECT

Porch Extension

TITLE

Existing Floor Plan, Elevations, Roof Plan
and Garage Section

CLIENT

Mr and Mrs Martin
18 Lawn Avenue, Etwall, Derby, DE65 6JB

DRAWN BY MA	CHECKED BY	DATE July 2019
SCALE (@ A1) As indicated		PROJECT NUMBER C1639

DRAWING NUMBER

001

REV

P0