



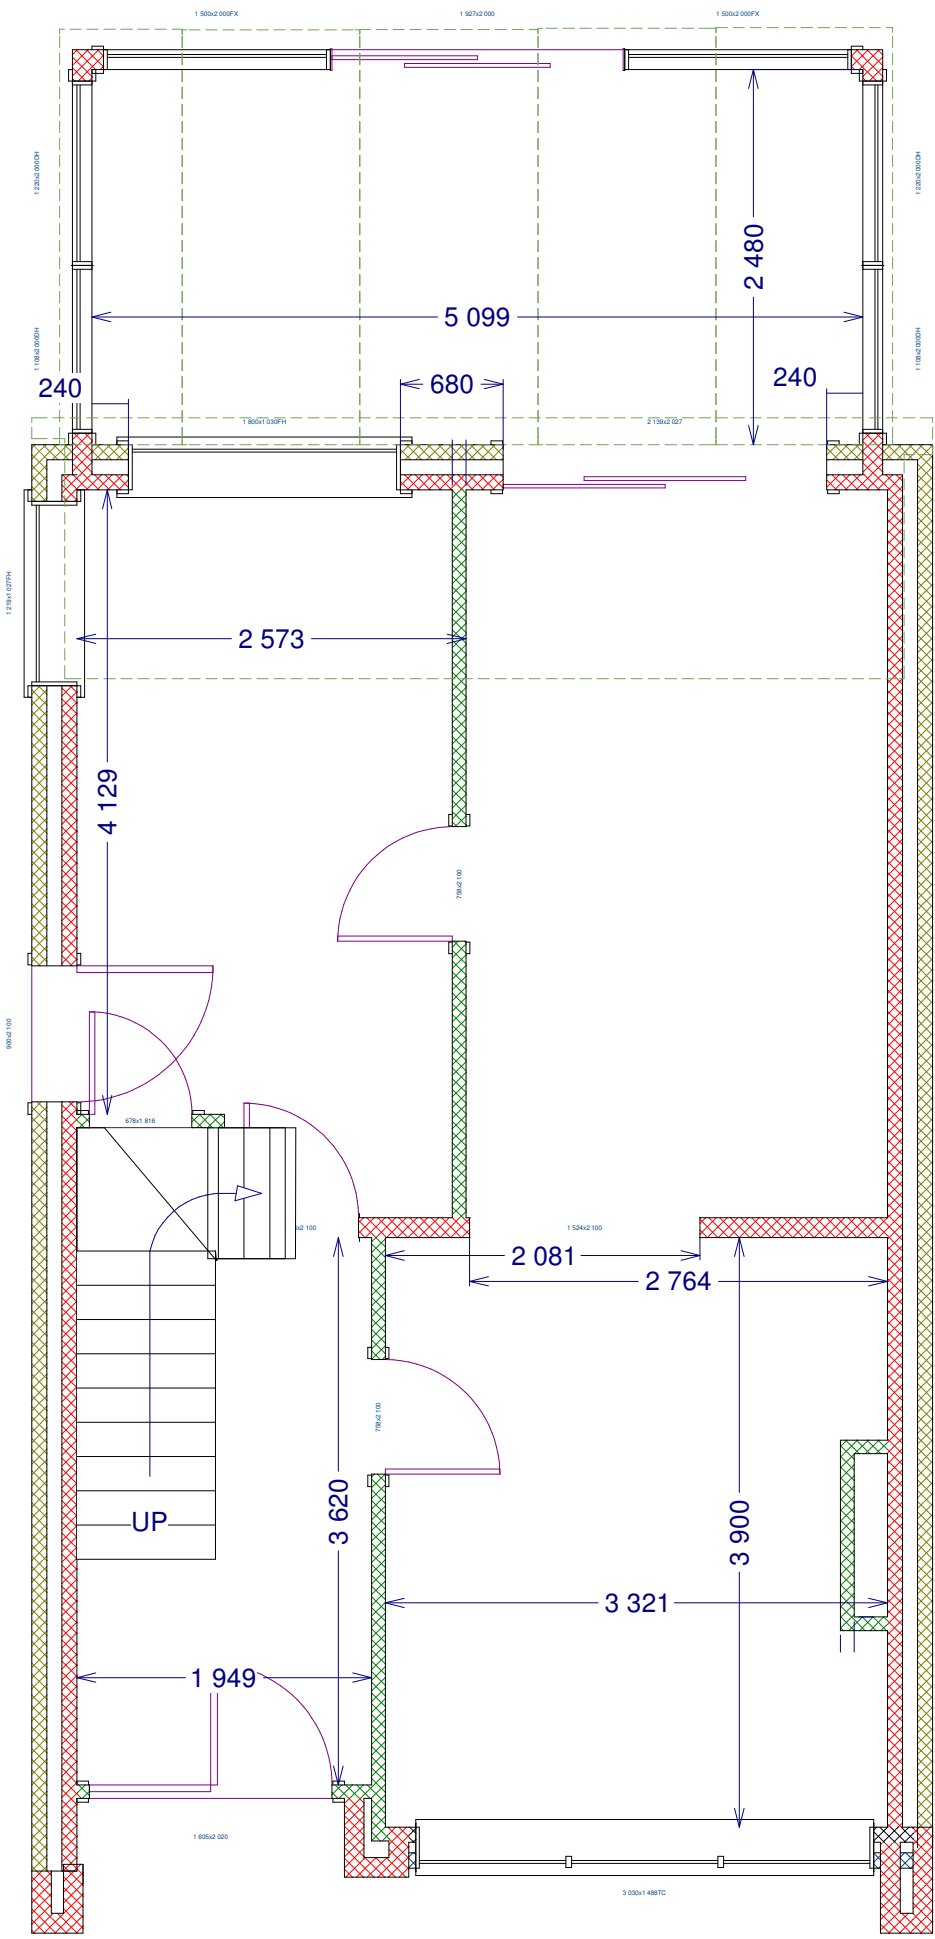

Garage to be removed

Current Ground Floor Elevation

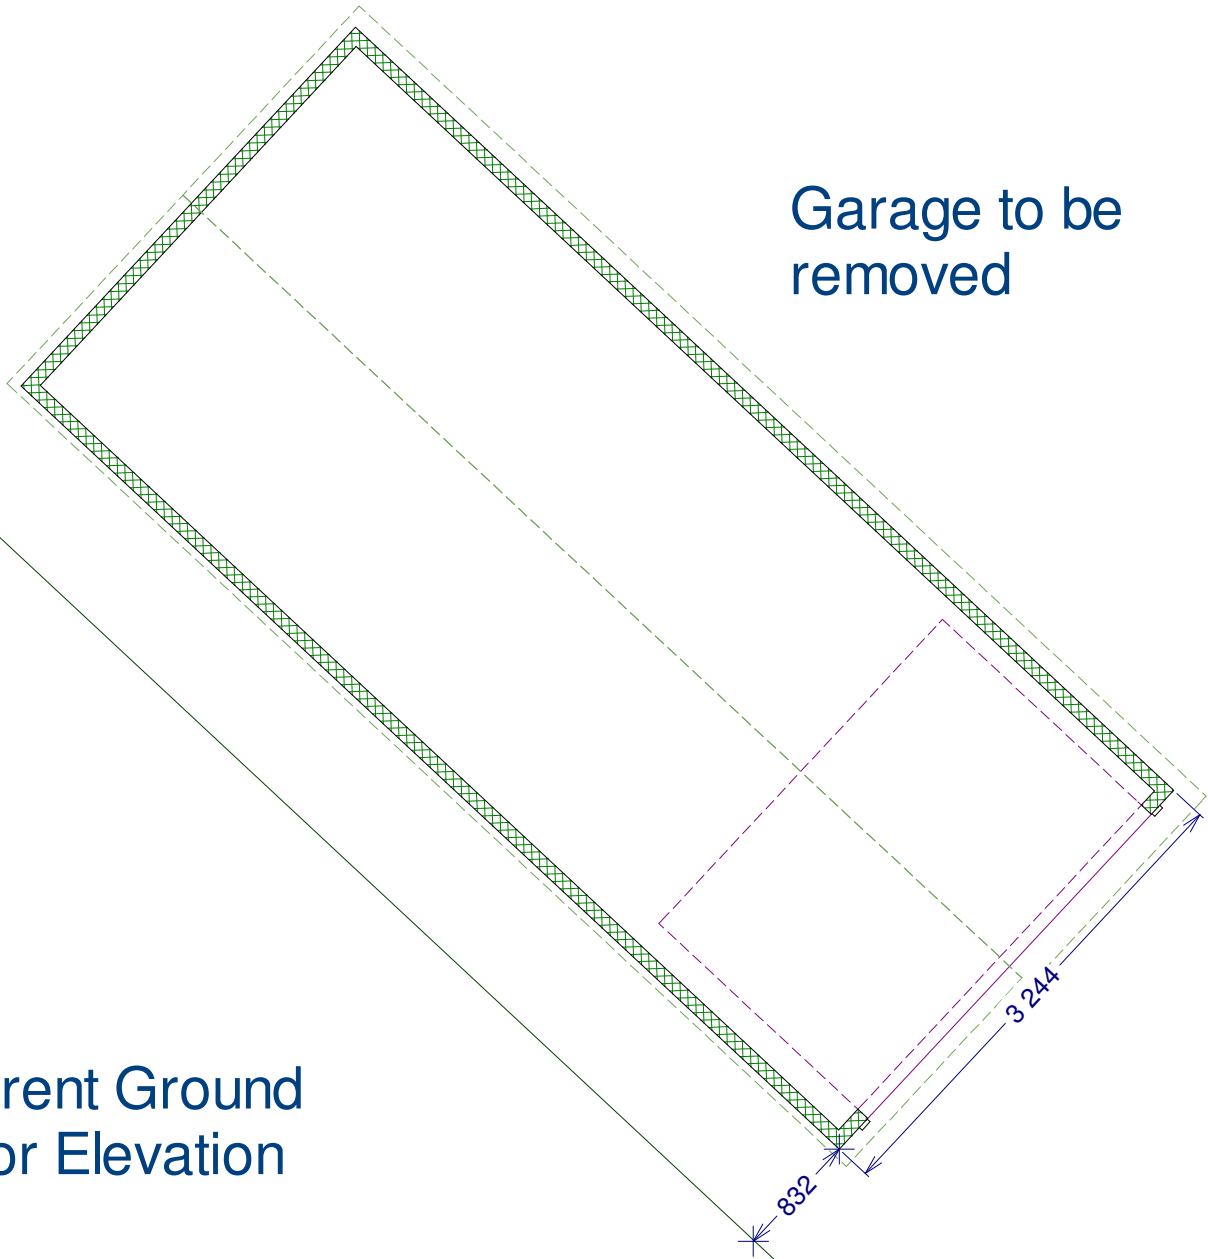

NO.	DESCRIPTION	BY	DATE

SHEET TITLE:

Current Plan Elevations

PROJECT DESCRIPTION:

6 Elms Grove
Etwell
Derby
DE65 6JT

DRAWINGS PROVIDED BY:

JPL
BUILDING & PLANNING
www.jplprojects.co.uk

DATE:


30/08/2019

SCALE:


1:50 @A3

SHEET:

P-1

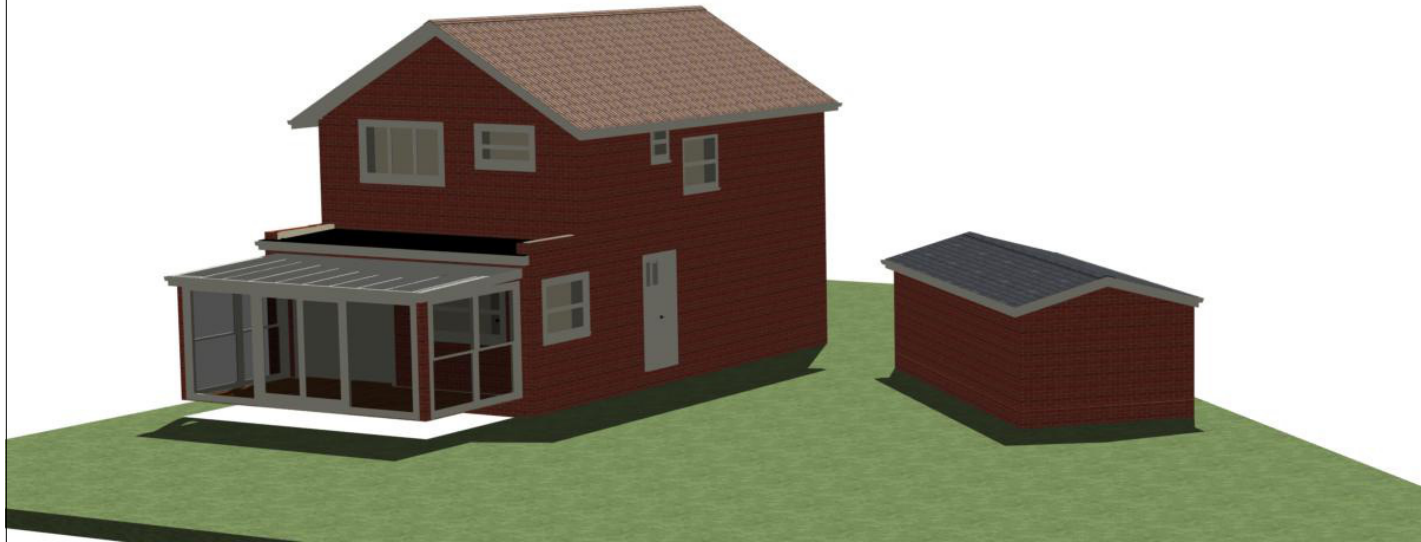

Current First
Floor Elevation

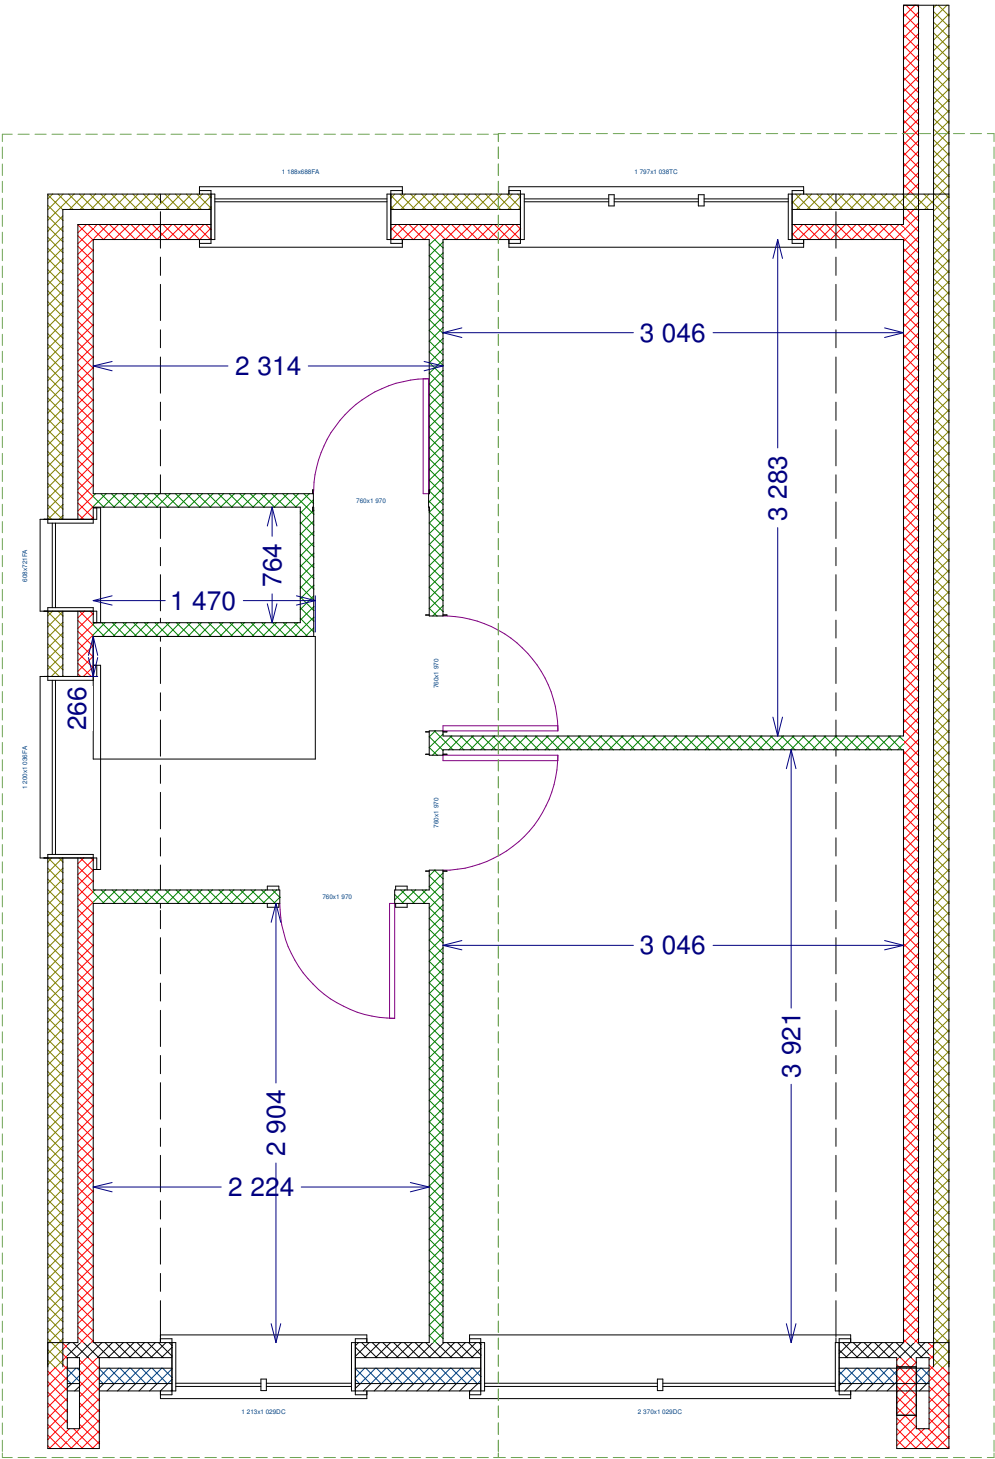

NO.	DESCRIPTION	BY	DATE

PROJECT DESCRIPTION:

6 Elms Grove
Etwall
Derby
DE65 6JT

DRAWINGS PROVIDED BY:

JPL
BUILDING & PLANNING
www.jplprojects.co.uk

SHEET TITLE:

Current Plan
Elevations

DRAWINGS PROVIDED BY:

JPL
BUILDING & PLANNING
www.jplprojects.co.uk

DRAWINGS PROVIDED BY:

JPL
BUILDING & PLANNING
www.jplprojects.co.uk

DATE:

30/08/2019

SCALE:



1:50 @A3

SHEET:


P-2



Current
Front Elevation

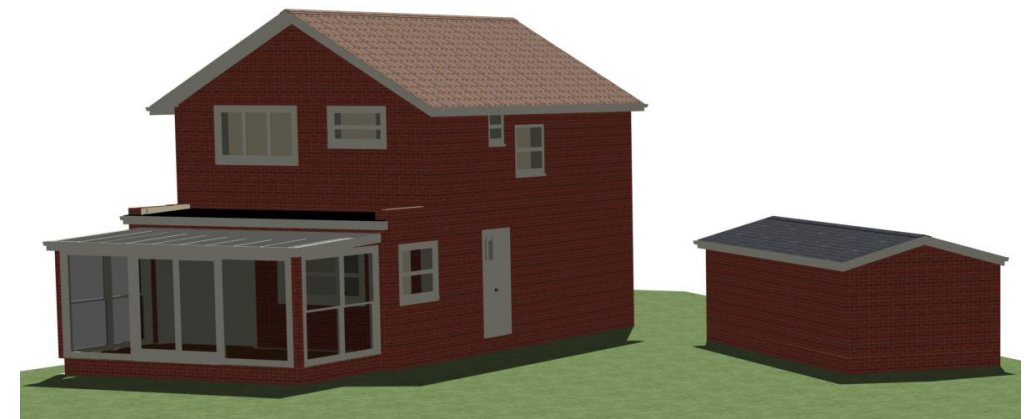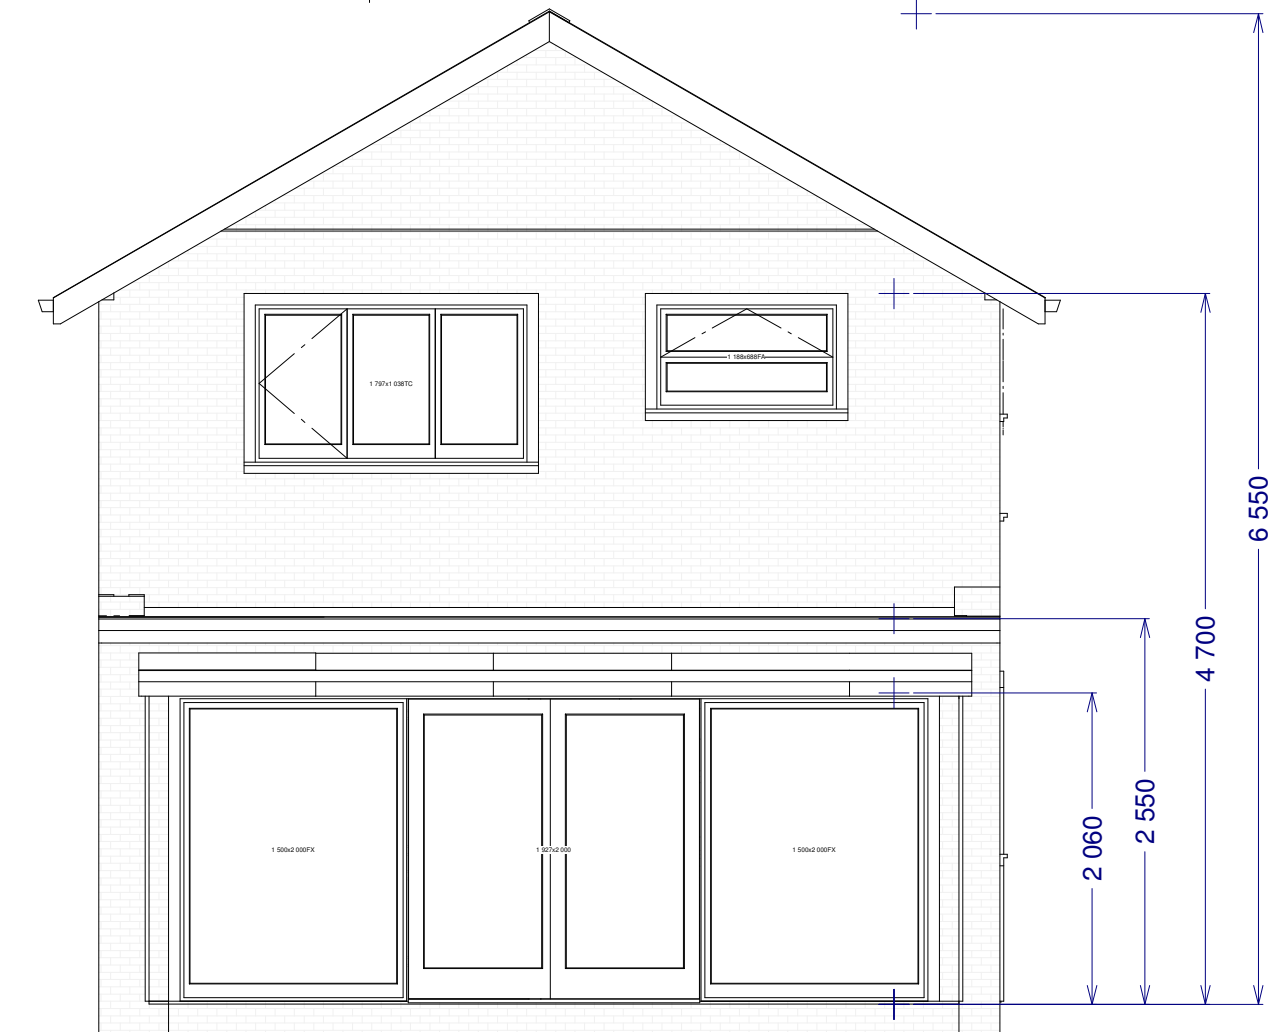

Current
Rear Elevation

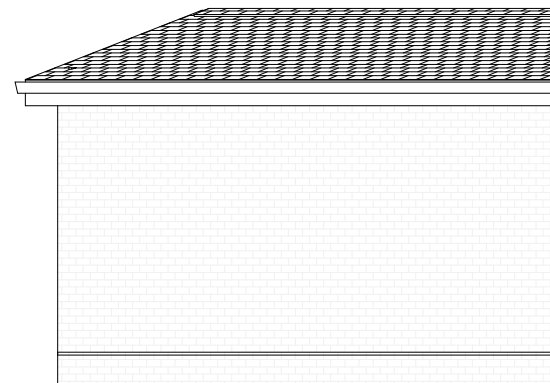

NO.	DESCRIPTION	BY	DATE

SHEET TITLE:
**Current Front and
Rear Elevations**

PROJECT DESCRIPTION:
**6 Elms Grove
Etwell
Derby
DE65 6JT**



DRAWINGS PROVIDED BY:

DATE:


30/08/2019

SCALE:


1:50 @A3

SHEET:

P-3

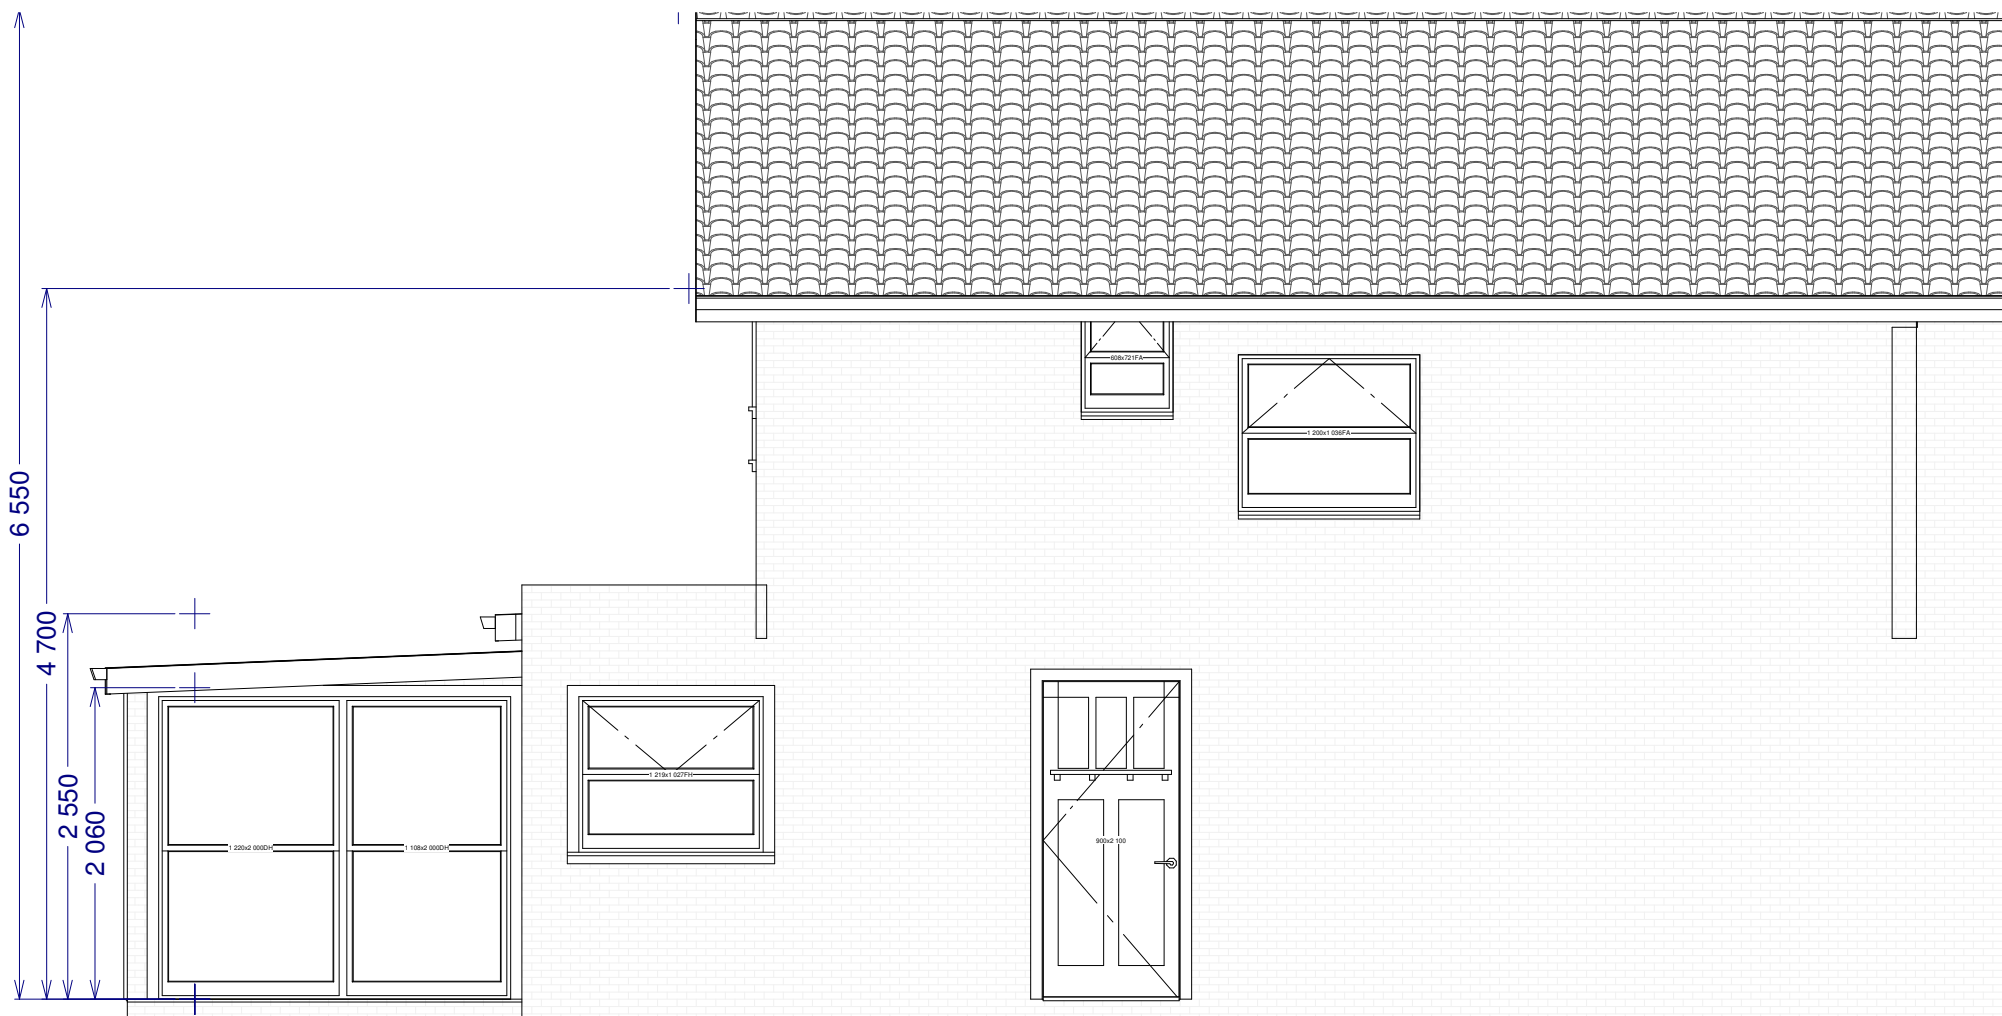

Current Left
Side Elevation

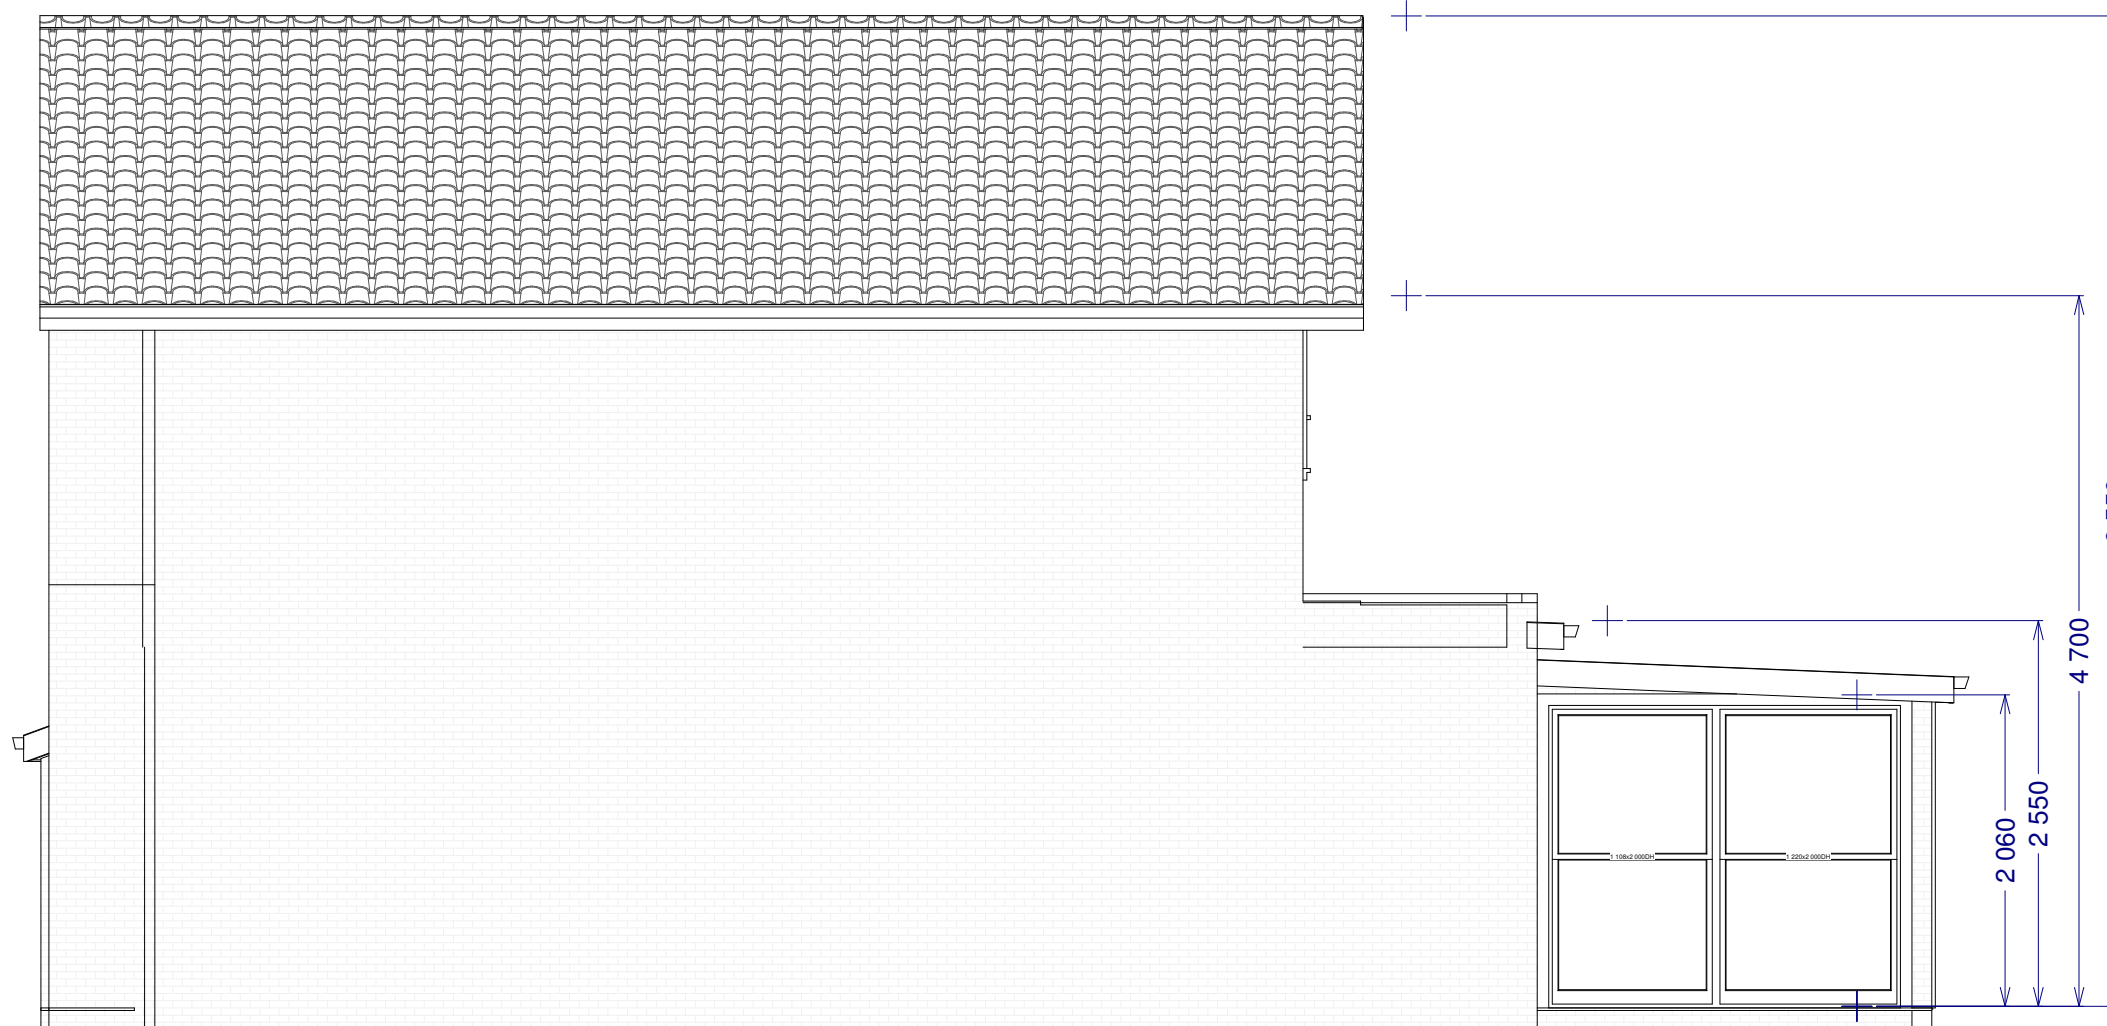


Current Right
Side Elevation



SHEET TITLE:			
Current Side Elevations			
PROJECT DESCRIPTION:			
6 Elms Grove Etwall Derby DE65 6JT			
DRAWINGS PROVIDED BY:			
JPL BUILDING & PLANNING www.jplprojects.co.uk			
DATE:			
30/08/2019			
SCALE:			
1:50 @A3			
SHEET:			
P-4			
NO.			
DESCRIPTION			
BY			
DATE			

Proposed Ground Floor Elevation

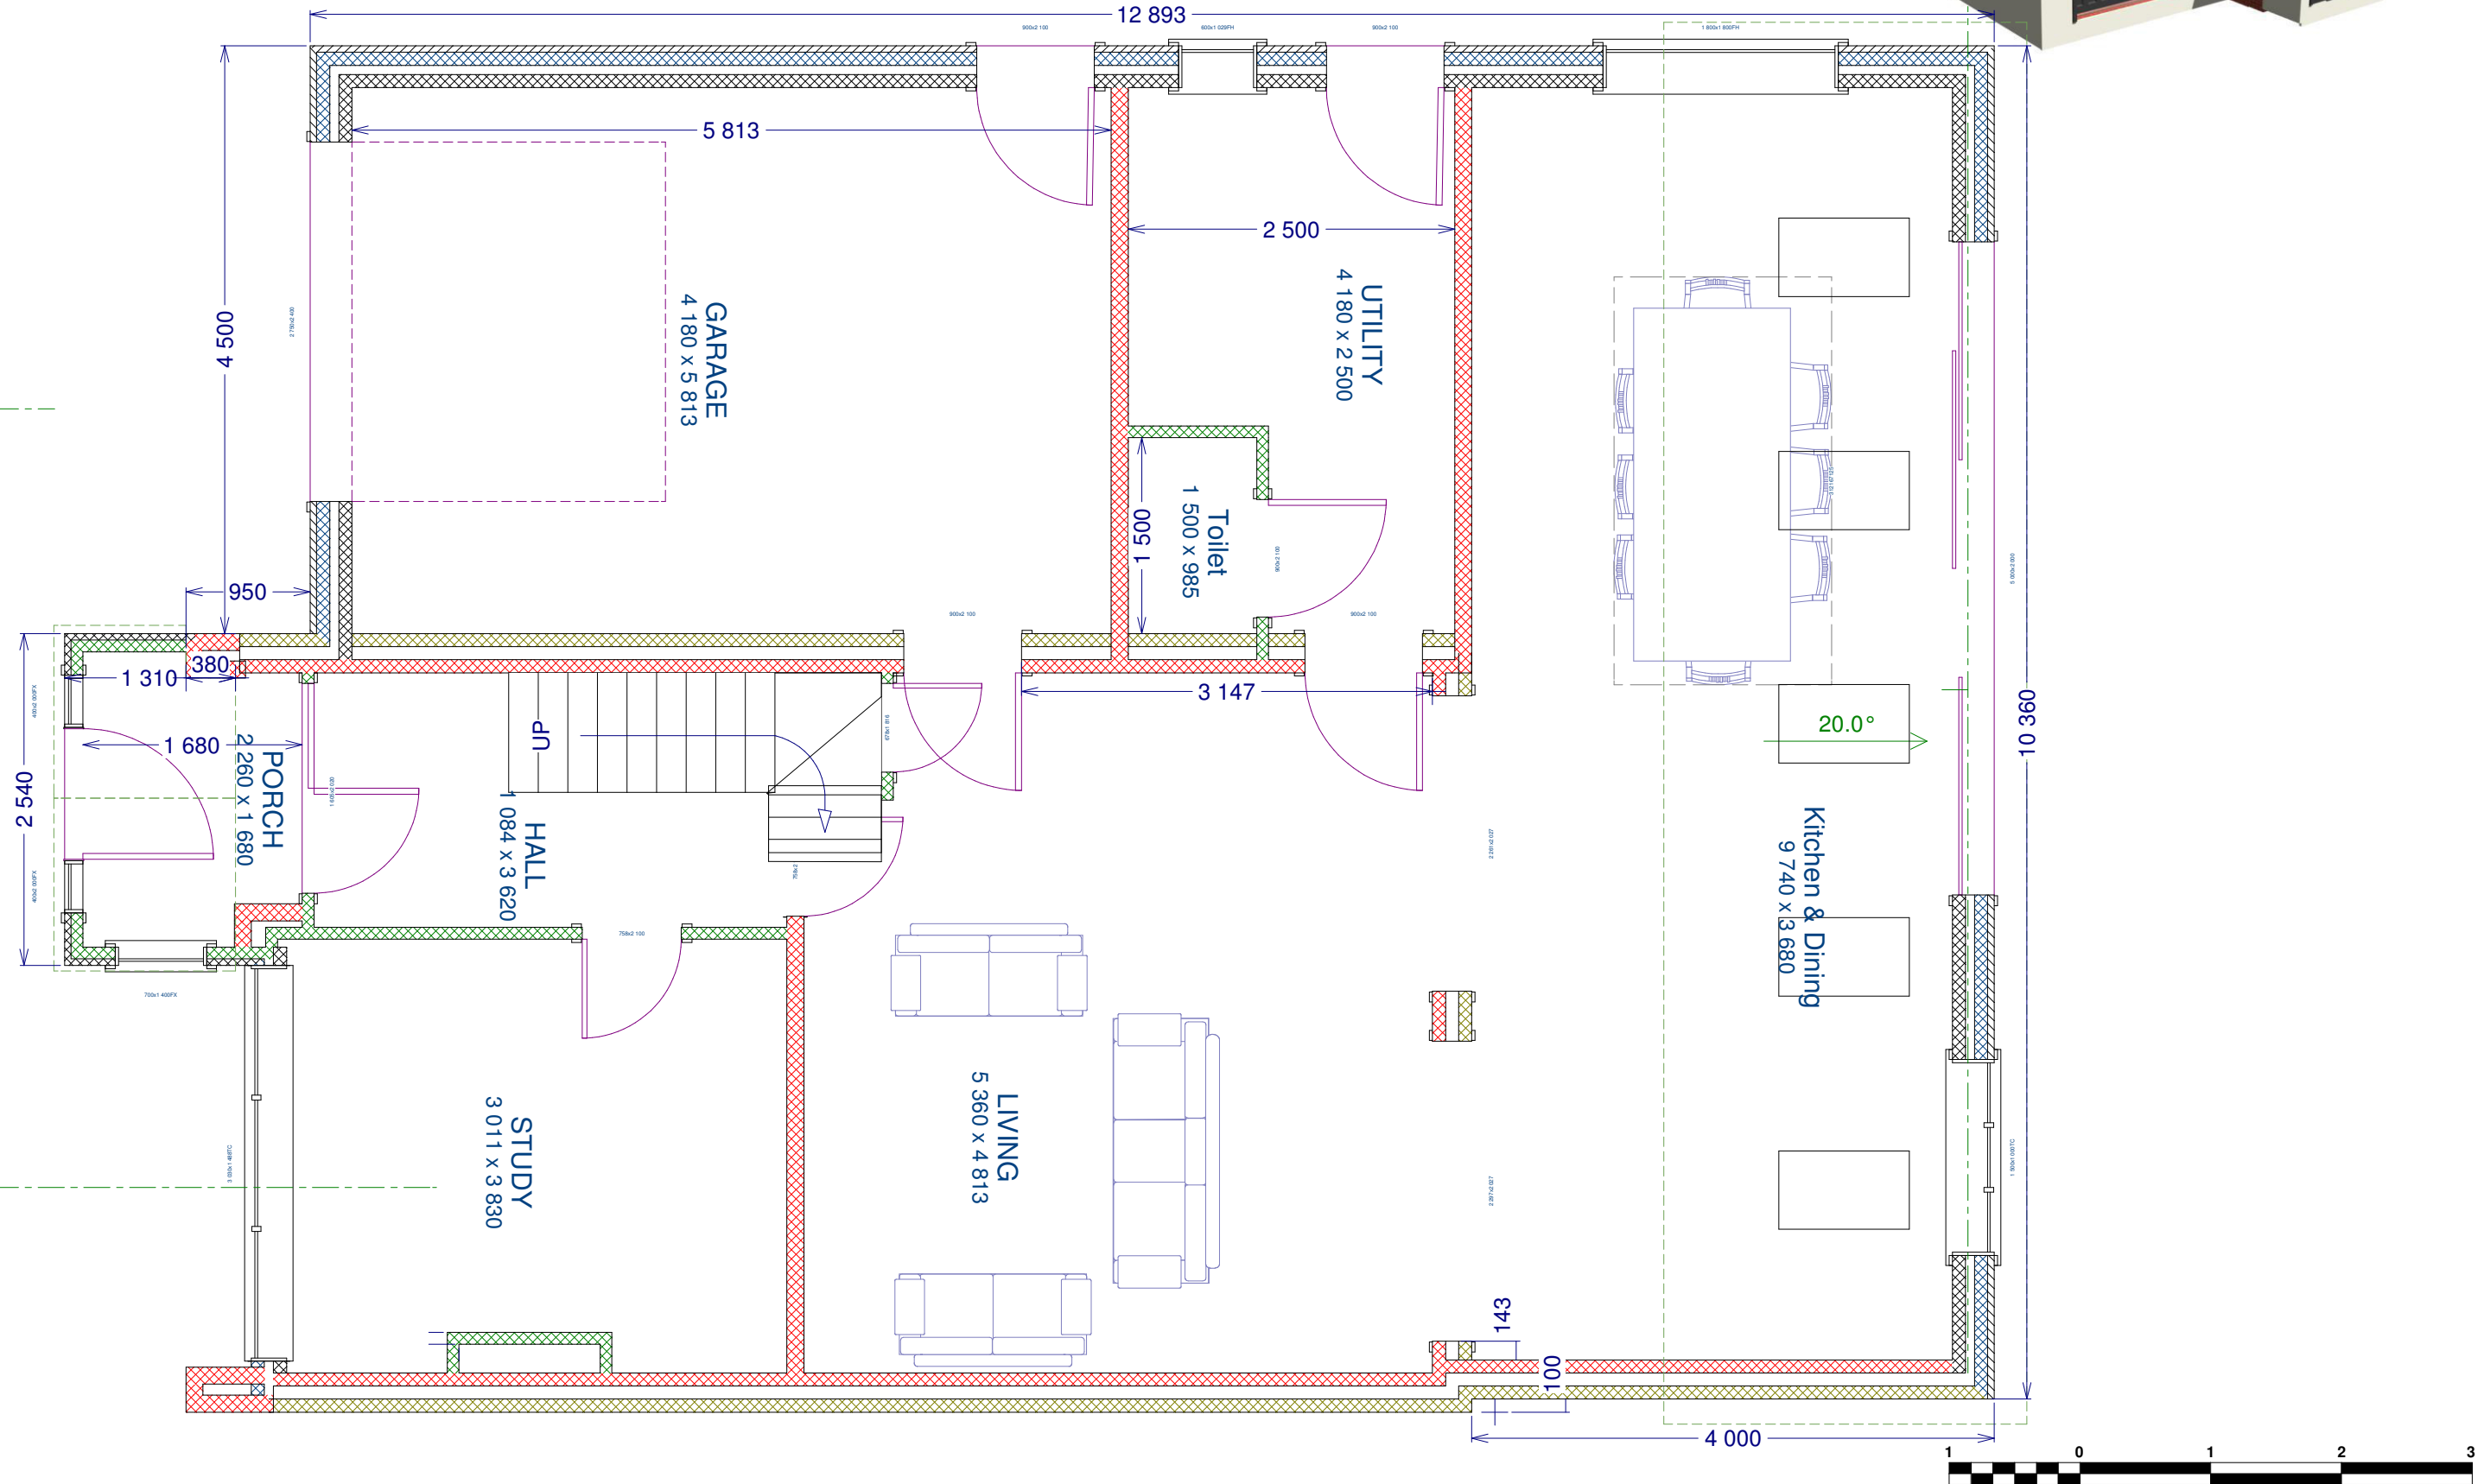

NO.	DESCRIPTION	BY	DATE

SHEET TITLE:
**Proposed Plan
Elevations**

PROJECT DESCRIPTION:
**6 Elms Grove
Etwall
Derby
DE65 6JT**

DRAWINGS PROVIDED BY:




JPL
BUILDING & PLANNING
www.jplprojects.co.uk

DATE:
30/08/2019

SCALE:
1:50 @A3

SHEET:
P-5

Proposed First Floor Elevation

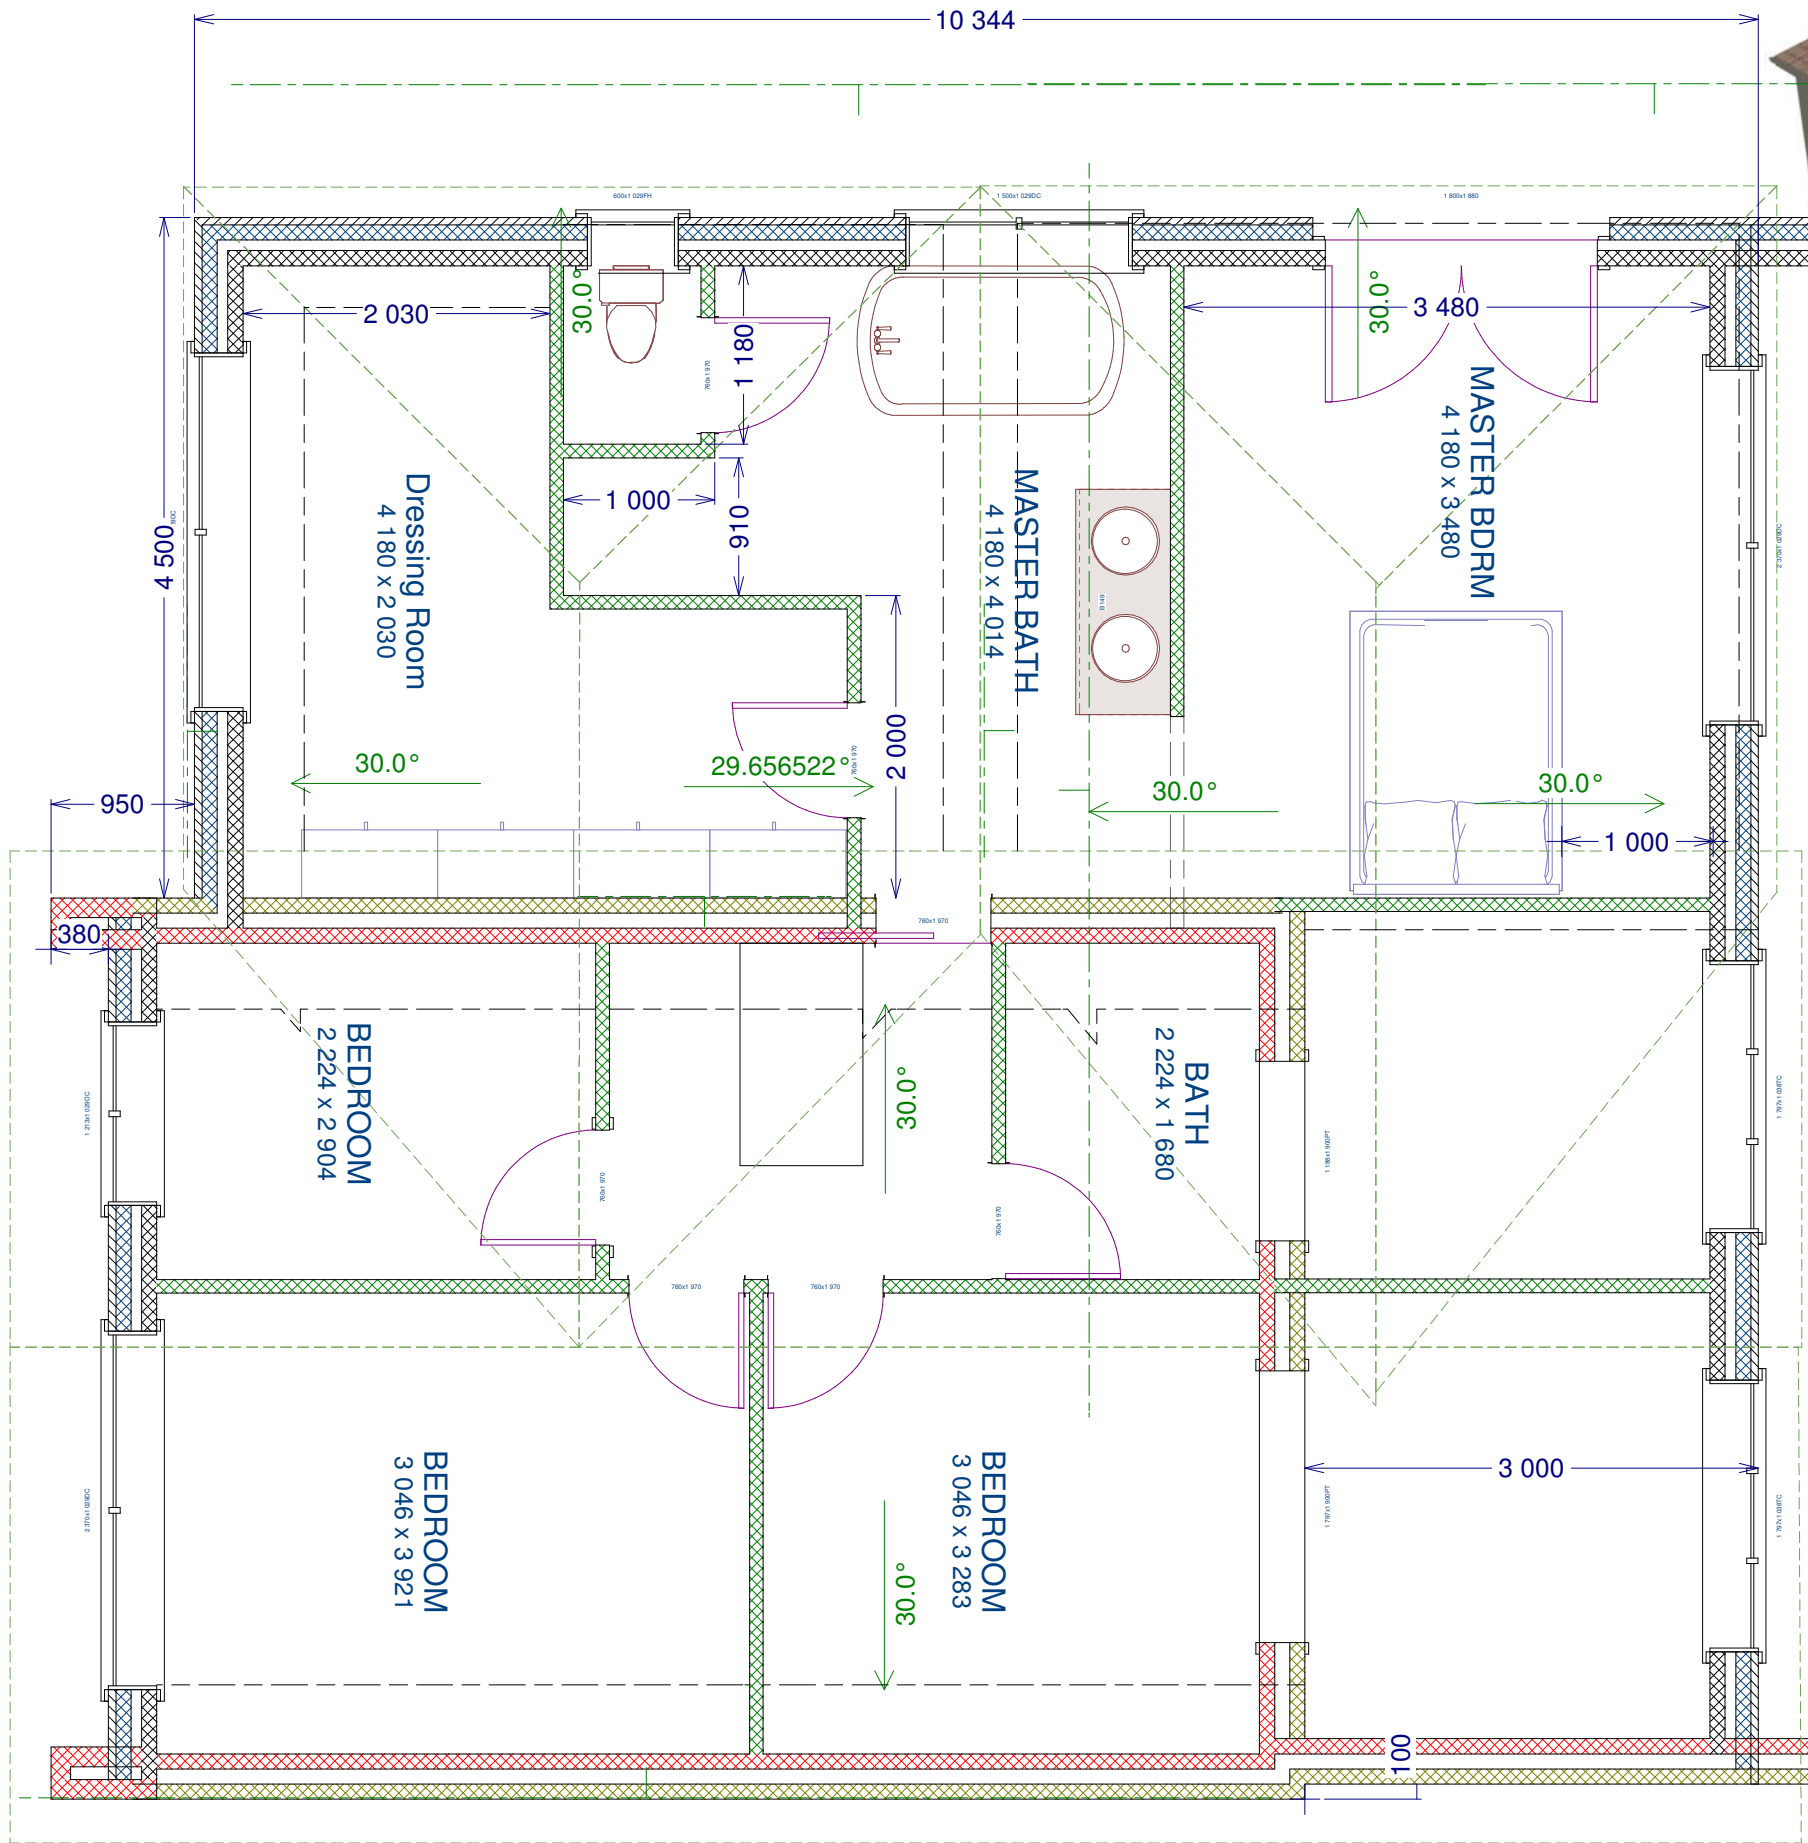

NO.	DESCRIPTION	BY	DATE

SHEET TITLE:

**Proposed Plan
Elevations**

PROJECT DESCRIPTION: 6 Elm Grove
Etwell
Derby
DE65 6JT



DRAWINGS PROVIDED BY:

DATE:

30/08/2019


SCALE:

1:50 @A3

SHEET:

P-6



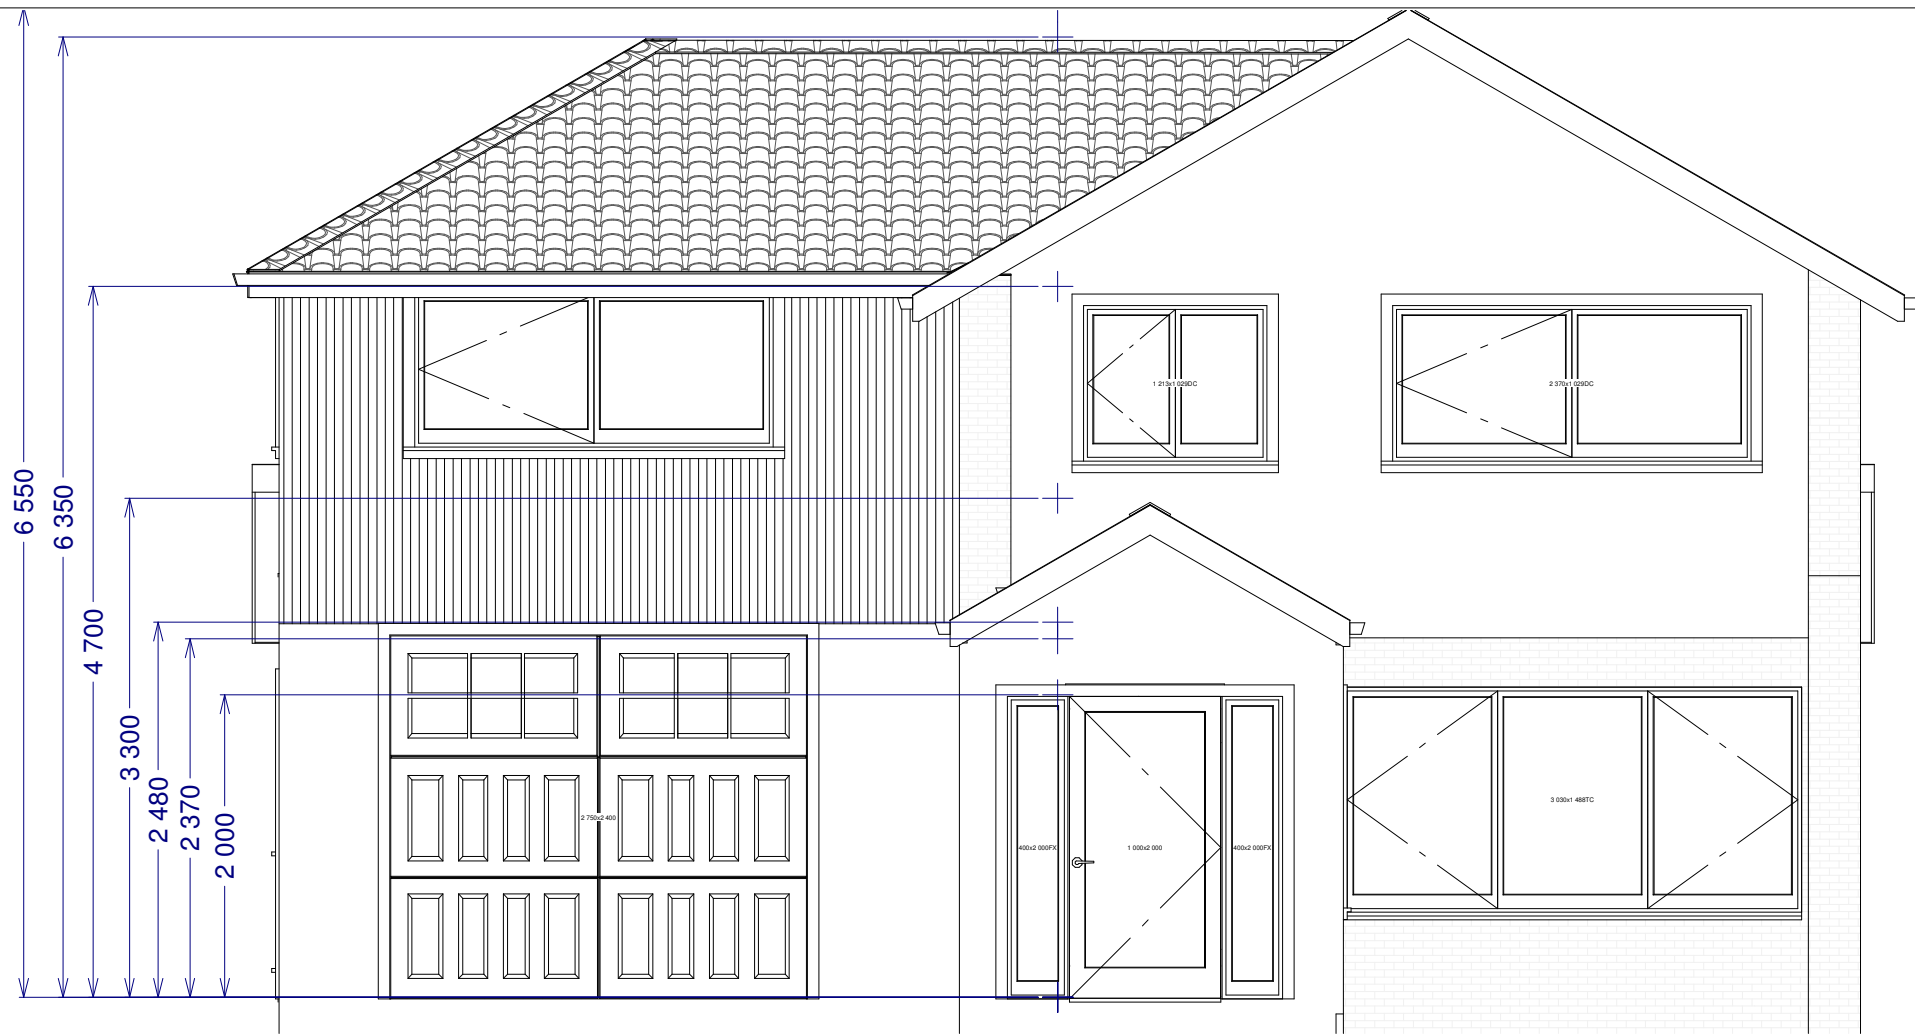

Proposed
Front Elevation



Proposed
Rear Elevation



NO.	DESCRIPTION	BY	DATE

SHEET TITLE:
**Proposed Front and
Rear Elevations**

PROJECT DESCRIPTION:
**6 Elms Grove
Etwell
Derby
DE65 6JT**



DRAWINGS PROVIDED BY:

DATE:


30/08/2019

SCALE:



1:50 @A3

SHEET:

P-7

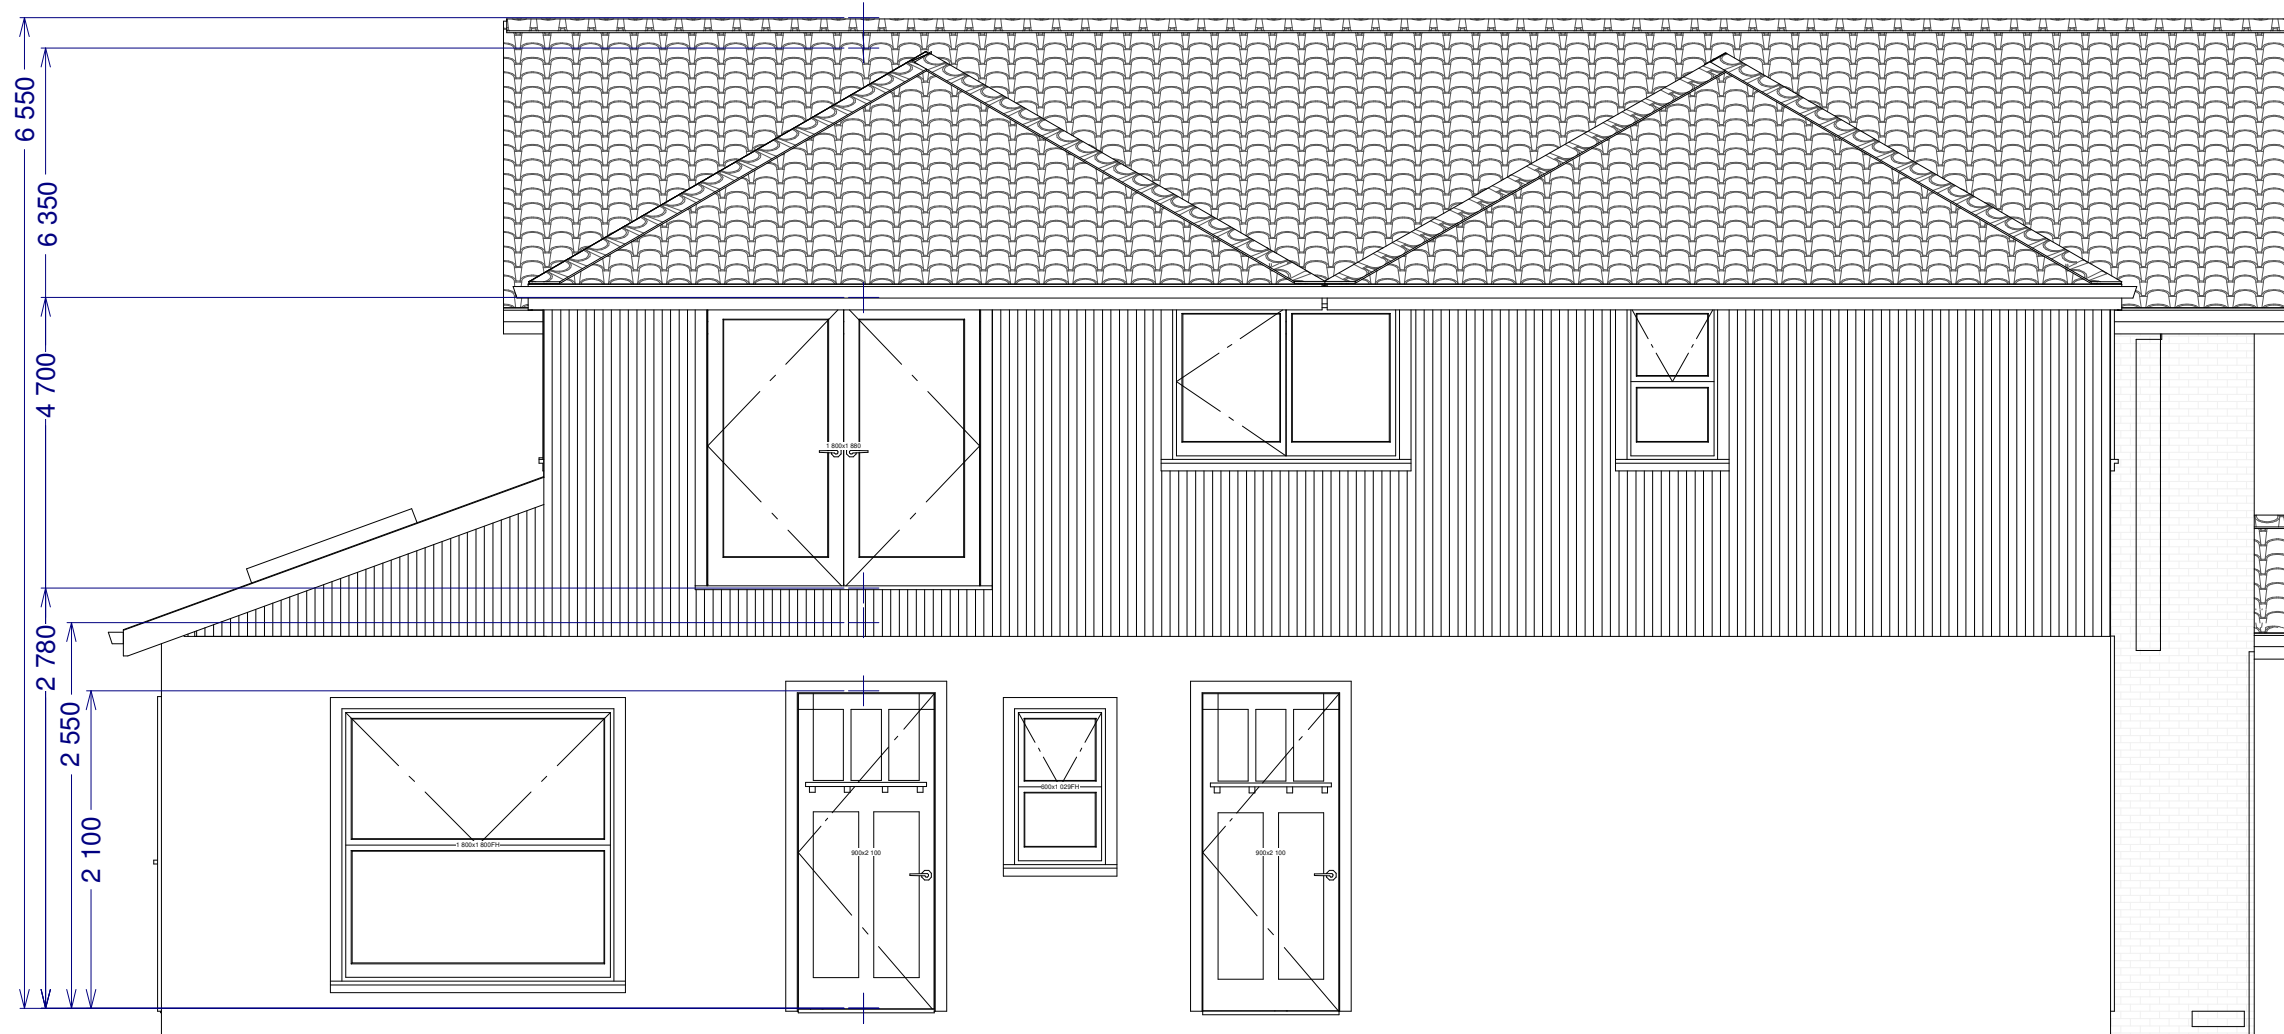

Proposed Left
Side Elevation

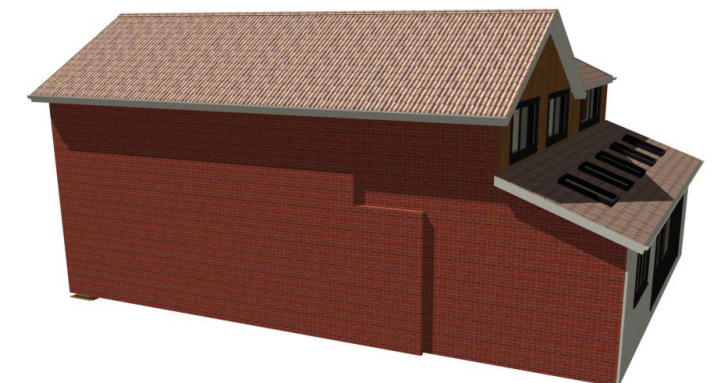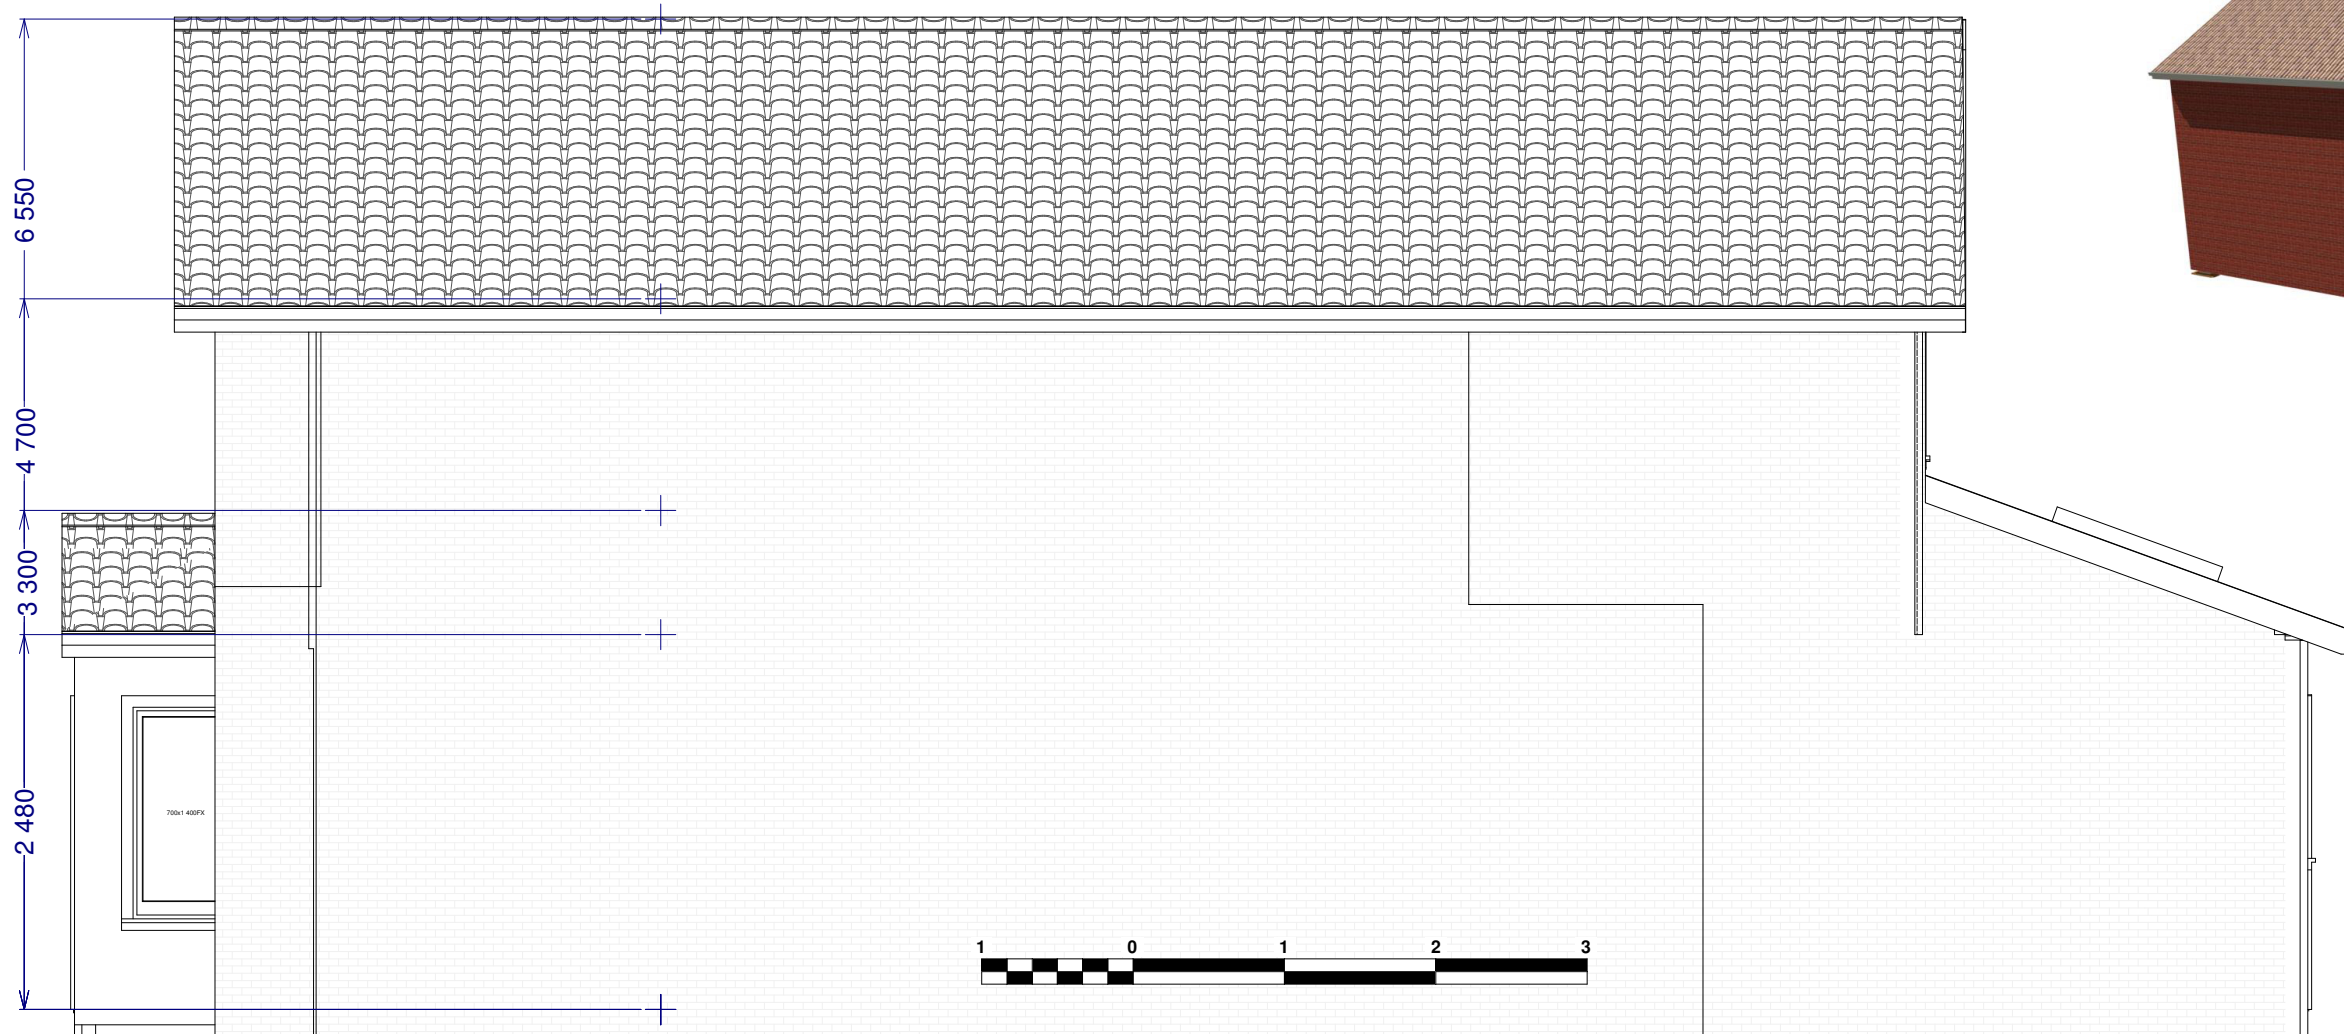

Proposed Right
Side Elevation

PROJECT DESCRIPTION:		SHEET TITLE:	
6 Elms Grove Etwell Derby DE65 6JT		Proposed Side Elevations	
DRAWINGS PROVIDED BY:		BY DATE	
JPL BUILDING & PLANNING www.jplproject.co.uk			
DATE:		NO. DESCRIPTION	
30/08/2019			
SCALE:			
1:50 @A3			
SHEET:			
P-8			



Material Representation



--

NO.	DESCRIPTION	BY	DATE

SHEET TITLE:
3D Representations &
Material Representation

PROJECT DESCRIPTION: 6 Elms Grove
Etwell
Derby
DE65 6JT

DRAWINGS PROVIDED BY:



JPL
BUILDING & PLANNING
www.jplprojects.co.uk


DATE:

30/08/2019

SCALE:

SHEET:

P-9

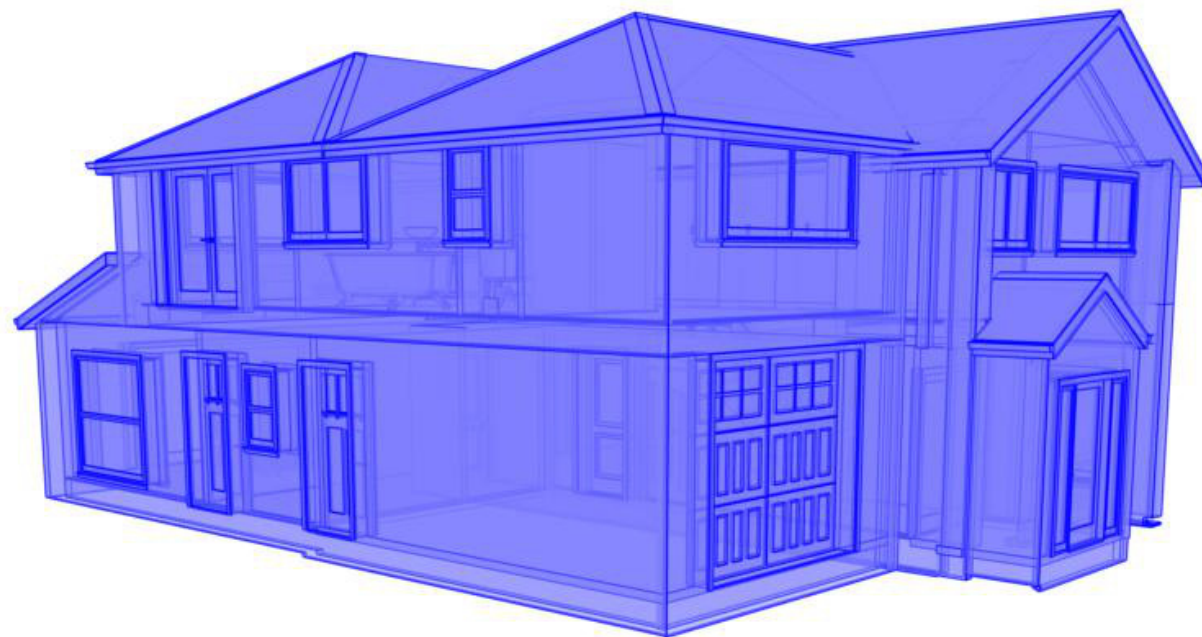

NO.	DESCRIPTION	BY	DATE

SHEET TITLE:
3D Representations

PROJECT DESCRIPTION:
**6 Elms Grove
Etwell
Derby
DE65 6JT**



DRAWINGS PROVIDED BY:

DATE:

30/08/2019

SCALE:

SHEET:

P-10