



This drawing is to be read in conjunction with Drawing No.'s 19.3721.01 'Existing Details'

- Materials Schedule:
- Brickwork to match existing
- Plain tiles
- UPVC windows and doors
- Rooflights

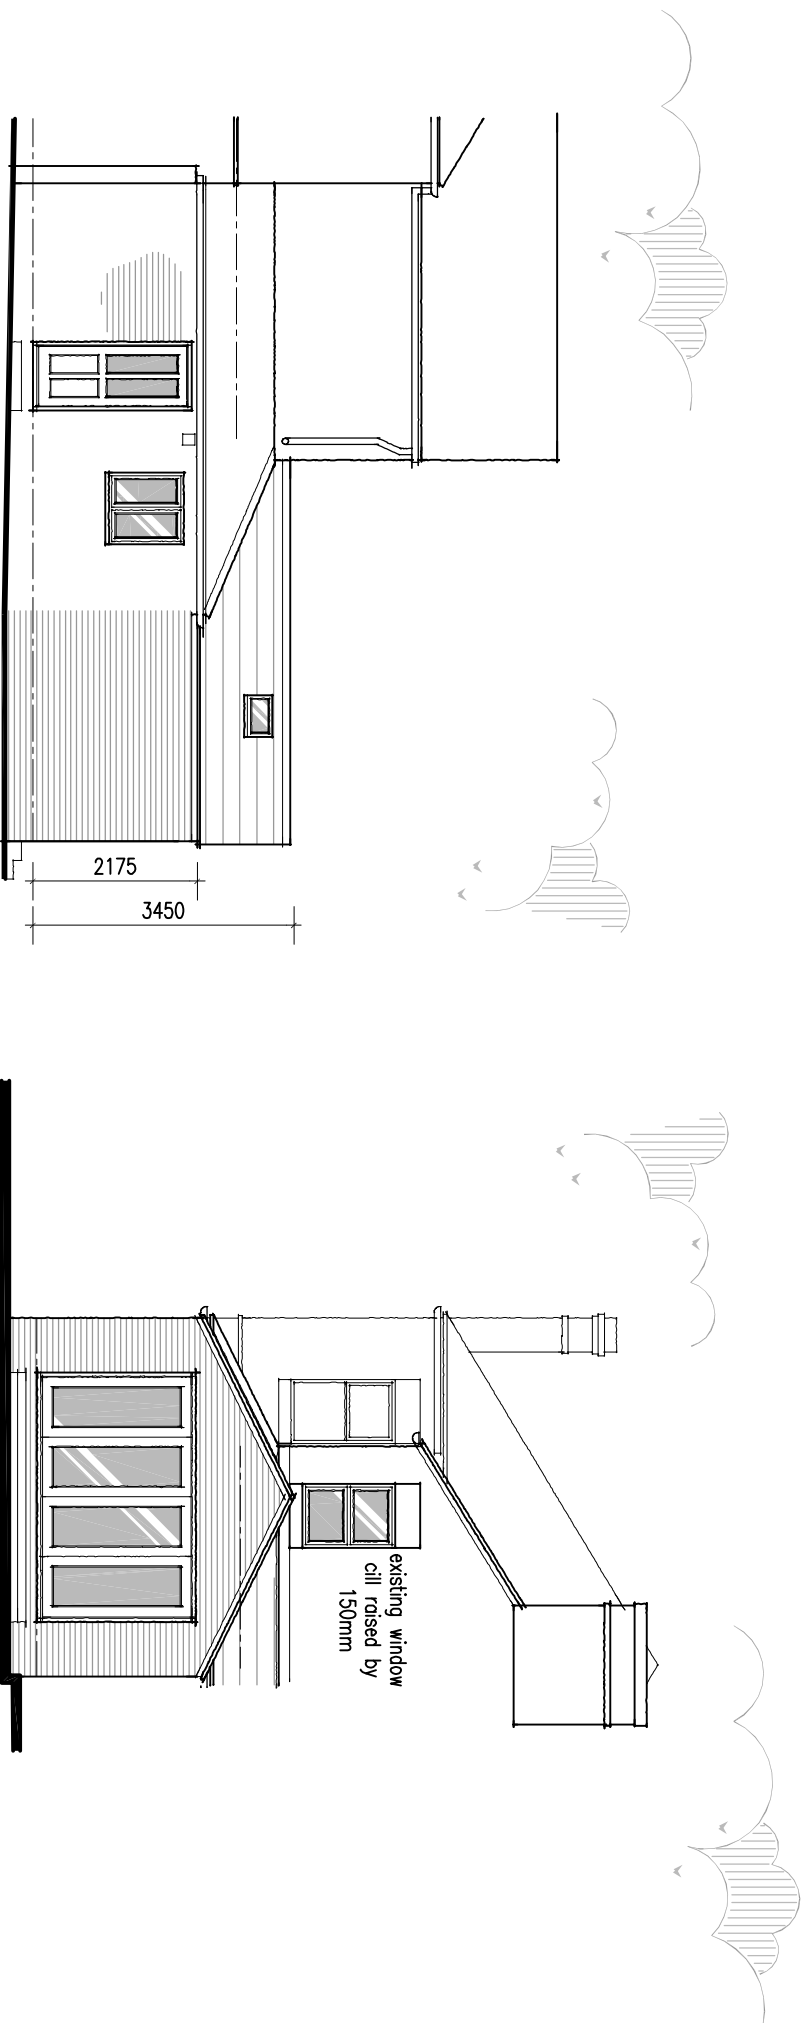


Proposed Side Elevation


Scale 1:100

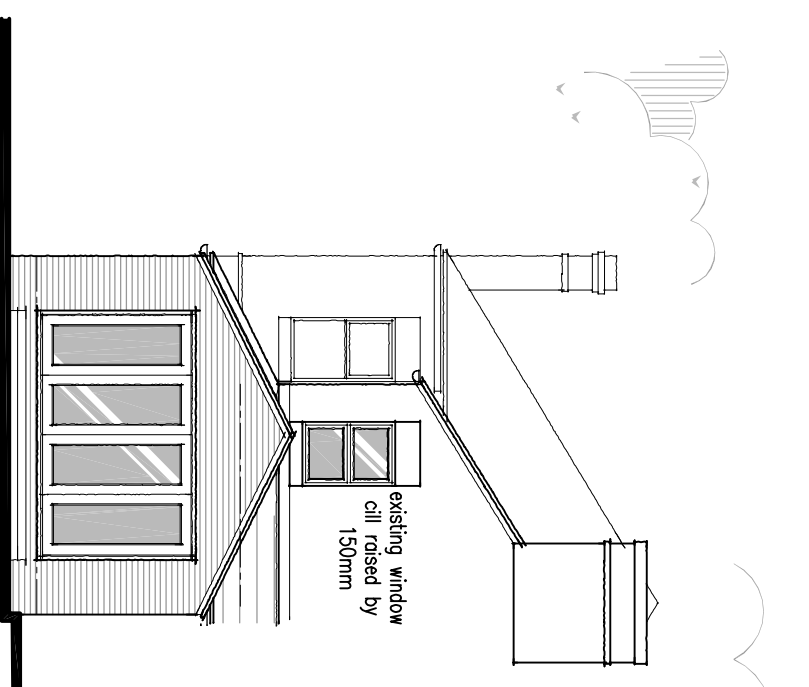


Proposed Rear Elevation
Scale 1:100

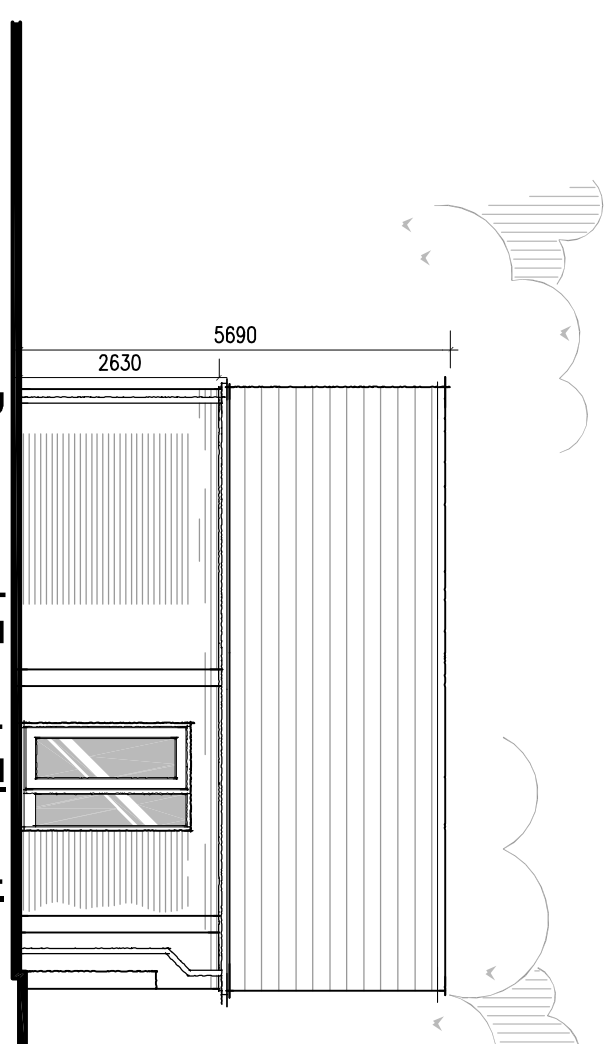


Proposed Front Elevation
Scale 1:100

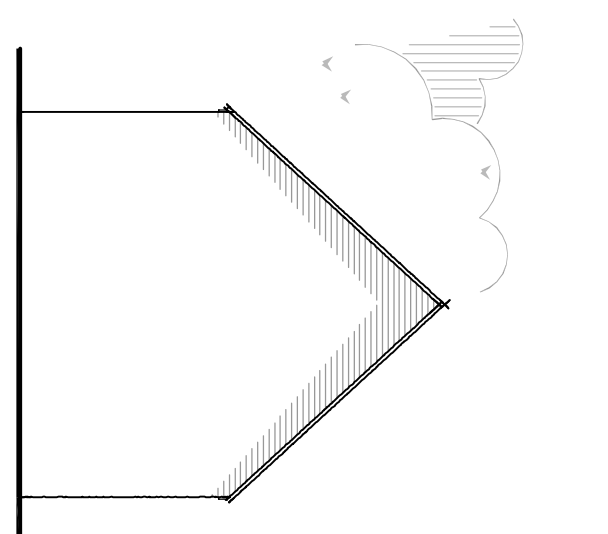



Proposed Side Elevation
Scale 1:100

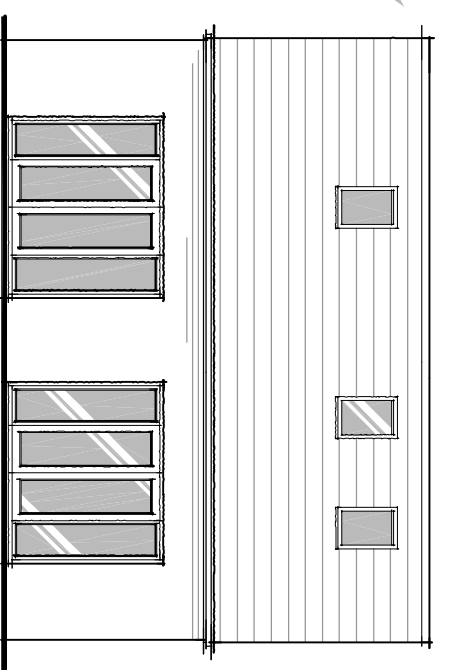


Proposed Rear Elevation
Scale 1:100

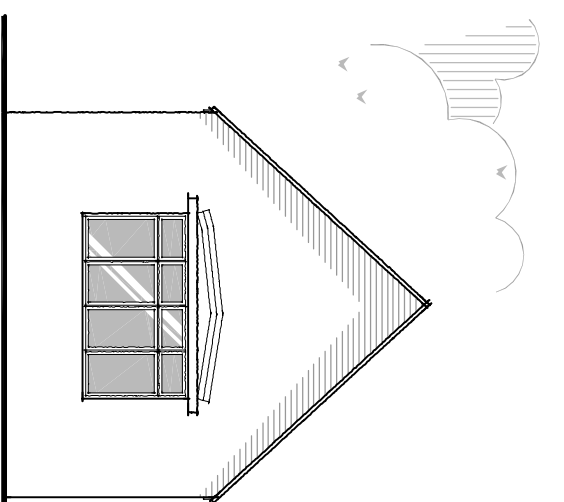

Proposed Side Elevation
Scale 1:100

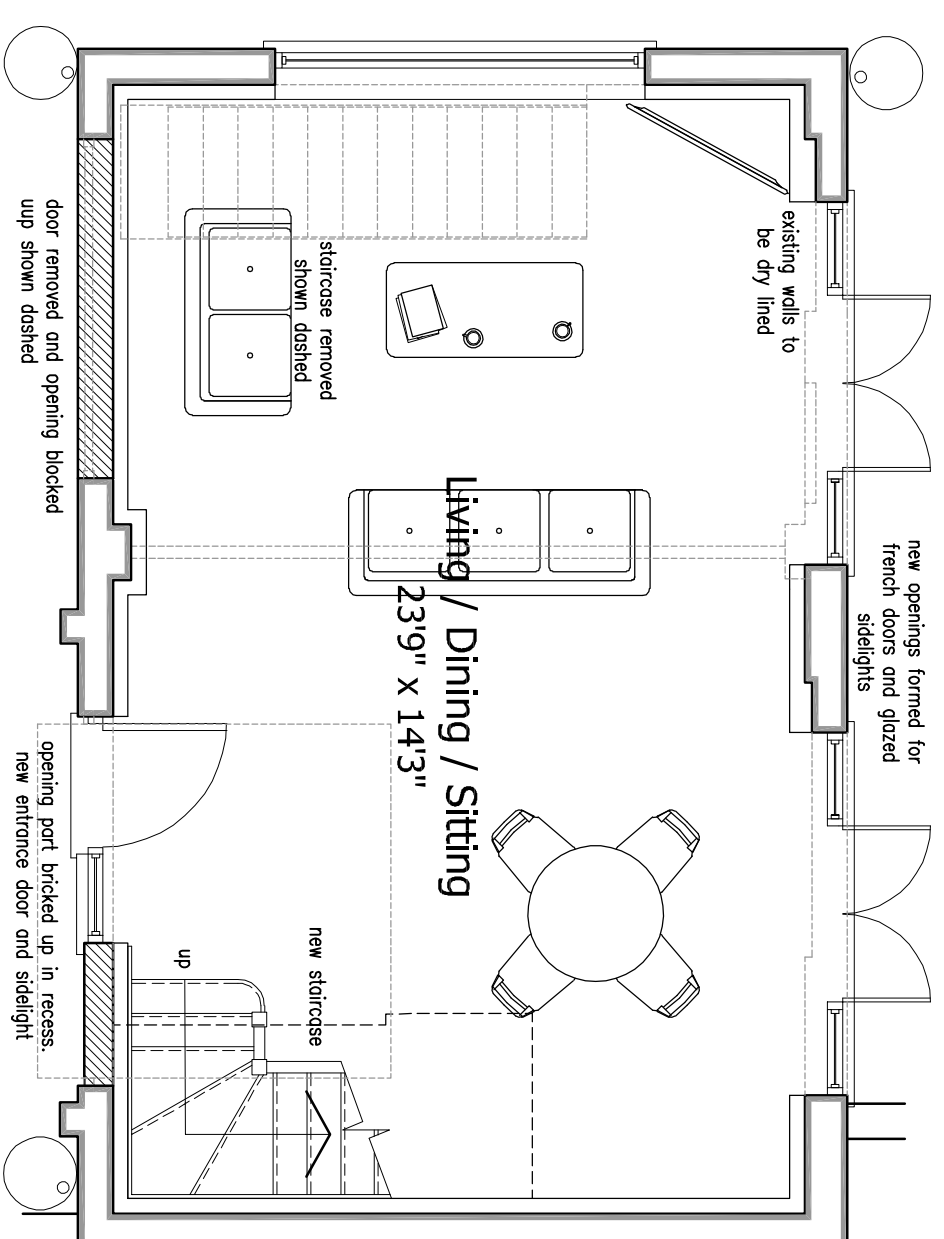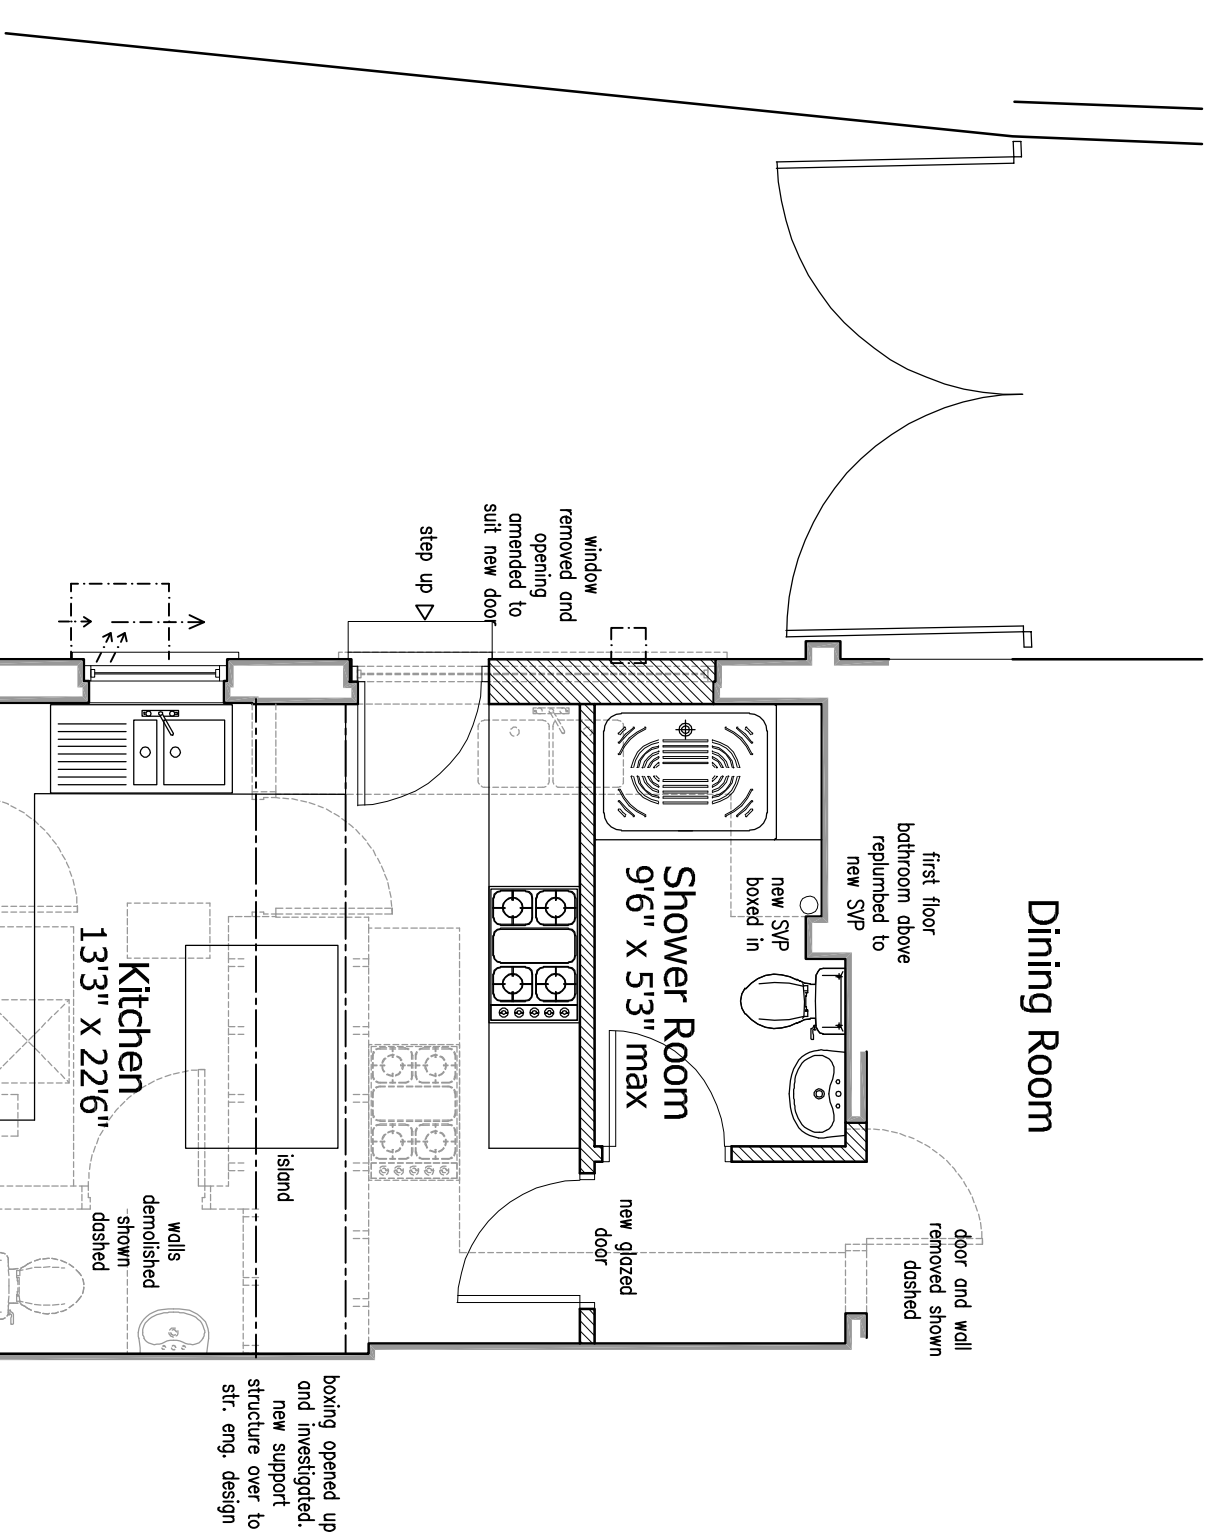


Proposed Annex Ground Floor Plan
Scale 1:50


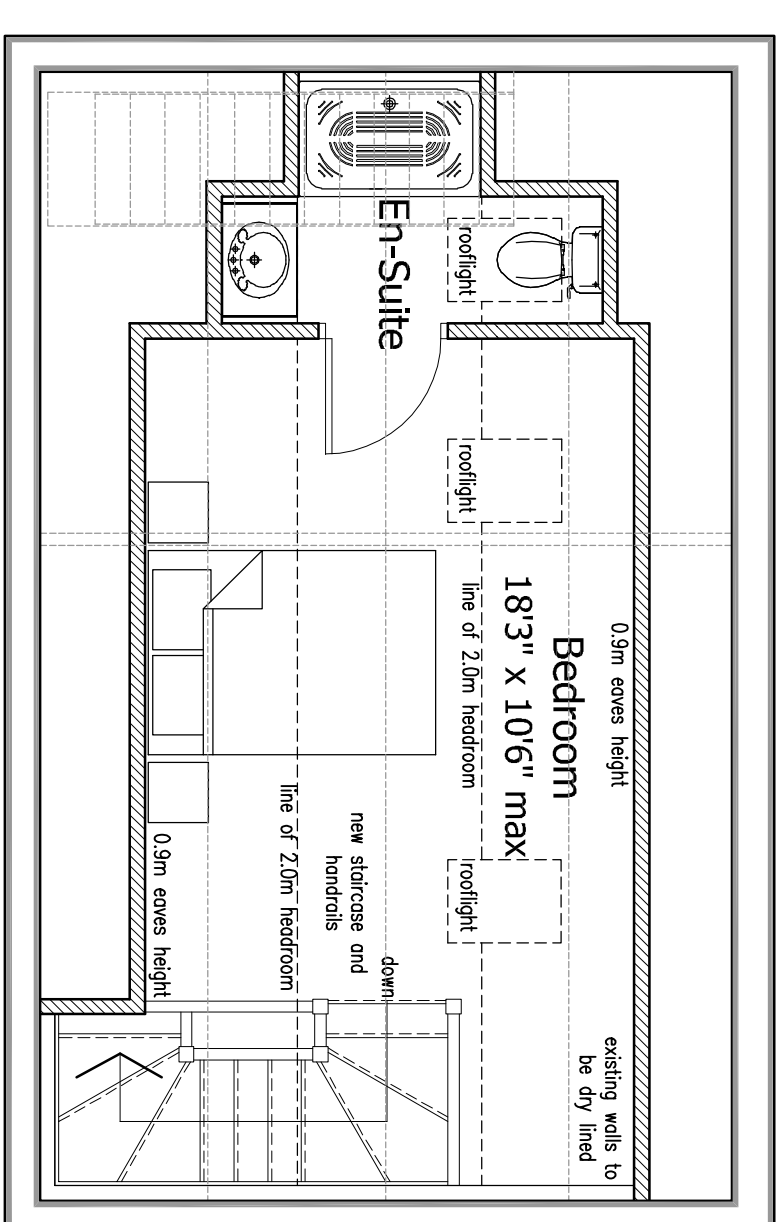


Proposed Annex First Floor Plan

Scale 1:50

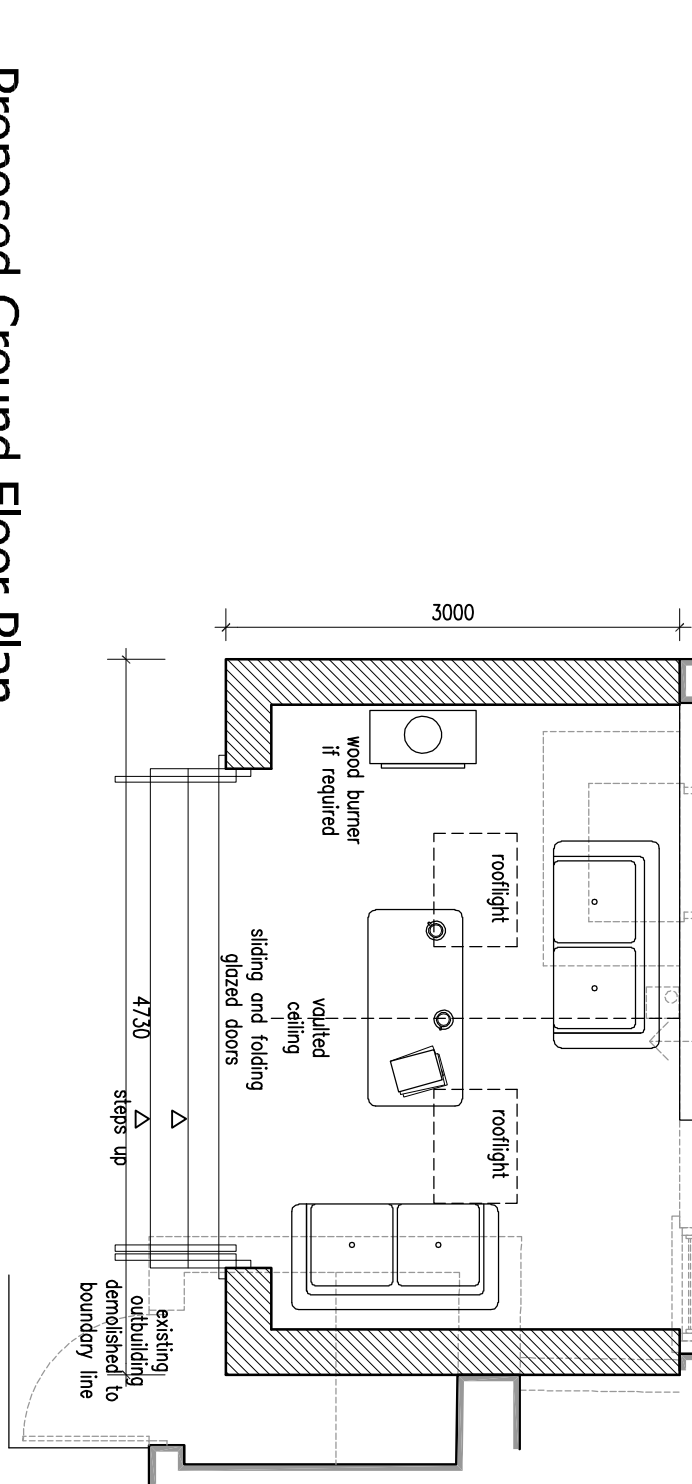

Proposed Ground Floor Plan
Scale 1:50

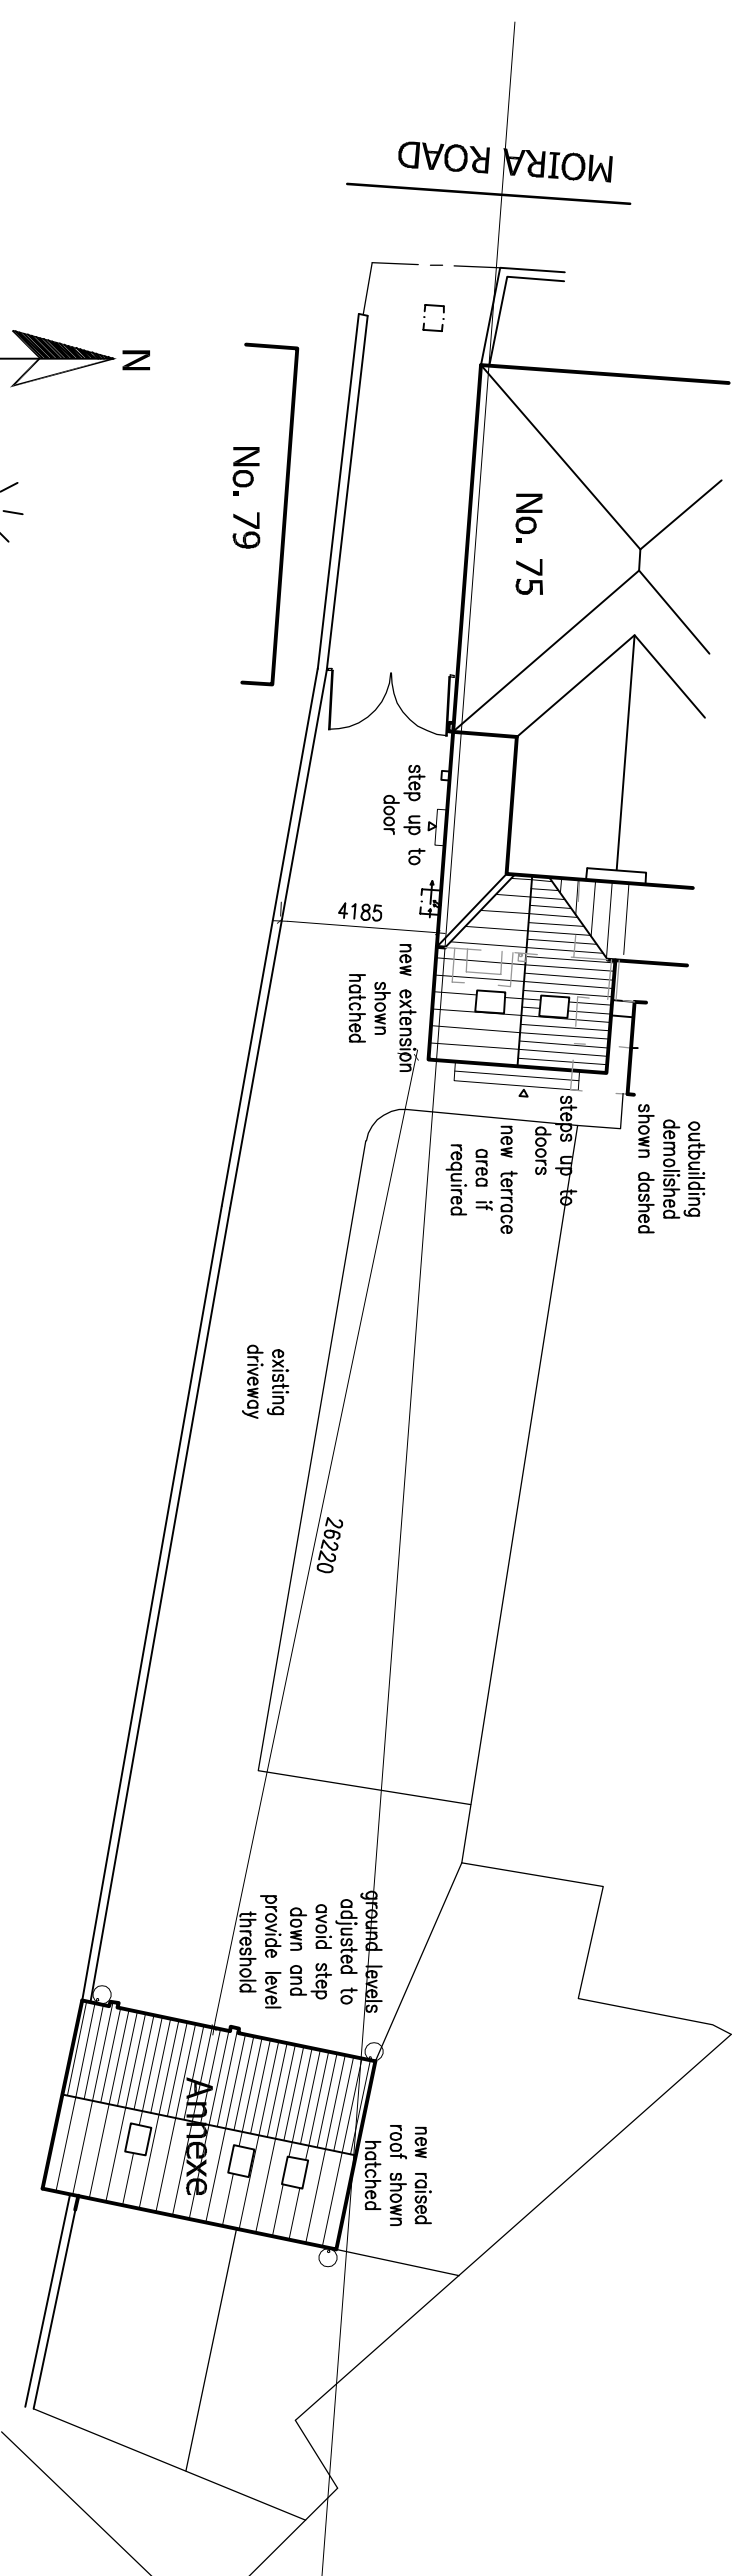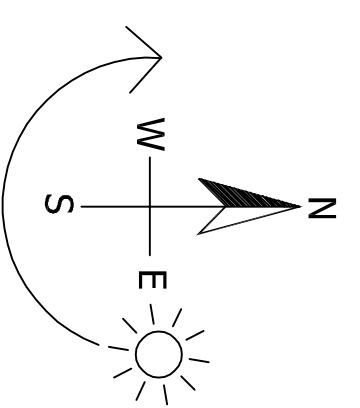


Proposed Site & Roof Plan

Scale 1:200

DETAILED PLANNING PROPOSALS

PROPOSED EXTENSIONS & ALTERATIONS ~ 75 MOIRA ROAD ~ WOODVILLE ~ DERBYSHIRE

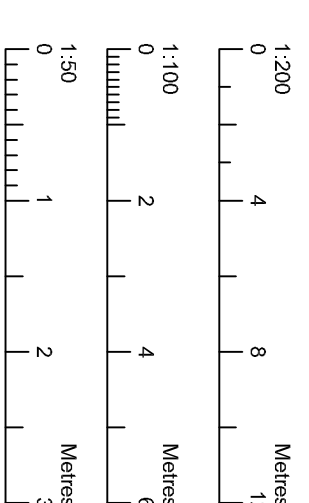

Revisions: A Client Amendments

29.08.19

Figured dimensions must be taken in preference to scaled dimensions and any discrepancies are to be referred to David Granger Architectural Design Limited. Contractors, subcontractors and suppliers must verify all dimensions on site before commencing any work or making any working drawings. All drawings are copyright of David Granger Architectural Design Limited. Ordnance Survey Data. © Crown Copyright. All rights reserved. Licence No. AR1/0002/04-9. Landmark Ref: LU60816

DAVID GRANGER
ARCHITECTURAL DESIGN LIMITED

Project
Proposed Extensions & Alterations
75 Moira Road
Woodville
Derbyshire
Drawing Title
Detailed Planning Proposals
Sheet 1 of 1

Mr & Mrs J. Greene
Drawing No.
19.3721.05 A

Date	Scale (A1 Size)
August 2019	As Shown
Drawn by	Checked by
MP/KW	DG/MP

The Old Cottage Hospital, Leicester Road,
Ashby-de-la-Zouch, Leicestershire, LE65 1DB

www.davidgrangerdesign.com
Company Reg. No. 5068912