



Rev:	Description:	Date:
PLANNING		
MITCHELL + PROCTOR Chartered Architects. Meadow View (Unit 5) Peak Gateway Business Park Baslow Road Chesfield, S42 7DA Email: stephen@mitchellproctor.co.uk Tel: 01246 567 559		
Client:	MICHAEL WINE WPH GROUP	
Project:	CONVERSION OF OFFICES TO SMALL RESIDENTIAL UNITS	
Project Address:	WESTON HILL CHALET PARK WESTON ON TRENT	
Drawing Title:	PLANS & ELEVATIONS	
Scale:	1/100	Date: JULY 19.
Drawn:		Checked:
Drawing No.:	19/764/1	


South Derbyshire District Council
22 AUG 2019
Community & Planning Services

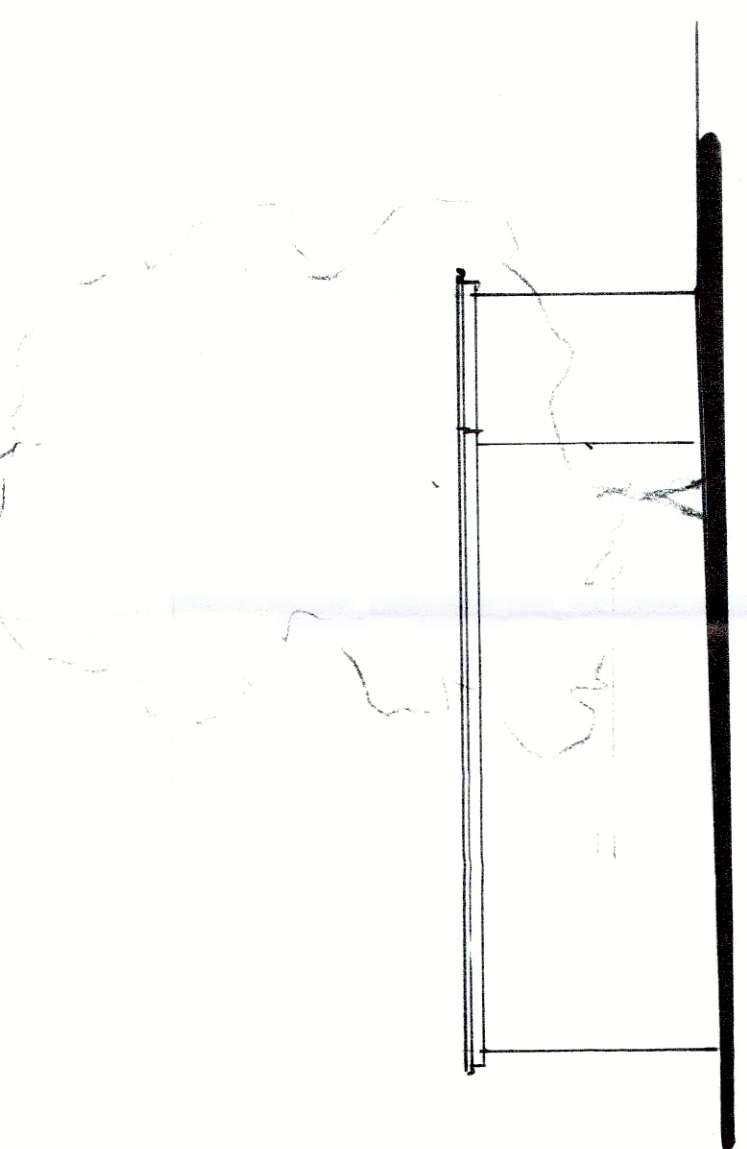


South East Elevation.

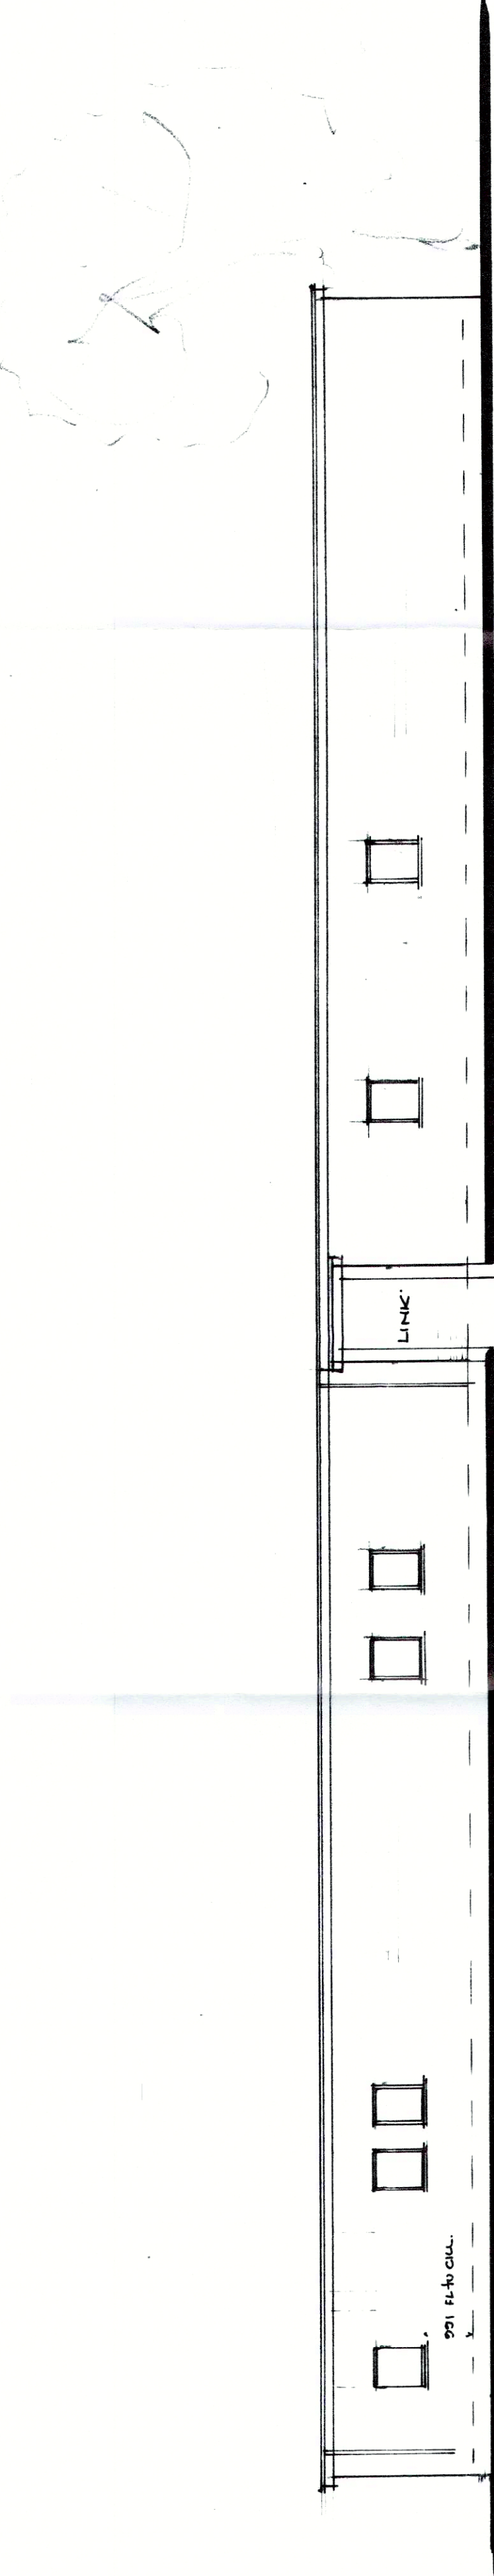


North East Elevation

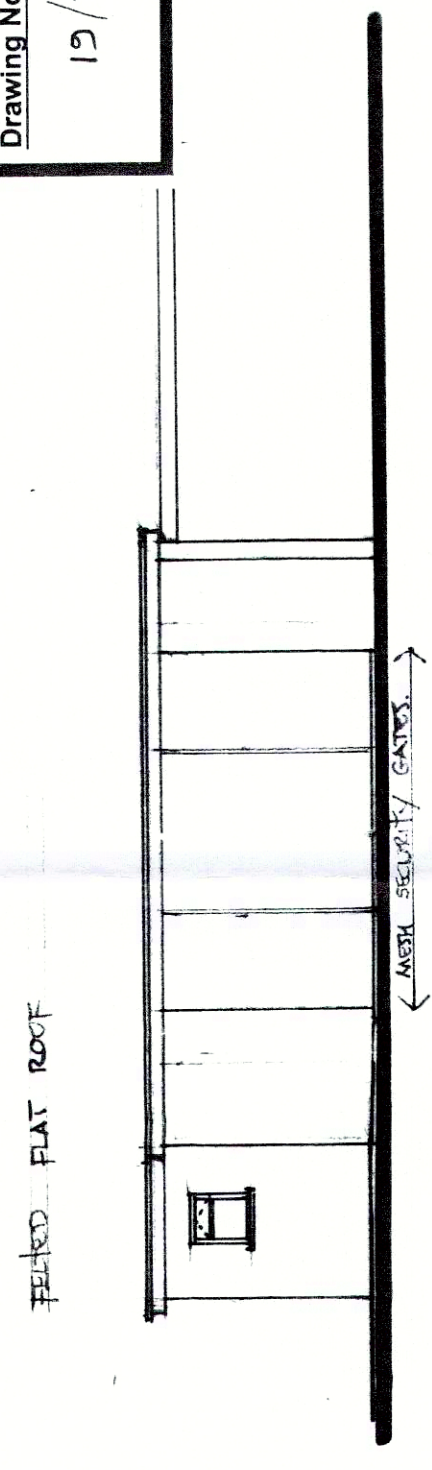


North West Elevation

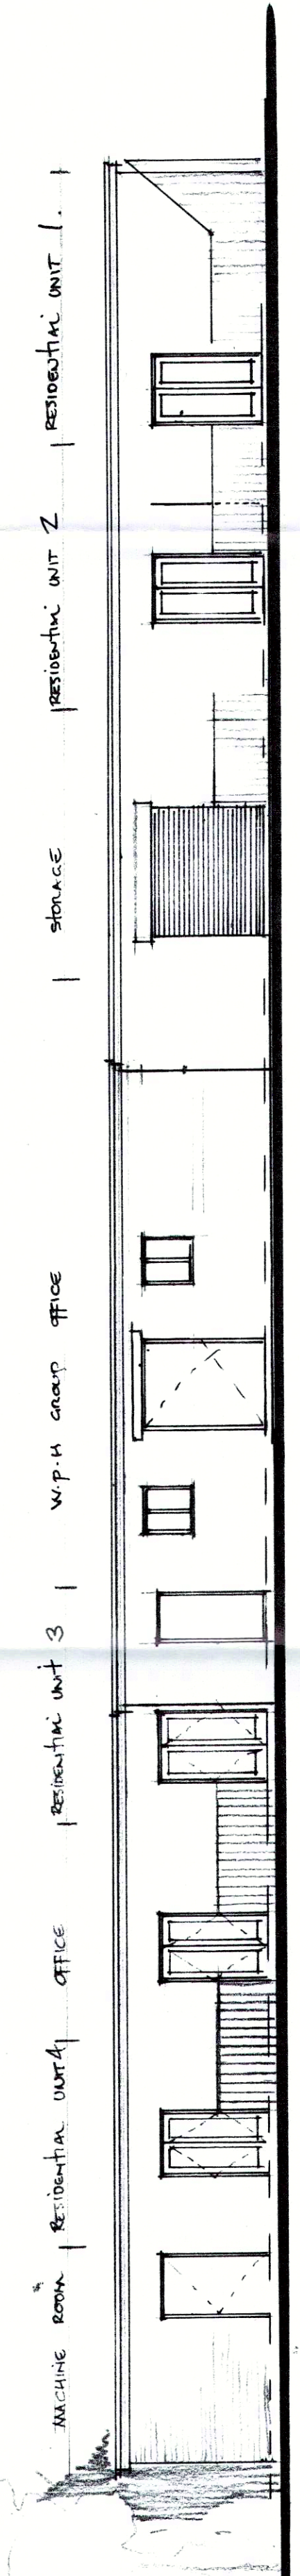

South West Elevation

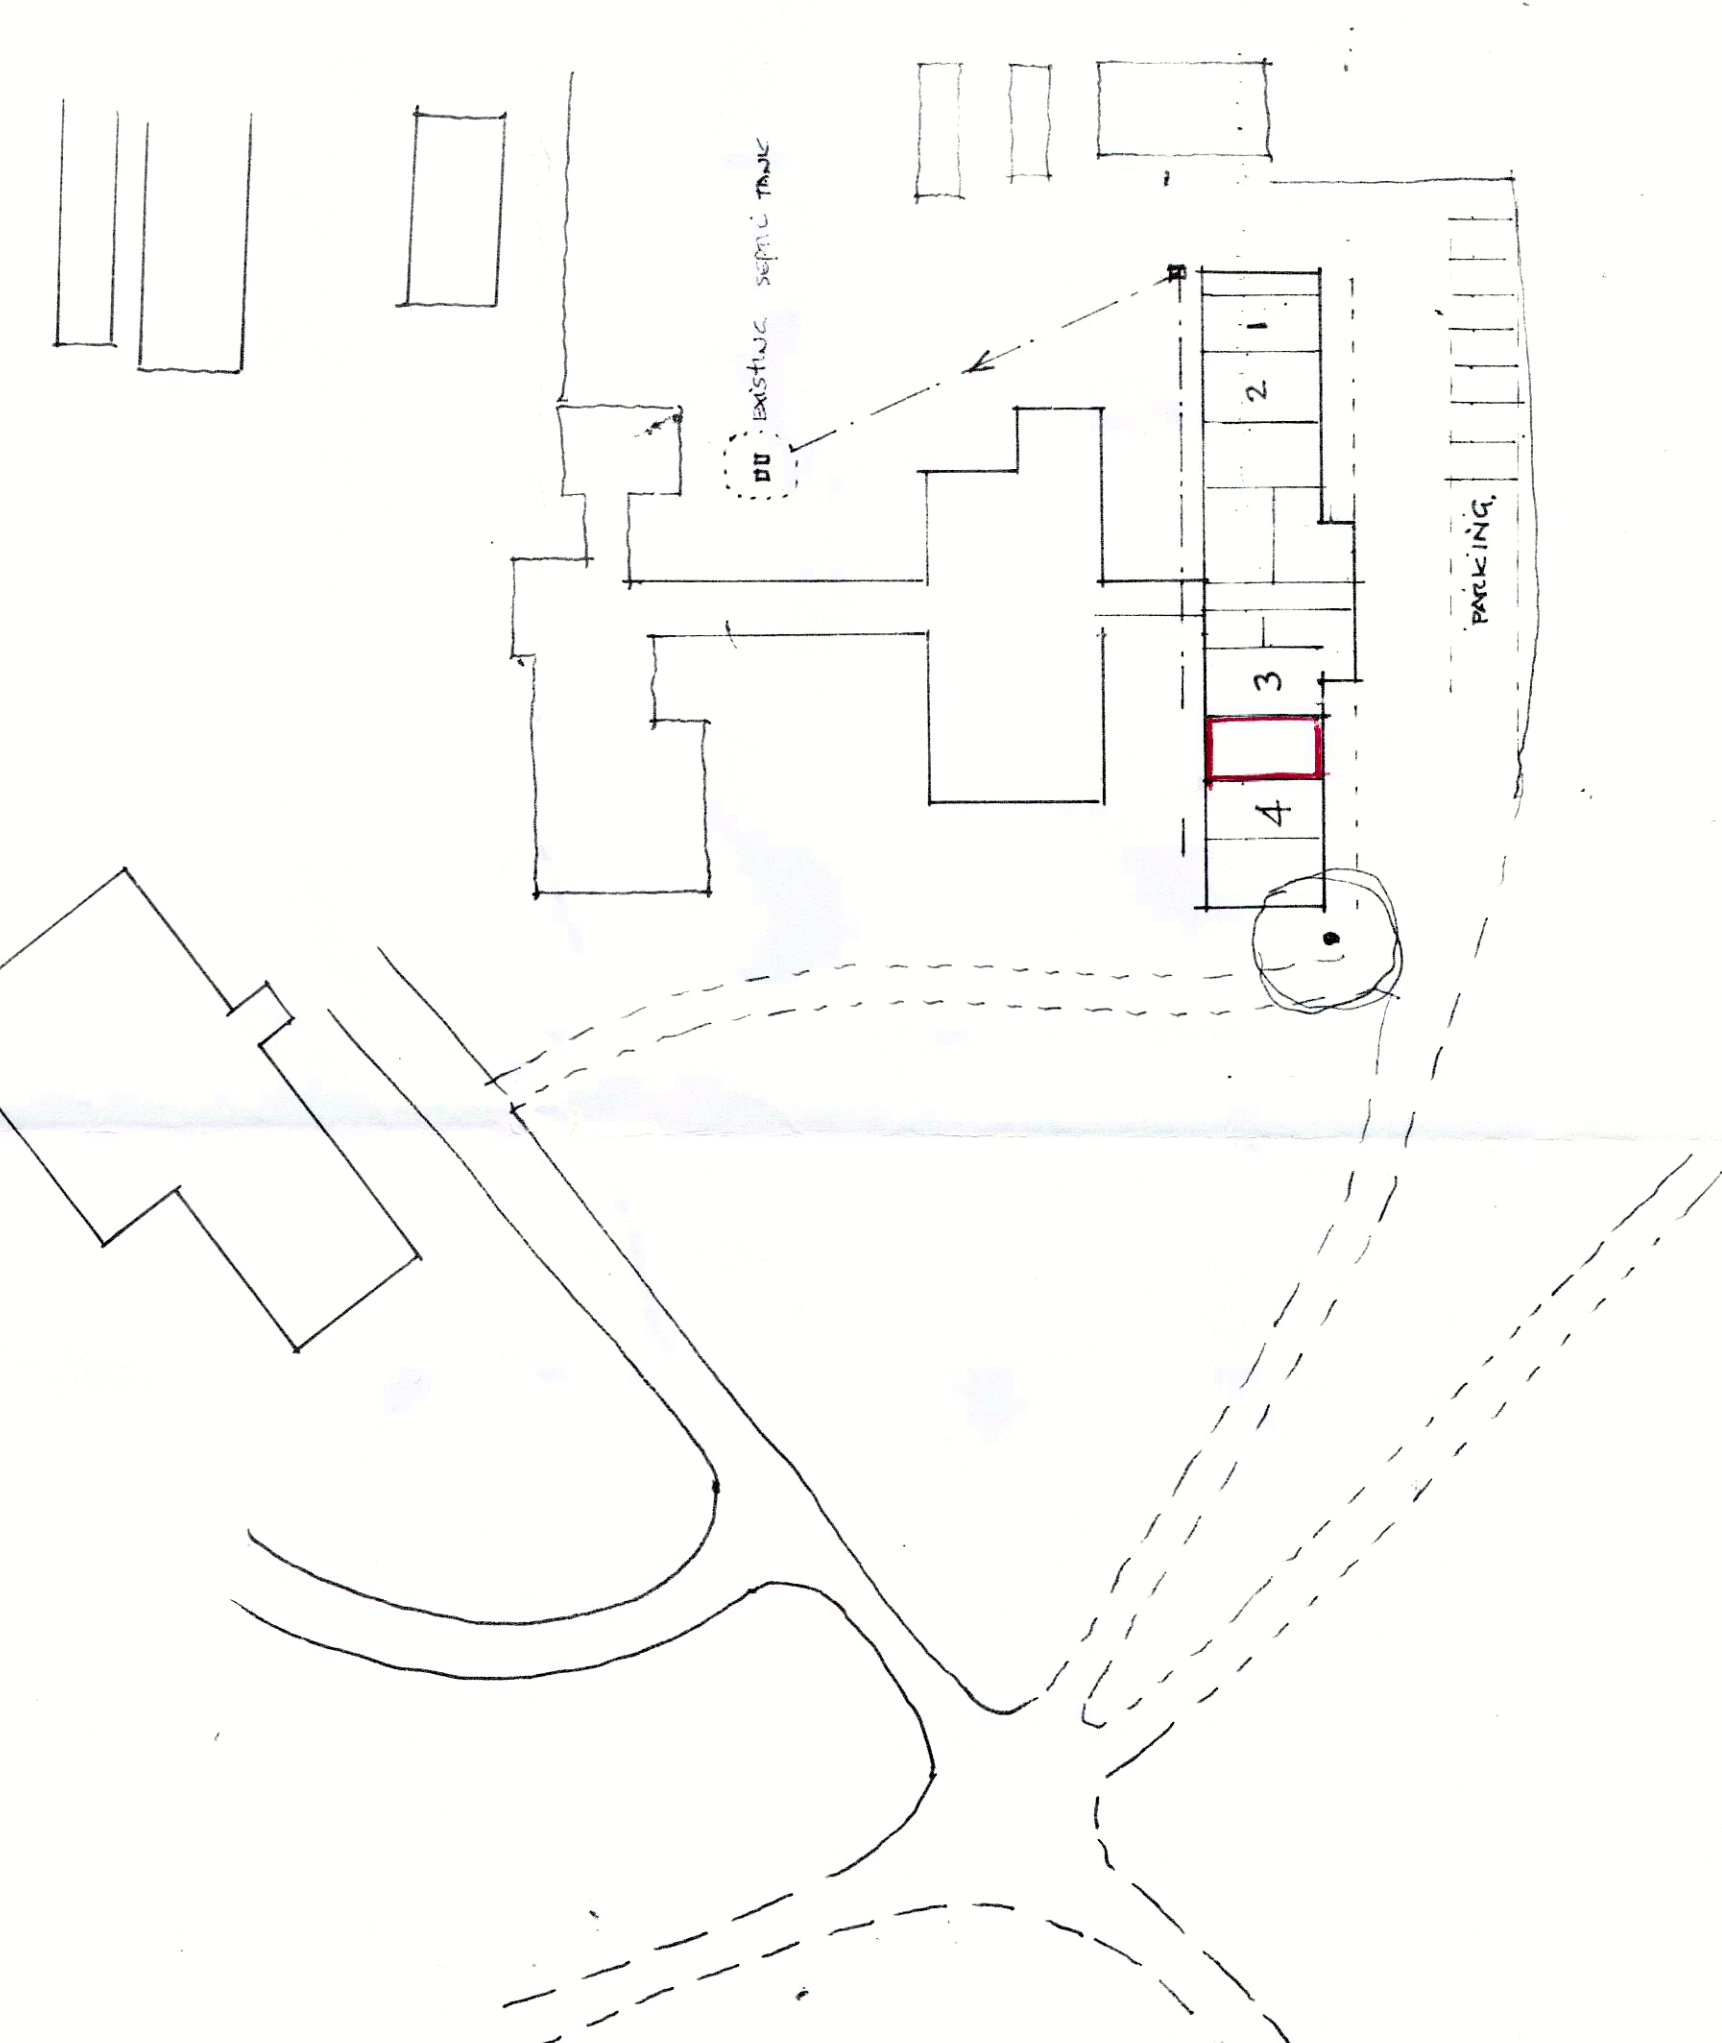

Site Plan 1/500

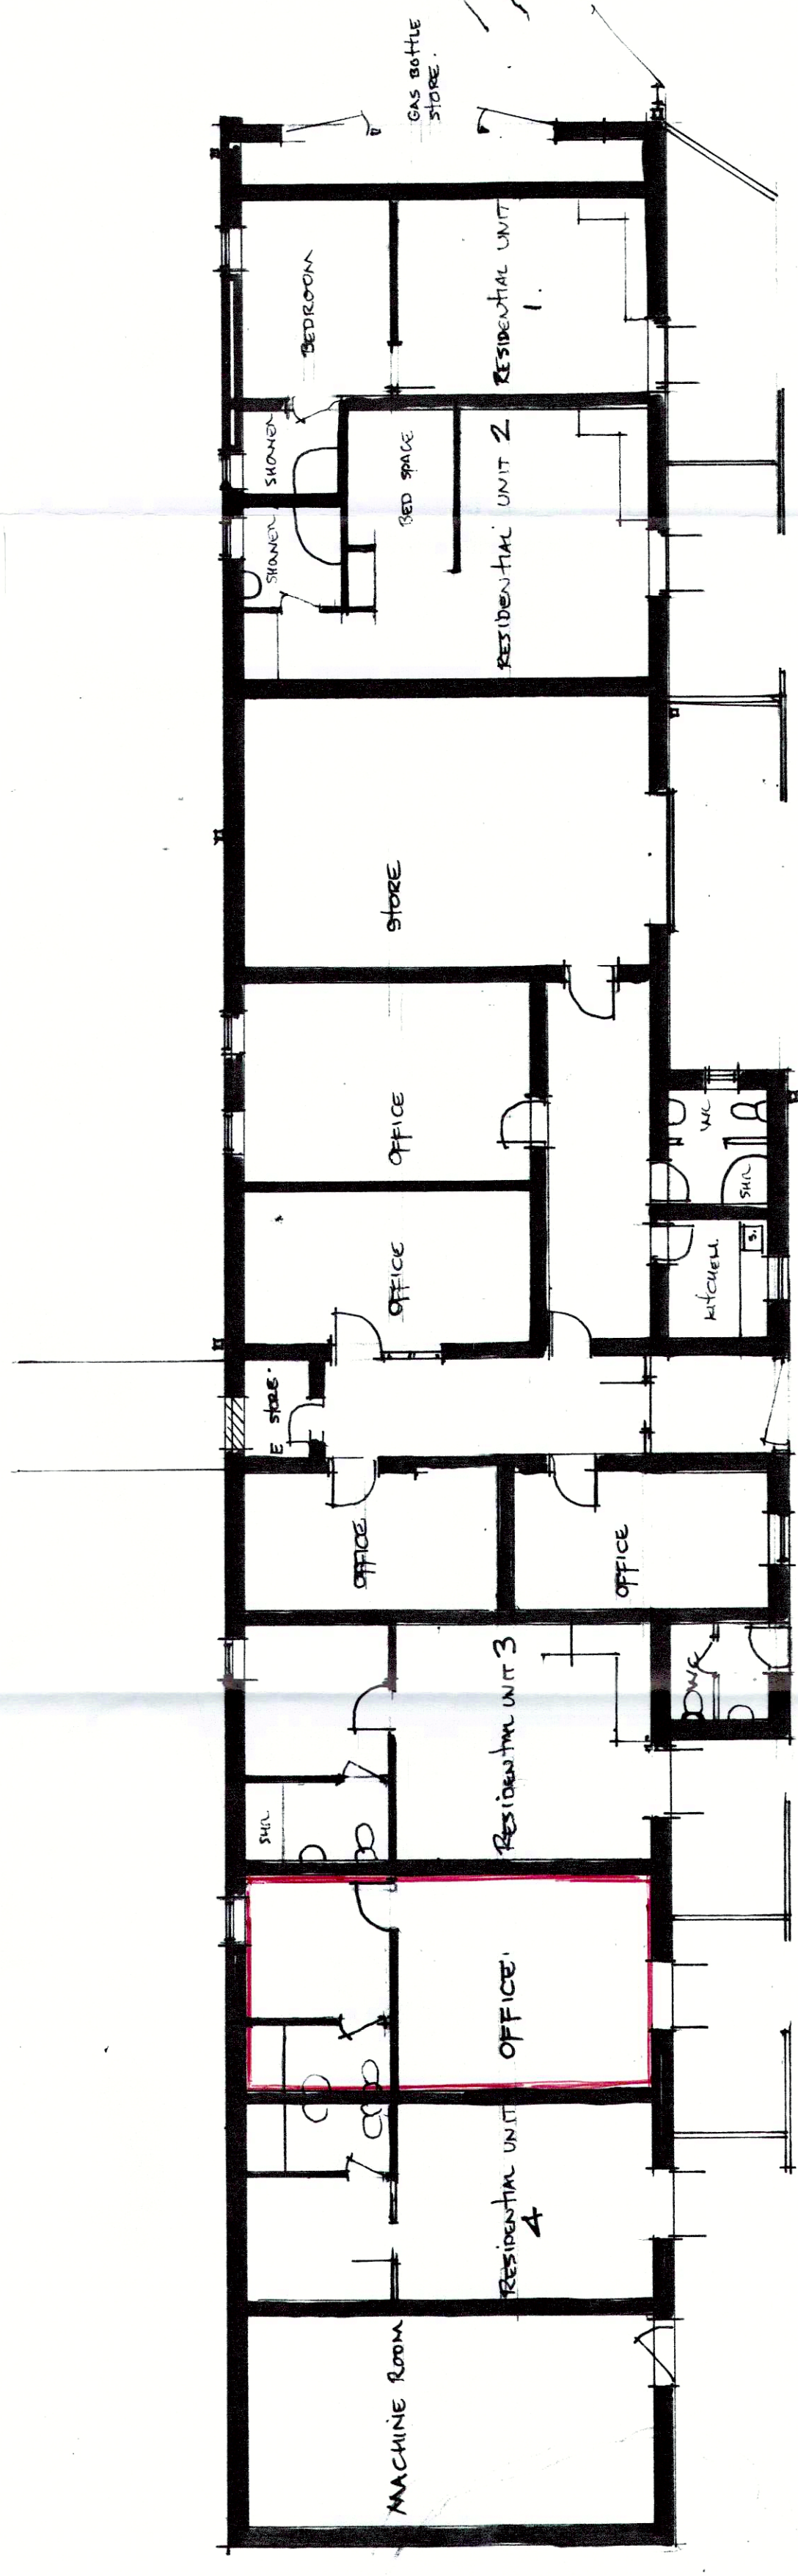

GROUND FLOOR PLAN 1/100