




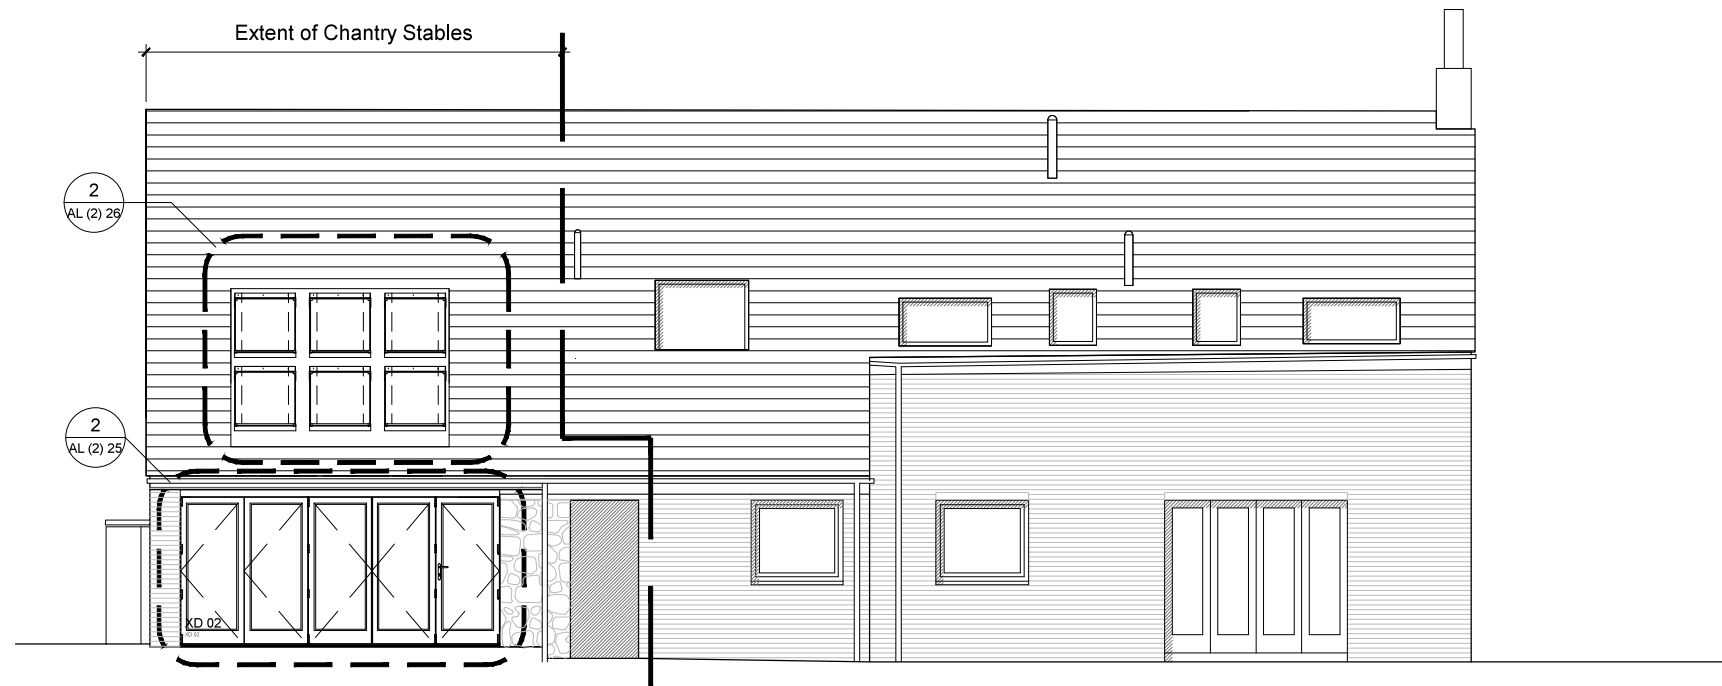

4 North Elevation as Proposed
Proposed extension works as shown

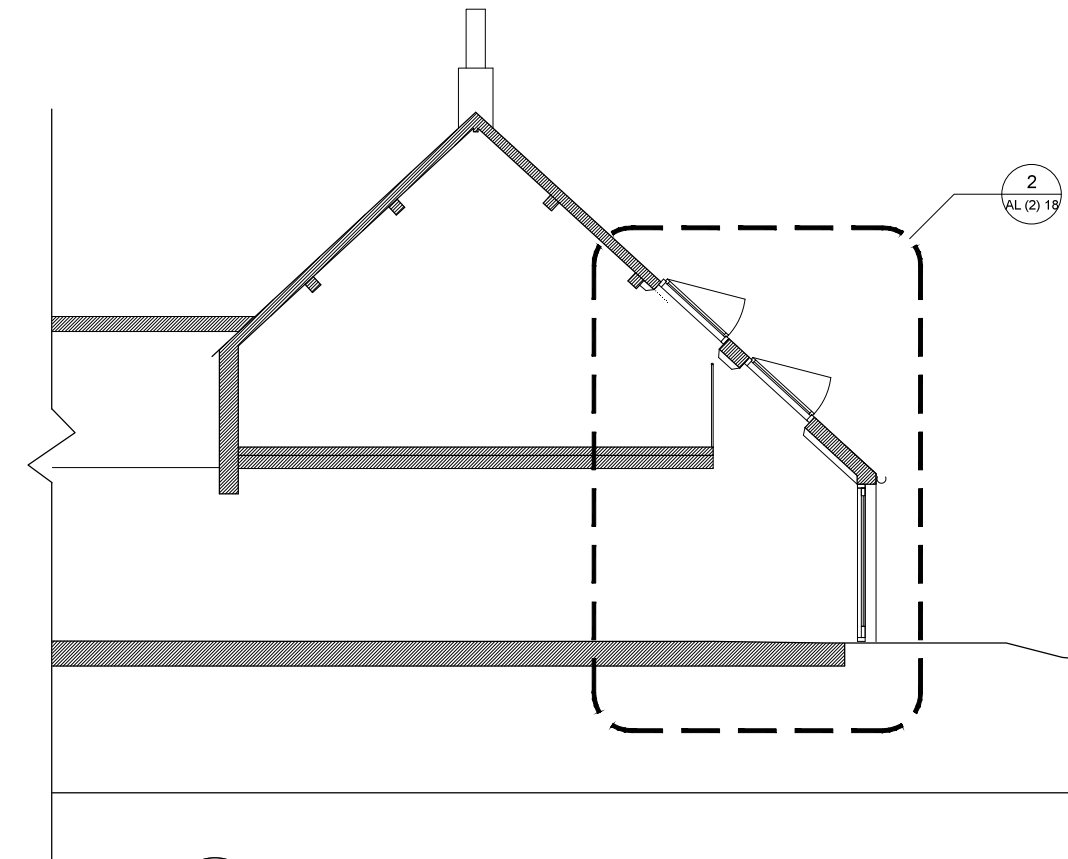

6 Section A as Proposed
Extent of works as shown

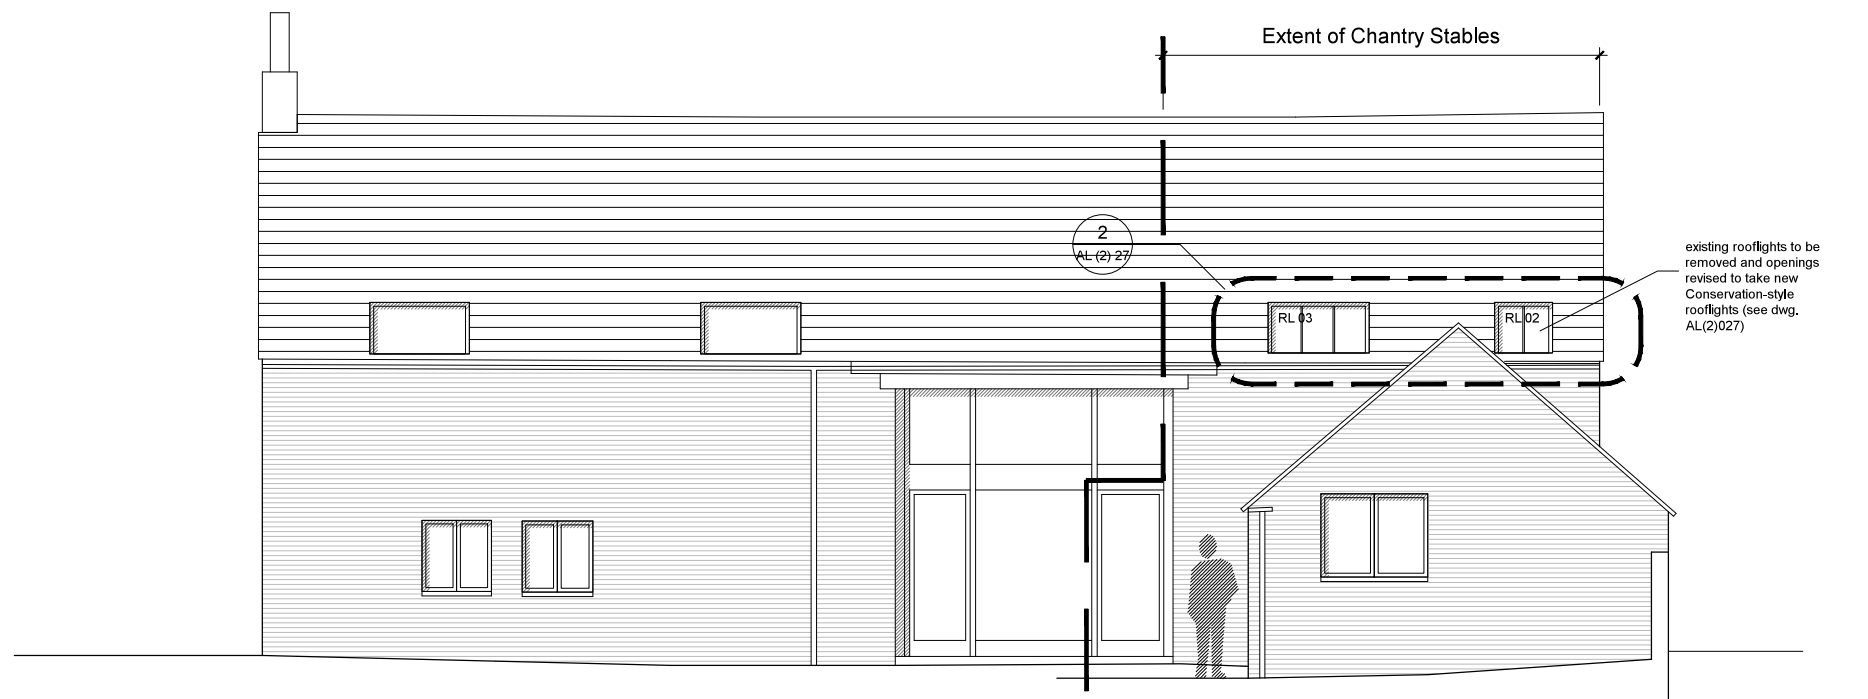

5 South Elevation as Proposed
Extent of works as shown (rooflights only)

A	General Updates / Issued for costing		15.01.2019
Rev:	Details:	By / Chk:	Date:
Client: Claire and Carl Jackson			
Project: Chantry Stables- Main Street, Kings's Newton, DE73 8BX			
Drawing Title: Proposed Elevations sheet 02			
Scale: 1:100 @ A3			
This drawing is copyright of HarmerFitz. Do not scale from this drawing - Refer to figured dimensions only. Notify HarmerFitz of any discrepancies or site variations immediately.			
17004 AL (2) 07			A
HarmerFitz 4 Penn Lane/Melbourne/South Derbyshire/DE73 8EQ mail@harmerfitz.co.uk			