



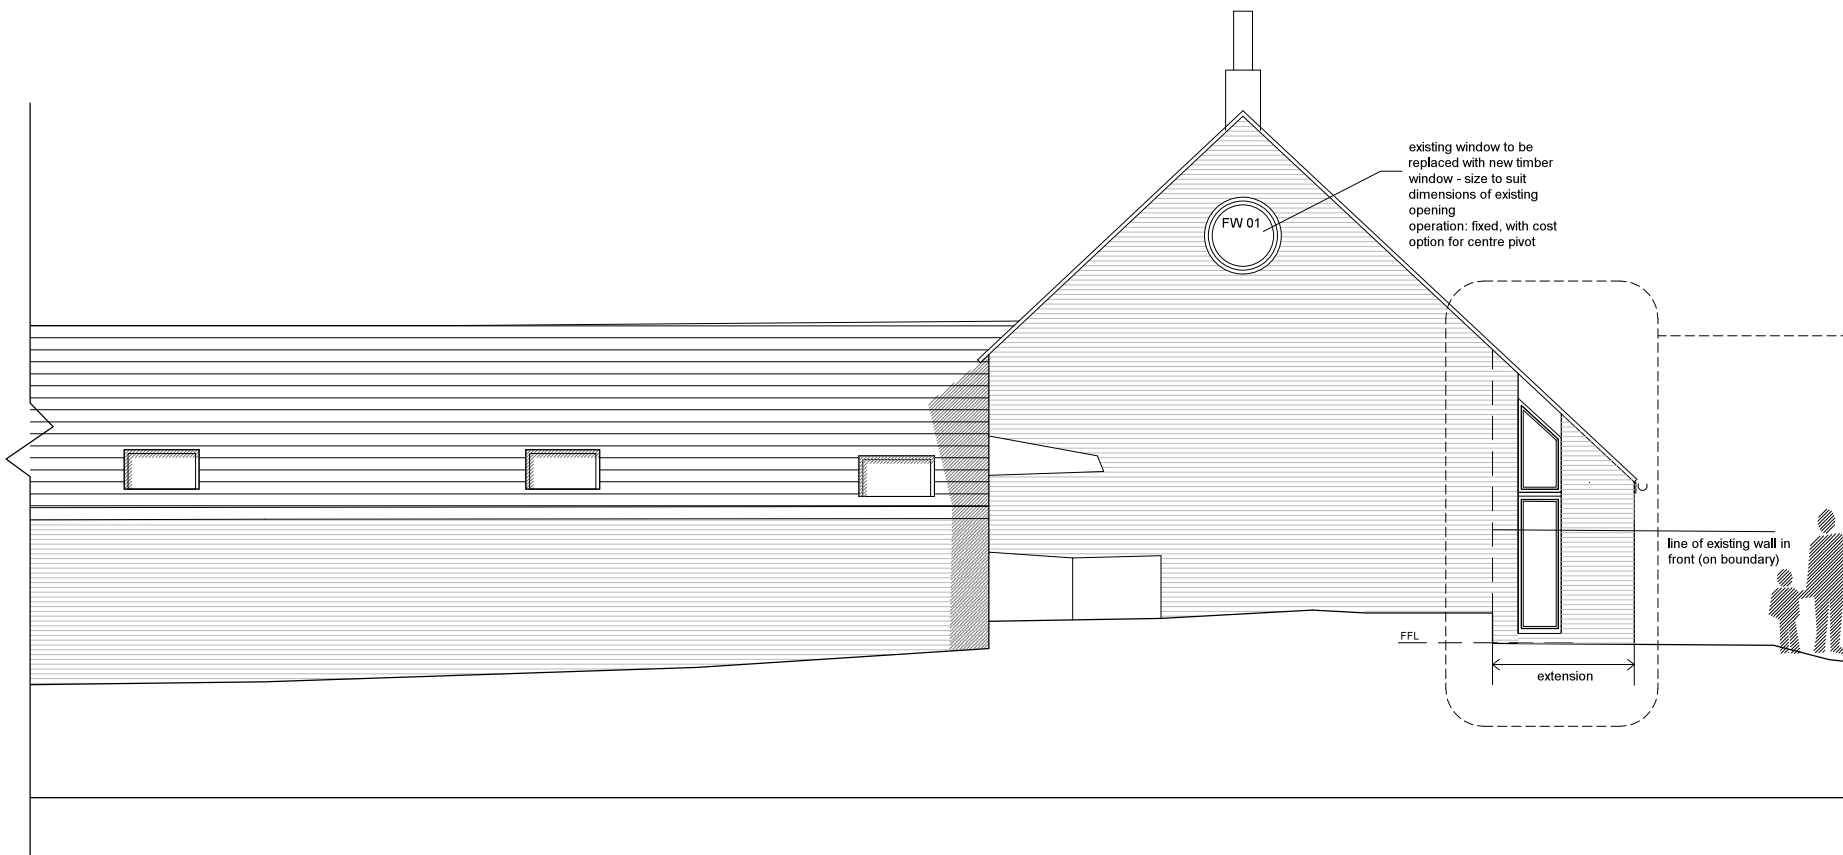

3 East Elevation as Proposed
Extent of works shown

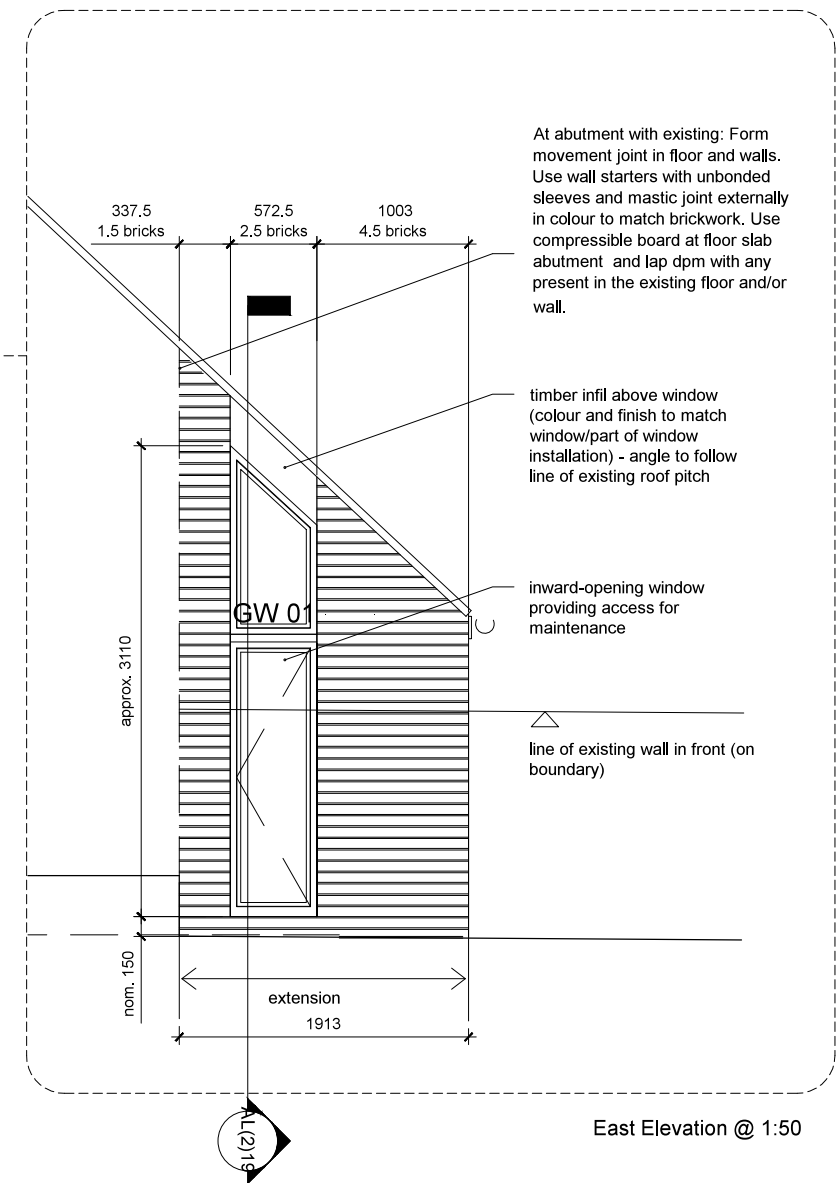

East Elevation @ 1:50



1 West Elevation Proposed
Extent of works shown (front door only)

B	Window GW01 revised		02.05.2019
A	General Updates / Issued for costing		15.01.2019
Rev:	Details:	By / Chk:	Date:

Client:	Claire and Carl Jackson		
Project:	Chantry Stables- Main Street, Kings's Newton, DE73 8BX		
Drawing Title:	Proposed Elevations sheet 01		
Scale:	1:100 @ A3		
This drawing is copyright of HarmerFitz. Do not scale from this drawing - Refer to figured dimensions only. Notify HarmerFitz of any discrepancies or site variations immediately.			
17004 AL (2) 06			B
HarmerFitz			
4 Penn Lane/Melbourne/South Derbyshire/DE73 8EQ mail@harmerfitz.co.uk			