


PROPOSED SITE PLAN.

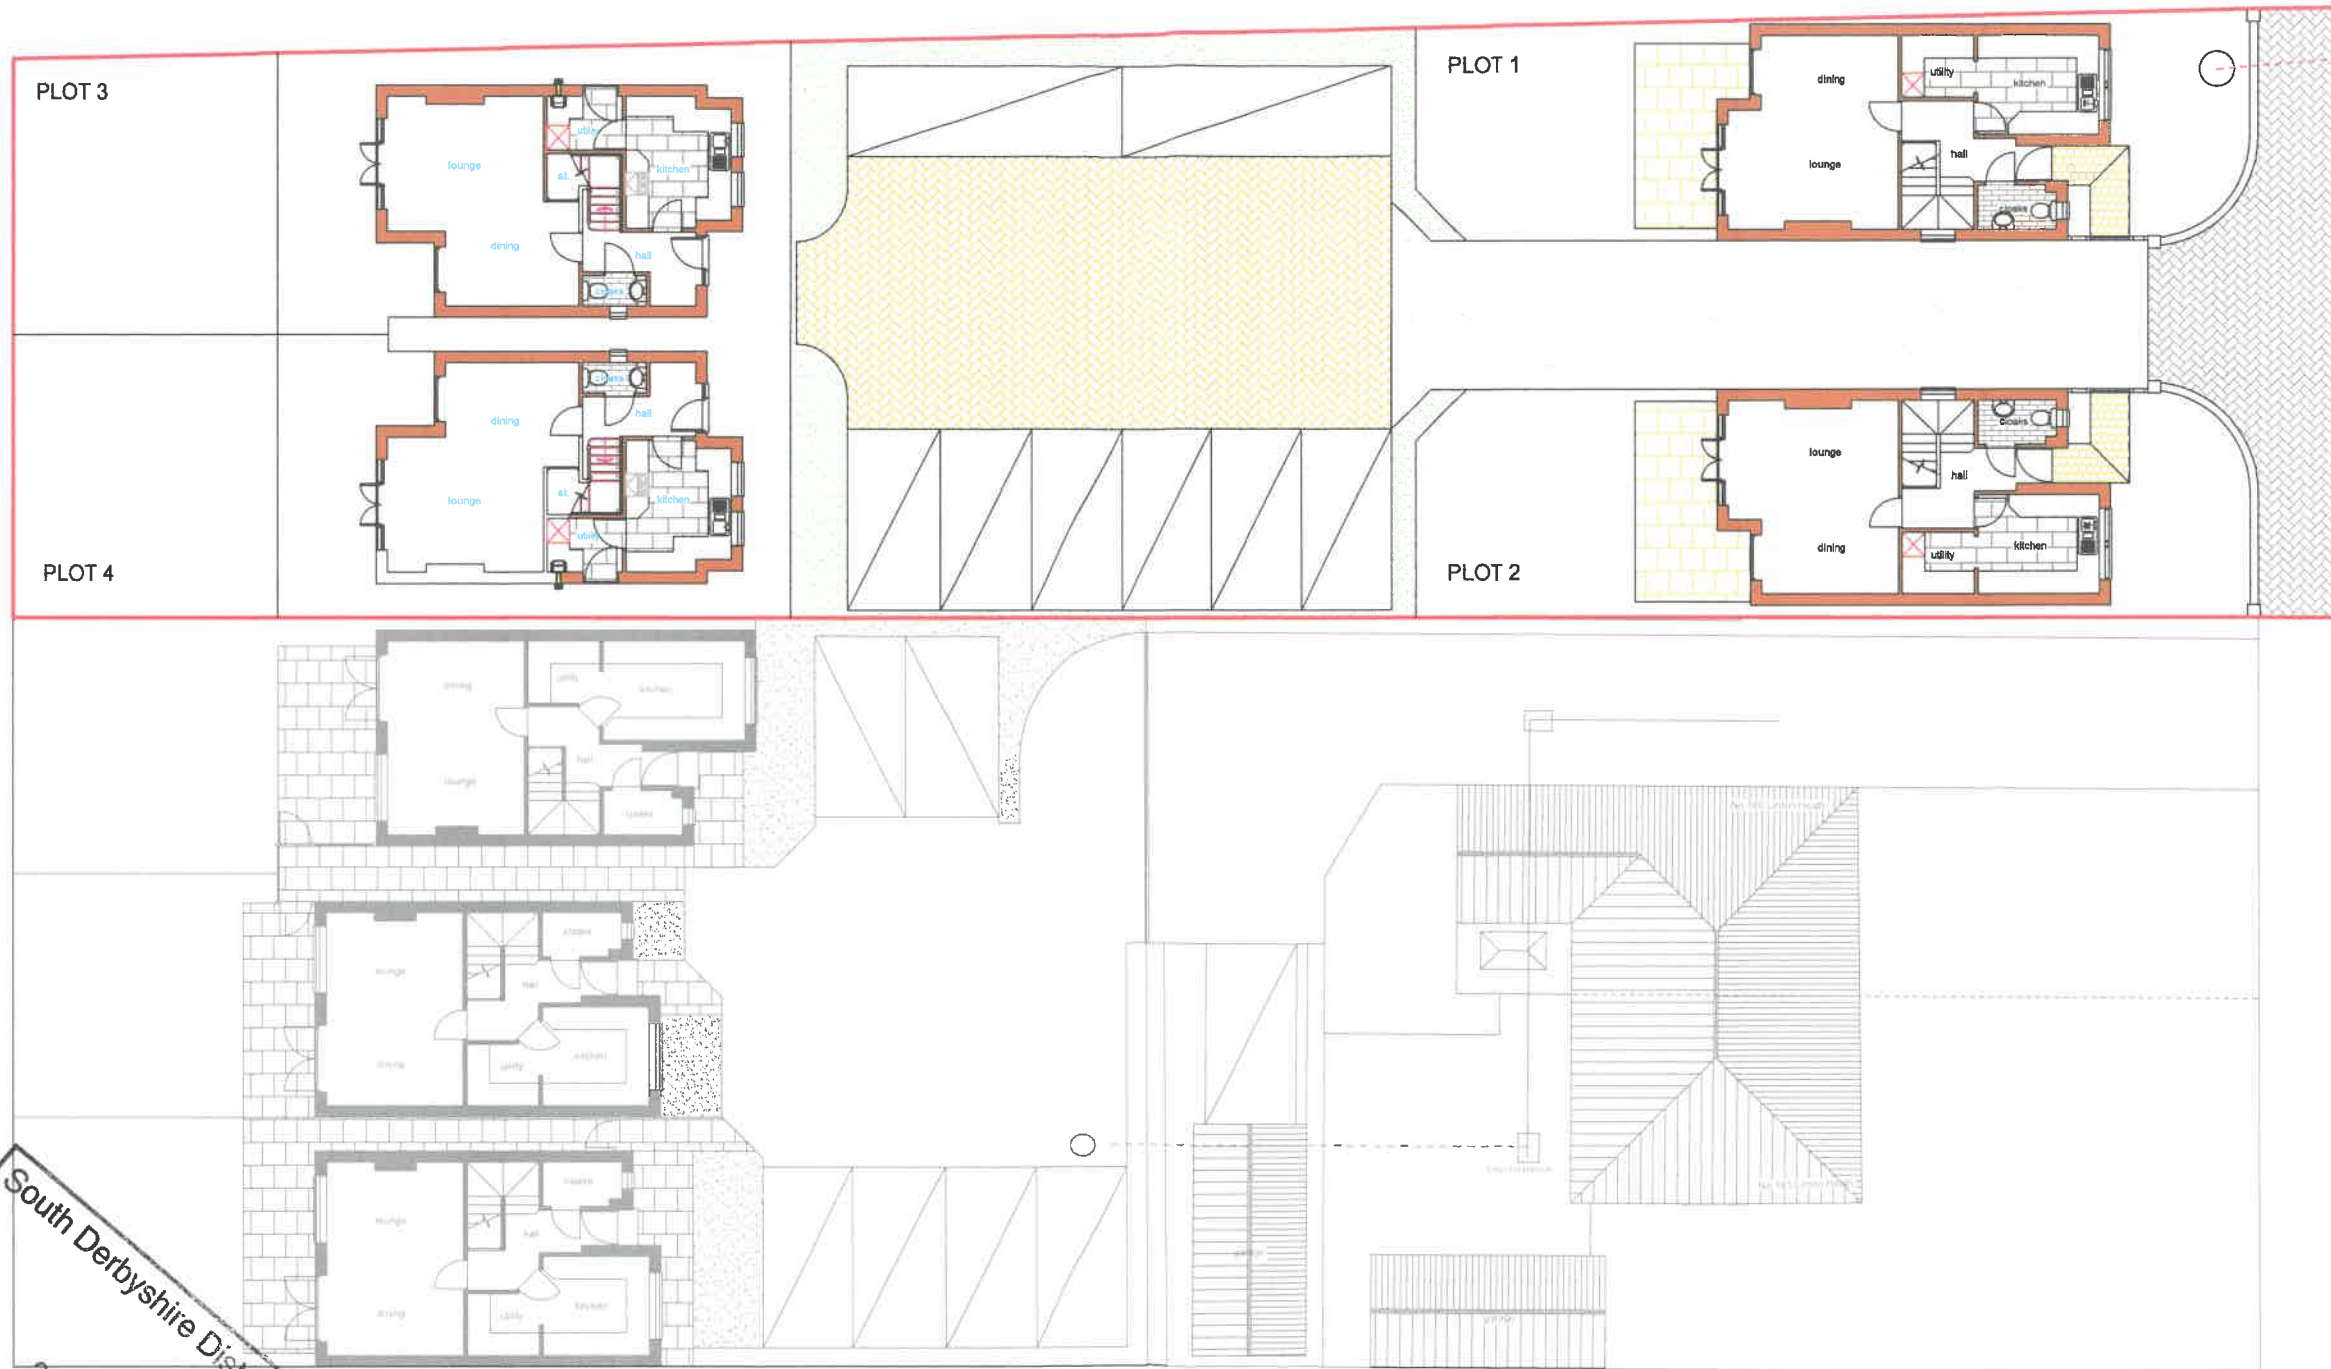

South Derbyshire District Council
28 AUG 2019
Community & Planning Services

TITLE
Proposed Residential Development on Land to Rear of
179 Linton Heath, Linton, Swadlincote, Derbyshire.
For Mr Albert Gaskin.

DRAWING No

SCALE

1:200 at A3

CC Design Consultancy Ltd.
14 Sunnyside, Newhall, Swadlincote,
Derbyshire, DE11 0TJ

Email: hogcac@tiscali.co.uk

Tel: 07989 572519