


Ordnance Survey (c) Crown Copyright 2019. All rights reserved. Licence number 100022432
 Site Plan - 1:500

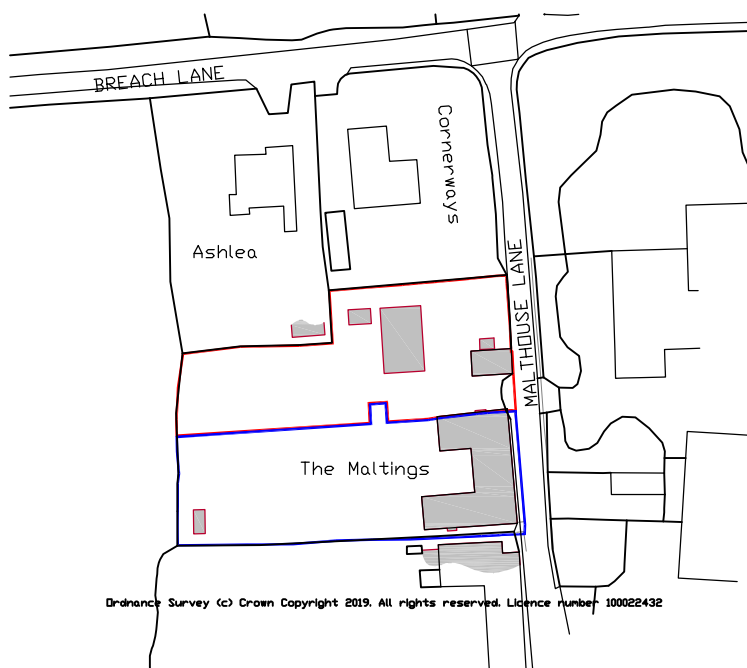

Location Plan - 1:1250

Revisions



urbandesigns limited | suite 6 | anson court | hominglow street
 burton upon trent | staffordshire | de14 1ng
 t: 01283 763763 e: info@urban-designs.co.uk
 www.urban-designs.co.uk

Drawing: Site Location Plan

Client: Mr. & Mrs. Whittingham

Job: The Maltings
 Malthouse Lane
 Foston
 DE65 5PU

Scale: 1:500/1250@A4

Drawn By: AV

Date: July 2019

Drawing No.

2019_609_00