


Figured dimensions must be taken in preference to scaled dimensions and any discrepancies must be referred to Urban Designs Ltd immediately. Contractors, subcontractors and suppliers must verify all dimensions on site before commencing any work or making any workshop drawings.

Any indication of services is approximate only and full investigation should be carried out on site prior to commencing the works.

© 2019 URBAN DESIGNS LTD ALL RIGHTS RESERVED

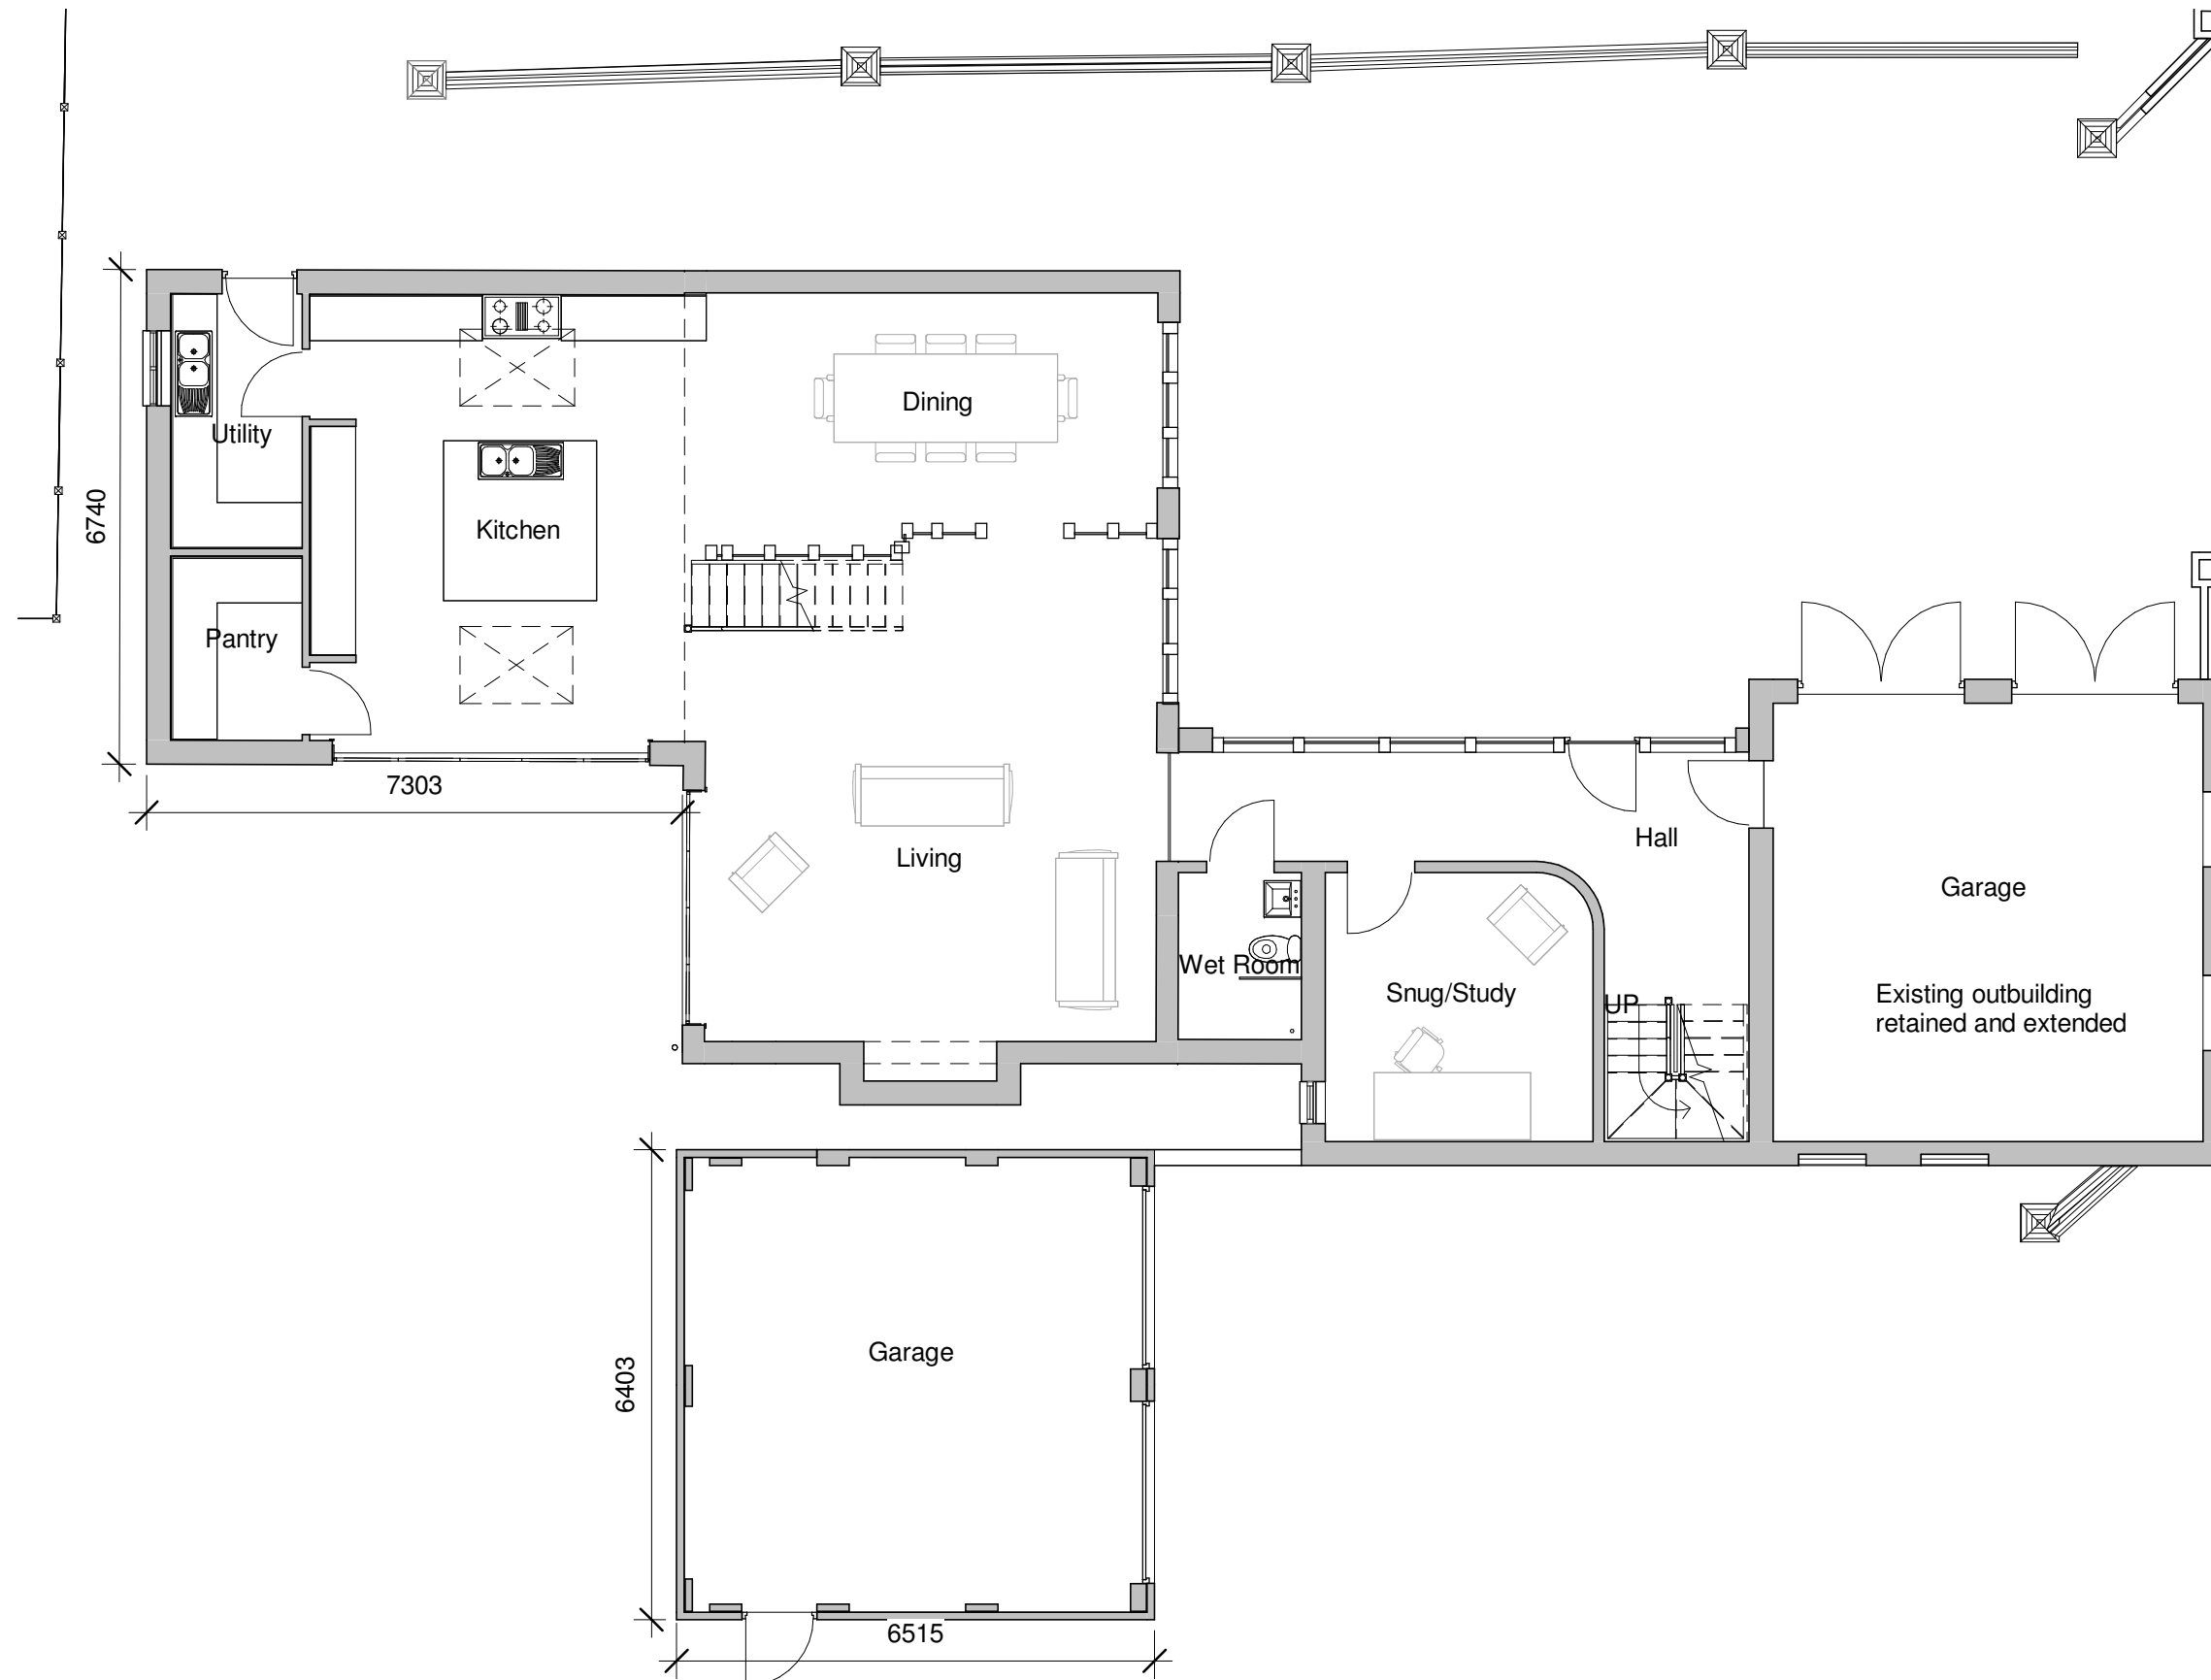

Proposed Ground Floor Plan
1 : 100

B	Addition of dims.	02.09.19 AV
A	Relocation of Garage and Utility; addition of Pantry; windows added to Dining and Garage; fireplace added to Living Area.	19.08.19 AV

Revisions



urban designs limited | suite 6 | anson court | horningslow street
burton upon trent | staffordshire | de14 1ng
t: 01283 763763 m: 07930 604427 f: 0845 0099 763
e: info@urban-designs.co.uk
www.urban-designs.co.uk

Drawing: Proposed Ground Floor Plan

Client: Mr. & Mrs. Whittingham
Job: The Maltings
Malthouse Lane
Foston
Derbyshire
DE65 5PU

Date: July 2019 Drawn by: AV

Scale (@ A3): 1 : 100

DRAWING NUMBER

2019_609_06B