




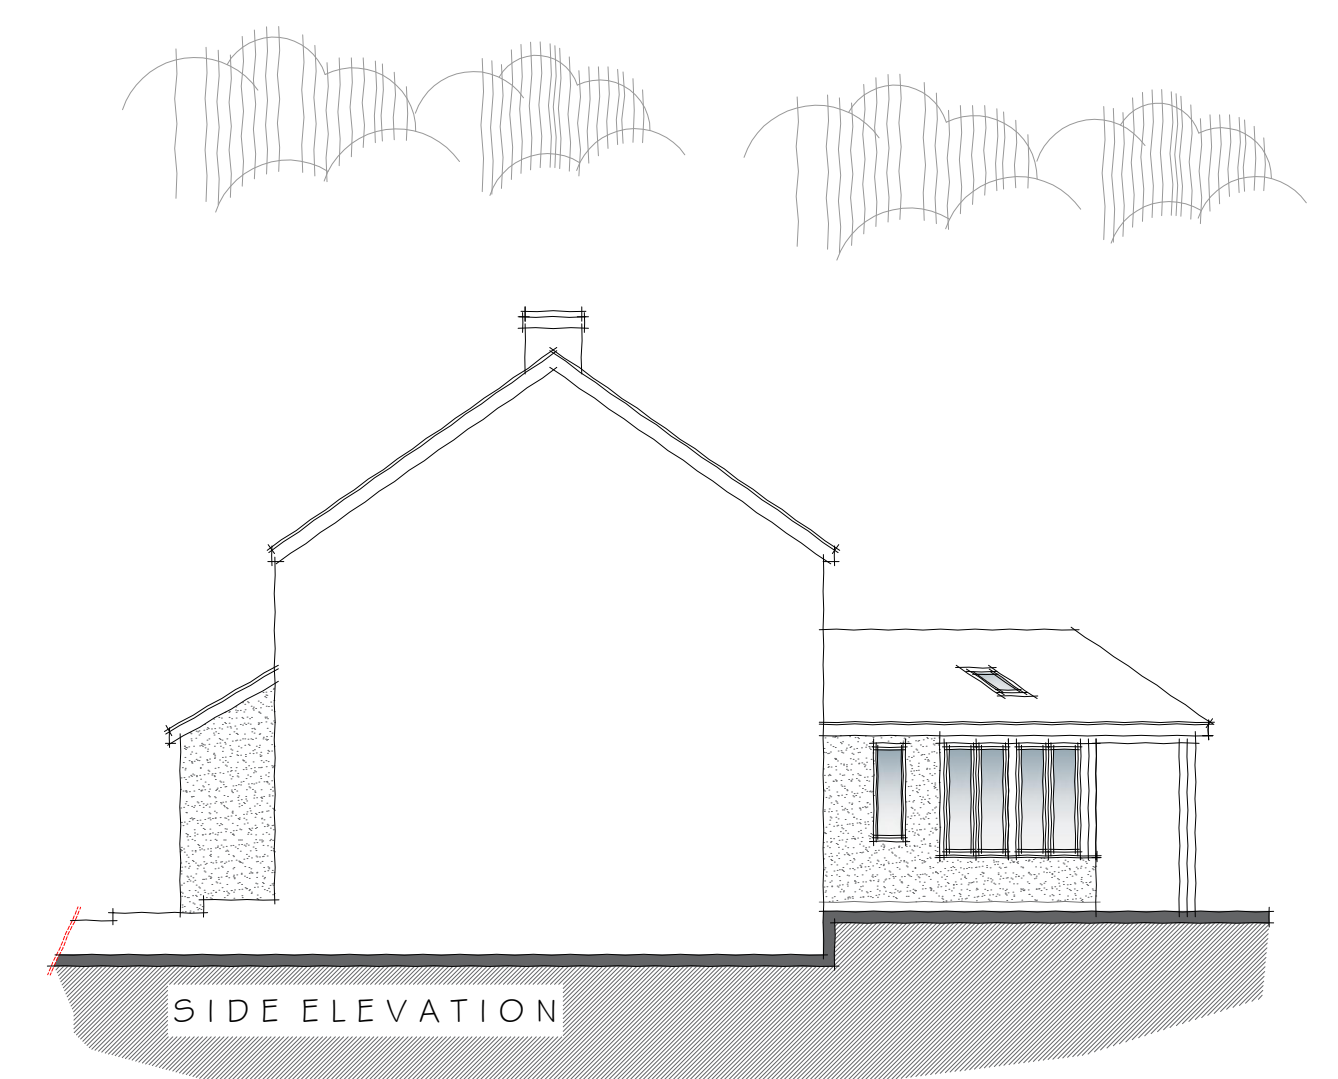

NEW WALLS TO BE PURE WHITE K REND OR SIMILAR APPROVED

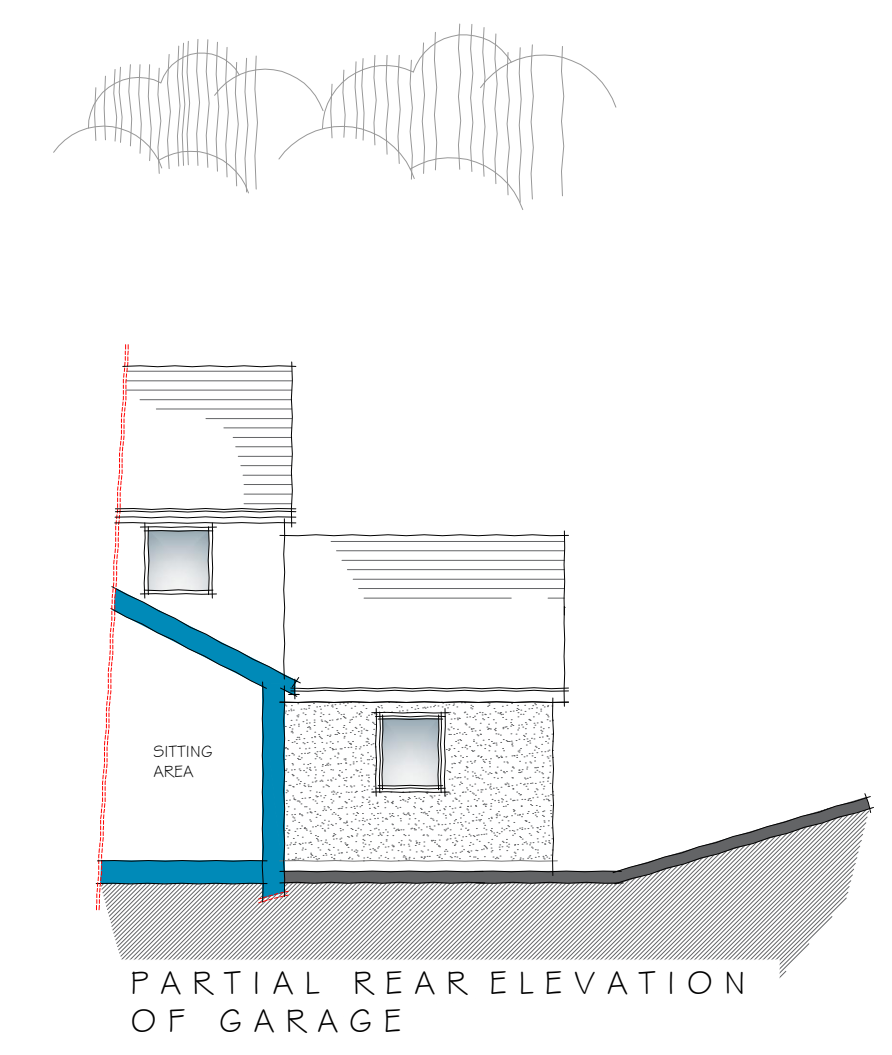

CLADDING TO FRONT ELEVATION TO BE CEDRAL CLICK - WOOD C54

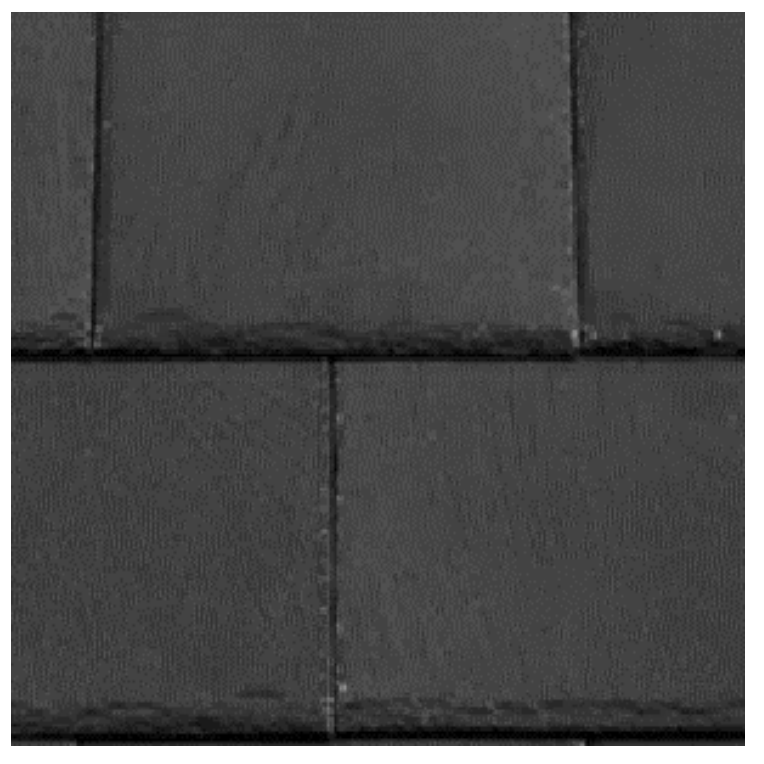




CAMBRIAN SLATE ROOF TILES



ALL EXISTING WINDOWS & DOORS TO BE REPLACED WITH WINDOWS / DOORS IN RAL 7016. ALL SOFFITS / FASCIAS AND GUTTERING TO BE REPLACED WITH BLACK UPVC



FEATURE STEEL TIE BAR

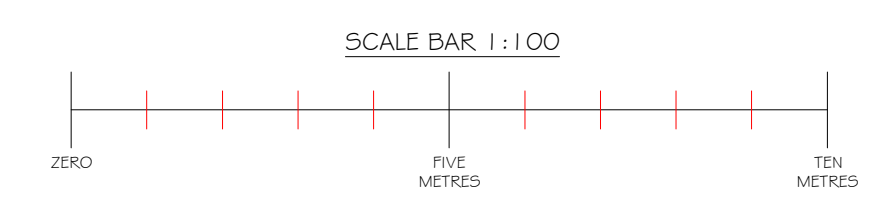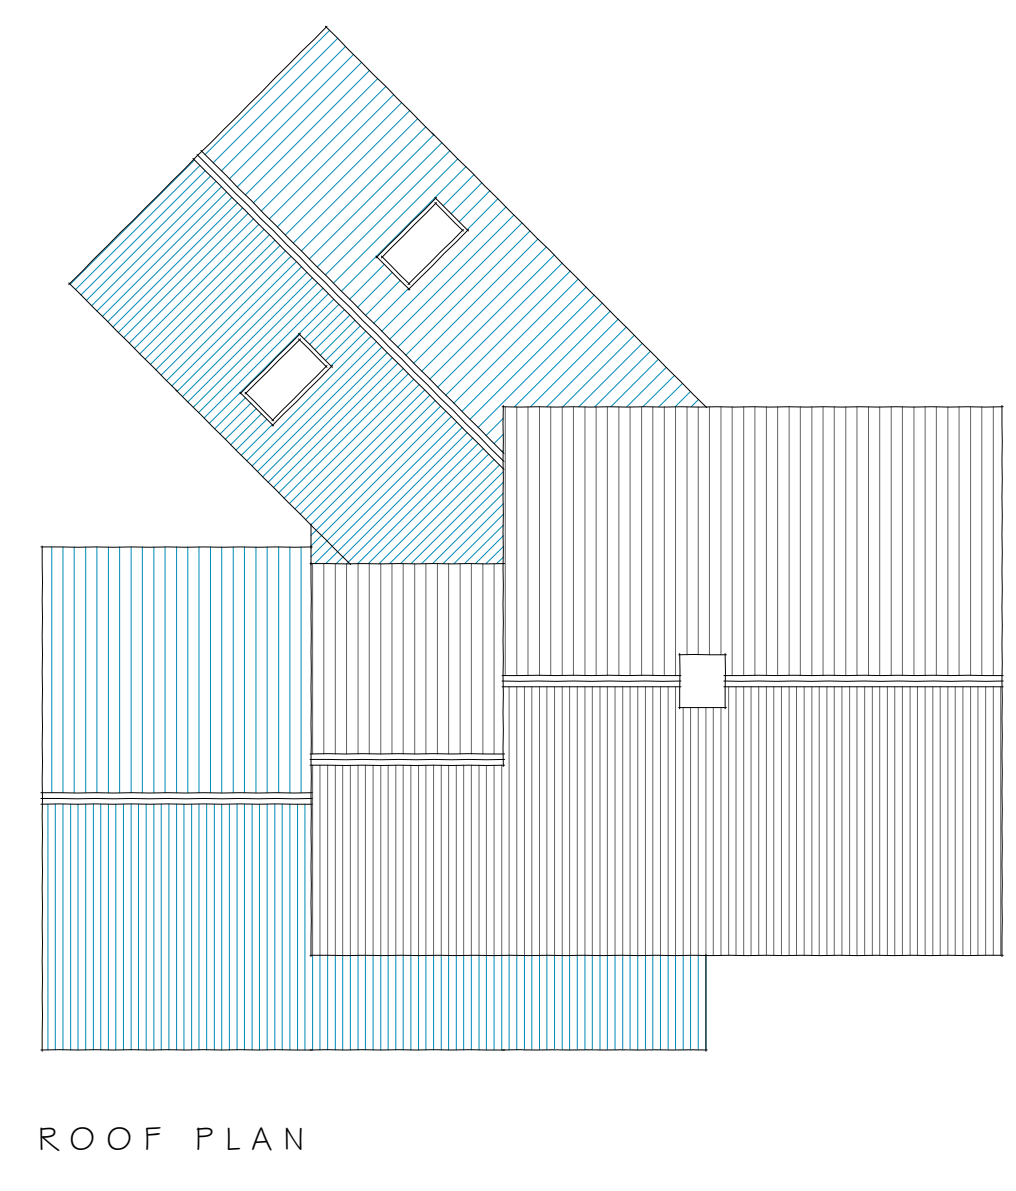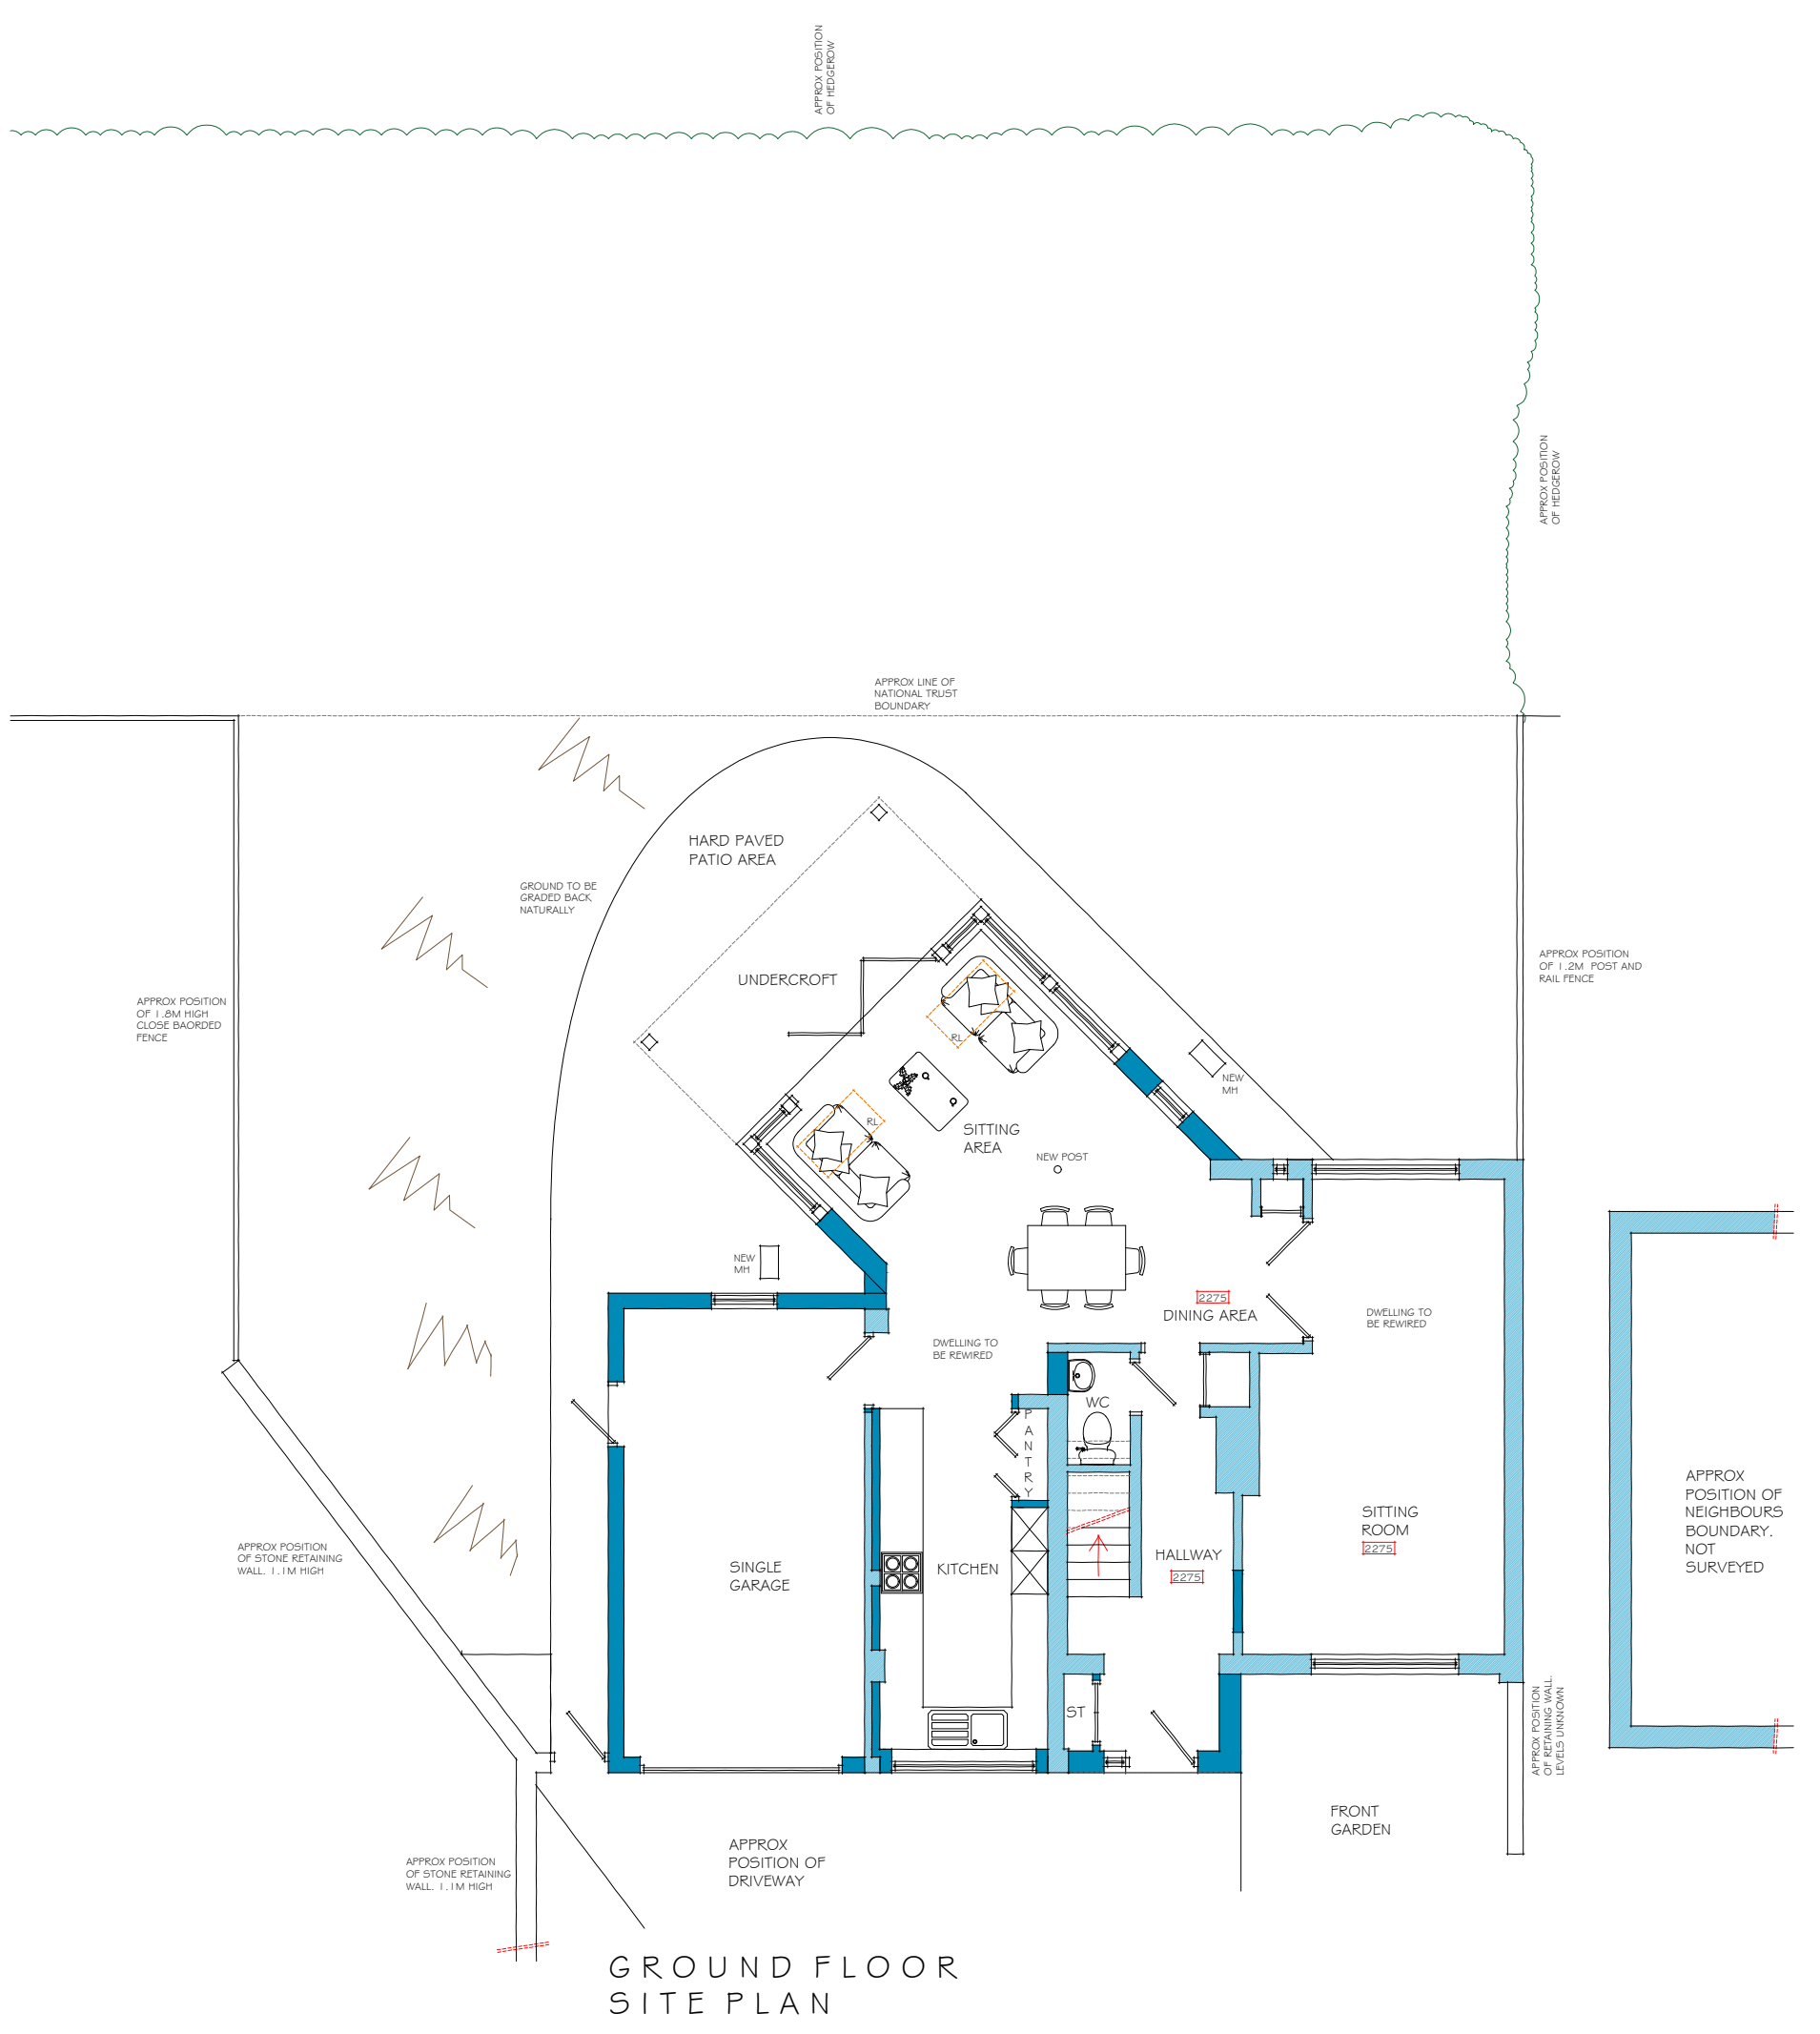

79 High Street, Repton, Derbyshire, DE65 6GF
t: 01283 704082

enquiries@bidesign-architecture.co.uk www.bidesign-architecture.co.uk

Please Note: Use figured dimensions only. Contractor to check all levels and dimensions on site prior to works commencing and report any discrepancies to bi Design Architecture

Project: PROPOSED EXTENSION & ALTERATIONS AT

Address: 12 HARPER AVENUE, TICKNALL, DE73 7JS

Client: MR LITTLER

Dwg: PLANNING - PLANS & ELEVATIONS

Job ref: 1457L

Scale: 1:100

Dwg by: PJH / AM

Date: SEP 2019

Dwg No: 03

Paper Size: A1

Member of the Chartered Institute of Building
Member of the Chartered Institute of Architectural Technologists
Affiliate Member of the Royal Institute of British Architects