




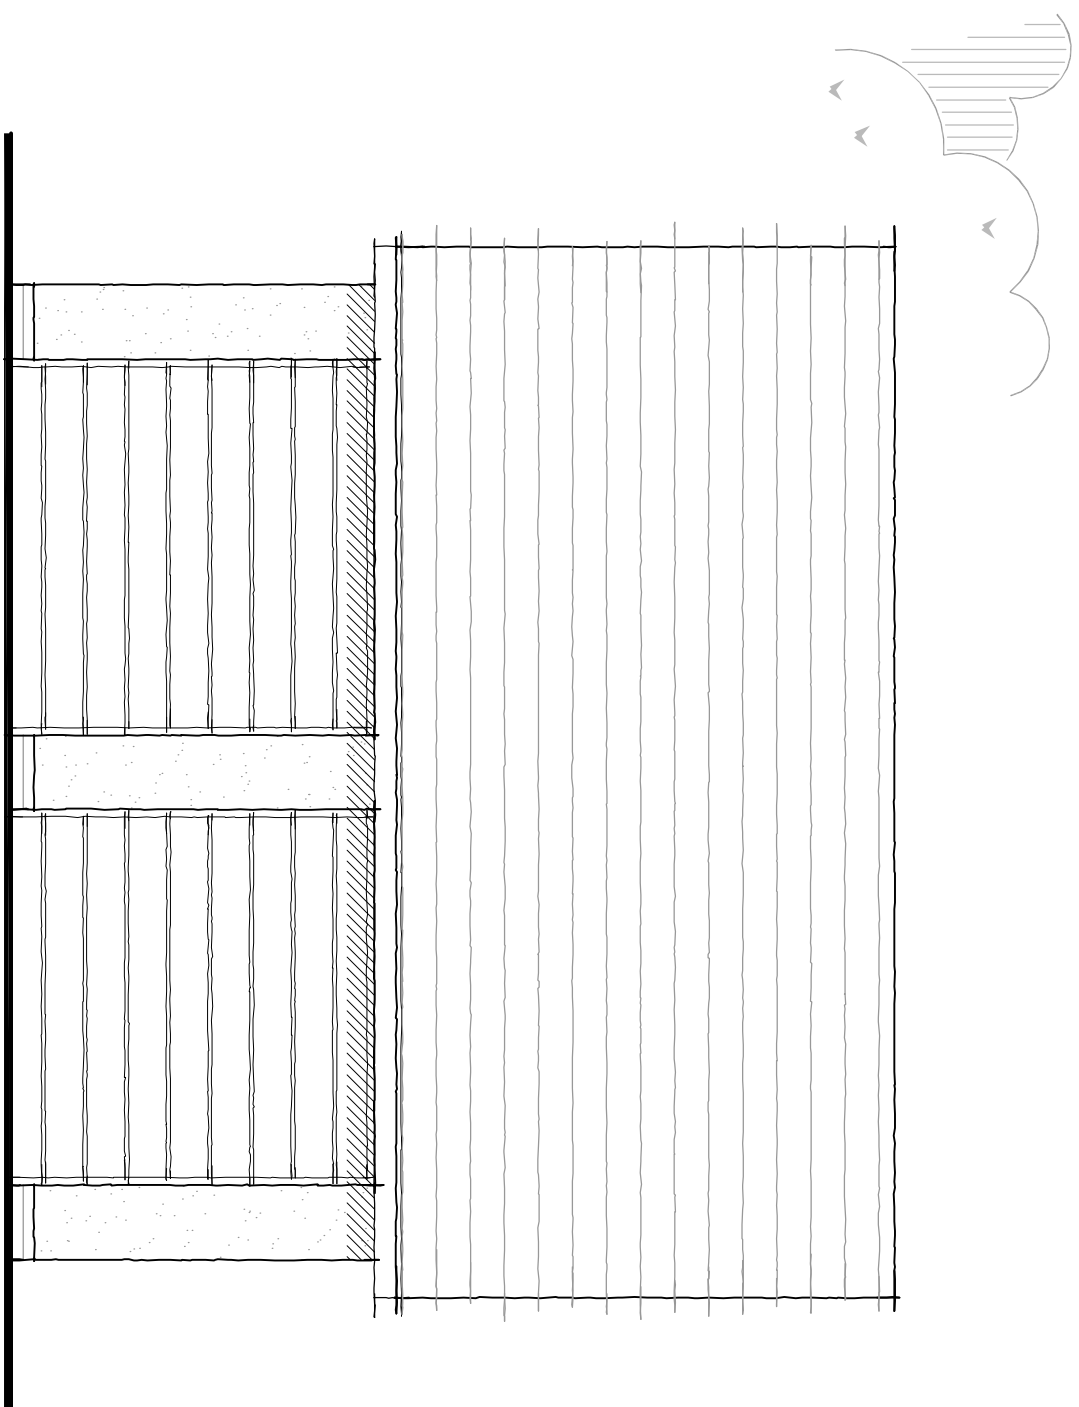


Proposed Front Elevation - Garage
Scale 1:50

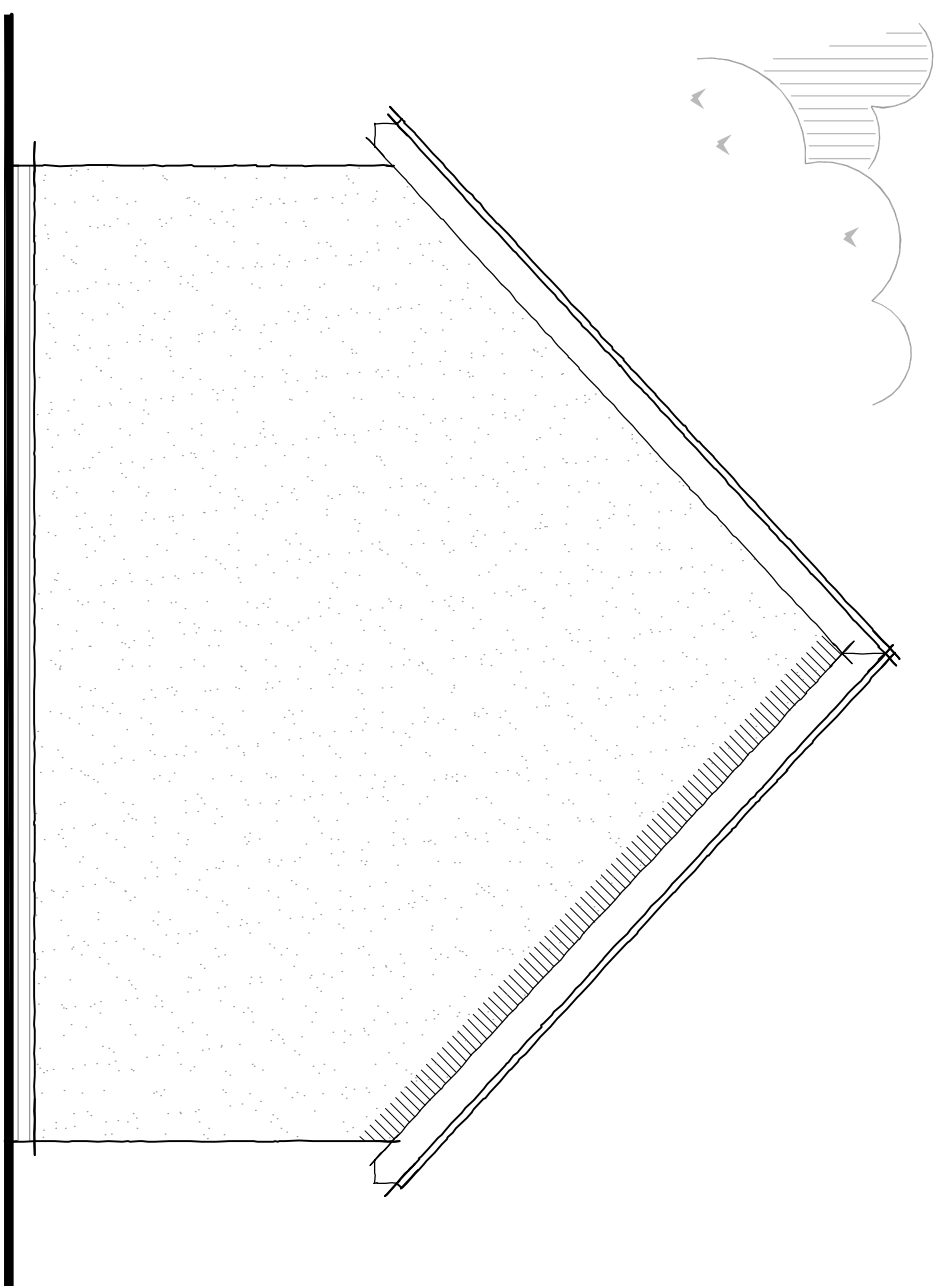


Proposed Side Elevation - Garage

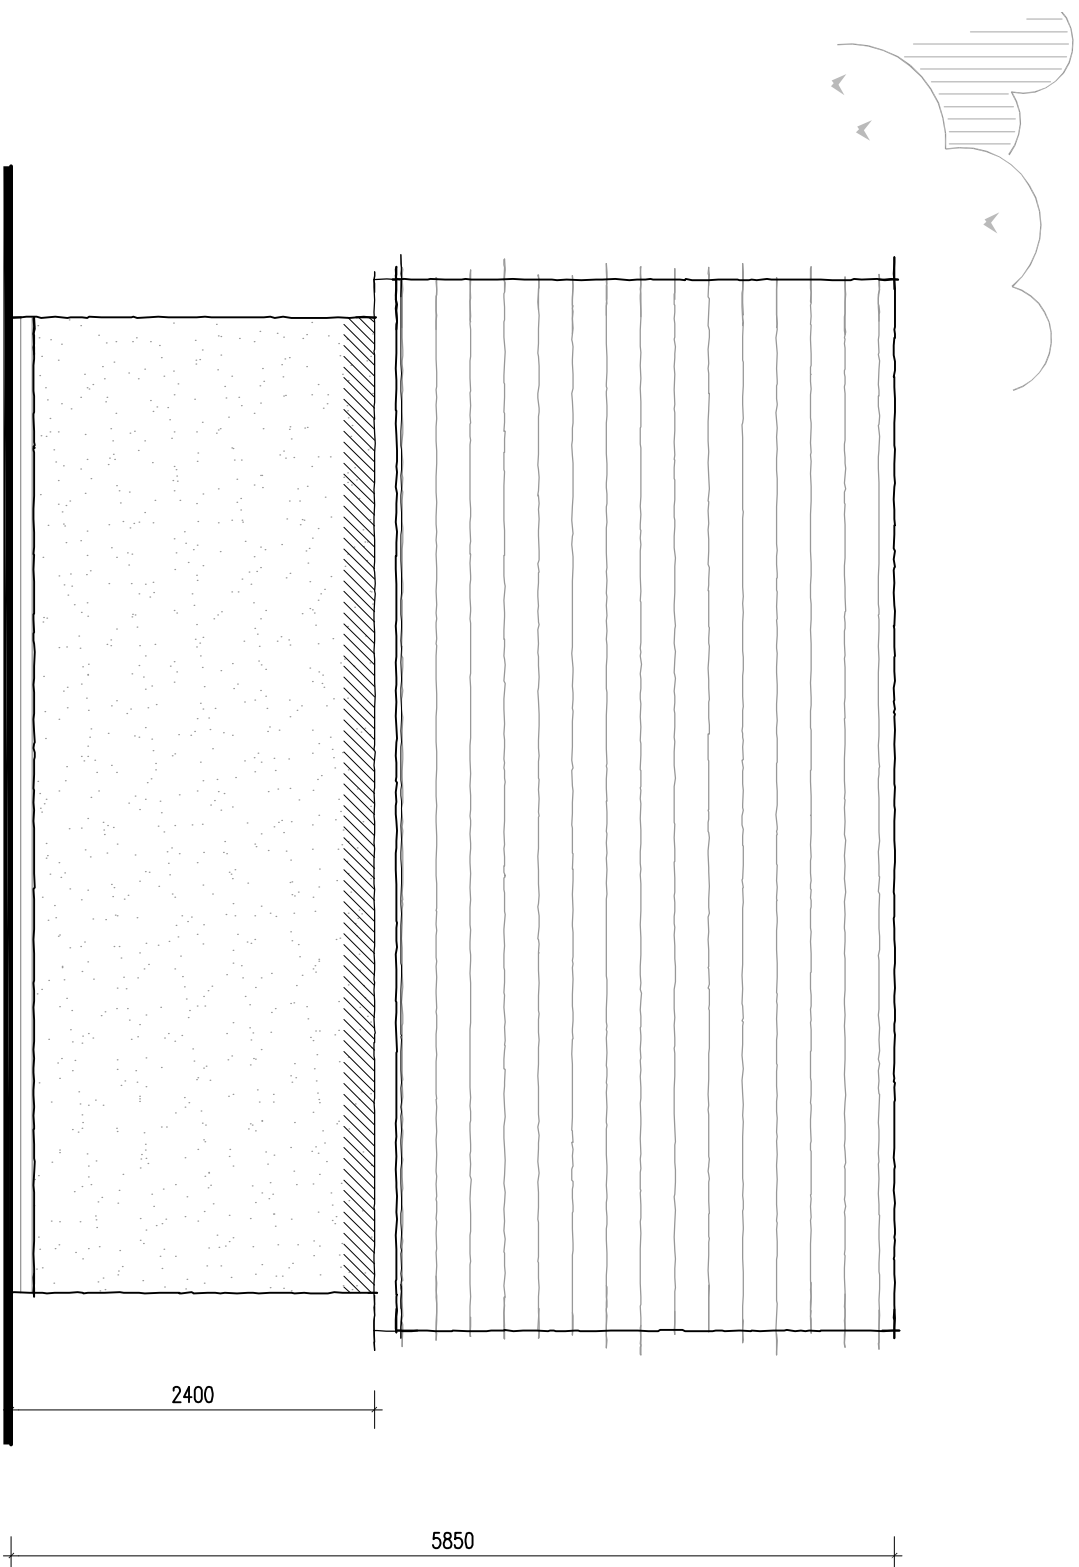

Proposed Rear Elevation - Garage
Scale 1:50

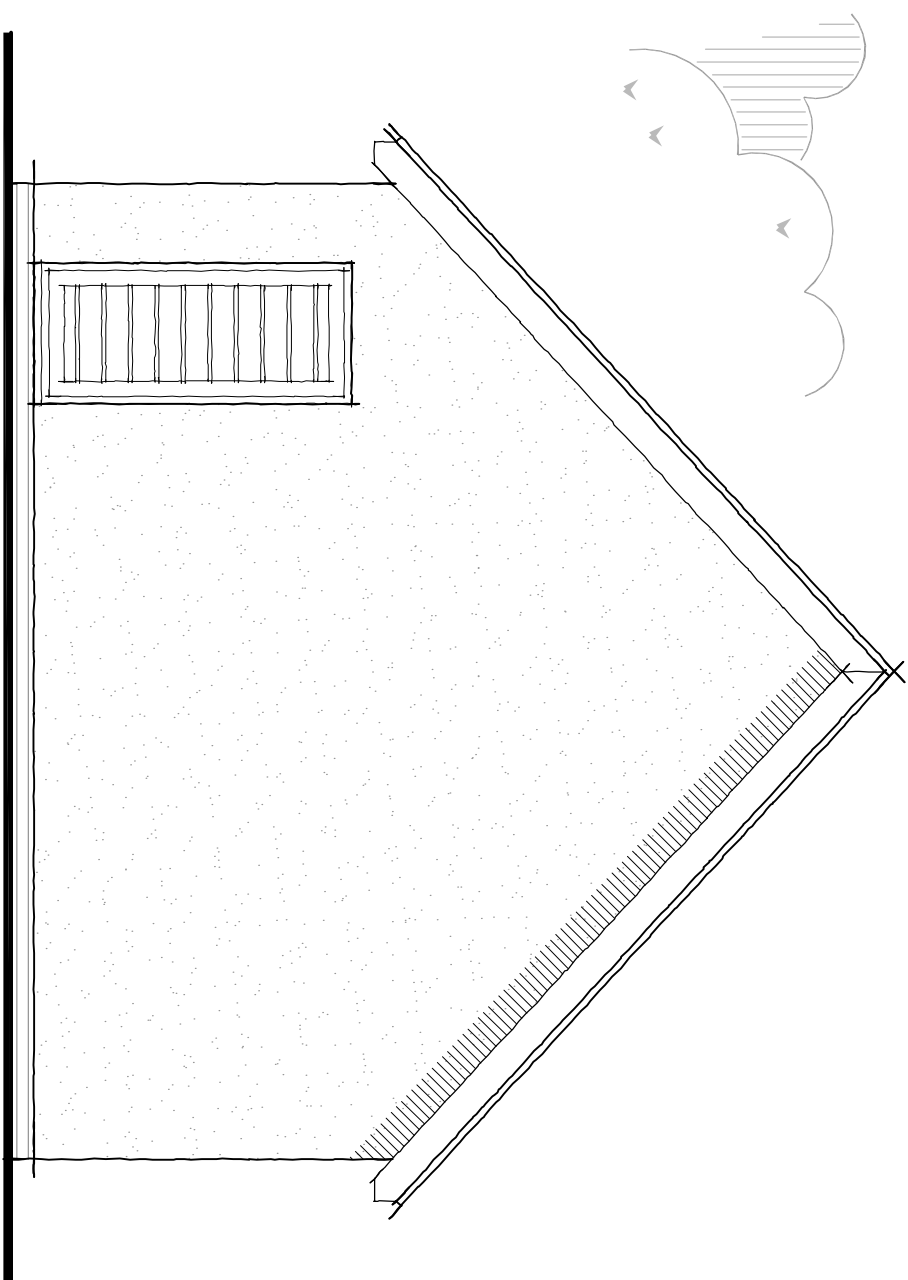

Proposed Side Elevation - Garage
Scale: 1/8"=1'-0"

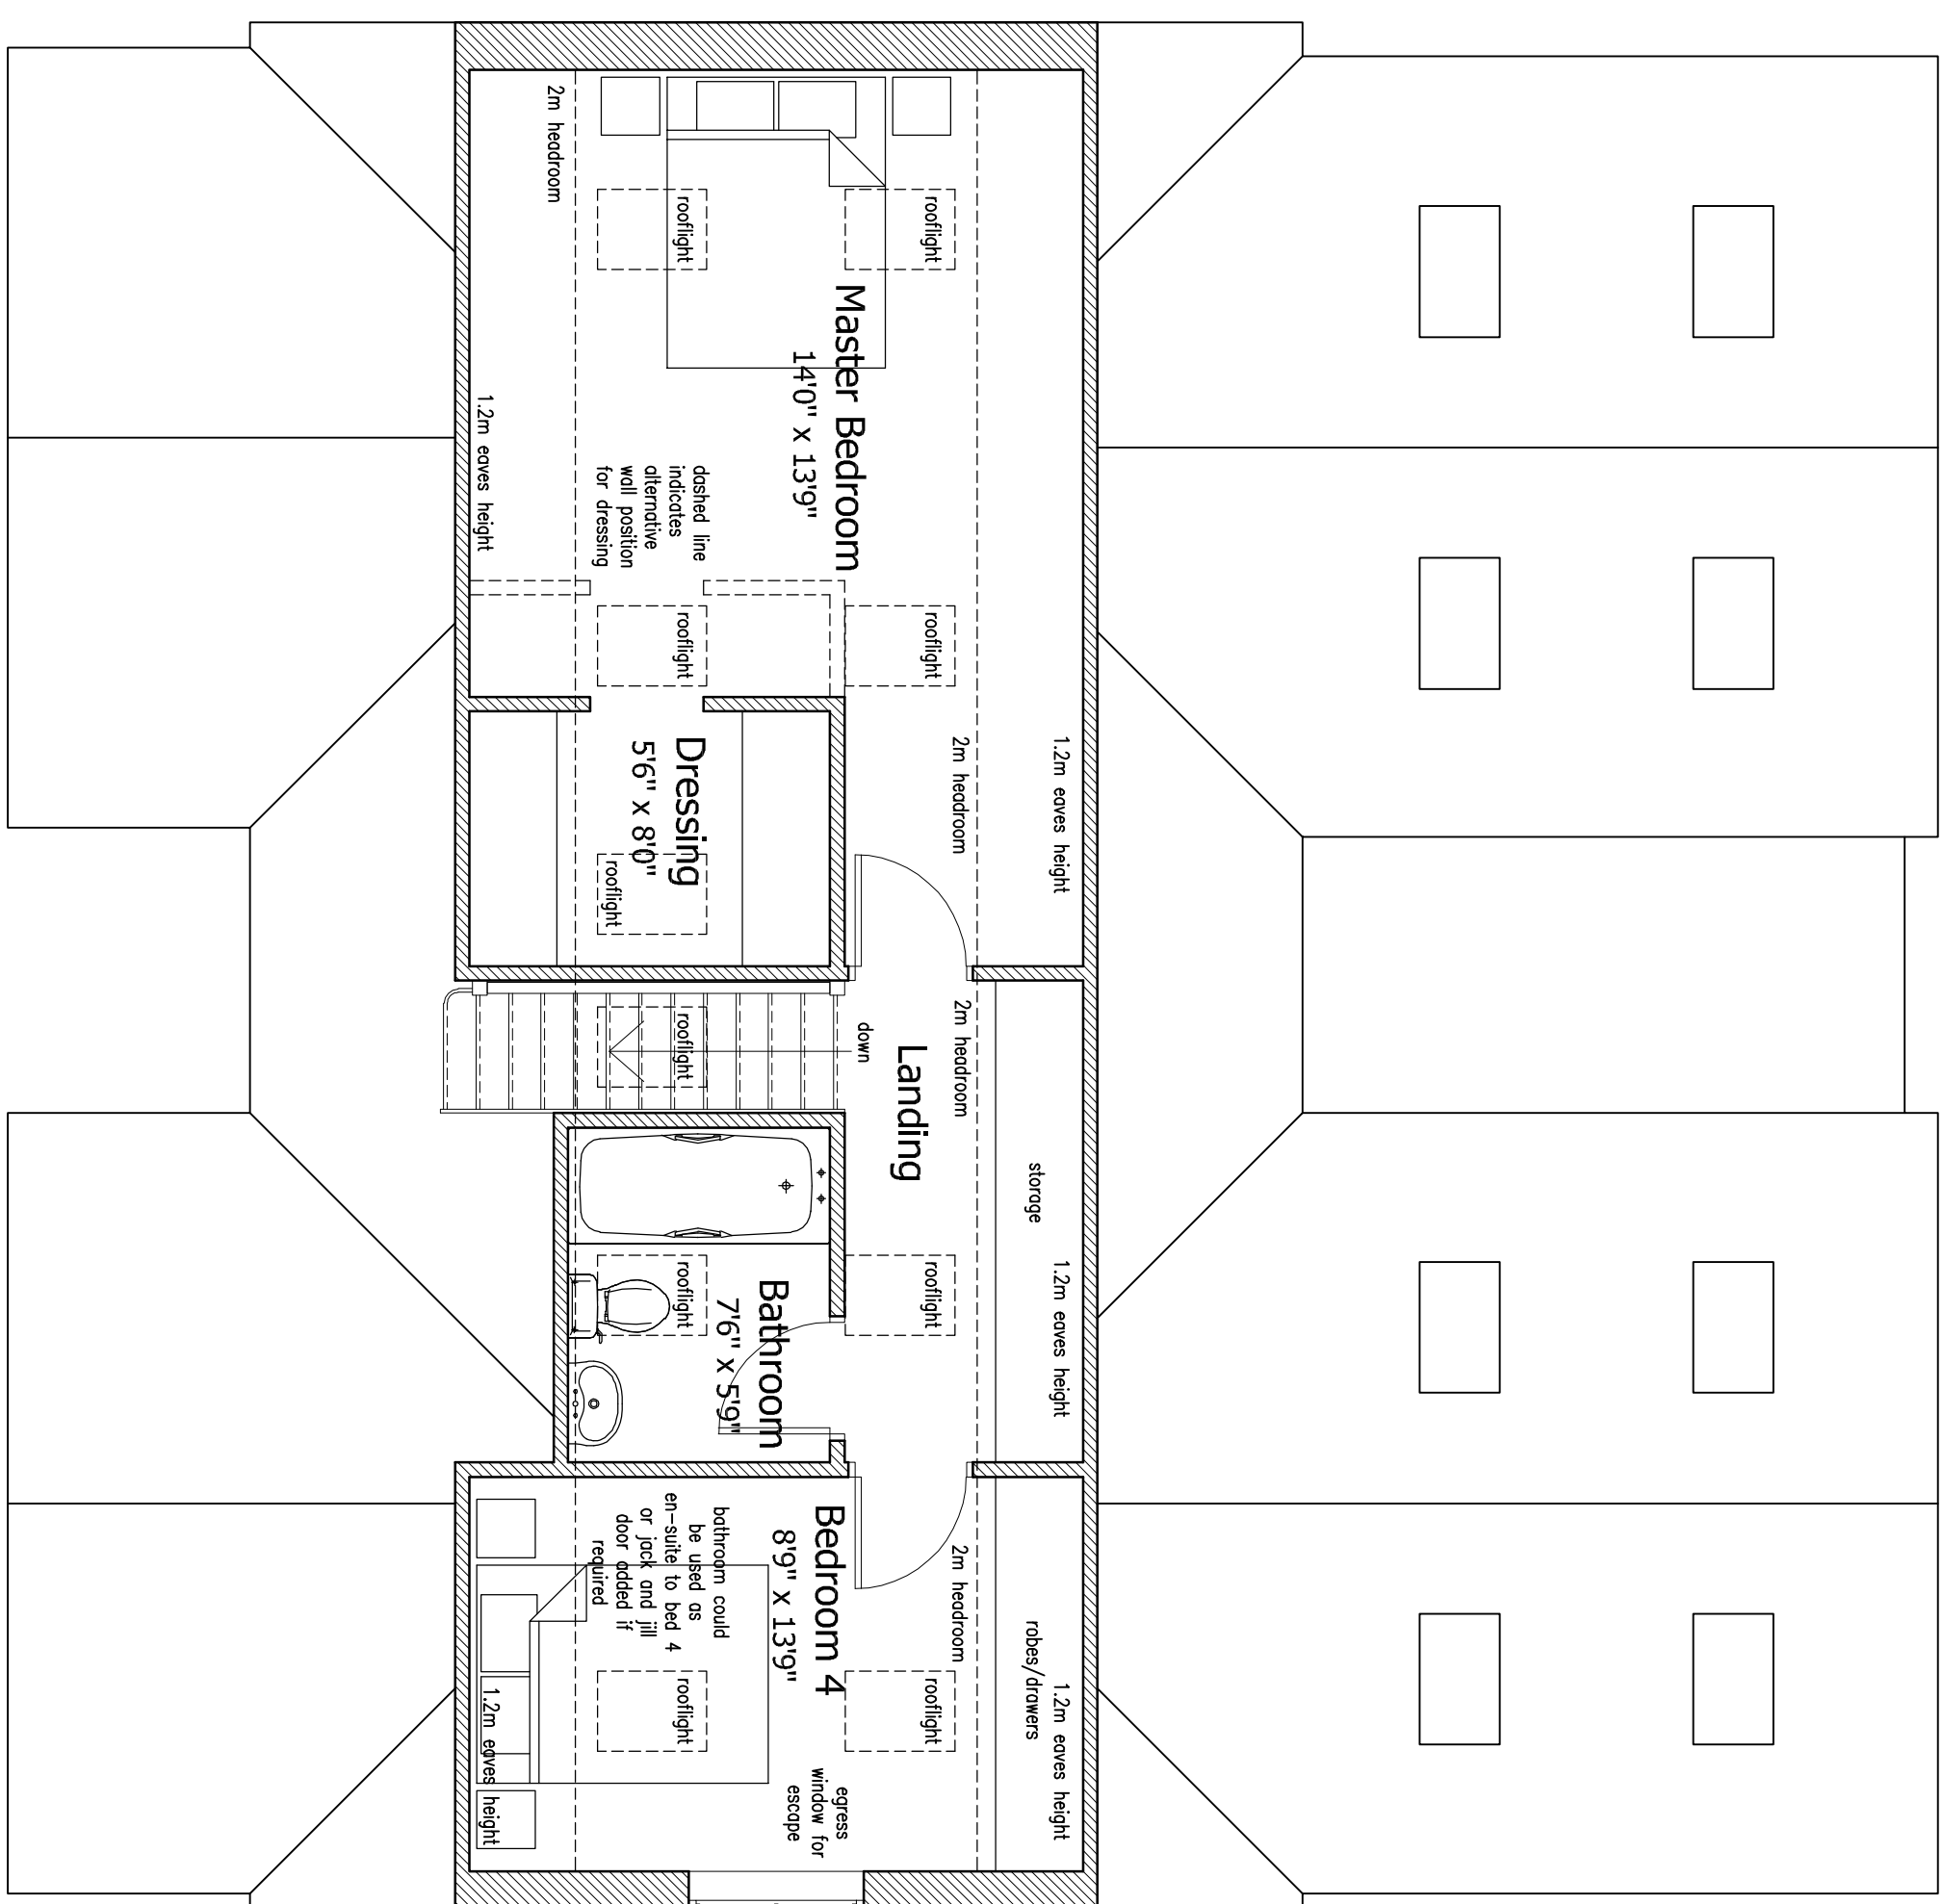

Proposed First Floor Plan

Scale 1:50



DETAILED PLANNING PROPOSALS

PROPOSED NEW DWELLING ~ LAND ADJ. GREENACRE ~ BENT LANE ~ CHURCH BROUGHTON ~ DERBYSHIRE

This drawing is to be read in conjunction with Drawing No. 19.3669.01 'Topographical Survey

Materials Schedule:

- Plain tiles
- Render
- Aluminium windows and doors
- Stone cladding
- Glazed gables
- Rooflights

Revisions :

Figure dimensions must be taken in preference to scaled dimensions and any discrepancies are to be referred to David Granger Architectural Design Limited, Contractors, subcontractors and suppliers must verify all dimensions on site before commencing any work or making any working drawings. All drawings are copyright of David Granger Architectural Design Limited. Ordnance Survey Data © Crown Copyright. All rights reserved. Licence No. AR100026449. Landmark Ref. LU080186



DAVID GRANGER
ARCHITECTURAL DESIGN LIMITED

Project
Proposed New Dwelling
Land Adjacent to Greenacre
Bent Lane, Church Broughton
Derbyshire
Drawing Title
Detailed Planning Proposals
Sheet 6 of 6

Client
Mr N Anderson-Dixon
Drawing No.
19.3669.12

Date	Scale (A1 Size)
August 2019	As Shown
Drawn by	Checked by
SM	MS/DG

The Old Cottage Hospital, Leicester Road,
Ashby-de-la-Zouch, Leicestershire, LE65 1DB
Tel: 01530 560939
www.davidrandesign.com
Company Reg. No. 556912