



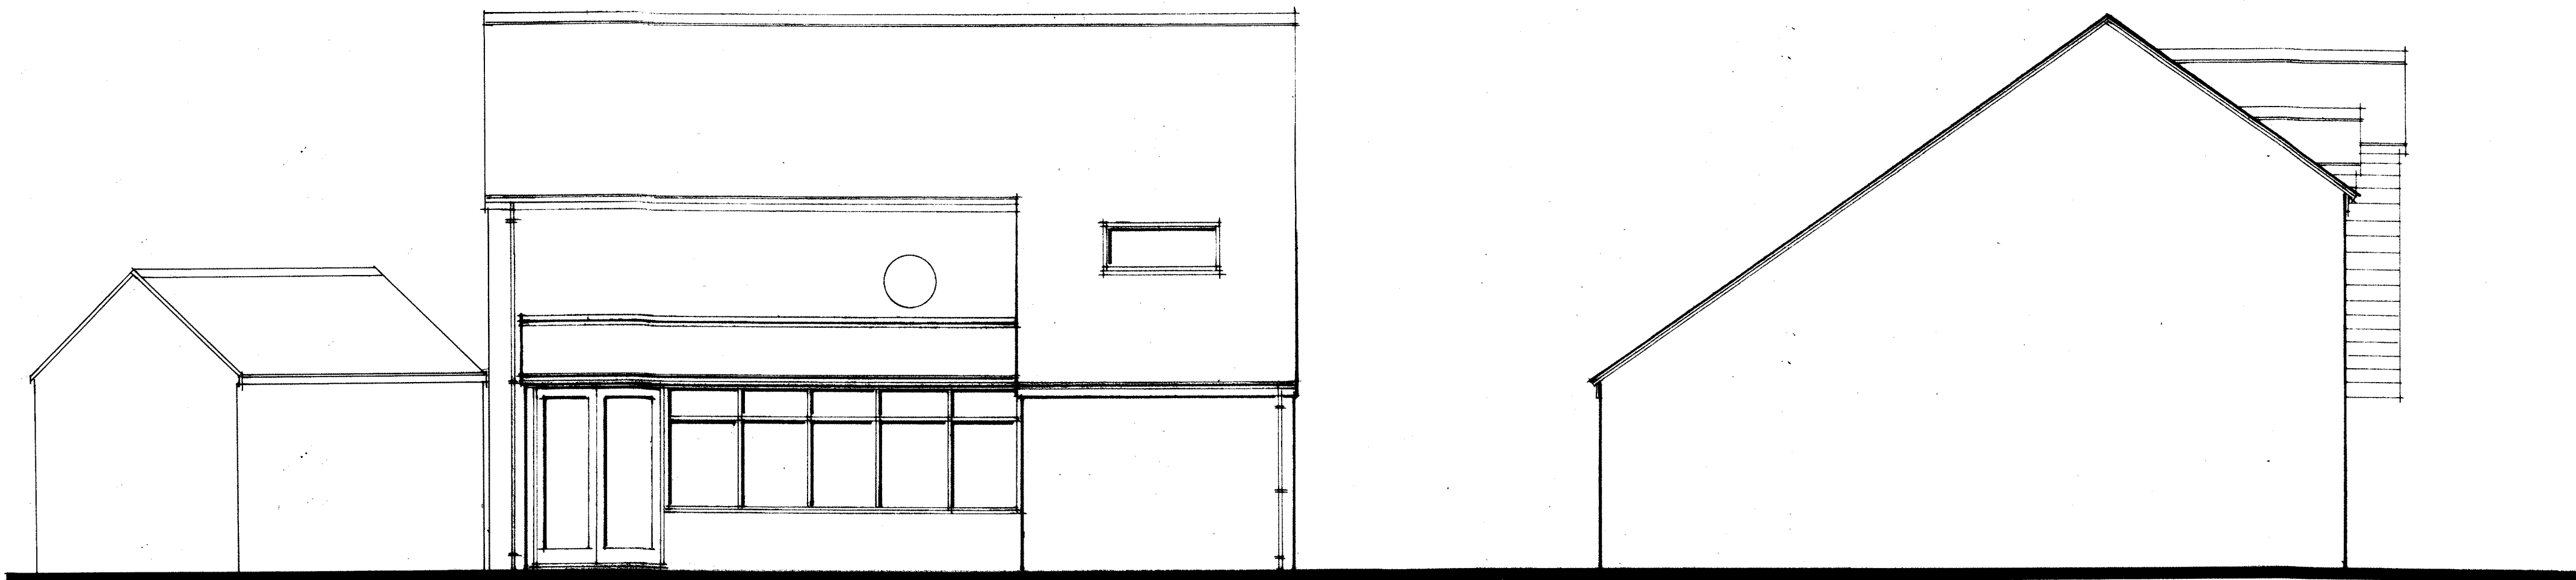


REAR ELEVATION

SIDE ELEVATION

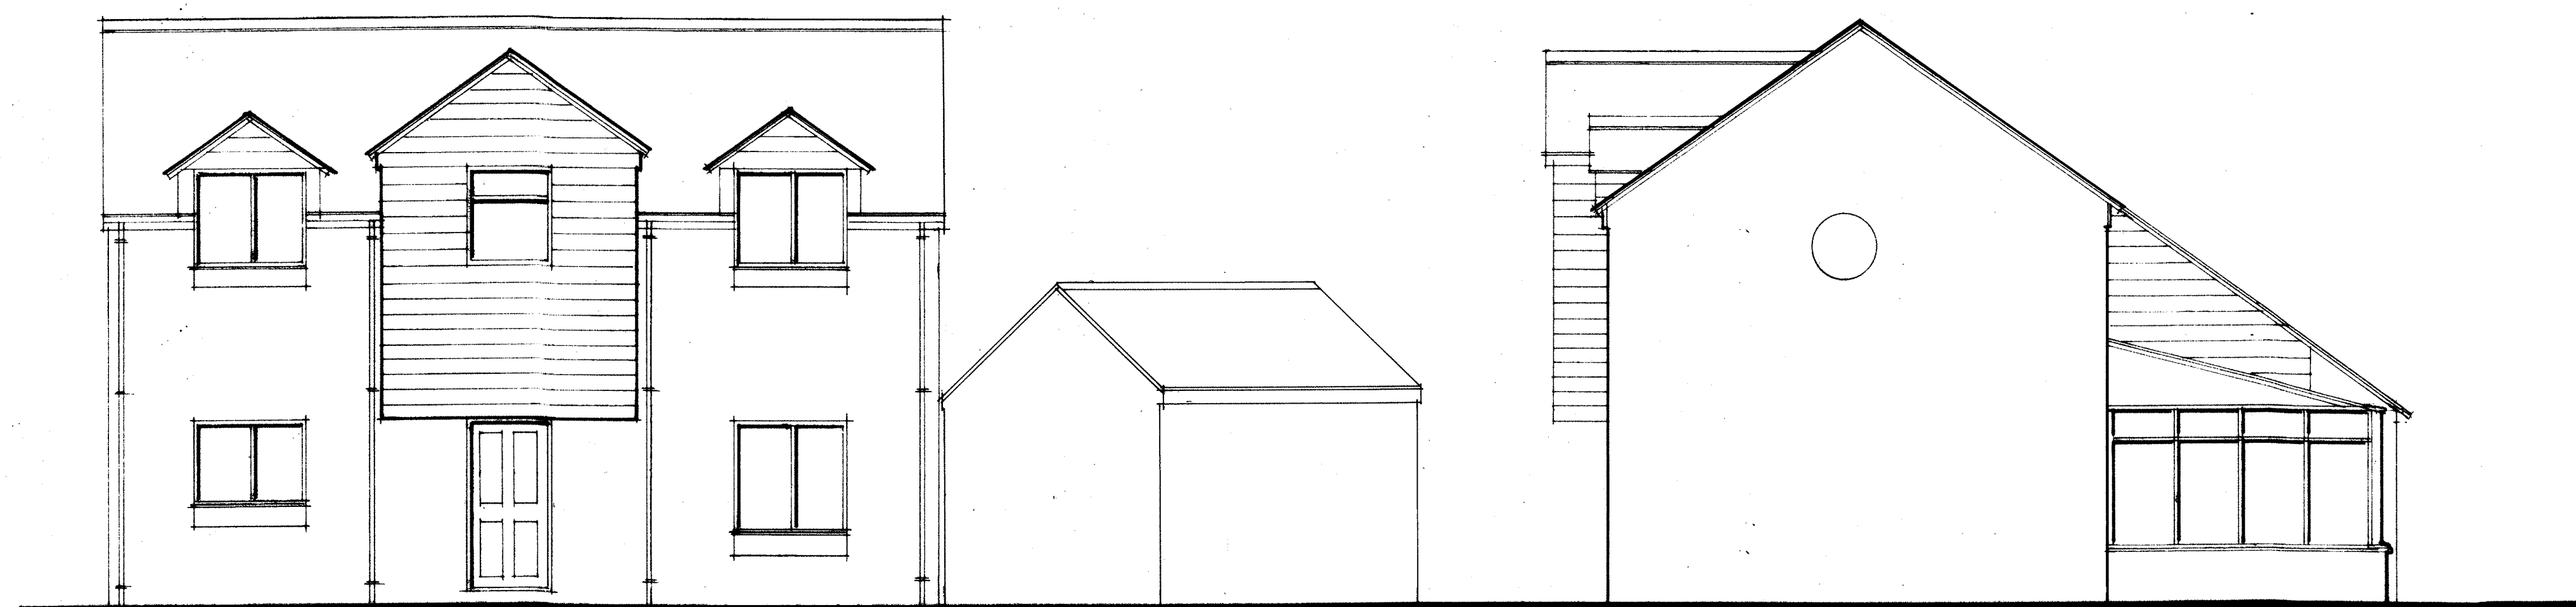


FRONT ELEVATION


SIDE ELEVATION

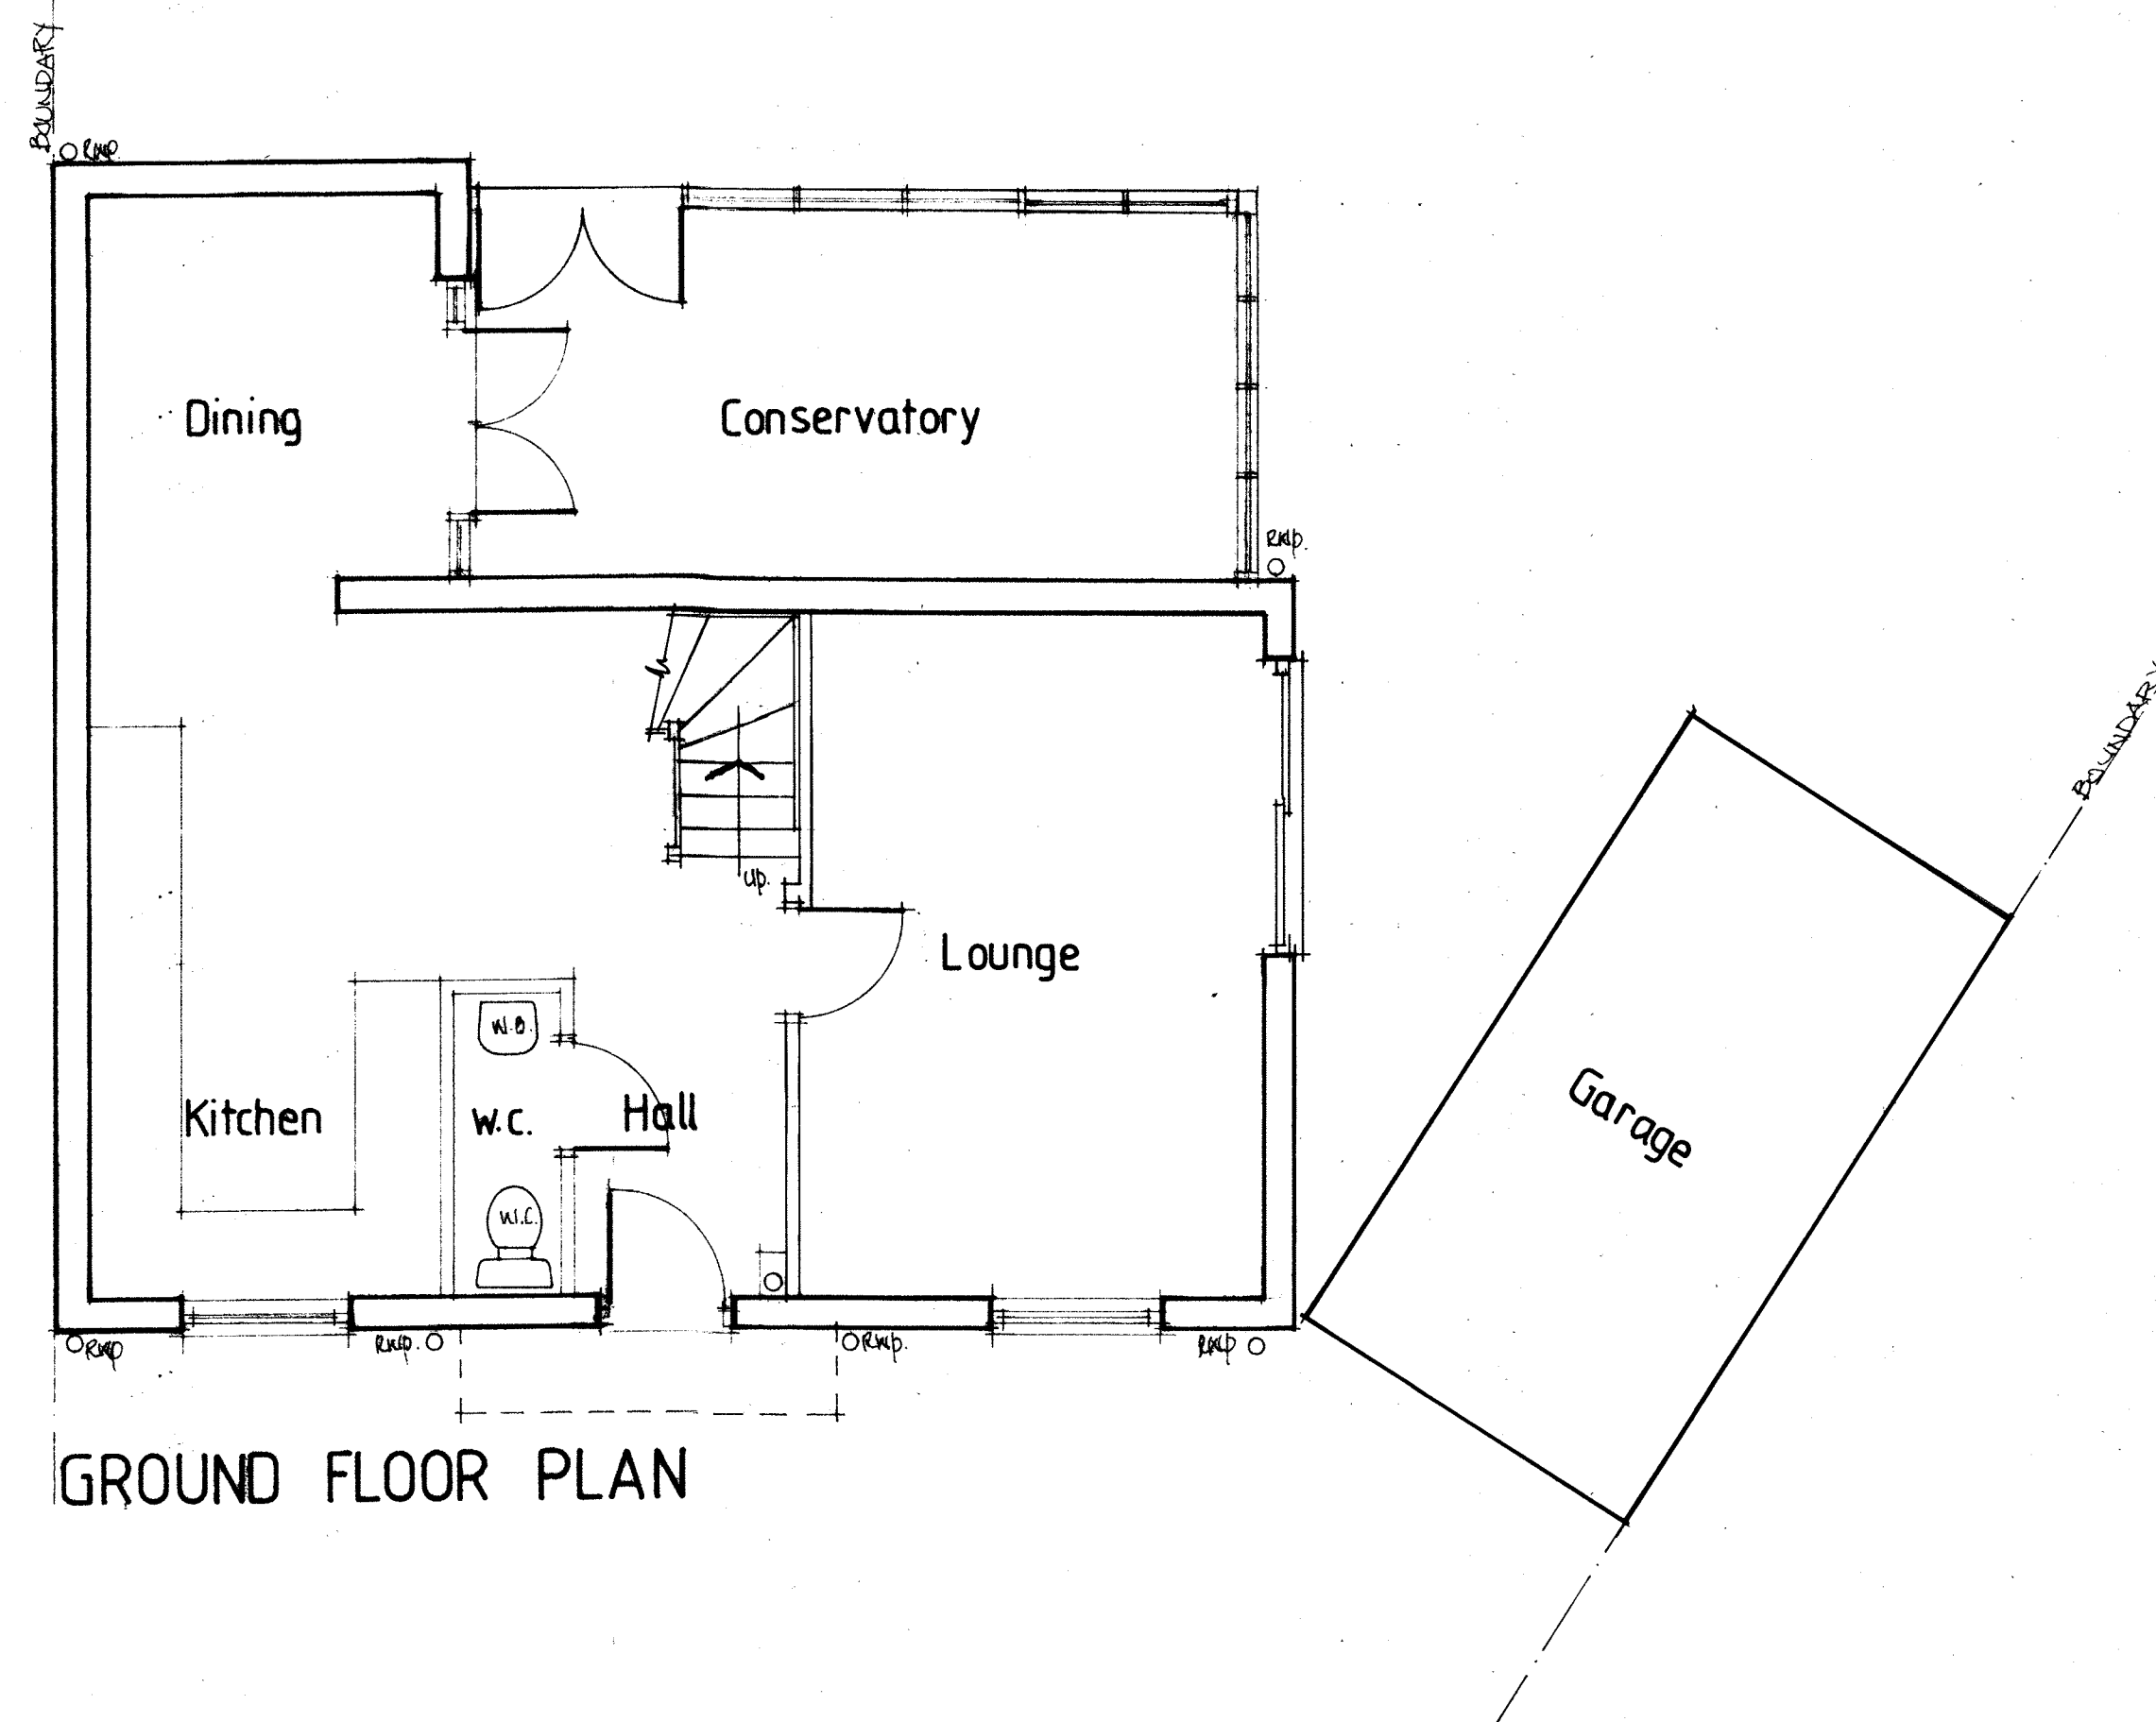

GROUND FLOOR PLAN

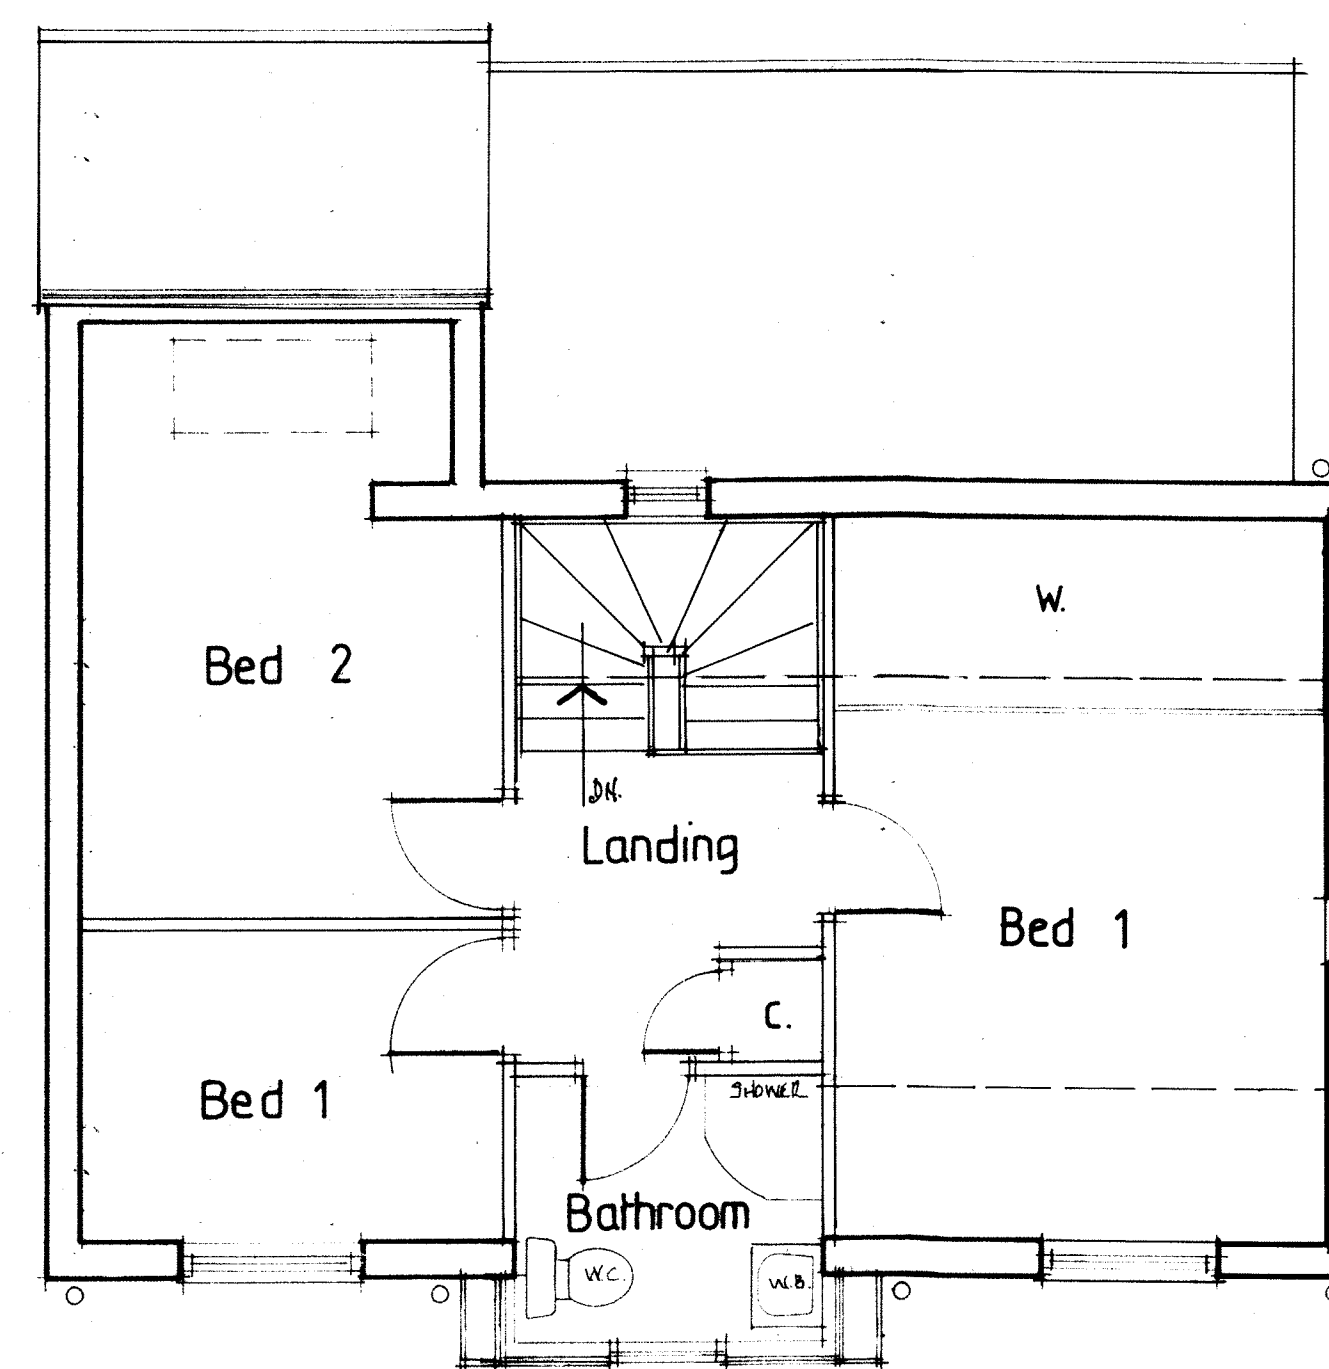

FIRST FLOOR PLAN

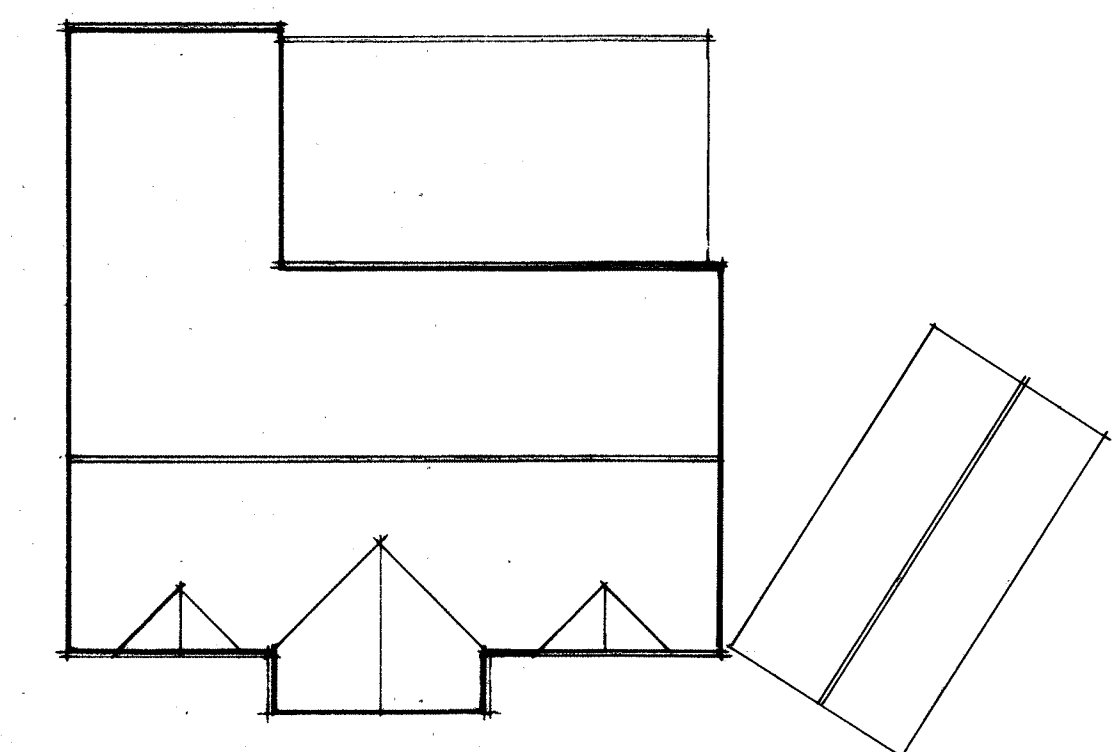

ROOF PLAN

Project Title	
Proposed Side Extension	
At	
8 Bramley Court	
Hutton	
DE65 5QT	
Drawing Title	
Existing Plans & Elevations	
Scale	1:50 & 1:100 @ A1
Date	27th July 2019
Project Nr.	Drawing Nr.
SB	1
THIS DRAWING IS COPYRIGHT	
Contractors must check all dimensions on site. Only figured dimensions are to be worked from. Discrepancies must be reported to the Architect before proceeding.	