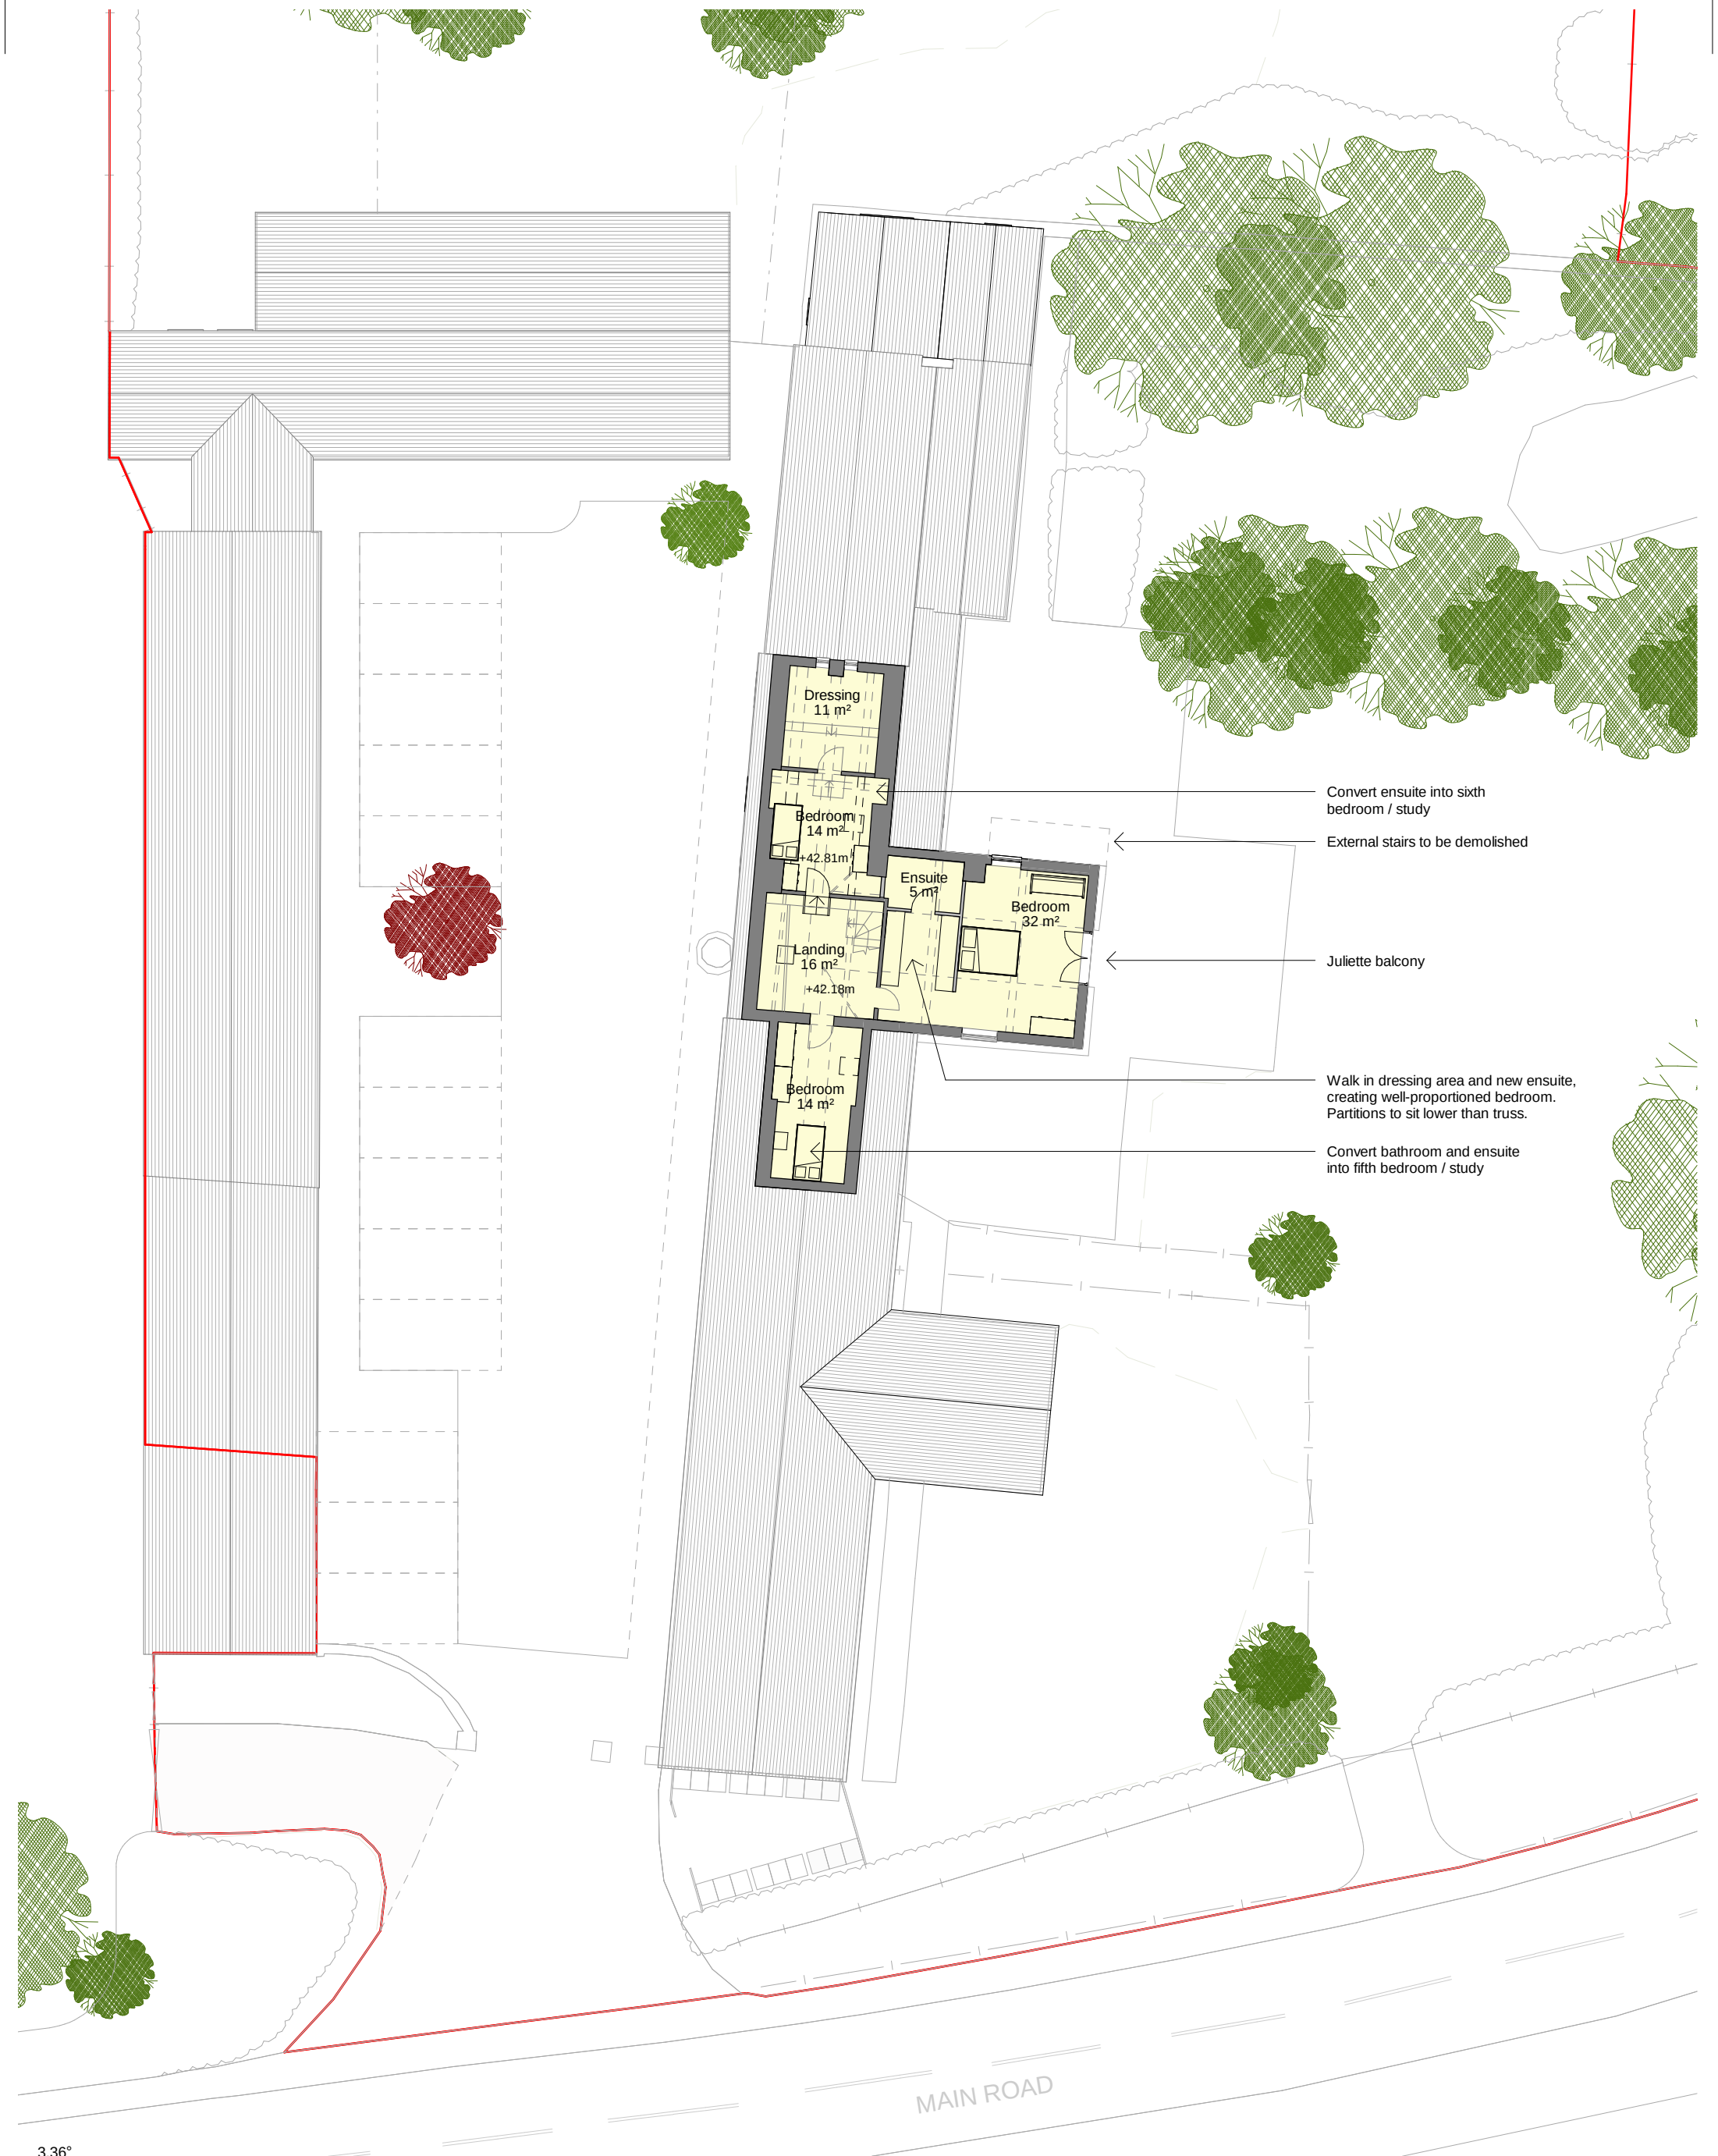


Scale 1:200 @ A3

Status PLANNING

Project
The Steadings, Elvaston

Client

Lathams Job Number
7286

Drawing Title
Proposed First Floor Plan

Drawing Number
7286 (08) 12

Scale @ A3
1 : 200

Revision

Date
26.07.2019

Derby
12 St. Mary's Gate DE1 3JR
+44 (0)1332 365 777
Nottingham
Knight + Whitehall House
4 Carlton Street NG1 1NN
+44 (0)115 828 0422
London
70 Cowcross Street EC1M 6EJ
+44 (0)20 7490 0672

Lathams
ARCHITECTURE + URBANISM

enquiries@lathamarchitects.co.uk
lathamarchitects.co.uk

© Lathams Architecture + Urbanism Ltd

Rev	Drawn	Revision Description	Date
-----	-------	----------------------	------