


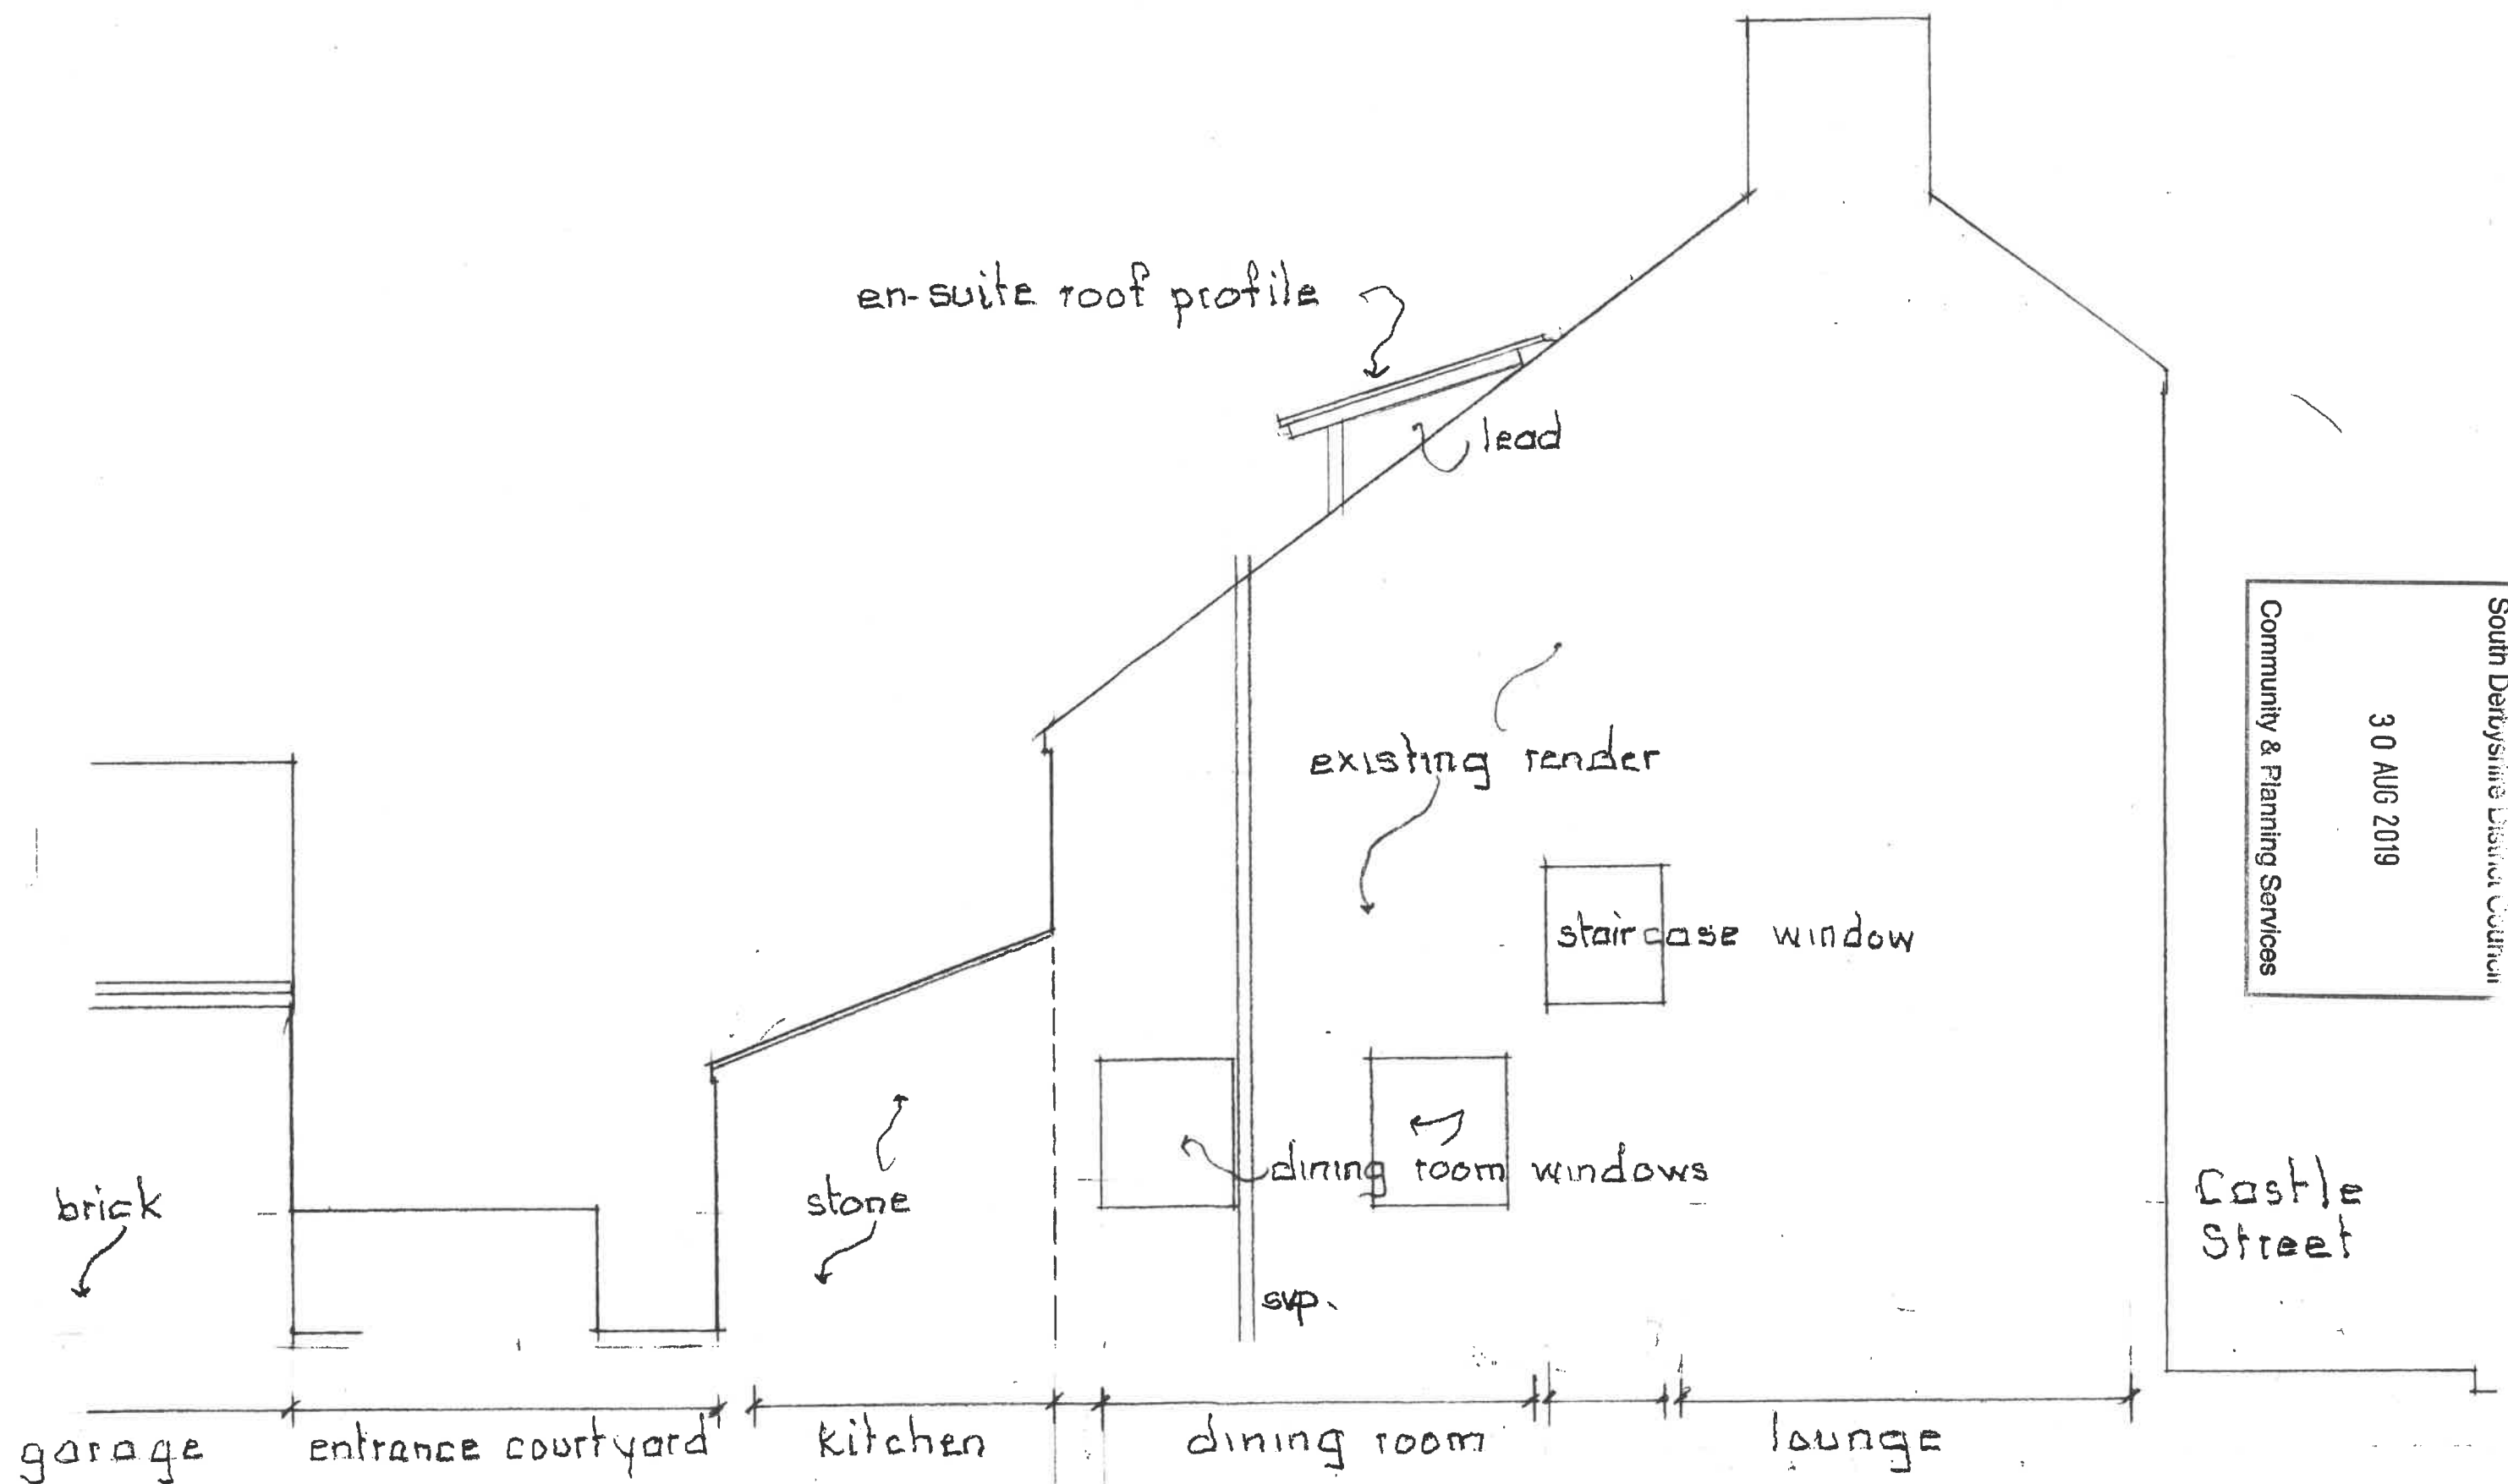

South Elevation 55, Castle Street, Melbourne Scale 1:50 Dwg. 420.06