


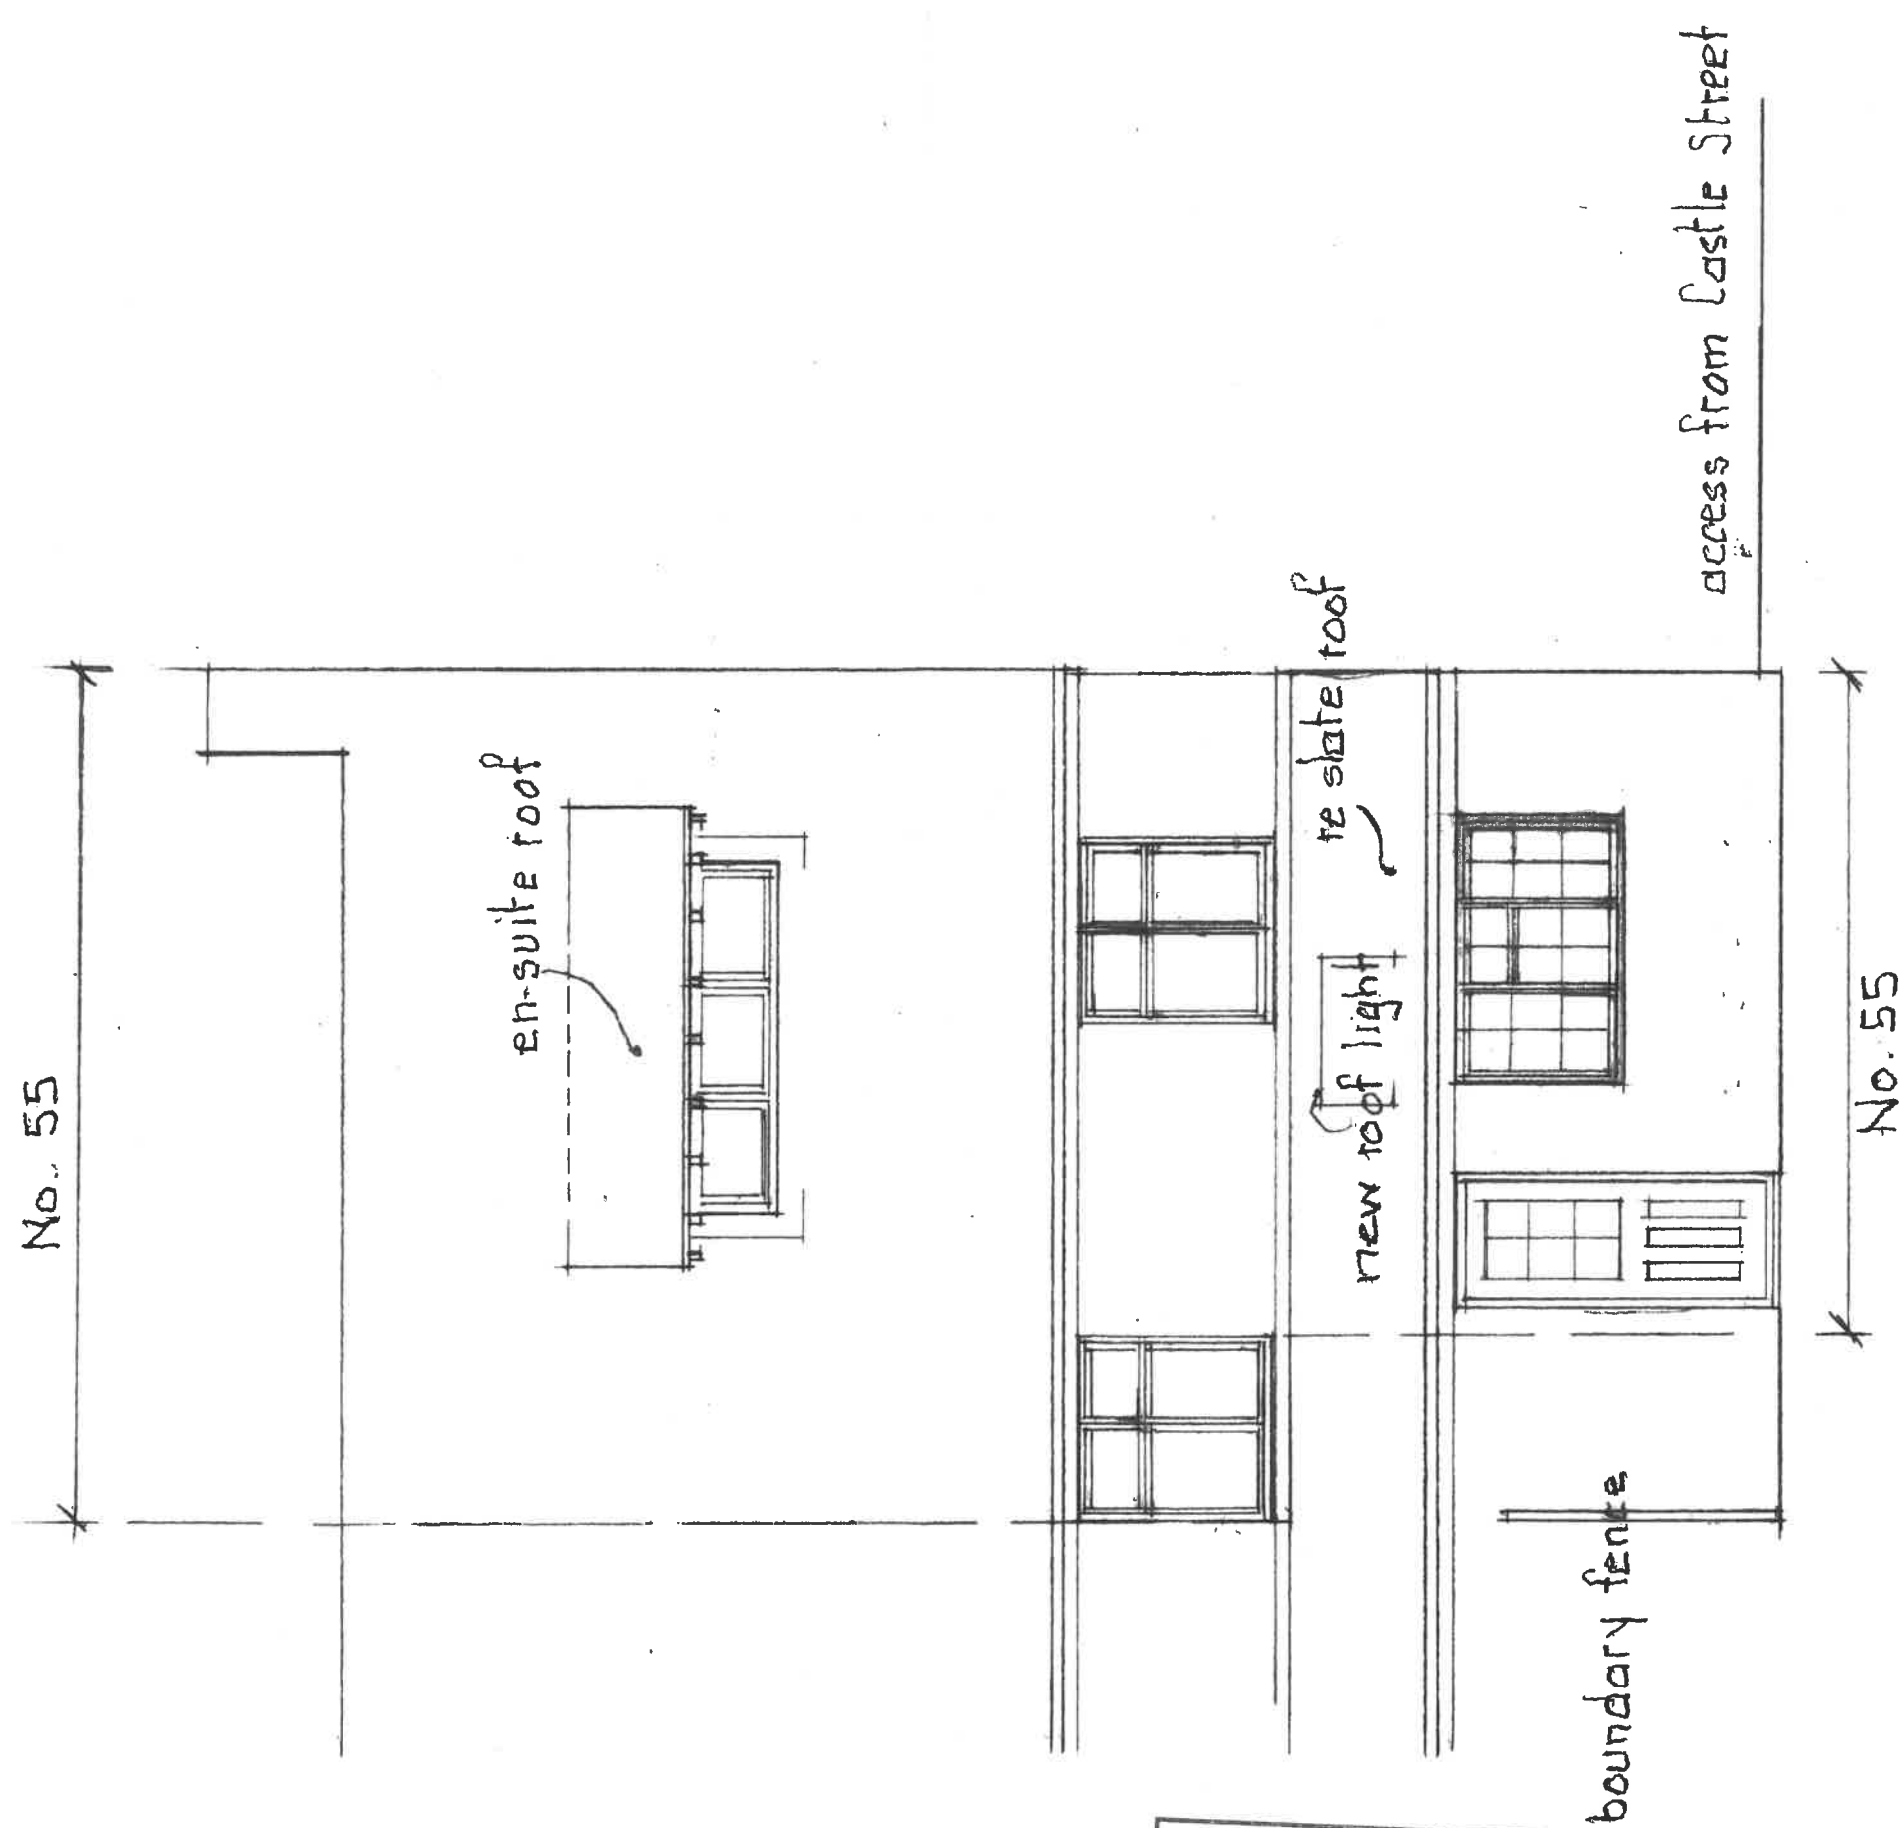

West Elevation.

Alterations to No. 55 Castle Street, Melbourne D1738DY

Scale 1:50 DWG 420-07