





FRONT ELEVATION AS PROPOSED 1:50

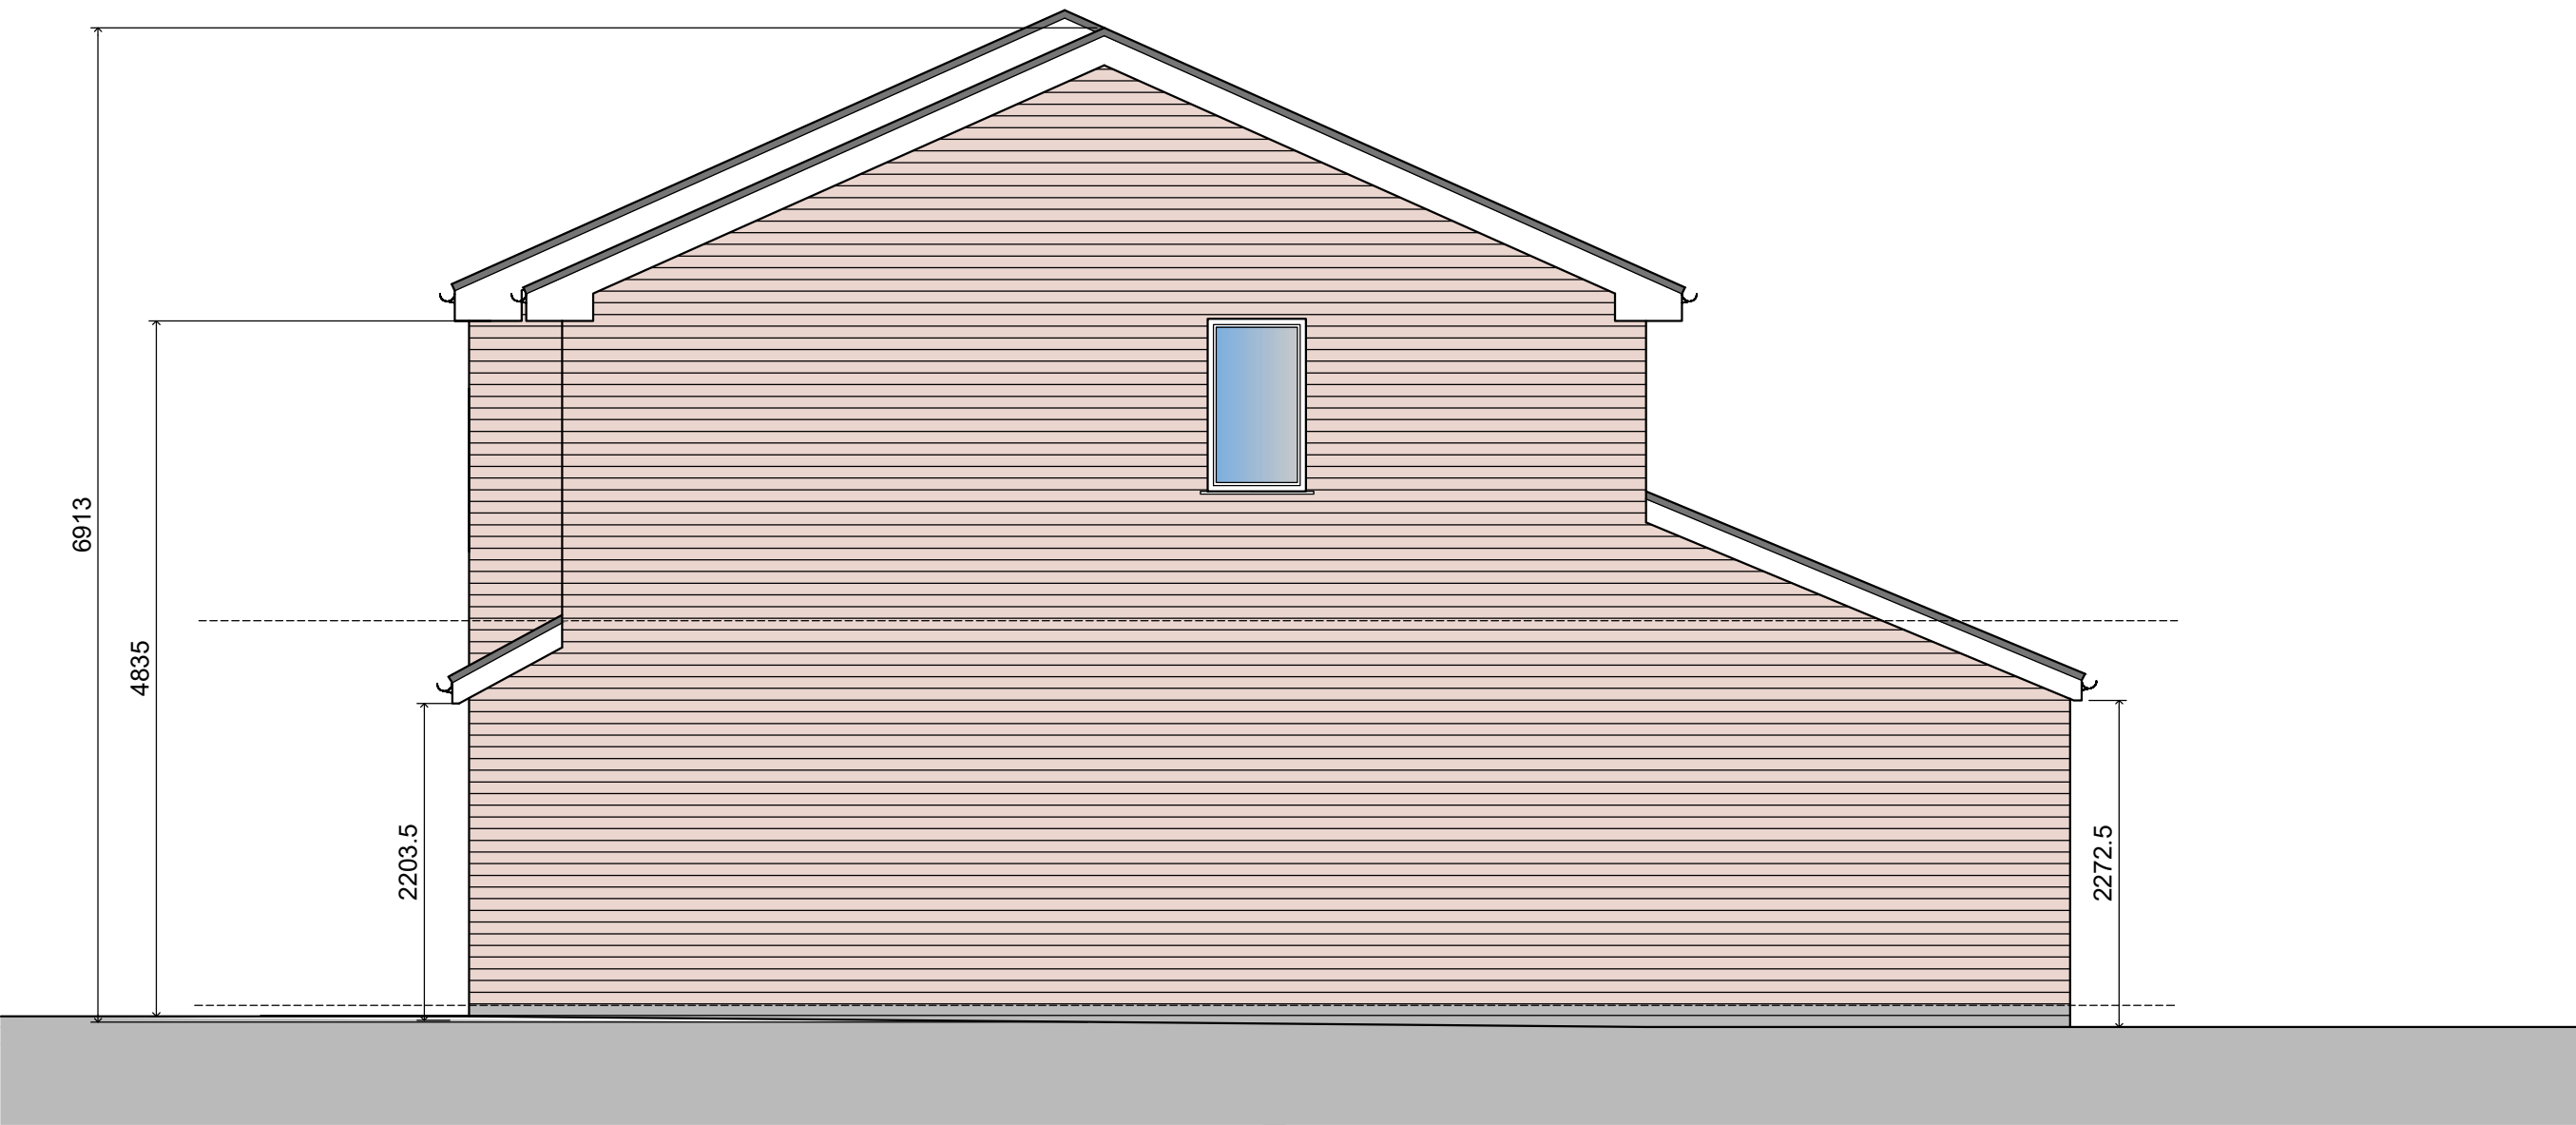

SIDE ELEVATION AS PROPOSED 1:50



REAR ELEVATION AS PROPOSED 1:50

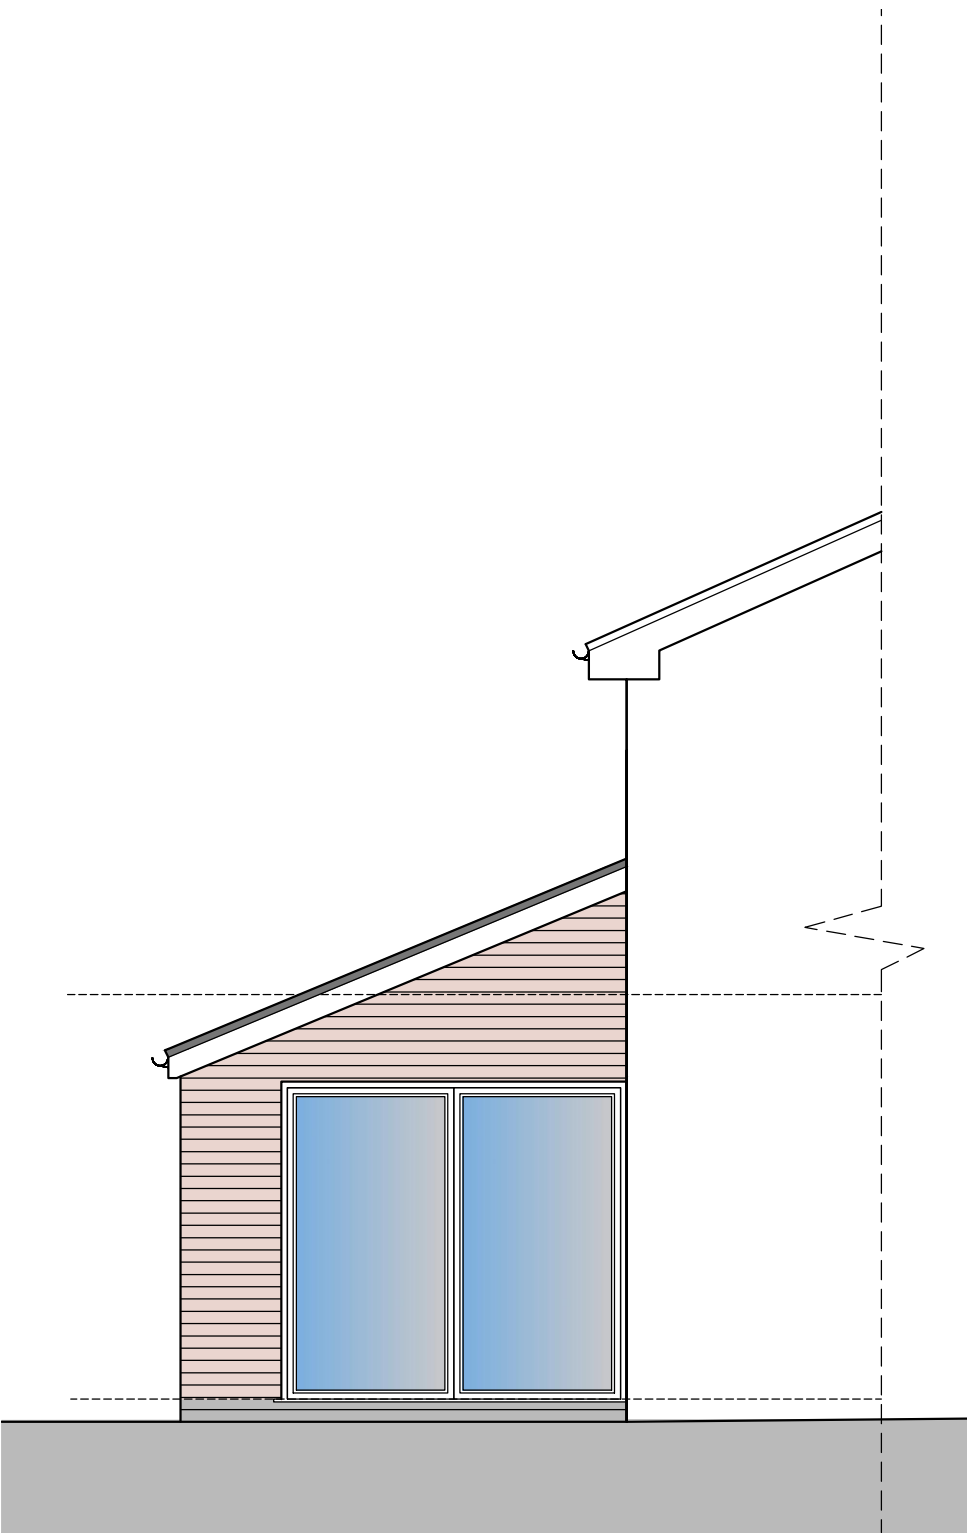

SIDE ELEVATION AS PROPOSED 1:50

CDM Regulations 2015
Denotes a significant hazard or difficult management procedure. Please refer to drawing notes for potential hazards. Main contractor to plan for mitigation measures in response to hazards.
CDM Regulations require that **all** projects are to:
• **Have workers to be competent and are suitably skilled for the work they carry out;**
• **Contractors to provide appropriate supervision, instruction and information to all on site workers to provide a safe working environment;**
• **Have a written construction phase plan.**

Worcester architects are appointed as 'Designer' only, unless a written appointment has been completed for the formal appointment as 'Principal Designer'

Planning application

B	Store and porch removed	03.09.19
A	W.C.window moved	13.08.19
Rev	Note	Date

worcesterarchitects
19 Poyser Lane Kirk Langley Ashbourne
DE6 4LR 07963780532 01332 824517
info@worcester-architects.co.uk
www.worcester-architects.co.uk



Project	19 Wren Park Close Findern		
Drawing Title	Elevations as proposed		
Scale 1:50			
Sheet A1	Drawn By MS		
Date	Job No.	Drawing No.	Revision
Jul'19	044 2019	003	B