



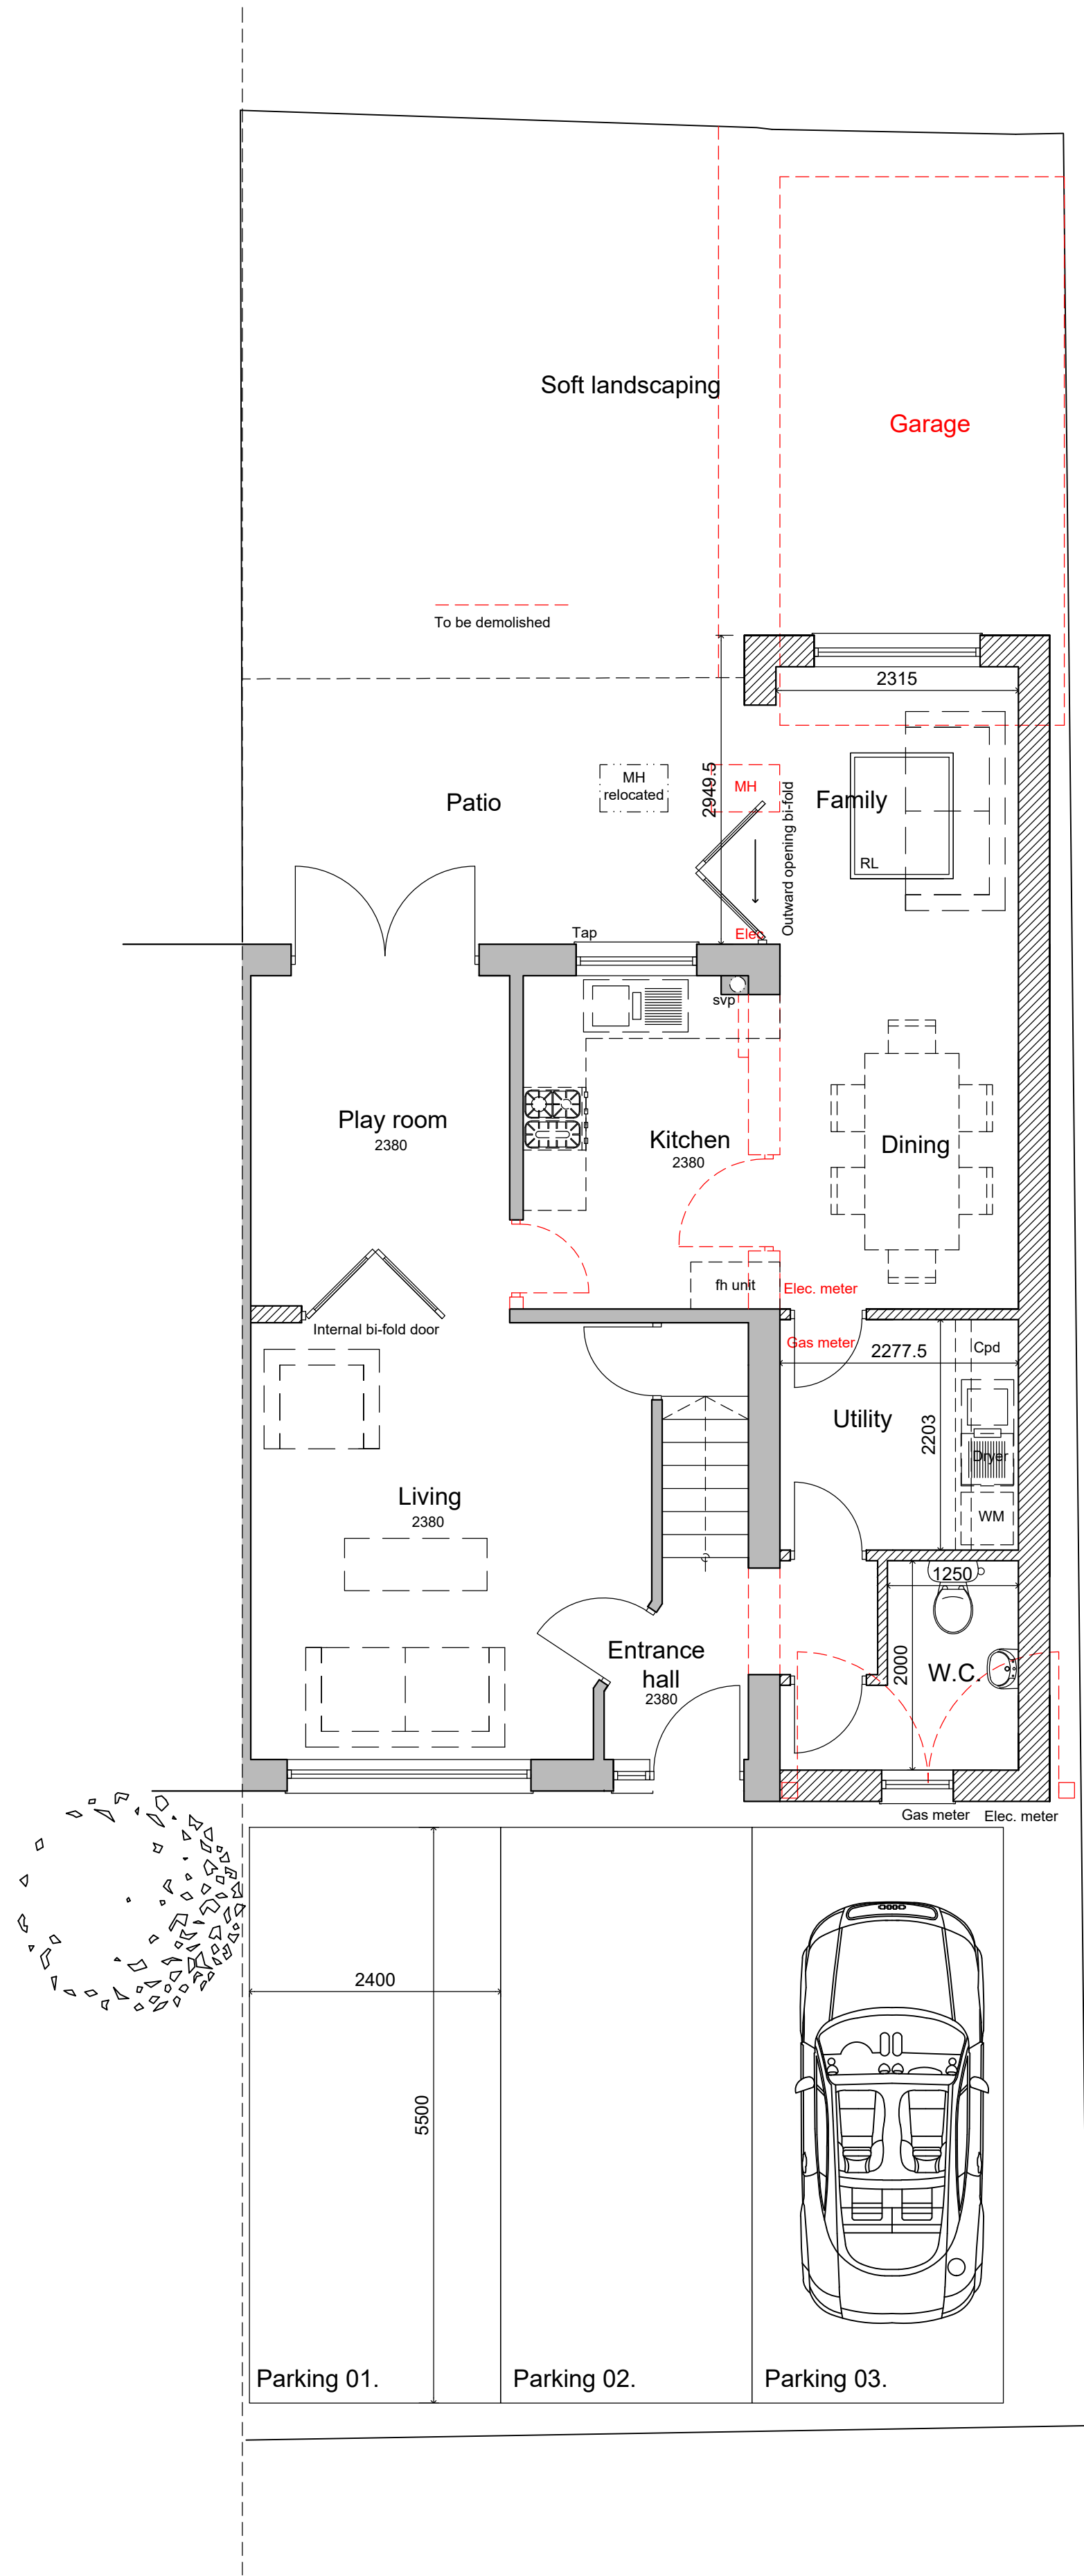

GROUND FLOOR PLAN AS PROPOSED 1:50

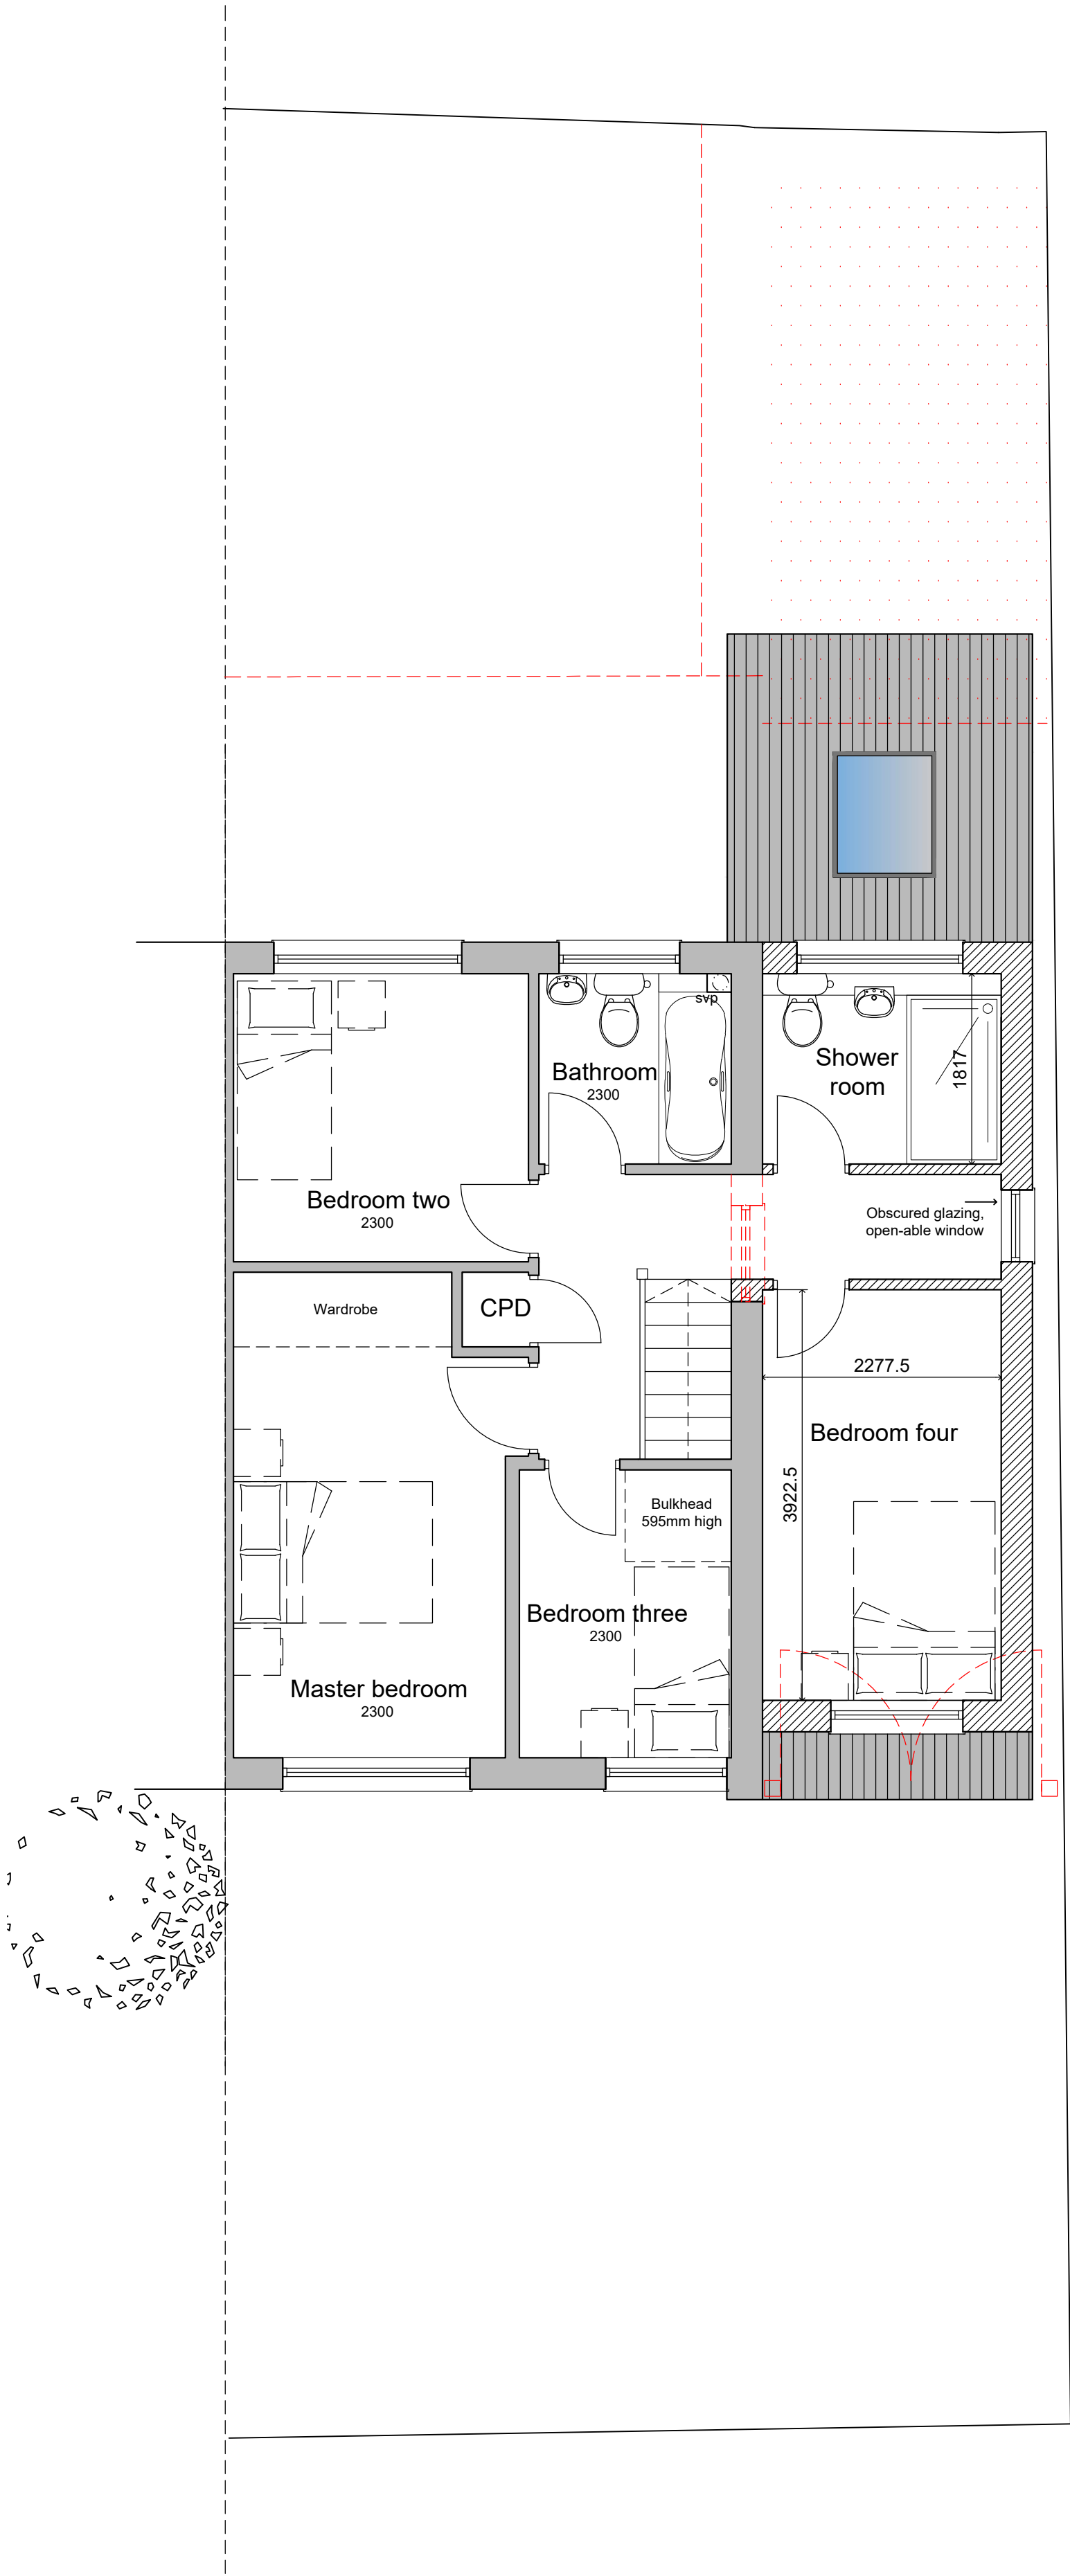

FIRST FLOOR PLAN AS PROPOSED option A 1:50

CDM Regulations 2015
Denotes a significant hazard or difficult management procedure. Please refer to drawing notes for potential hazards. Main contractor to plan for mitigation measures in response to hazards.
CDM Regulations require that **all** projects are to:
• **Have workers to be competent and are suitably skilled for the work they carry out;**
• **Contractors to provide appropriate supervision, instruction and information to all on site workers to provide a safe working environment;**
• **Have a written construction phase plan.**

Worcester architects are appointed as 'Designer' only, unless a written appointment has been completed for the formal appointment as 'Principal Designer'

Planning application

B	Store and porch removed	03.09.19
A	Utility increased in size	13.08.19
Rev	Note	Date

worcesterarchitects
19 Poyser Lane Kirk Langley Ashbourne
DE6 4LR 07963780532 01332 824517
info@worcester-architects.co.uk
www.worcester-architects.co.uk



Project **19 Wren Park Close Findern**
Drawing Title **Plans as proposed**

Scale 1:50
Sheet A1 Drawn By MS

Date	Job No.	Drawing No.	Revision
Jul' 19	044 2019	004	B